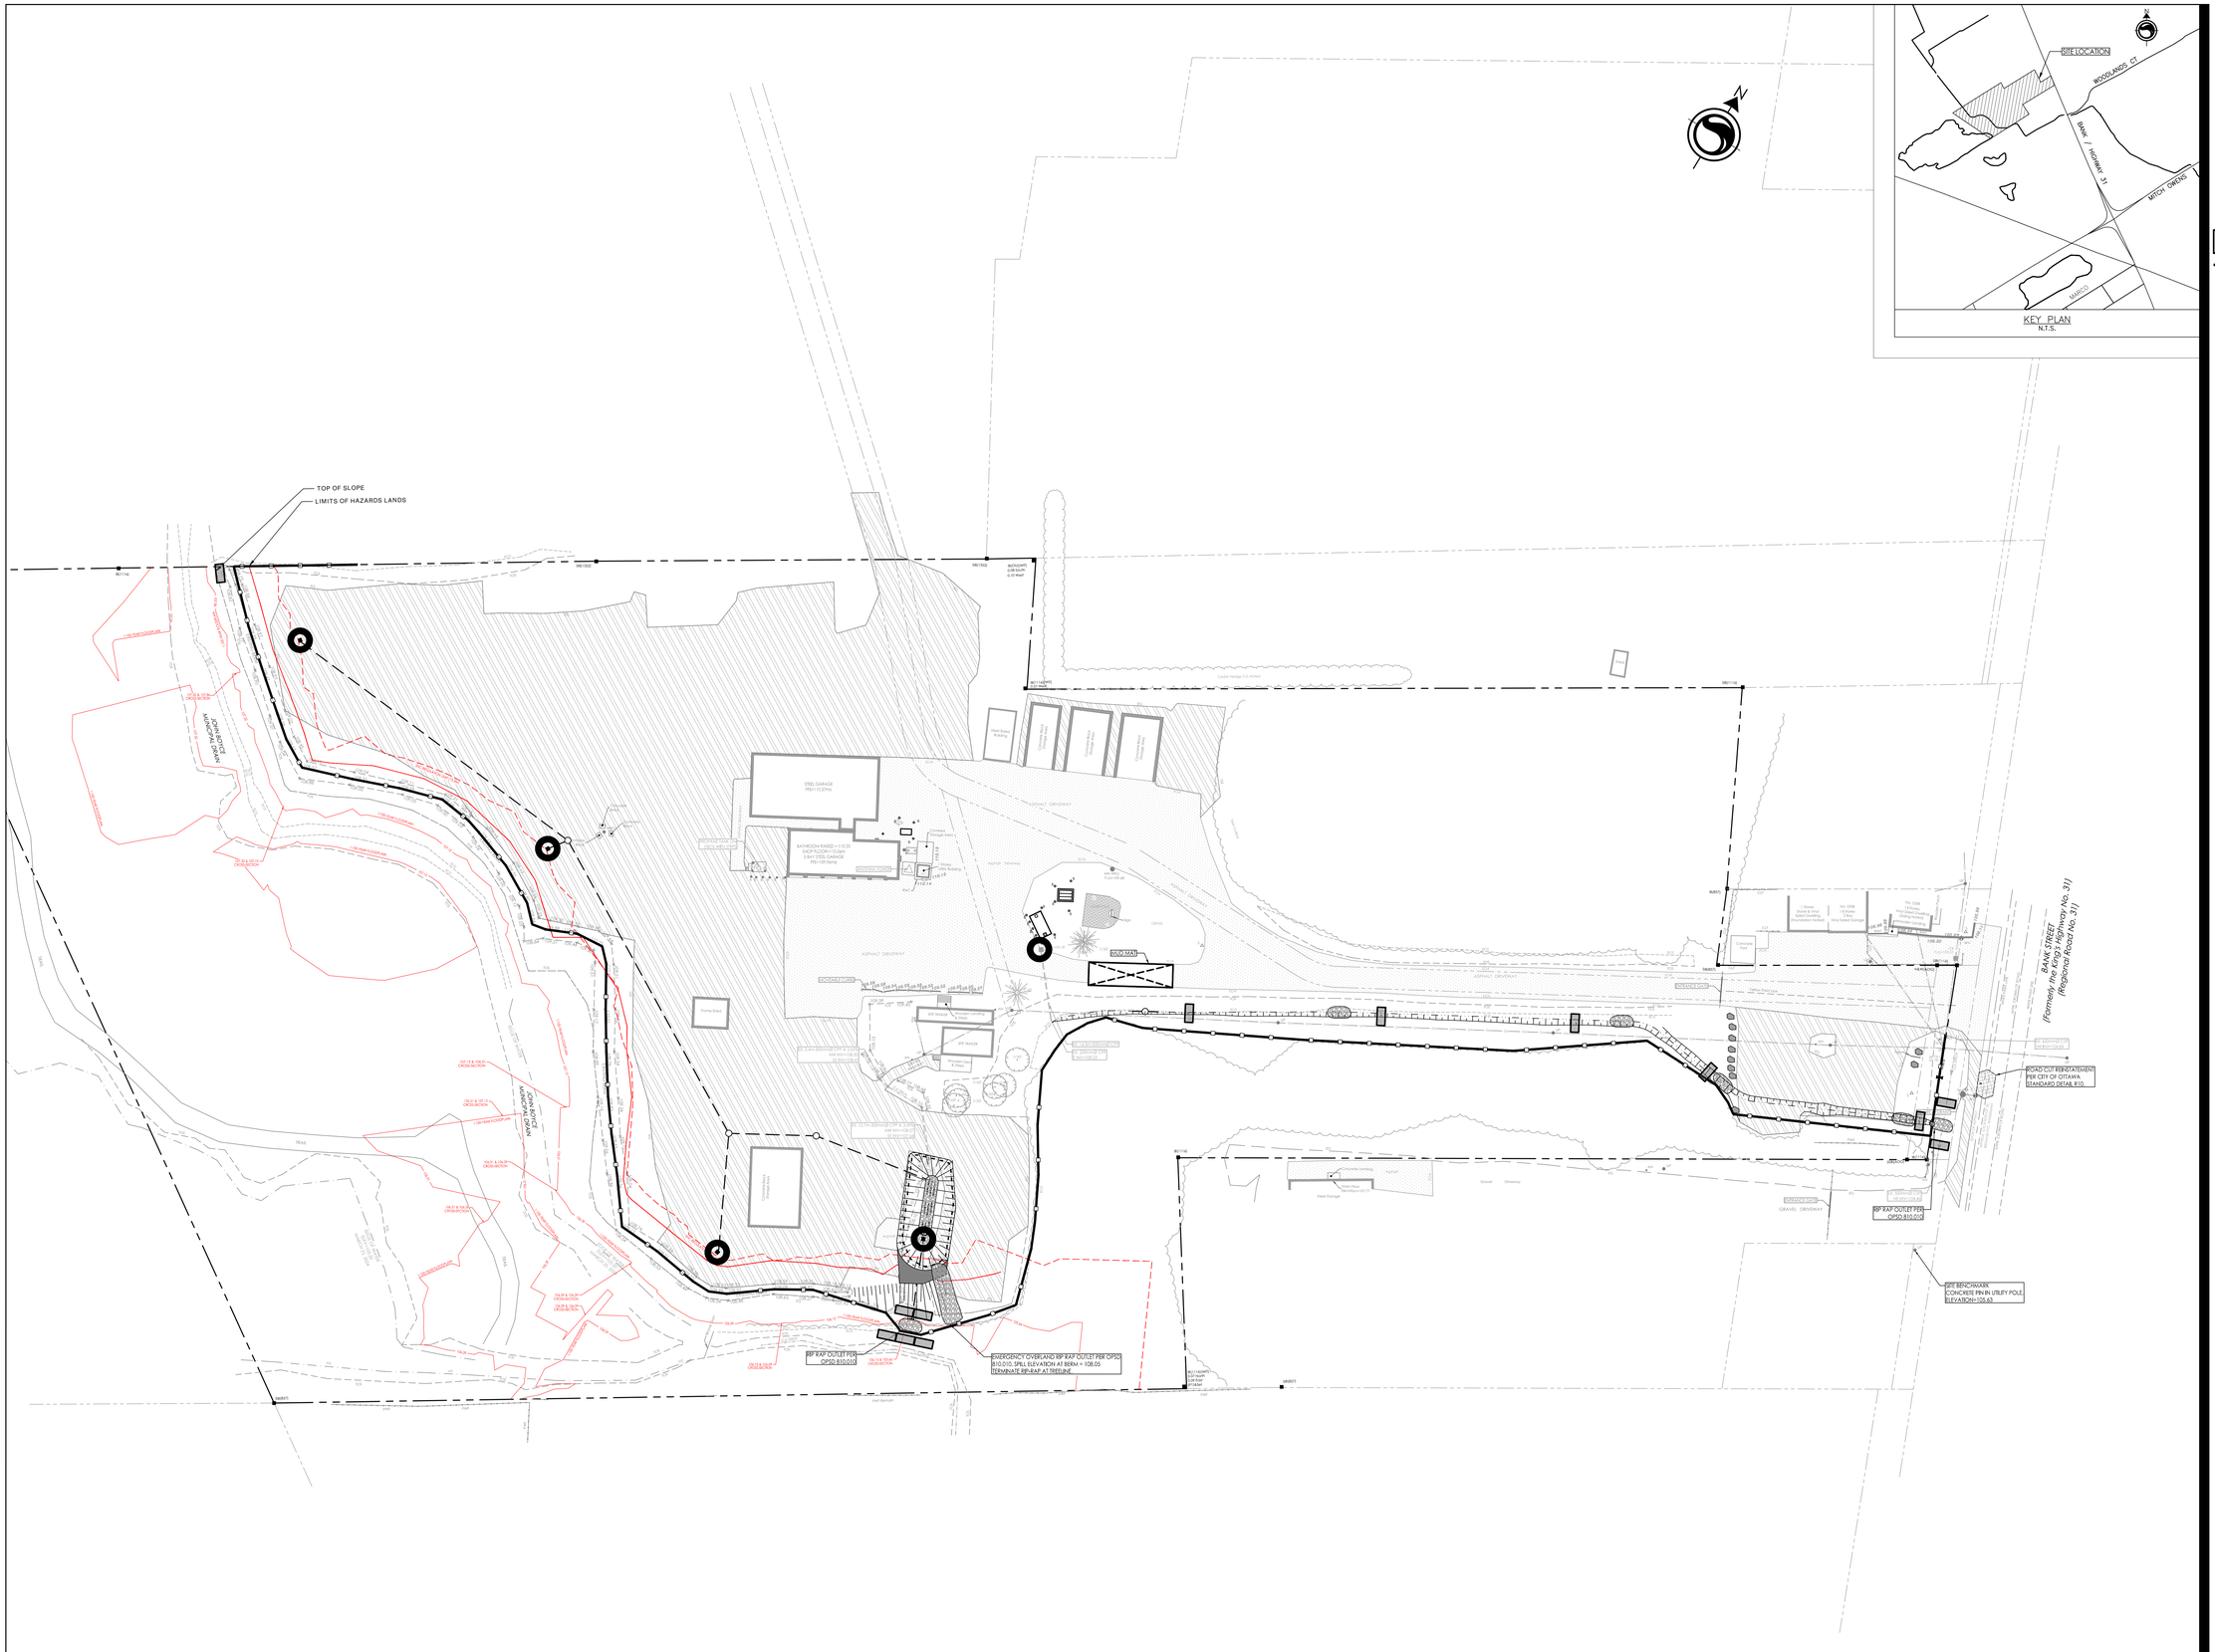


Stantec

Stantec Consulting Ltd.
400 - 1331 Clyde Avenue
Ottawa ON
Tel. 613.722.4420
www.stantec.com

Copyright Reserved
The Contractor shall verify and be responsible for all dimensions. DO NOT scale the drawing - any errors or omissions shall be reported to Stantec without delay.
The Copyrights to all designs and drawings are the property of Stantec. Reproduction or use for any purpose other than that authorized by Stantec is forbidden.

Legend

- PROPOSED MUD MAT LOCATION (5.5m x 20m) SEE DETAIL ON DRAWING ND-1, MUD MAT ENTRANCE DETAIL.
- PROPOSED SILT FENCE BOUNDARY AS PER OPSD 219.130
- PROPOSED STRAW BALE LOCATION AS PER OPSD 219.180
- PROPOSED CATCHBASIN PROTECTION SEE DETAIL DRAWING ND-1

Notes

3	REVISED PER COMMENTS	MJS	PM	26.10.28
2	REVISED PER CITY COMMENTS	MJS	PM	26.07.24
1	REVISED PER CITY COMMENTS	MJS	PM	25.12.23
0	ISSUED TO CITY FOR SPA	MJS	PM	25.02.14
Revision		By	Appd.	YY.MM.DD

File Name: 160401995 DB		MJS	DT	24.08.16
		Dwn.	Chkd.	YY.MM.DD

Permit-Seal

LICENSED PROFESSIONAL ENGINEER
D. C. THIFAULT
100186107
2026-10-28
PROVINCE OF ONTARIO

Client/Project

5360 BANK STREET ZONING BYLAW AMENDMENT AND SITE PLAN CONTROL

GREELY SAND & GRAVEL INC.
1971 OLD PRESCOTT ROAD
GREELY, ON

Title

EROSION AND SEDIMENT CONTROL PLAN

Project No. 160401995	Scale 1:500 (0, 5, 15, 25m)	
Drawing No. EC-1	Sheet 3 of 5	Revision 3

CITY FILE No. D07-12-25-0072 PLAN No. 19295

W:\active\160401995\design\cadd\dwg\160401995 DB.dwg
2026/10/28 3:47 PM By: Straits, Mike

ORIGINAL SHEET - ARCH E