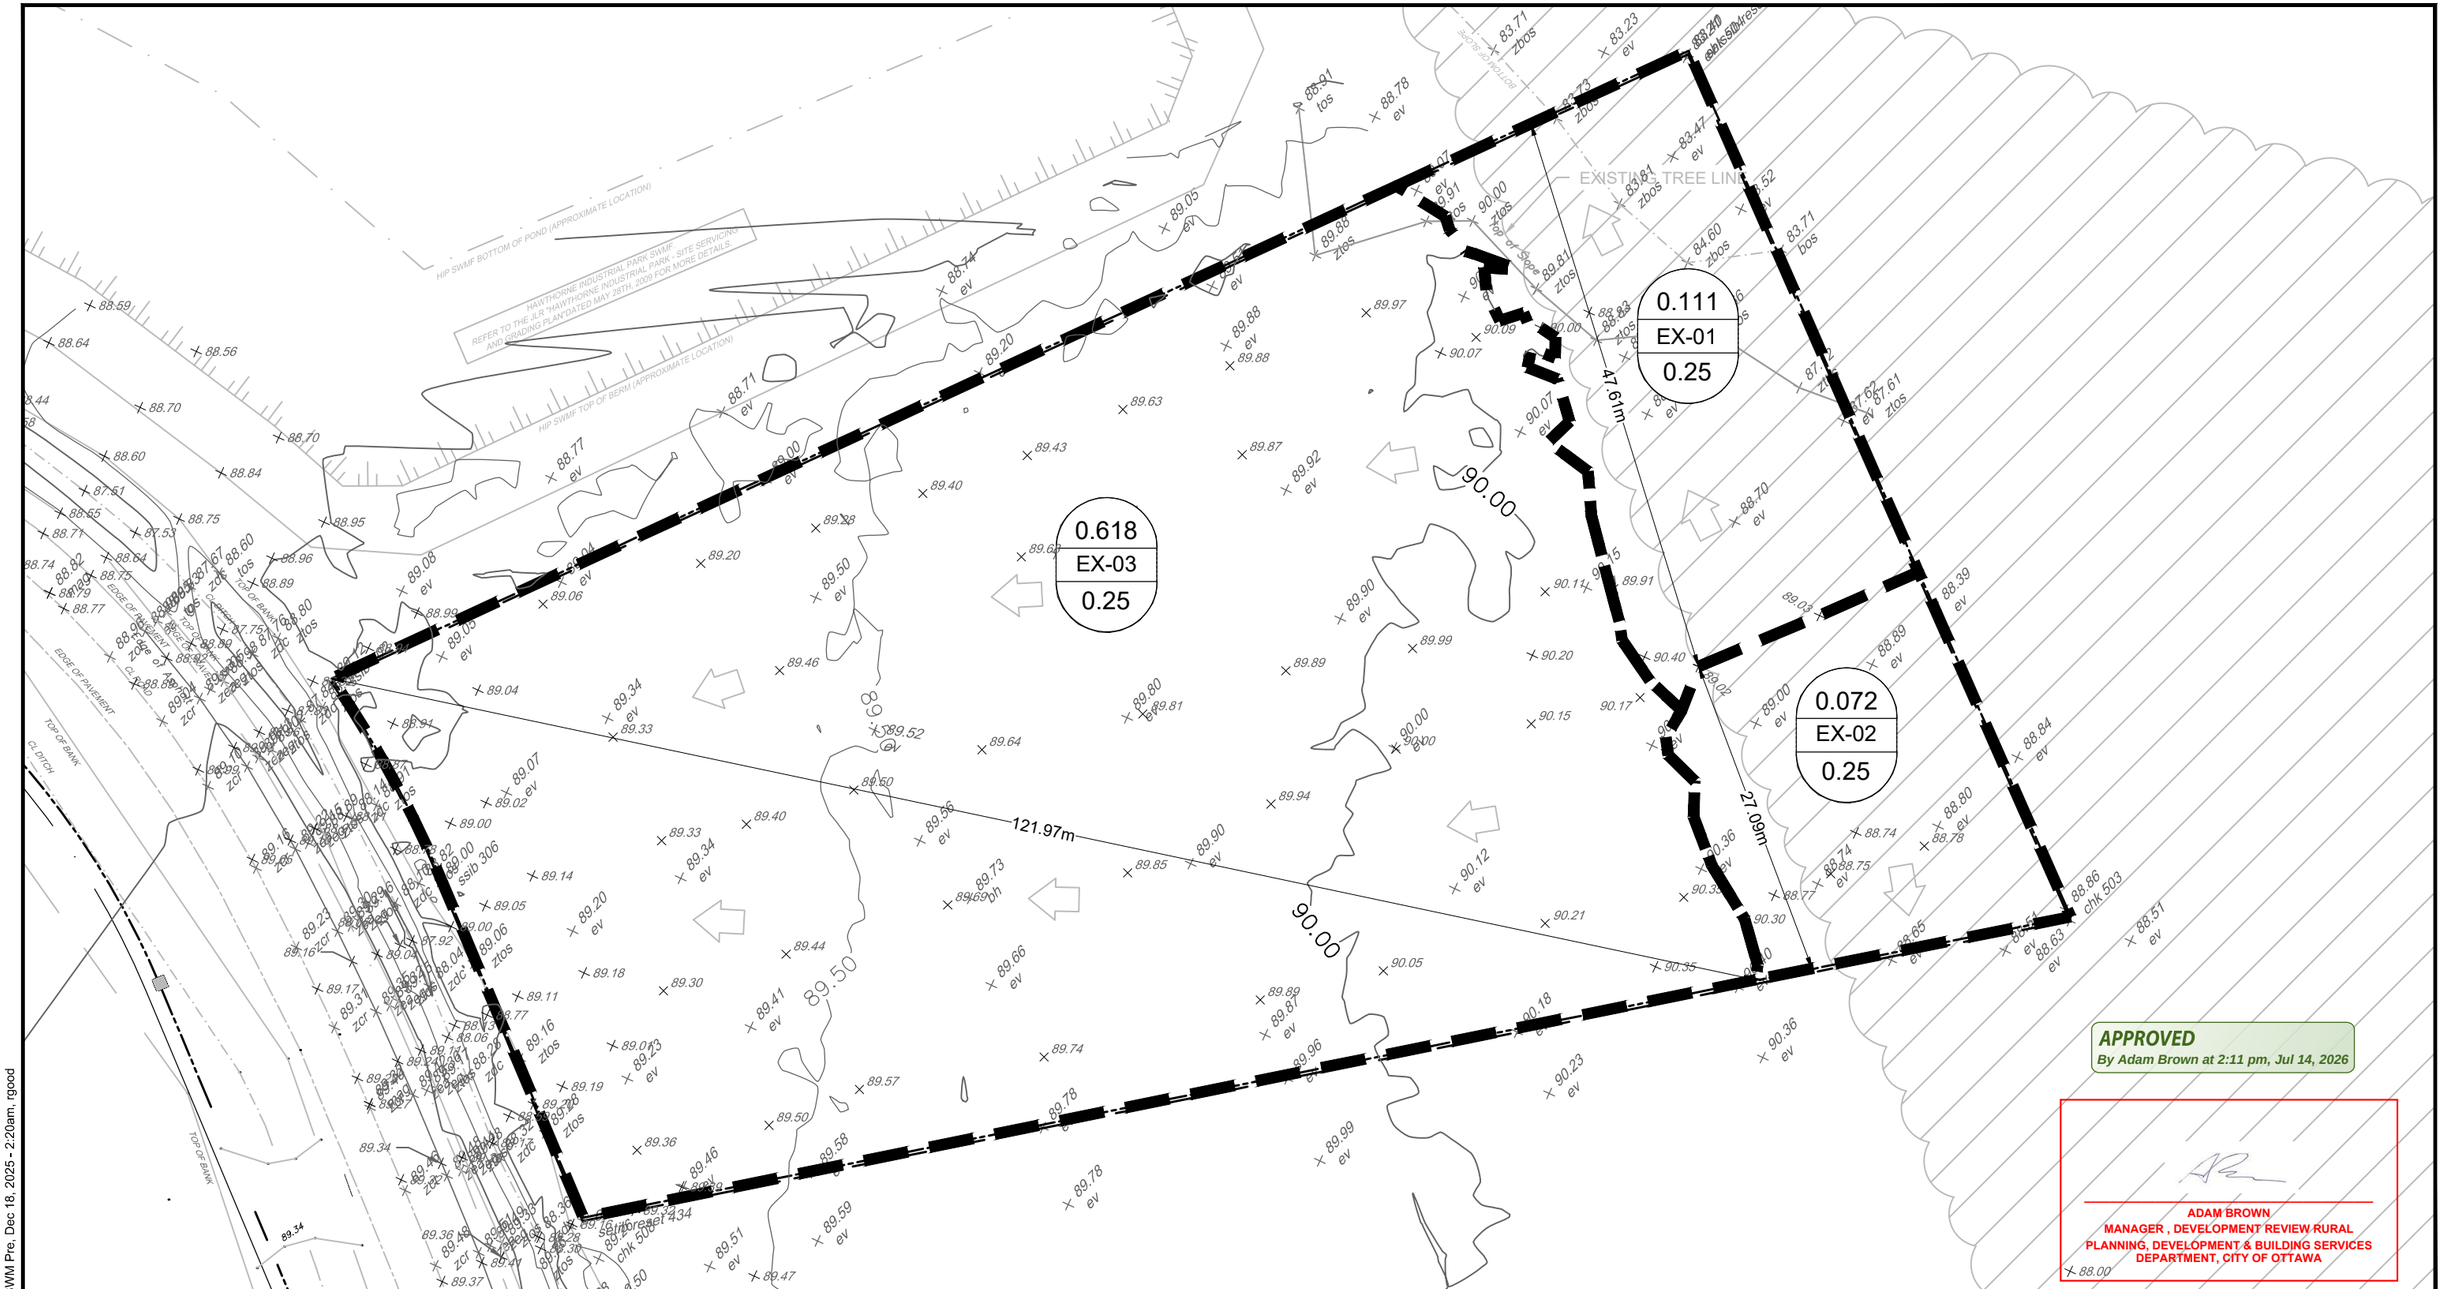

LEGEND

PROPOSED PROPERTY LINE

PROPOSED STORM DRAINAGE AREA

0.11 / A-1 / 0.80 — DRAINAGE AREA (HECTARES) DRAINAGE AREA ID

DIRECTION OF EXISTING MAJOR OVERLAND FLOW ROUTE

LICENSED PROFESSIONAL ENGINEER
G.J. MacDONALD
Feb 06, 2026
PROVINCE OF ONTARIO

NOVATECH
Engineers, Planners & Landscape Architects
Suite 200, 240 Michael Cowpland Drive
Ottawa, Ontario, Canada K2M 1P6

Telephone (613) 254-9643
Facsimile (613) 254-5867
Website www.novatech-eng.com

CITY OF OTTAWA
541 SOMME STREET

SWM PLAN (PRE- DEVELOPMENT)

SCALE	DATE	JOB	FIGURE
1 : 500	FEB 2026	124111	SWM-1

FILE # D07-12-25-0077 PLAN # 19398

M:\2024\124111\CAD\Civil\124111-SWM-PRE.dwg, SWM Pre, Dec 18, 2025 - 2:20am, rgood

SHT11X17.DWG - 279mmX432mm