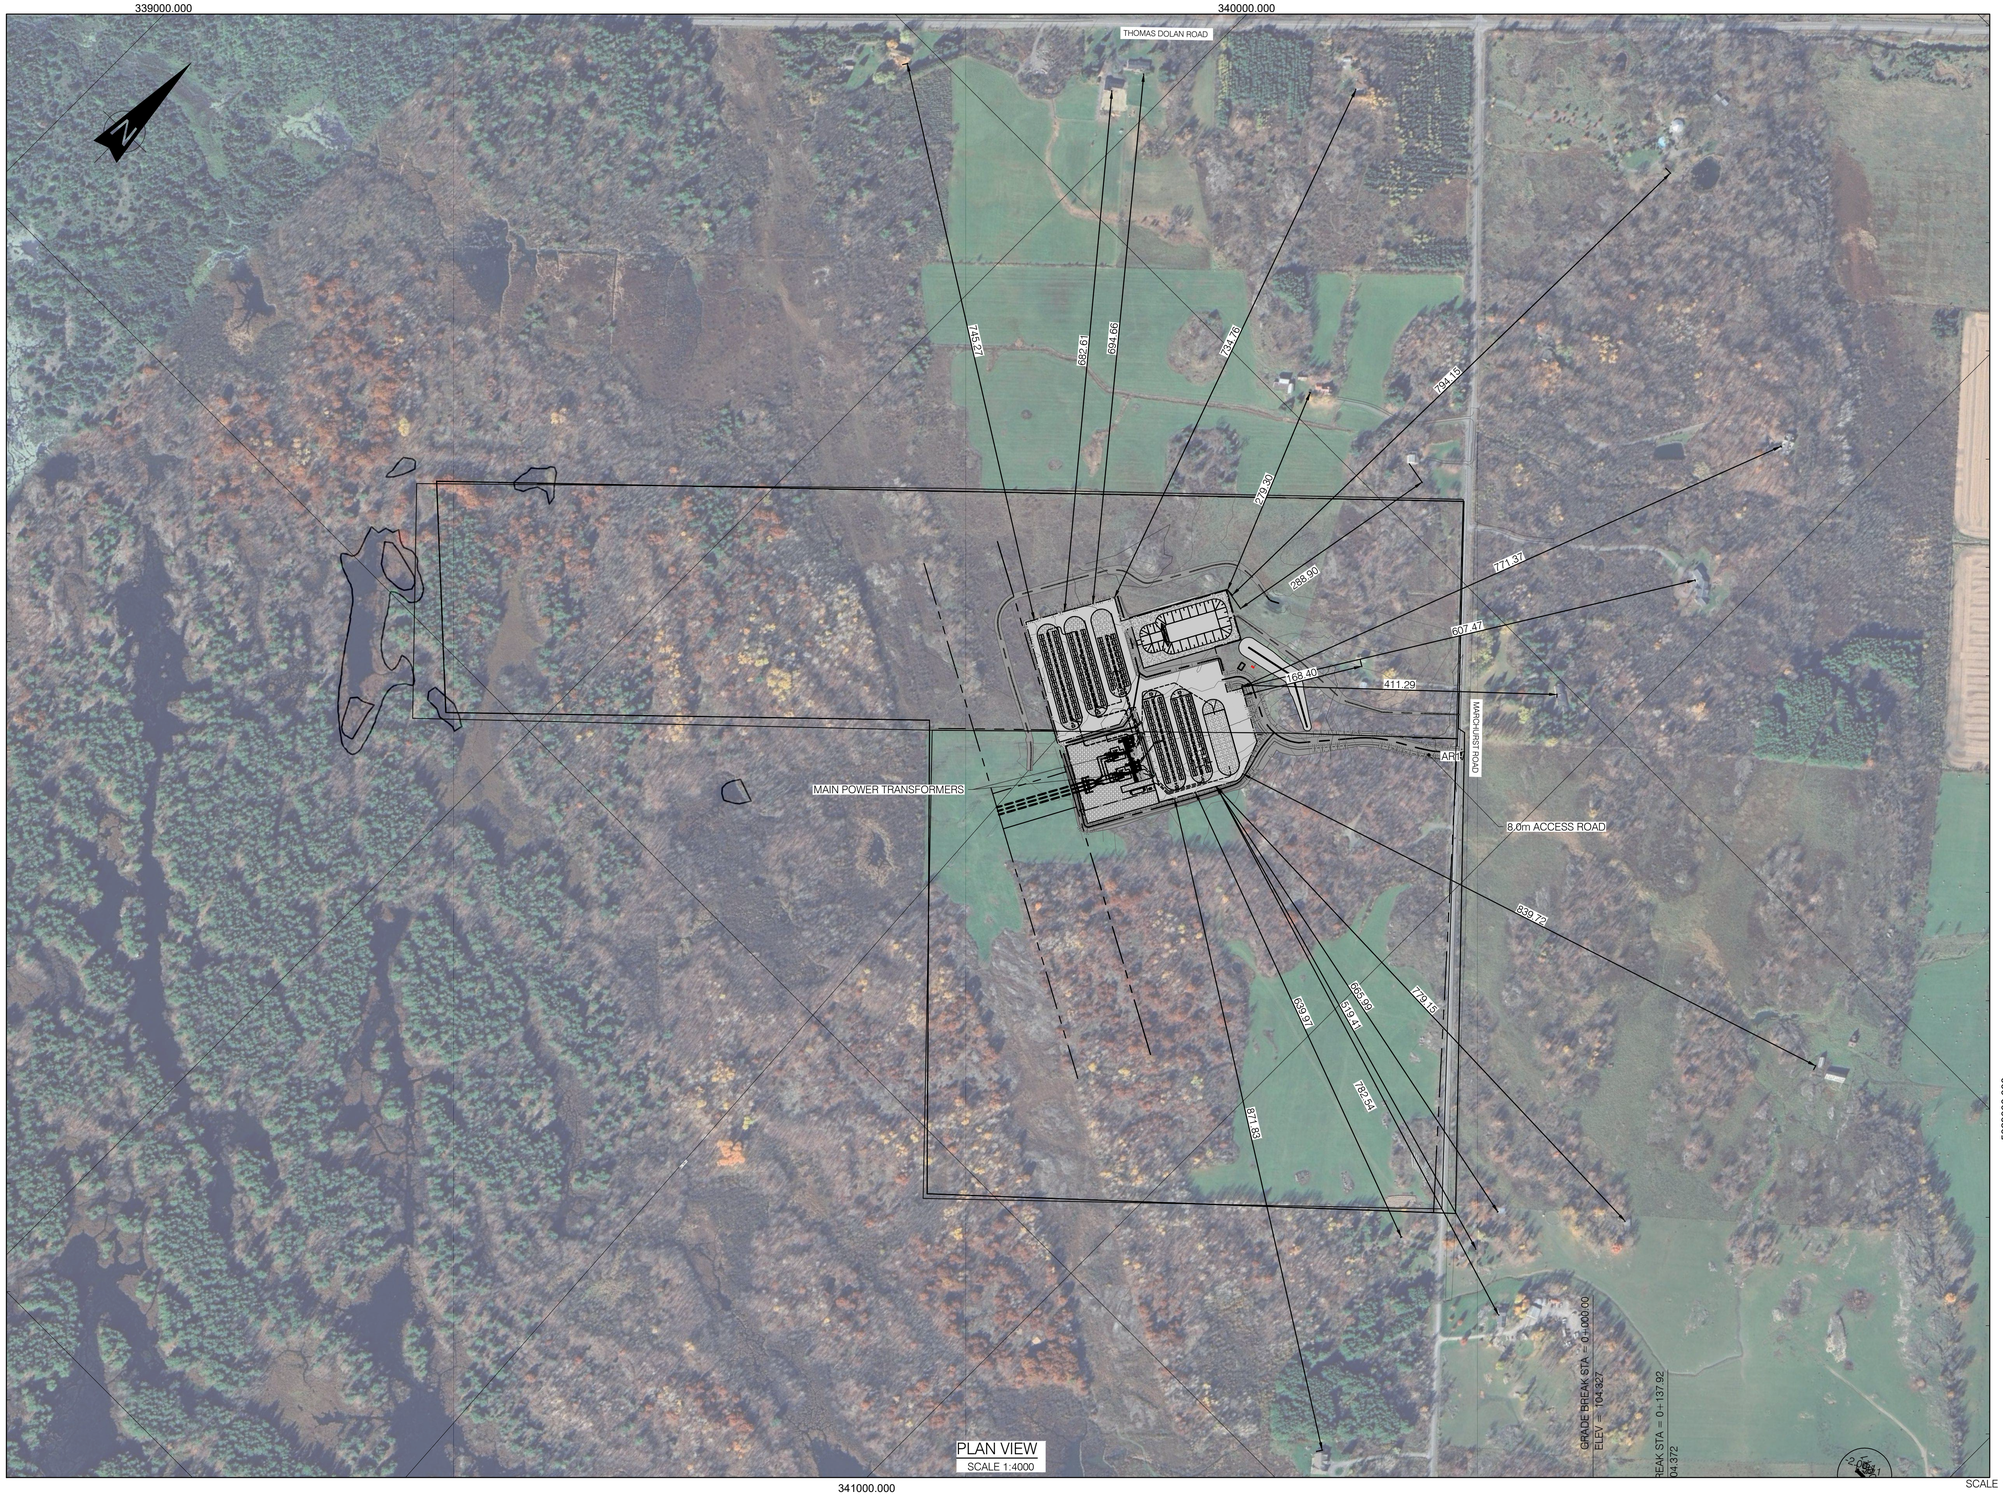

PLAN VIEW
SCALE 1:4000

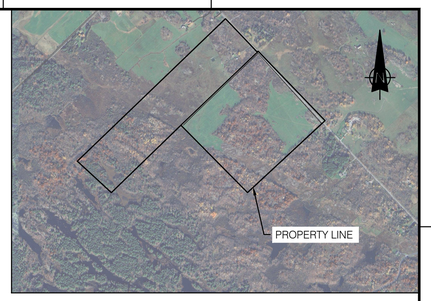

KEY PLAN
SCALE: N.T.S.

NOTES:

1. PROJECT COORDINATES ARE SET IN NAD83(CSRS) / MTM ZONE 9 - EPSG:2952.
2. COORDINATES ARE IN METERS AND ELEVATIONS ARE GEODETIC AND IN METERS.

LEGEND:

- PROPERTY LINE
- PROPOSED FENCE
- EXISTING FENCE
- EXISTING TRANSMISSION LINE
- BESS
- PROPOSED GRAVEL SURFACE AREA

SCALE 1:4000 — 50 0 100 200 300 400 m

FOR PERMITTING

REV	DESCRIPTION	PREPARED BY	CHECKED BY	DATE
AA	FOR PERMITTING	B. THOMAS	V. BRUNELLE P.E.O NO. 100617887	2025-11-05

REVISIONS

DRAWING No.	DESCRIPTION

REFERENCE DRAWINGS

SEAL: LICENSED PROFESSIONAL ENGINEER — V. BRUNELLE 100617887 — PROVINCE OF ONTARIO — 2025-11-05

CLIENT: Evolugen by Brookfield Renewable

PROJECT: SOUTH MARCH

TITLE: CIVIL BESS SITE SITE PLAN SETBACK FROM EXISTING RESIDENCES

PREPARED BY: B. THOMAS	DRAFTED BY: G. NORMAND
CHECKED BY: V. BRUNELLE	APPROVED BY: V. BRUNELLE
SCALE: 1:4000	DATE: 2025-11-05

DRAWING No.: 7154023-100000-41-D20-0007 | SHEET: 01 | SIZE: A1 | REV. AA

G:\7154\023\40_ING_ENG\41_CIVIL\DESS_DWGS\EN _COURS_IN PROGRESS\GN\7154023-100000-41-D20-0007.DWG

BY:NORMAND, GABRIEL
PRINTED:2025-11-05 16:58:54