
ADAM BROWN
MANAGER , DEVELOPMENT REVIEW RURAL
PLANNING, DEVELOPMENT & BUILDING SERVICES
DEPARTMENT, CITY OF OTTAWA

APPROVED
By Adam Brown at 1:48 pm, Nov 23, 2026

SOUTH MARCH BESS
CIVIL PACKAGE

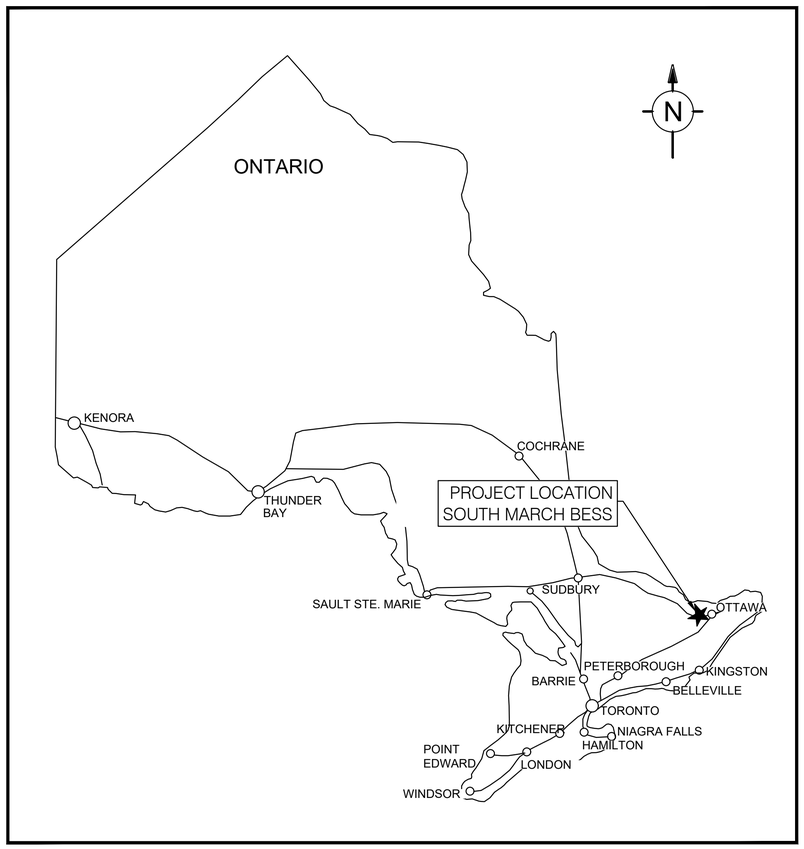

KEY PLAN
SCALE: NTS

DRAWING INDEX				
BBA DRAWING NO.	REV.	DATE	CATEGORY	SHEET DESCRIPTION
7154023-100000-41-D01-0002	AE	2026-11-18	GENERAL	GENERAL NOTES, LEGEND AND ABBREVIATIONS
7154023-100000-41-D20-0001-01	AL	2026-11-18	PLAN	SITE PLAN - SHEET 1
7154023-100000-41-D20-0001-02	AS	2026-11-18	PLAN	SITE PLAN - SHEET 2
7154023-100000-41-D20-0001-03	AA	2026-11-18	PLAN	SITE PLAN - SHEET 3
7154023-100000-41-D20-0003	AI	2026-11-18	PLAN	SITE SERVICING AND FIRE PROTECTION PLAN
7154023-100000-41-D20-0004	AE	2026-11-18	PLAN & SECTIONS	WET POND
7154023-100000-41-D20-0005	AH	2026-11-18	PLAN	ROAD & FINISHED GRADE
7154023-100000-41-D20-0006	AE	2026-11-18	PROFILES	SITE GRADING
7154023-100000-41-D20-0007	AB	2026-11-18	PLAN	SETBACK FROM EXISTING RESIDENCES
7154023-100000-41-D30-0001	AB	2026-11-18	PLAN	PRE-DEVELOPMENT SUB-CATCHMENT AREAS
7154023-100000-41-D30-0002	AB	2026-11-18	PLAN	POST-DEVELOPMENT SUB-CATCHMENT AREAS
7154023-100000-41-D50-0001	AE	2026-11-18	DETAILS	STORMWATER AND WATER NETWORK
7154023-100000-41-D50-0002	AF	2026-11-18	DETAILS	ROAD AND DRAINAGE DETAILS
7154023-100000-41-D52-0001	AE	2026-11-18	PLAN	ROADS AND DITCHES , KEY PLAN
7154023-100000-41-D52-0002	AD	2026-11-18	PROFILES	ROADS AND DITCHES PROFILES
7154023-100000-41-D52-0003	AE	2026-11-18	PROFILES	ROADS AND DITCHES PROFILES
7154023-100000-41-D70-0001-01	AC	2026-11-18	PLAN	EROSION AND SEDIMENT CONTROL
7154023-100000-41-D70-0002-02	AC	2026-11-18	PLAN	EROSION AND SEDIMENT CONTROL
7154023-100000-41-D70-0003-03	AC	2026-11-18	PLAN	EROSION AND SEDIMENT CONTROL
7154023-100000-41-D70-0004-04	AC	2026-11-18	PLAN	EROSION AND SEDIMENT CONTROL
7154023-100000-41-D70-0005-05	AC	2026-11-18	PLAN	EROSION AND SEDIMENT CONTROL
7154023-100000-41-D70-0006-06	AC	2026-11-18	PLAN	EROSION AND SEDIMENT CONTROL
7154023-100000-41-D70-0002	AE	2026-11-18	DETAILS	EROSION AND SEDIMENT CONTROL
7154023-100000-41-D90-0001	AE	2026-11-18	STANDARD DETAILS	SECURITY FENCING

FOR PERMITTING

REFERENCE DRAWINGS		REVISIONS				
DRAWING No.	DESCRIPTION	REV	DESCRIPTION	VERIFIED BY	APPROVED BY	DATE
7154023-402000-47-D20-0001	SOUTH MARCH BESS-250 MW 230kV-34.5 kV SUBSTATION	AH	FOR PERMITTING	B. THOMAS	V. BRUNELLE P.E.O.NO. 100617887	2026-01-29
	SOUTH MARCH DITCH LINE TOPO	AI	FOR PERMITTING	B. THOMAS	V. BRUNELLE P.E.O.NO. 100617887	2026-02-06
	241451-SouthMarch_BESS-MTM9-Rev0	AJ	FOR PERMITTING	B. THOMAS	V. BRUNELLE P.E.O.NO. 100617887	2026-02-19
	XR-160402040-L-PLANTING.DWG	AK	FOR PERMITTING	B. THOMAS	V. BRUNELLE P.E.O.NO. 100617887	2026-04-21
	ENVIRONMENTAL-STANTEC.DWG	AL	FOR PERMITTING	B. THOMAS	V. BRUNELLE P.E.O.NO. 100617887	2026-06-12
		AM	FOR PERMITTING	B. THOMAS	V. BRUNELLE P.E.O.NO. 100617887	2026-11-18

SEAL:
LICENSED PROFESSIONAL ENGINEER
V. BRUNELLE
100617887
PROVINCE OF ONTARIO
2026-11-18

CLIENT: Evolugen by Brookfield Renewable

PROJECT: SOUTH MARCH BESS
2555 AND 2625 MARCHURST RD, OTTAWA

TITLE: GENERAL
CIVIL COVER PAGE & DRAWING INDEX

DESIGNED BY:	DRAFTED BY:
B. THOMAS	G. NORMAND
VERIFIED BY:	APPROVED BY:
V. BRUNELLE	V. BRUNELLE
SCALE:	DATE:
N/A	2025-03-07

DRAWING No.: 7154023-100000-41-D01-0001 | SHEET: 01 | SIZE: A1 | REV. AM

CITY FILE no.: D07-12-25-0096 PLAN no.: 19401

BY:BOURGUIGNON, EMILY
PRINTED:2026-11-19 14:02:44

0 1 2 3 4 5 6 7 8 9 10 cm

G:\7154\023\40_ING_ENG\41_CIVIL\DESS_DWGS\EN _COURS_IN PROGRESS\GN\7154023-100000-41-D01-0001_GN.DWG