SOUTH MARCH BESS
CIVIL PACKAGE

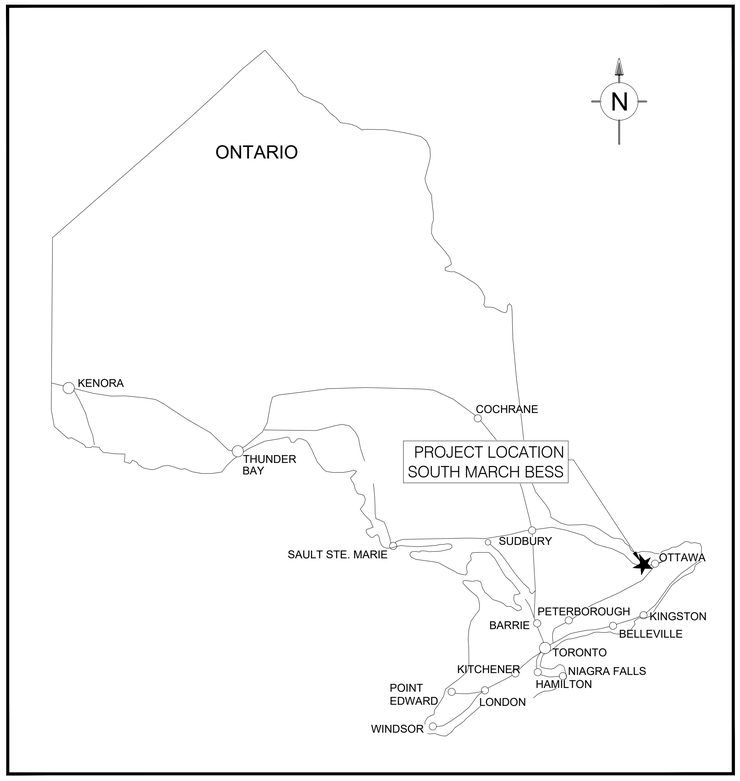

KEY PLAN
SCALE: NTS

DRAWING INDEX				
BBA DRAWING NO.	REV.	DATE	CATEGORY	SHEET DESCRIPTION
7154023-100000-41-D01-0002	AD	2025-11-05	GENERAL	GENERAL NOTES, LEGEND AND ABBREVIATIONS
7154023-100000-41-D20-0001-01	AK	2026-06-12	PLAN	SITE PLAN - SHEET 1
7154023-100000-41-D20-0001-02	AP	2026-06-12	PLAN	SITE PLAN - SHEET 2
7154023-100000-41-D20-0003	AH	2026-06-12	PLAN	SITE SERVICING AND FIRE PROTECTION PLAN
7154023-100000-41-D20-0004	AD	2026-01-23	PLAN & SECTIONS	WET POND
7154023-100000-41-D20-0005	AG	2026-06-12	PLAN	ROAD & FINISHED GRADE
7154023-100000-41-D20-0006	AD	2026-01-23	PROFILES	SITE GRADING
7154023-100000-41-D20-0007	AA	2025-11-05	PLAN	SETBACK FROM EXISTING RESIDENCES
7154023-100000-41-D30-0001	AA	2026-01-23	PLAN	PRE-DEVELOPMENT SUB-CATCHMENT AREAS
7154023-100000-41-D30-0002	AA	2026-01-23	PLAN	POST-DEVELOPMENT SUB-CATCHMENT AREAS
7154023-100000-41-D50-0001	AD	2025-11-05	DETAILS	STORMWATER AND WATER NETWORK
7154023-100000-41-D50-0002	AD	2026-01-23	DETAILS	ROAD AND DRAINAGE DETAILS
7154023-100000-41-D52-0001	AD	2026-06-12	PLAN	ROADS AND DITCHES , KEY PLAN
7154023-100000-41-D52-0002	AC	2026-04-21	PROFILES	ROADS AND DITCHES PROFILES
7154023-100000-41-D52-0003	AD	2026-04-21	PROFILES	ROADS AND DITCHES PROFILES
7154023-100000-41-D70-0001-01	AB	2026-04-21	PLAN	EROSION AND SEDIMENT CONTROL
7154023-100000-41-D70-0002-02	AB	2026-04-21	PLAN	EROSION AND SEDIMENT CONTROL
7154023-100000-41-D70-0003-03	AB	2026-04-21	PLAN	EROSION AND SEDIMENT CONTROL
7154023-100000-41-D70-0004-04	AB	2026-04-21	PLAN	EROSION AND SEDIMENT CONTROL
7154023-100000-41-D70-0005-05	AB	2026-04-21	PLAN	EROSION AND SEDIMENT CONTROL
7154023-100000-41-D70-0006-06	AB	2026-04-21	PLAN	EROSION AND SEDIMENT CONTROL
7154023-100000-41-D70-0002	AD	2026-11-05	DETAILS	EROSION AND SEDIMENT CONTROL
7154023-100000-41-D90-0001	AC	2025-11-05	STANDARD DETAILS	SECURITY FENCING

FOR PERMITTING

REFERENCE DRAWINGS		REVISIONS				
DRAWING No.	DESCRIPTION	REV	DESCRIPTION	VERIFIED BY	APPROVED BY	DATE
		AL	FOR PERMITTING	B. THOMAS	V. BRUNELLE P.E.O NO. 100617887	2026-06-12
		AK	FOR PERMITTING	B. THOMAS	V. BRUNELLE P.E.O NO. 100617887	2026-04-21
		AJ	FOR PERMITTING	B. THOMAS	V. BRUNELLE P.E.O NO. 100617887	2026-02-19
	ENVIRONMENTAL-STANTEC.DWG	AI	FOR PERMITTING	B. THOMAS	V. BRUNELLE P.E.O NO. 100617887	2026-02-06
	XR-16040204O-L-PLANTING.DWG	AH	FOR PERMITTING	B. THOMAS	V. BRUNELLE P.E.O NO. 100617887	2026-01-29
	241451-SouthMarch_BESS-MTM9-Rev0	AG	FOR PERMITTING	B. THOMAS	V. BRUNELLE P.E.O NO. 100617887	2026-01-23
	SOUTH MARCH DITCH LINE TOPO	AF	FOR PERMITTING	B. THOMAS	V. BRUNELLE P.E.O NO. 100617887	2025-11-07
7154023-402000-47-D20-0001	SOUTH MARCH BESS-250 MW 230kV-34.5 kV SUBSTATION	AE	FOR PERMITTING	B. THOMAS	V. BRUNELLE P.E.O NO. 100617887	2025-11-05

SEAL:
LICENSED PROFESSIONAL ENGINEER
V. BRUNELLE
100617887
PROVINCE OF ONTARIO
2026-06-11

APPLICATION FILE NUMBER : D07-12-25-0096
PLAN NUMBER : 19401

CLIENT: Evolugen by Brookfield Renewable

PROJECT: SOUTH MARCH BESS
2555 AND 2625 MARCHURST RD, OTTAWA

TITLE: GENERAL
CIVIL COVER PAGE & DRAWING INDEX

DESIGNED BY:	DRAFTED BY:
B. THOMAS	G. NORMAND
VERIFIED BY:	APPROVED BY:
V. BRUNELLE	V. BRUNELLE
SCALE:	DATE:
N/A	2025-03-07

DRAWING No.: 7154023-100000-41-D01-0001 | SHEET: 01 | SIZE: A1 | REV. AL

BY:NORMAND, GABRIEL
PRINTED:2026-06-10 15:36:55

0 1 2 3 4 5 6 7 8 9 10 cm
G:\7154023\40_ING_ENG\41_CIVIL\DESS_DWGS\EN _COURS_IN PROGRESS\GN\7154023-100000-41-D01-0001_GN.DWG