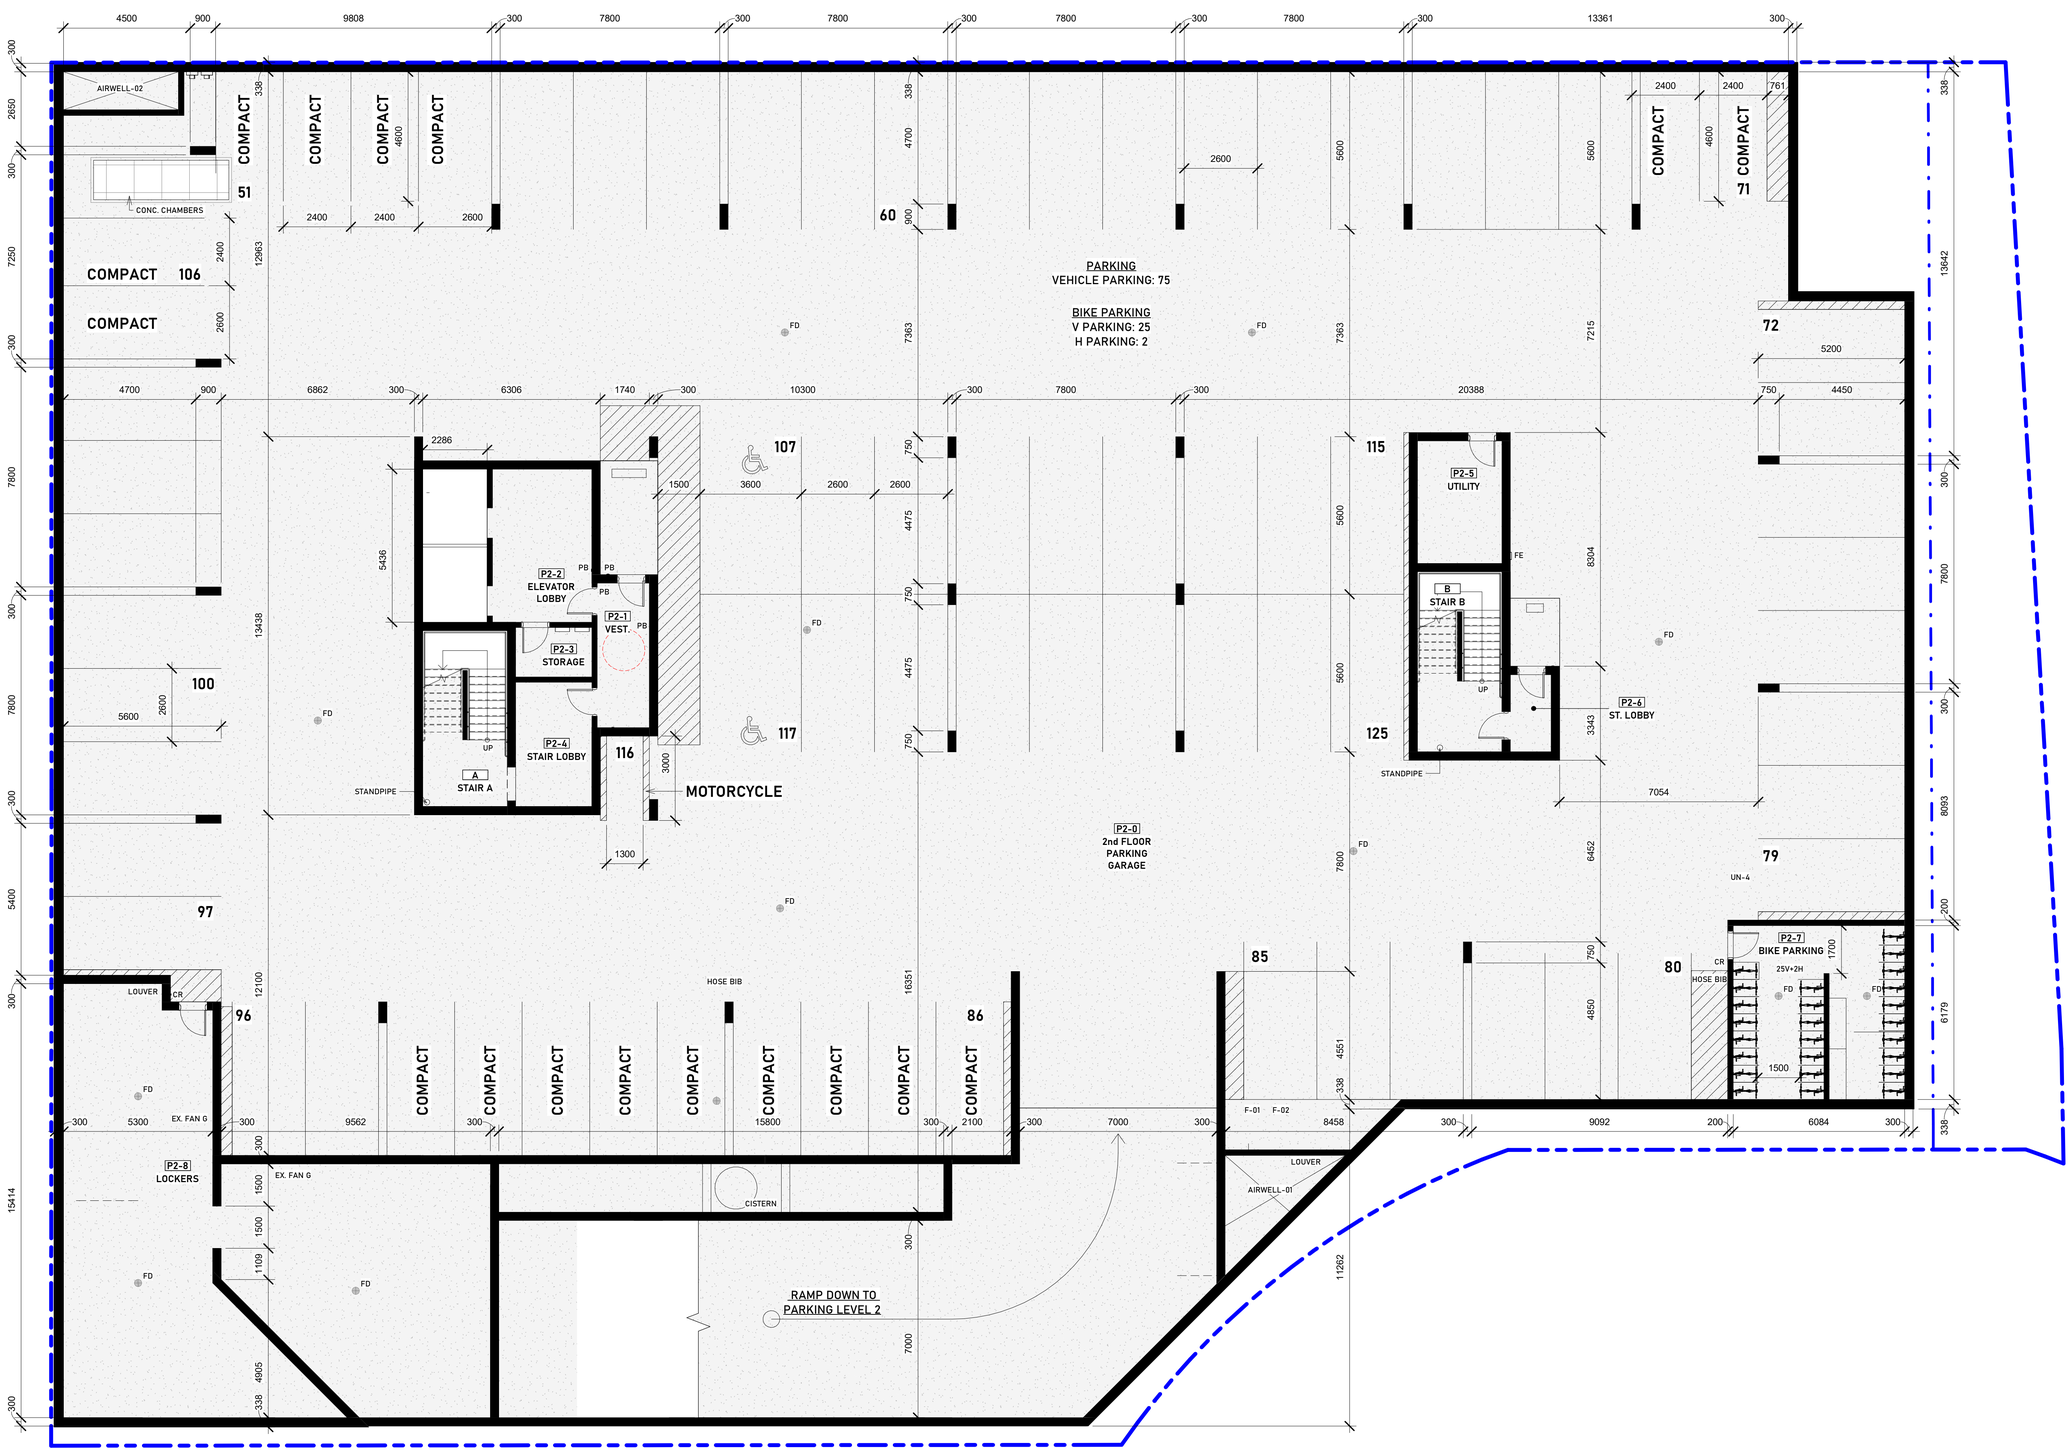

1 GARAGE 2nd FL
1 : 100

CITY OF OTTAWA
FILE NUMBER D07-12-25-0106
PLAN NUMBER #19405

True North
Const. North

Stamp:

Logo:

brouwer architecture

No.	Issuance	Date
3	Issued for SPA Comments	05-05-26

Project

Gemini Residential Development

85 Gemini Way, Ottawa, Ontario

Project No. 2433

Sheet Name

2nd Floor Parking Garage

Scale: 1 : 100

Drawn By: JV Checked By: JB

Date 2026-05-05 11:02:41 AM

Sheet No.

A2-8

Revision No. 3