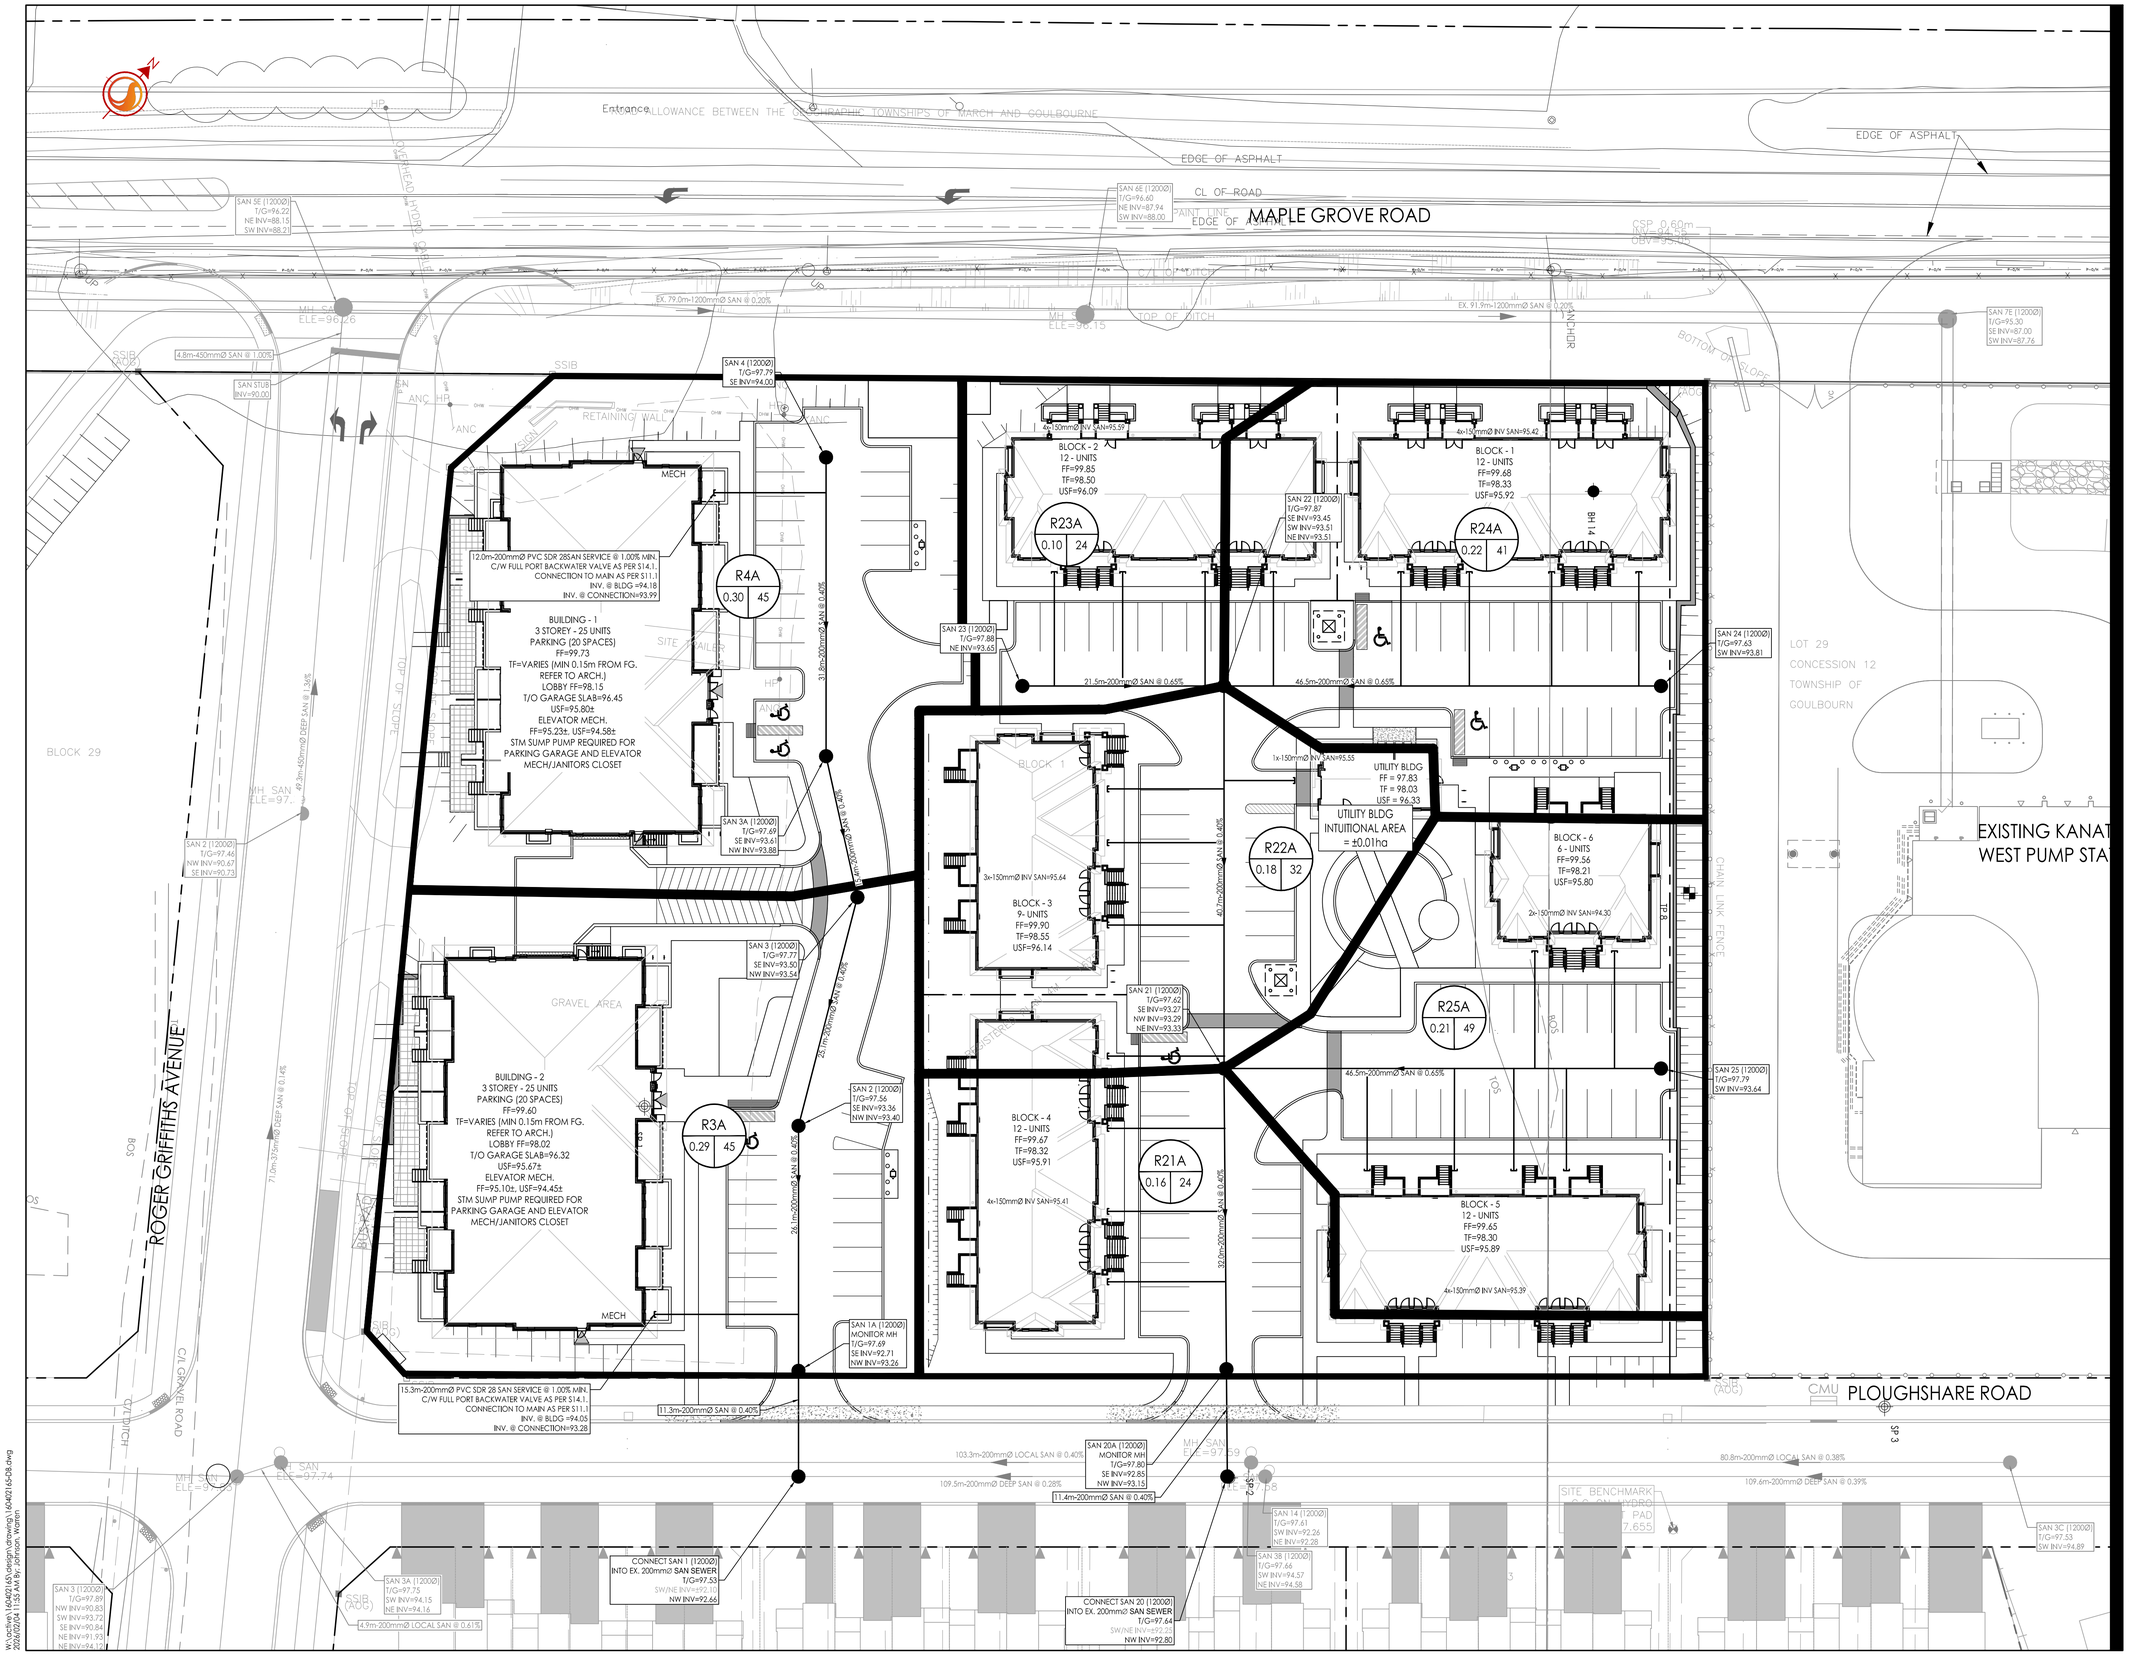

Stantec

Stantec Consulting Ltd.
200 – 1331 Clyde Avenue
Ottawa ON
Tel. 613.722.4420
www.stantec.com

Copyright Reserved

The Contractor shall verify and be responsible for all dimensions. DO NOT scale the drawing - any errors or omissions shall be reported to Stantec without delay.
The Copyrights to all designs and drawings are the property of Stantec. Reproduction or use for any purpose other than that authorized by Stantec is forbidden.

Legend

R100A
0.31 | 50

- SANITARY DRAINAGE AREA ID#
- POPULATION COUNT
- SANITARY DRAINAGE AREA ha.
- SANITARY DRAINAGE AREA
- PROPOSED SANITARY MH AND SEWER
- EXISTING SANITARY MH AND SEWER

Notes

3	REVISED AS PER CITY COMMENTS	WAJ	SGG	26.02.05
2	REVISED AS PER CITY COMMENTS	WAJ	SGG	25.12.09
1	REVISED PER CITY COMPLETENESS REVIEW COMMENTS	WAJ	SGG	25.09.16
0	ISSUED FOR SPA	JP	AMP	25.07.29
Revision		By	Appd.	YY.MM.DD
File Name: 160402165-D8.dwg		JP	AMP	25.06.13
		Dwn.	Chkd.	Dsgn. YY.MM.DD

Permit-Seal

LICENSED PROFESSIONAL ENGINEER
A.M. PAEREZ FERNANDEZ
100105130
2026-02-06
PROVINCE OF ONTARIO

Client/Project
RICHCRAFT HOMES

KANATA WEST - BLOCK 1
815 ROGER GRIFFITHS AVENUE
OTTAWA, ON

Title
SANITARY DRAINAGE PLAN

Project No. 160402165	Scale 1:300	0 3 9 15m	
Drawing No. SA-1	Sheet 8 of 8	Revision 3	

PLAN # 19383

D07-12-25-0108

W:\active\160402165\design\drawings\160402165-D8.dwg
2026/02/04 11:55 AM By: johnson, warren

ORIGINAL SHEET - ARCH D