JOHN SEVIGNY C.E.T.
MANAGER (A), DEVELOPMENT REVIEW EAST
PLANNING, DEVELOPMENT & BUILDING SERVICES
DEPARTMENT, CITY OF OTTAWA

APPROVED
By sevignyjo at 10:56 am, May 08, 2026

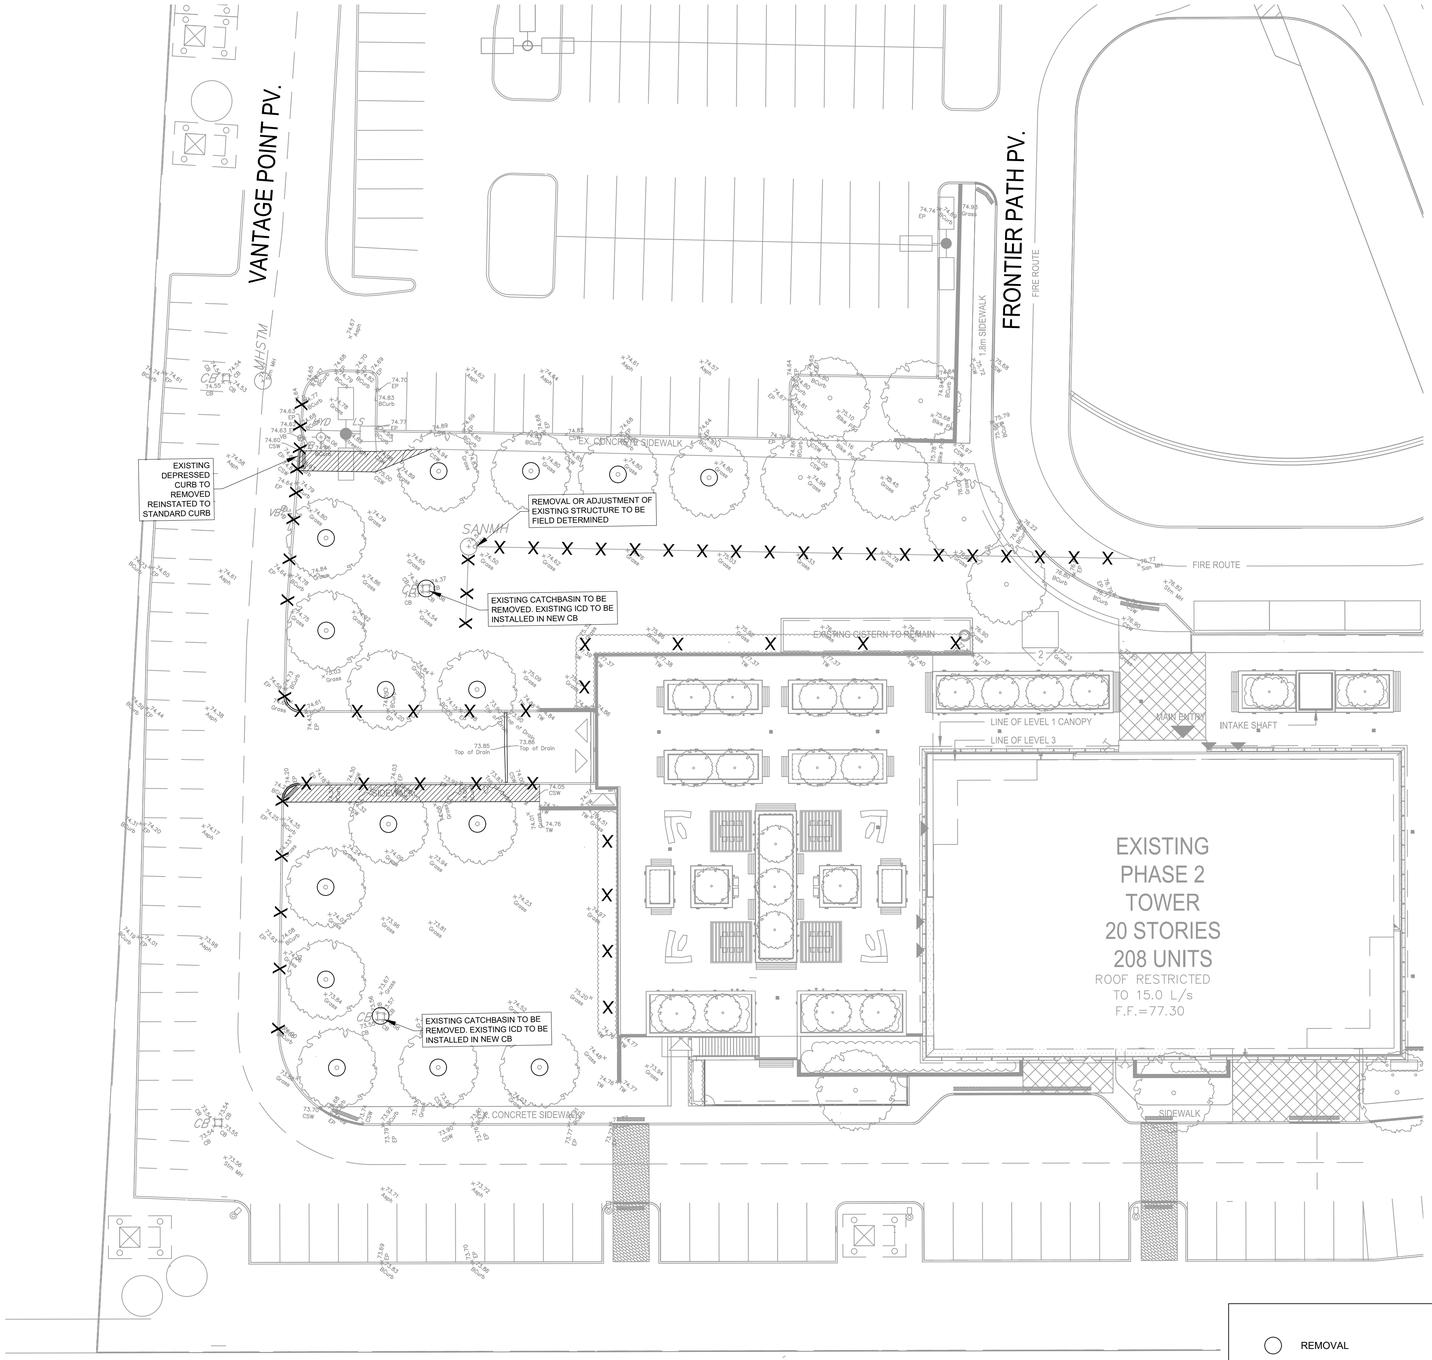

REMOVAL	DRY GRIND EXISTING ASPHALT. AVERAGE DEPTH 50mm.
ADJUST MANHOLE, VALVES	FULL DEPTH ASPHALT REMOVAL
ADJUST CATCH BASIN	AREA TO BE CLEARED AND GRUBBED
ADJUSTMENT BY BELL OR HYDRO APPROVED CONTRACTOR	REMOVAL OF BUILDINGS, FOUNDATIONS, SEPTIC SYSTEM AND WELL
REMOVE OR ABANDON SEWER, WATERMAIN, UTILITY, CURB RETURNS	REMOVALS OF CONCRETE/ ASPHALT SIDEWALK
PLUG	

CLIENT

Killam PROPERTIES INC

COPYRIGHT
This drawing has been prepared solely for the intended use, thus any reproduction or distribution for any purpose other than authorized by Arcadis is forbidden. Written dimensions shall have precedence over scaled dimensions. Contractors shall verify and be responsible for all dimensions and conditions on the job, and Arcadis shall be informed of any variations from the dimensions and conditions shown on the drawing. Shop drawings shall be submitted to Arcadis for general conformance before proceeding with fabrication.

Arcadis Professional Services (Canada) Inc.
formerly IBI Group Professional Services (Canada) Inc.

ISSUES

No.	DESCRIPTION	DATE
1	ISSUED FOR SPRA	2025-08-21
2	RE-ISSUED FOR SPRA	2026-01-19

CONSULTANTS

1:250 0 5 10 12.5m

SEAL

LICENSED PROFESSIONAL ENGINEER
T. R. BRULE
2026/01/19
PROVINCE OF ONTARIO

PRIME CONSULTANT

ARCADIS

333 Preston Street - Suite 500
Ottawa ON K1S 5N4 Canada
tel 613 225 1311
www.arcadis.com

PROJECT
KILLAM - CITY PARK PHASE 2
INTERIM PARKING

200 FRONTIER PATH PVT.

PROJECT NO:
38729

DRAWN BY:	CHECKED BY:
D.D. / E.H.	**M.P.**
PROJECT MGR:	APPROVED BY:
T.R.B.	**T.R.B.**

SHEET TITLE
REMOVALS PLAN

SHEET NUMBER	ISSUE
C-001	1

File Location: J:\38729-SilverCityECA\5.9 Drawings\Civil\current\Parking\Sheets\C-001 REMOVALS PLAN.dwg Last Saved: January 16, 2026, by vaghela34623 Plotted: January 19, 2026 3:41:44 PM by Vaghela, Devdatsinh

File #: D07-12-25-0120

Plan #: 17741

SCALE CHECK 1 in 10mm