JOHN SEVIGNY C.E.T.
MANAGER (A), DEVELOPMENT REVIEW EAST
PLANNING, DEVELOPMENT & BUILDING SERVICES
DEPARTMENT, CITY OF OTTAWA

APPROVED
By sevignyjo at 10:56 am, May 08, 2026

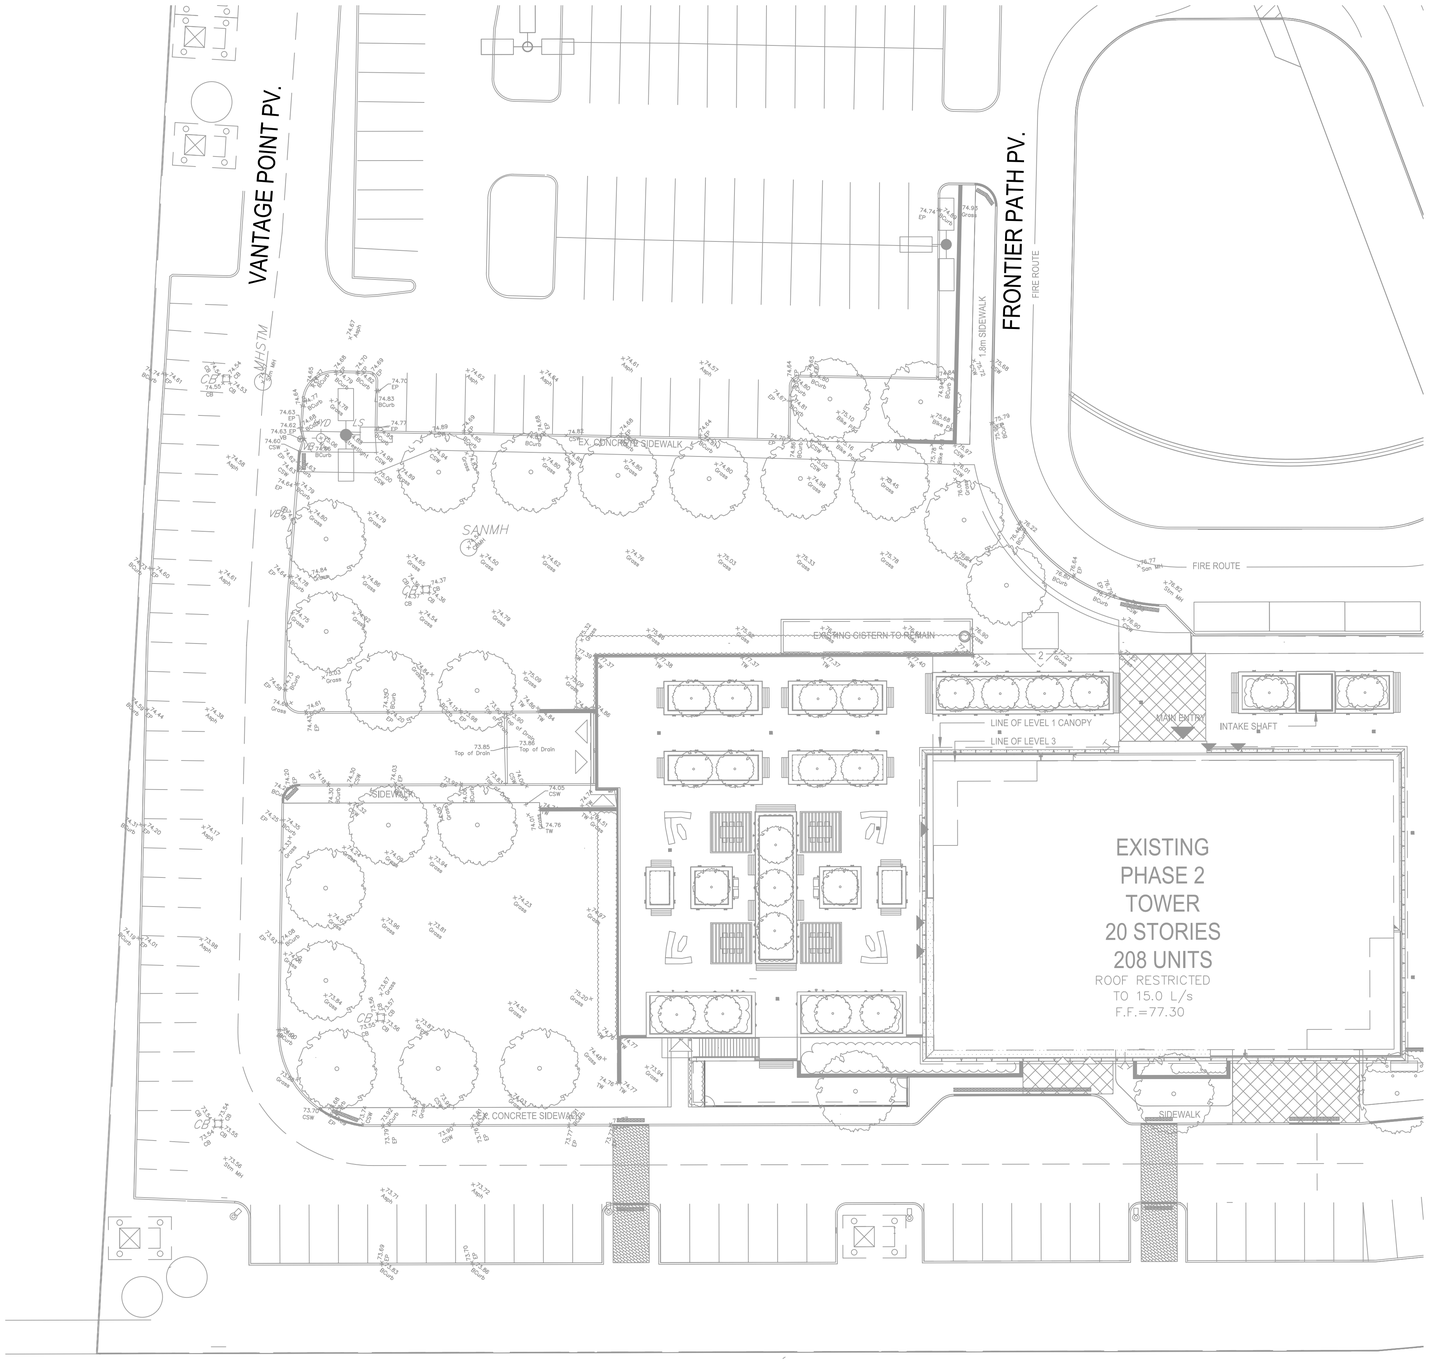

CLIENT

Killam PROPERTIES INC

COPYRIGHT
This drawing has been prepared solely for the intended use, thus any reproduction or distribution for any purpose other than authorized by Arcadis is forbidden. Written dimensions shall have precedence over scaled dimensions. Contractors shall verify and be responsible for all dimensions and conditions on the job, and Arcadis shall be informed of any variations from the dimensions and conditions shown on the drawing. Shop drawings shall be submitted to Arcadis for general conformance before proceeding with fabrication.

Arcadis Professional Services (Canada) Inc.
formerly IBI Group Professional Services (Canada) Inc.

ISSUES

No.	DESCRIPTION	DATE
1	ISSUED FOR SPRA	2025-08-21
2	RE-ISSUED FOR SPRA	2026-01-19

CONSULTANTS

1:250

SEAL

LICENSED PROFESSIONAL ENGINEER
T. R. BRULE
2026/01/19
PROVINCE OF ONTARIO

PRIME CONSULTANT

ARCADIS

333 Preston Street - Suite 500
Ottawa ON K1S 5N4 Canada
tel 613 225 1311
www.arcadis.com

PROJECT
KILLAM - CITY PARK PHASE 2
INTERIM PARKING

200 FRONTIER PATH PVT.

PROJECT NO:
38729

DRAWN BY:	CHECKED BY:
D.D. / E.H.	**M.P.**
PROJECT MGR:	APPROVED BY:
T.R.B.	**T.R.B.**

SHEET TITLE
EXISITNG CONDITIONS PLAN

SHEET NUMBER
C-000

ISSUE
1

File Location: J:\38729-SilverCity\CAD\3 Drawings\06civil\current\Parking\Sheets\C-000 EXISTING CONDITION PLAN.dwg Last Saved: January 15, 2026, by donc5754 Plotted: January 19, 2026 3:40:19 PM by Vaghela, Devdatsinh

File #: D07-12-25-0120

Plan #: 17741

SCALE CHECK
1 in
10mm