


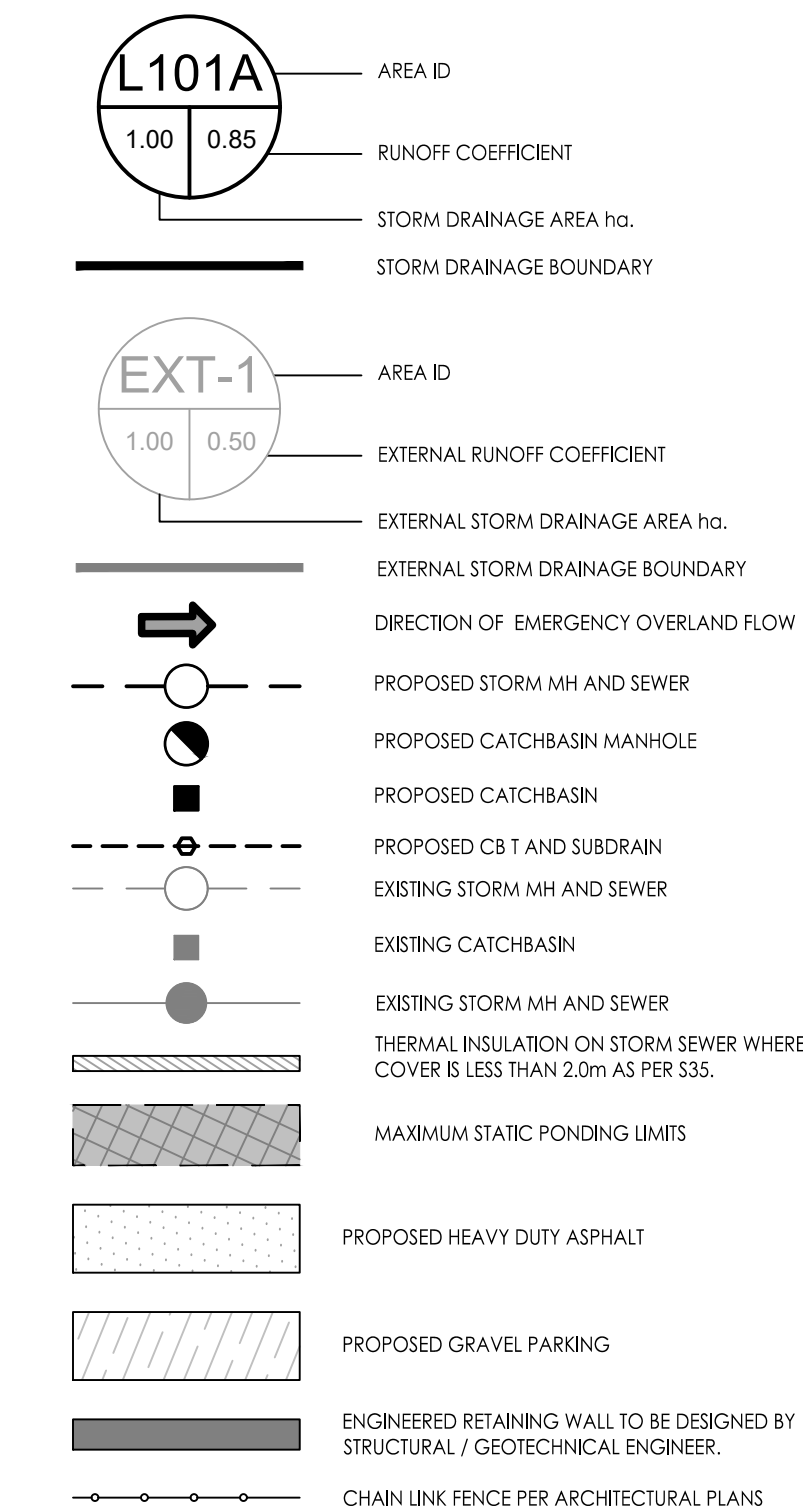

Notes

2	REVISED PER SITE PLAN AND CITY COMMENTS	MJS	PM 26.09.04
1	REVISED PER CITY COMMENTS	MJS	PM 26.04.09
0	ISSUED FOR REVIEW	MJS	PM 25.08.22
Revision		By	Appd. YY.MM.DD
File Name:	a201402138 DB.dwg	MJS DT	MJS 25.07.03
	Dwn	Chtk	Dwn YY MM DD

Permit-Seal



Client/Project
W.O. Stinson & Son Ltd.

VEHICLE YARD SERVICE BUILDING
301 SOMME STREET
OTTAWA, ON, CANADA

Title
STORM DRAINAGE PLAN

Project No.
160402138

Scale 0 5 15 25m
1:500

SD-1

6 of 9

2