ALLISON HAMLIN
MANAGER , DEVELOPMENT REVIEW ALL WARDS
PLANNING, DEVELOPMENT & BUILDING SERVICES
DEPARTMENT, CITY OF OTTAWA

APPROVED
By Allison Hamlin at 9:35 am, Mar 11, 2026

DRAWING NOTES:

FDC - FIRE DEPARTMENT CONNECTION, REFER TO MECHANICAL

LIGHT FIXTURE, REFER TO ELECTRICAL.

LOUVRES, REFER TO MECHANICAL

AT DOOR OPENING DEPRESS TOP OF FOUNDATION WALL TO ALLOW FOR EXTENDED THICKENED FLOOR SLAB, REFER TO STRUCTURAL

PA SPEAKER, REFER TO ELECTRICAL

FOR TYPICAL PANEL LAYOUT REFER TO DETAIL 7/A201

CLADDING LEGEND:

- BR-1 BRICK TYPE 1
- ACP-1 ALUMINUM COMPOSITE PANEL
- ACP-2 (ENTRY CANOPY) ALUMINUM COMPOSITE PANEL
- GL-1 DBL.GLAZED SEALED UNIT
- GL-2 SPANDREL PANELS

OTTAWA CATHOLIC SCHOOL BOARD

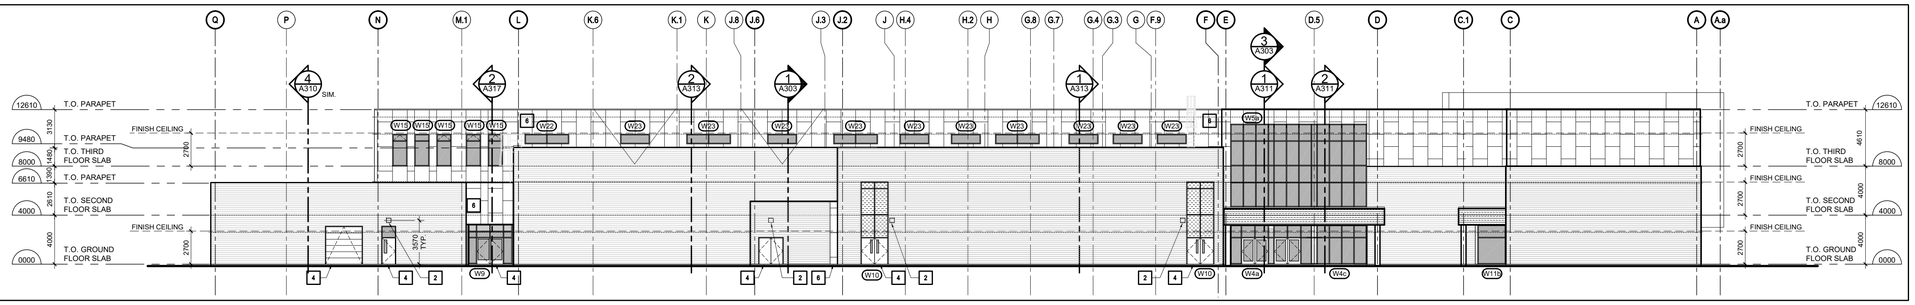

4 A201 EXTERIOR EAST ELEVATION
SCALE 1:250

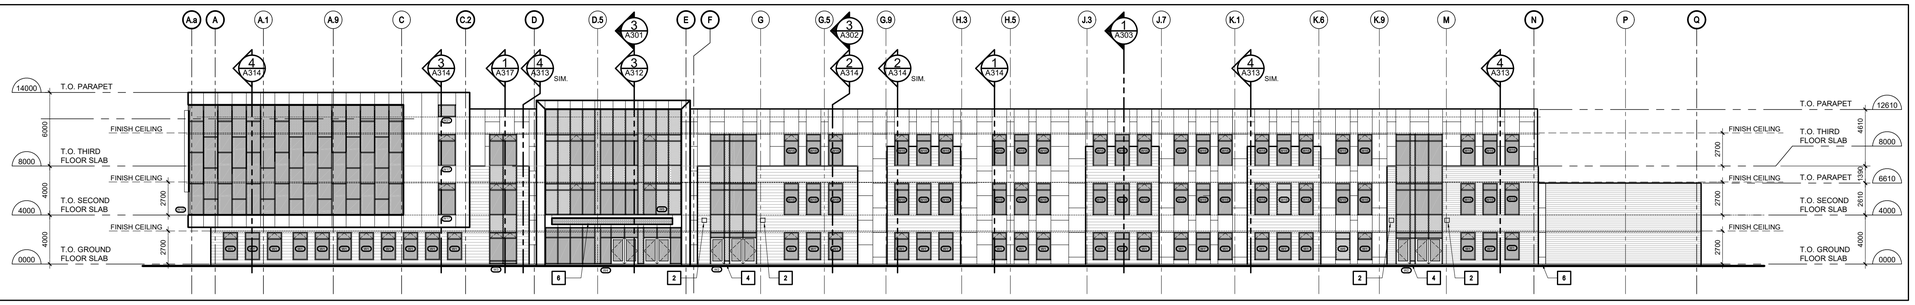

3 A201 EXTERIOR WEST ELEVATION
SCALE 1:250

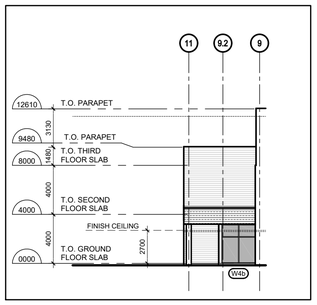

6 A201 PARTIAL NORTH ELEVATION
SCALE 1:200

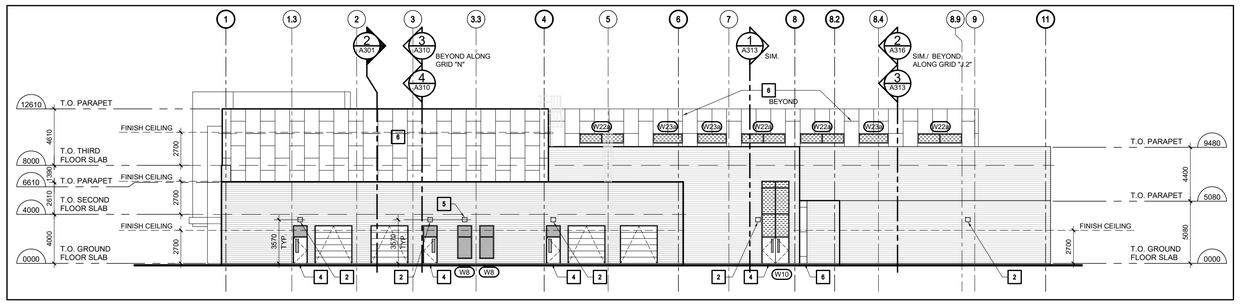

2 A201 EXTERIOR SOUTH ELEVATION
SCALE 1:250

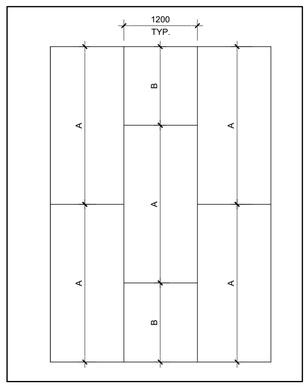

7 A201 TYPICAL PANEL ELEVATION
SCALE 1:50

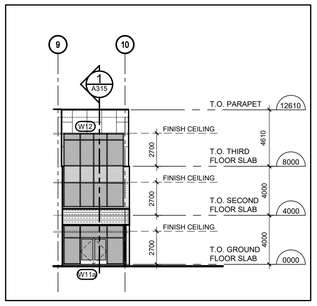

5 A201 PARTIAL SOUTH ELEVATION
SCALE 1:200

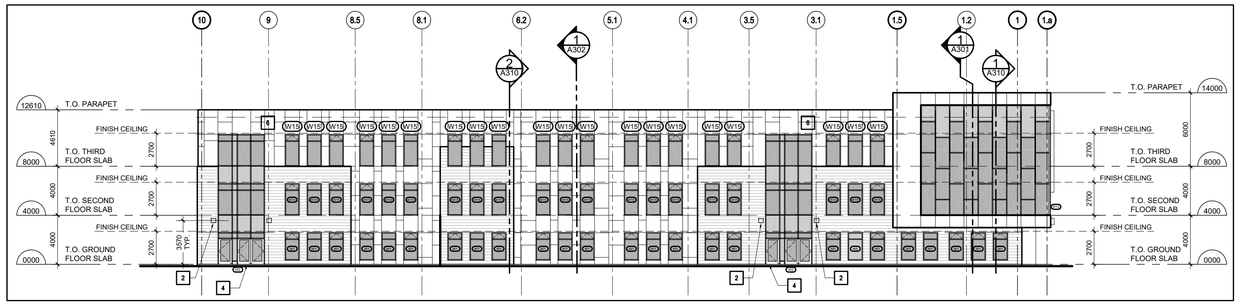

1 A201 EXTERIOR NORTH ELEVATION
SCALE 1:250

ARCHITECT:
N45 ARCHITECTURE INC
71 BANK STREET, 7TH FLOOR
OTTAWA, ONTARIO, K1P 5N2
613.224.0095
VLADIMIRP@N45.CA

LANDSCAPE ARCHITECT:
RUHLAND & ASSOCIATES LTD.
200-1750 COURTWOOD CRESCENT
OTTAWA, ONTARIO, K2C 2B5
613.224.4744
MRUHLAND@RALA.CA

CIVIL ENGINEER:
JP2G CONSULTANTS INC.
1150 MORRISON DRIVE, SUITE 410
OTTAWA, ONTARIO, K2H 8S9
613.828.7800
ZACH.BAUMAN@JP2G.COM

MECHANICAL & ELECTRICAL ENGINEER:
GOODKEY, WEEDMARK & ASSOCIATES LTD.
1688 WOODWARD DRIVE
OTTAWA, ONTARIO, K2C 3R8
613.727.5111 x299
RAJV@GWAL.COM

LAND SURVEYOR:
ANNIS, O'SULLIVAN, VOLLEBEKK LTD
14 CONCOURSE GATE, SUITE 500
OTTAWA, ONTARIO, K2E 7S6
613.727.0850
NEPEAN@AOVLTD.COM

GEOTECHNICAL ENGINEER & ENVIRONMENTAL:
EXP SERVICES INC.
100-2650 QUEENSVIEW DRIVE
OTTAWA, ONTARIO K2B 8H6
613.688.1899 x63242
ISMAIL.TAKI@EXP.COM

TRAFFIC ENGINEER:
ROBINSON CONSULTANTS
210-350 PALLADIUM DRIVE
OTTAWA, ONTARIO, K2V 1A8
613.592.6060
AHOWELL@RCII.COM

no.	revision	date
05	ISSUED FOR SPC	09MAR26
04	ISSUED FOR SPC	25NOV25
03	ISSUED FOR 66% REVIEW	NOV 2025
02	ISSUED FOR SPC APPLICATION	15OCT25
01	ISSUED FOR 33% REVIEW	SEPT 2025

N45 ARCHITECTURE INC.
71 Bank Street, 7th Floor - Ottawa, Ontario, K1P 5N2
tel. 613.224.0095 fax 613.224.9811

FERNBANK CATHOLIC HIGH SCHOOL

5431 FERNBANK ROAD
OTTAWA, ONTARIO
K2S OT7

PROJECT NORTH

seal
ONTARIO ASSOCIATION OF ARCHITECTS
VLADIMIR POPOVIC
LICENCE
5918

drawing title
BUILDING ELEVATIONS

scale AS NOTED	drawn by -
date NOV 2025	checked by VP
project number 24-835	drawing number A201

CONTRACTOR TO VERIFY ALL DIMENSIONS AND NOTIFY THE ARCHITECT OF ANY DISCREPANCIES BEFORE WORK COMMENCES.

DO NOT SCALE DRAWINGS

revision

D07-12-25-0141

19410