
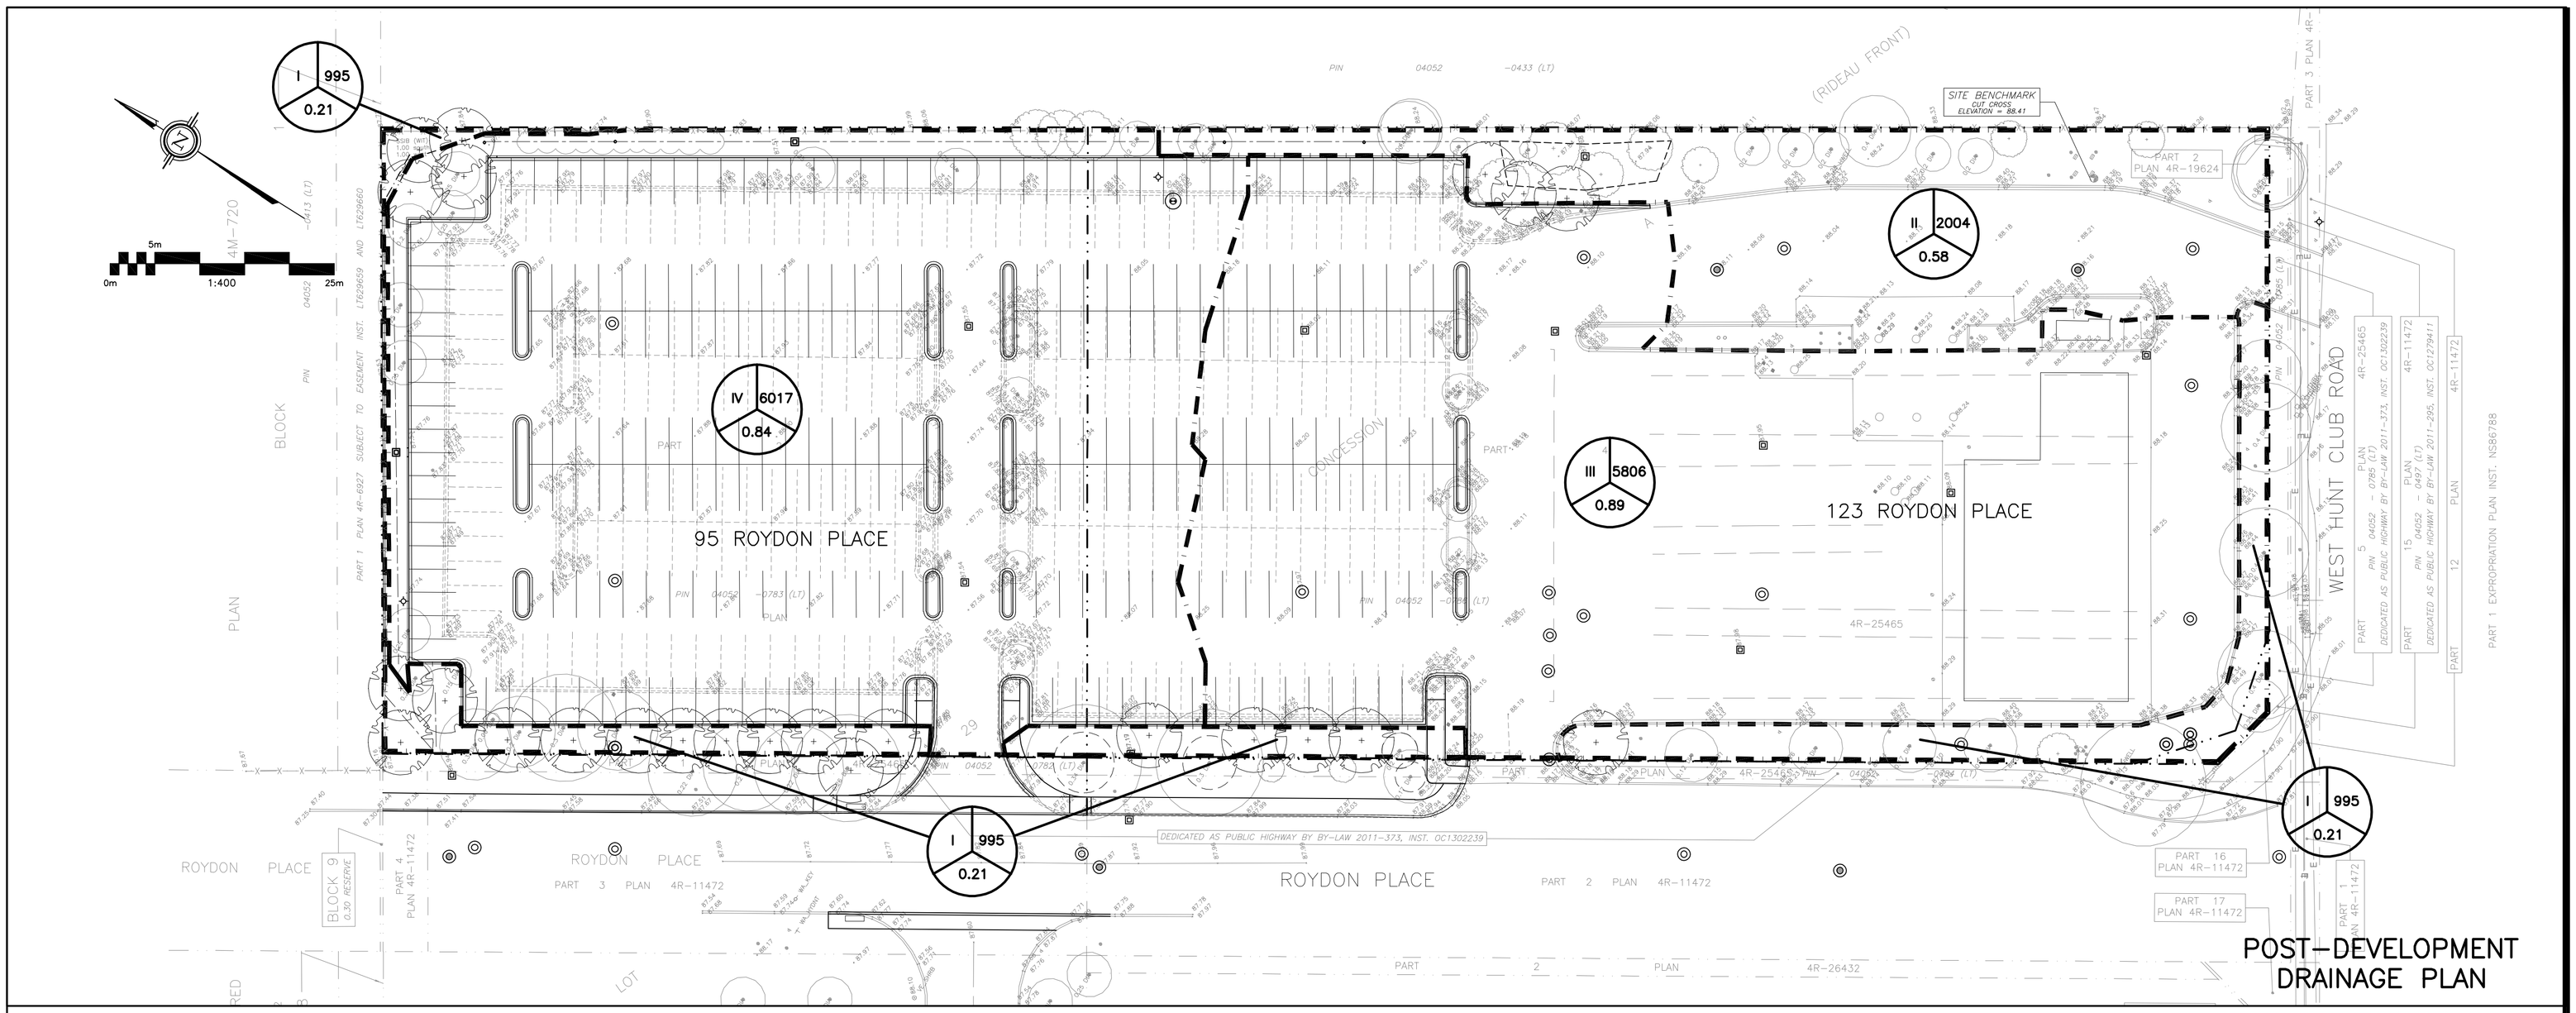


POST-DEVELOPMENT
DRAINAGE PLAN

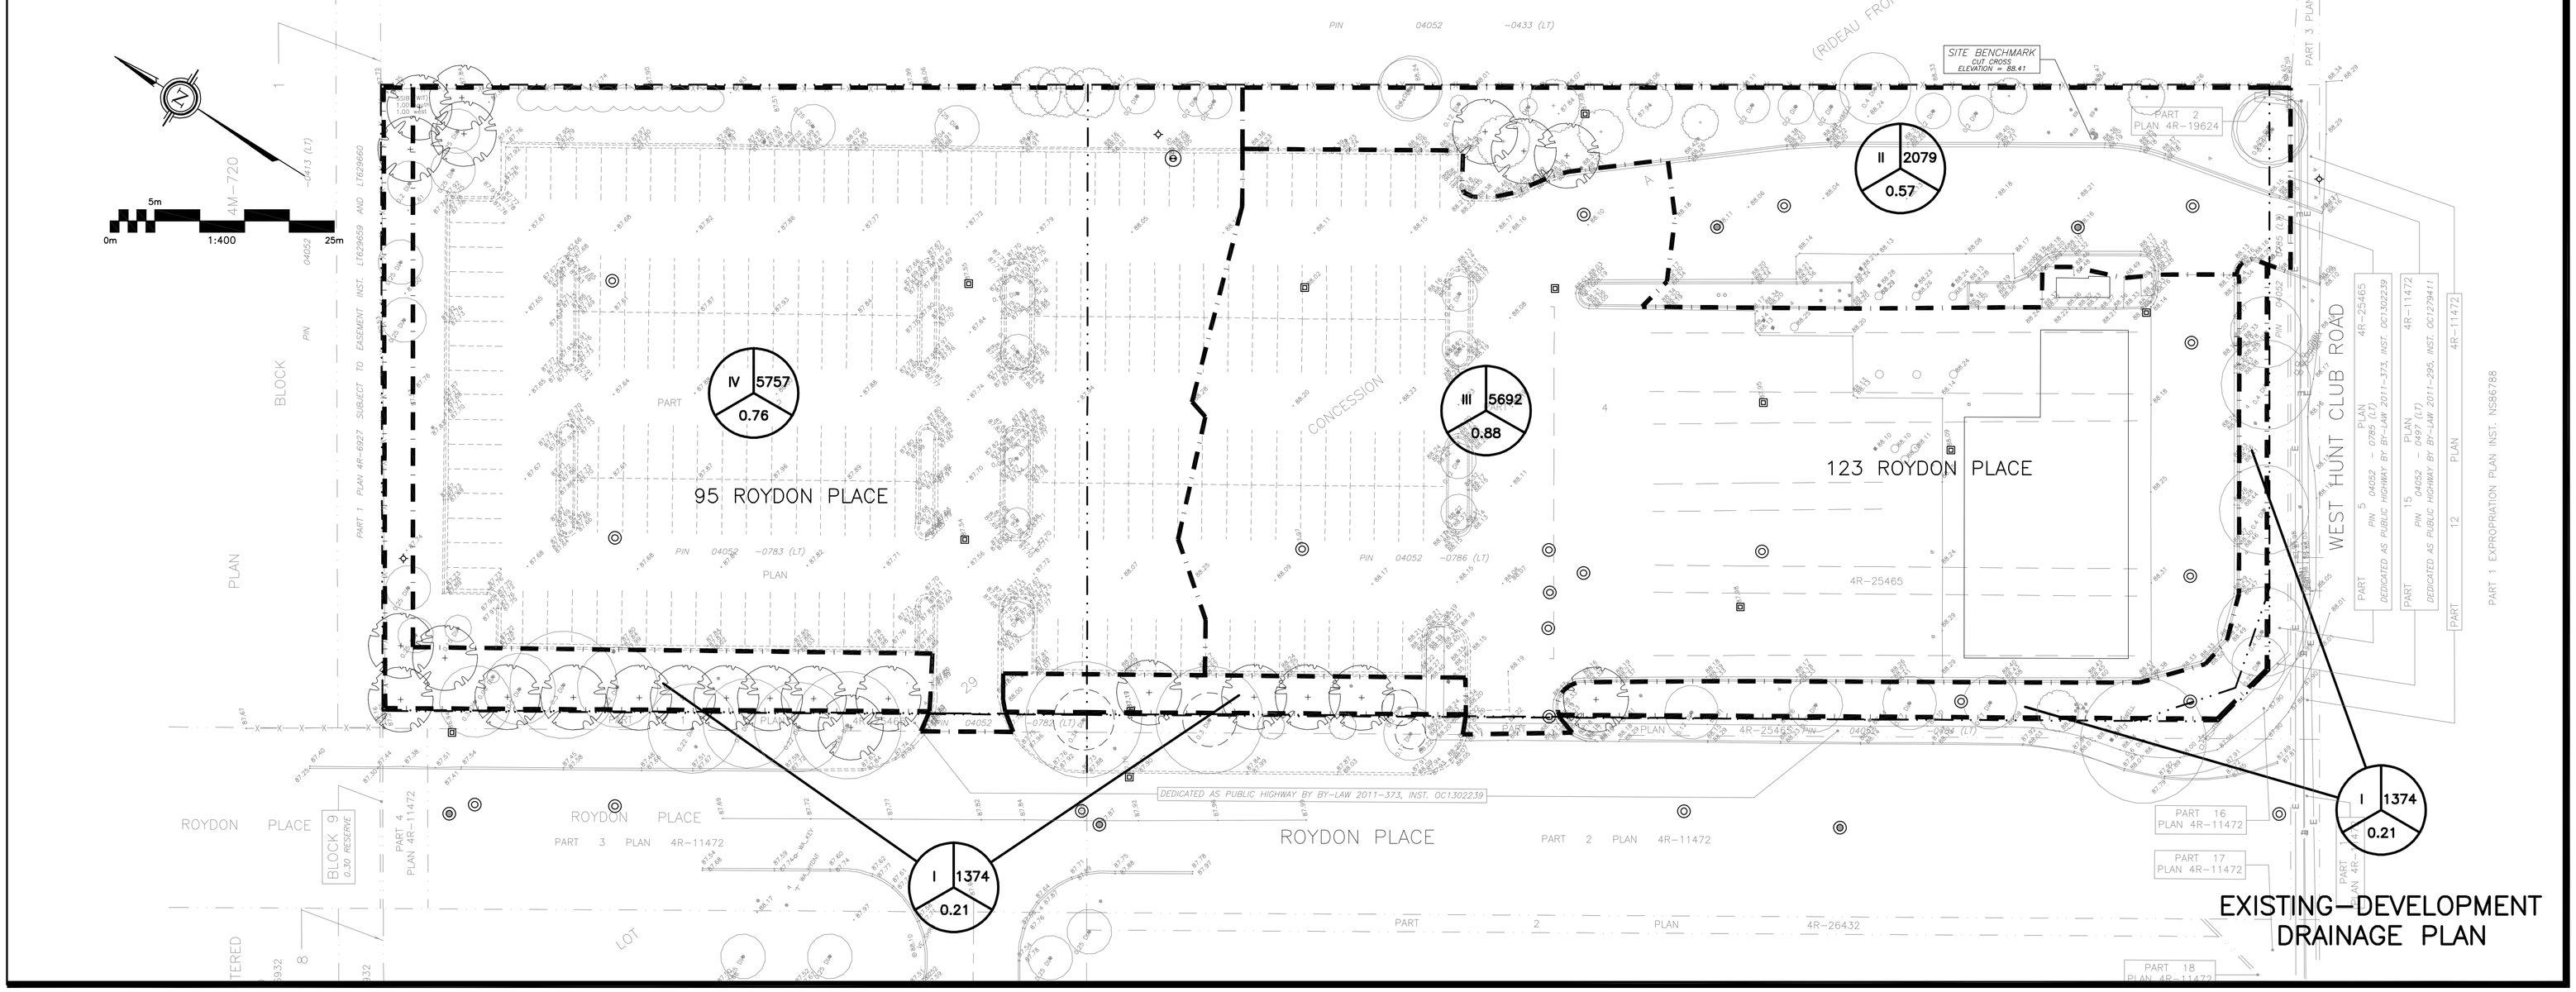

EXISTING-DEVELOPMENT
DRAINAGE PLAN

LEGEND


DRAINAGE AREA — AREA (sq.m)

X — XXX

0.XX

5 YEAR RUNOFF COEFFICIENT

KEY PLAN

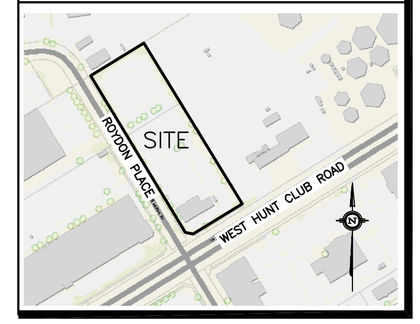

No.	DATE	REVISION
6	MAY 21-26	RE-ISSUED FOR APPROVAL
5	APR 23-26	RE-ISSUED FOR APPROVAL
4	MAR 18-26	ISSUED FOR CONSTRUCTION
3	FEB 19-26	RE-ISSUED FOR APPROVAL
2	OCT 28-25	ISSUED FOR APPROVAL
1	SEP 25-25	ISSUED FOR CLIENT REVIEW

D. B. GRAY ENGINEERING INC.

Stormwater Management - Grading & Drainage - Storm & Sanitary Sewers - Watermain

700 Long Point Circle — 613-425-8044

Ottawa, Ontario — d.gray@dbgrayengineering.com

Project

PROPOSED PARKING LOT MODIFICATIONS
95-123 ROYDON PLACE
OTTAWA, ONTARIO

Drawing Title

EXISTING-DEVELOPMENT & POST-DEVELOPMENT DRAINAGE PLANS

Engineer's Seal

LICENSED PROFESSIONAL ENGINEER
D.B. GRAY
17016502
MAY 21-26
PROVINCE OF ONTARIO

NOT VALID UNLESS SIGNED & DATED

Drawn	D.B.G
H. Scale	1:400
V. Scale	
Date	SEP 25-25
Job No.	25080

Drawing No.

C-8
of 8

Plan #19411 File No. D07-12-25-0147