
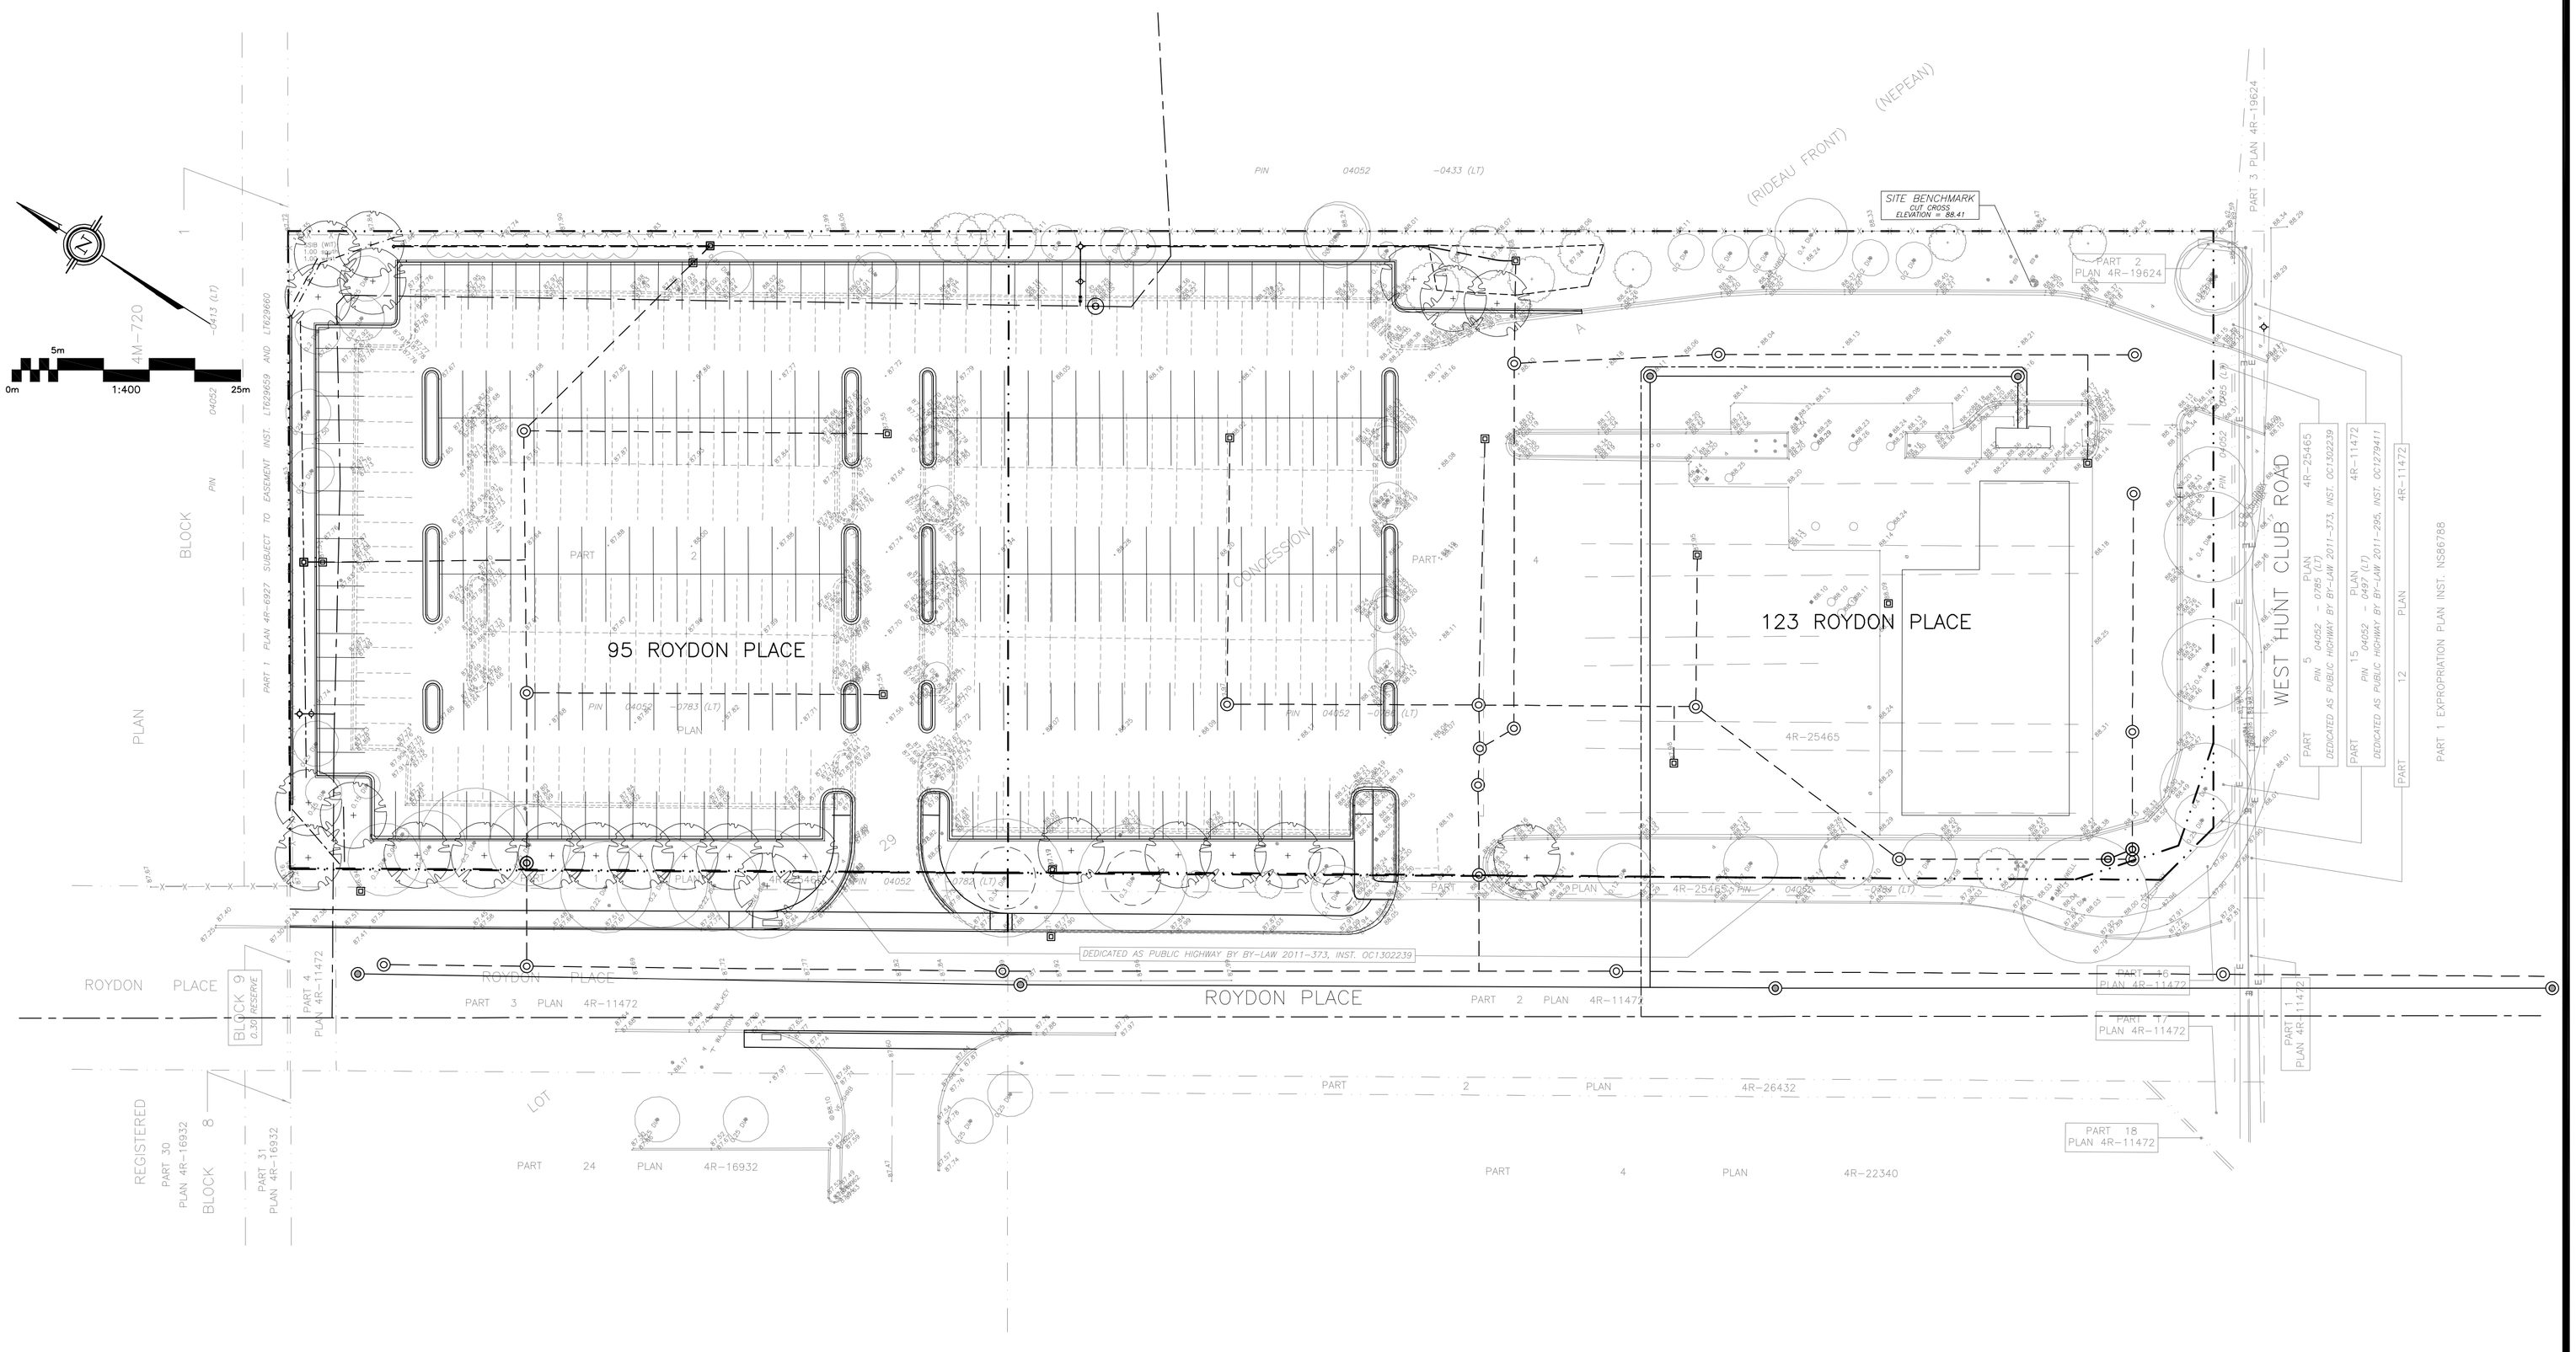


REFER TO NOTES, DETAILS
& SCHEDULES ON DRAWING C-6 & C-7

LEGEND

- PROPERTY LINE
- CB — CATCH BASIN
- MH — STORM MANHOLE
- CB/MH — CATCH BASIN/MANHOLE
- MH — SANITARY MANHOLE
- VC — VALVE CHAMBER
- FH — FIRE HYDRANT
- VB — VALVE & VALVE BOX
- SAN — SANITARY SEWER
- ST — STORM SEWER
- WS/WM — WATER SERVICE/WATERMAIN
- OBV — OBVERT OF PIPE
- SPL — SPRINGLINE OF PIPE
- INV — INVERT OF PIPE
- T.O.S — TOP OF SLOPE
- B.O.S — BOTTOM OF SLOPE
- CENTERLINE OF SWALE
- 150mm BARRIER CURB

KEY PLAN

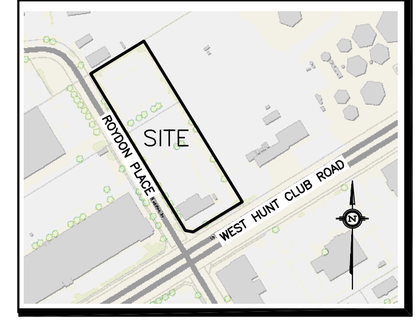

No.	DATE	REVISION
6	MAY 21-26	RE-ISSUED FOR APPROVAL
5	APR 23-26	RE-ISSUED FOR APPROVAL
4	MAR 18-26	ISSUED FOR CONSTRUCTION
3	FEB 19-26	RE-ISSUED FOR APPROVAL
2	OCT 28-25	ISSUED FOR APPROVAL
1	SEP 25-25	ISSUED FOR CLIENT REVIEW

D. B. GRAY ENGINEERING INC.
Stormwater Management - Grading & Drainage - Storm & Sanitary Sewers - Watermains
700 Long Point Circle 613-425-8044
Ottawa, Ontario d.gray@dbgrayengineering.com

Project

PROPOSED PARKING LOT MODIFICATIONS
95-123 ROYDON PLACE
OTTAWA, ONTARIO

Drawing Title

SITE OVERVIEW

Engineer's Seal

LICENSED PROFESSIONAL ENGINEER
D.B. GRAY
17016502
MAY 21-26
PROVINCE OF ONTARIO
NOT VALID UNLESS SIGNED & DATED

Drawn	D.B.G
H. Scale	1:400
V. Scale	
Date	SEP 25-25
Job No.	25080

Drawing No.
C-1
of 8

Plan #19411 File No. D07-12-25-0147