


Stantec


Stantec Consulting Ltd.
400 - 1331 Clyde Avenue
Ottawa ON
Tel. 613.722.4420
www.stantec.com

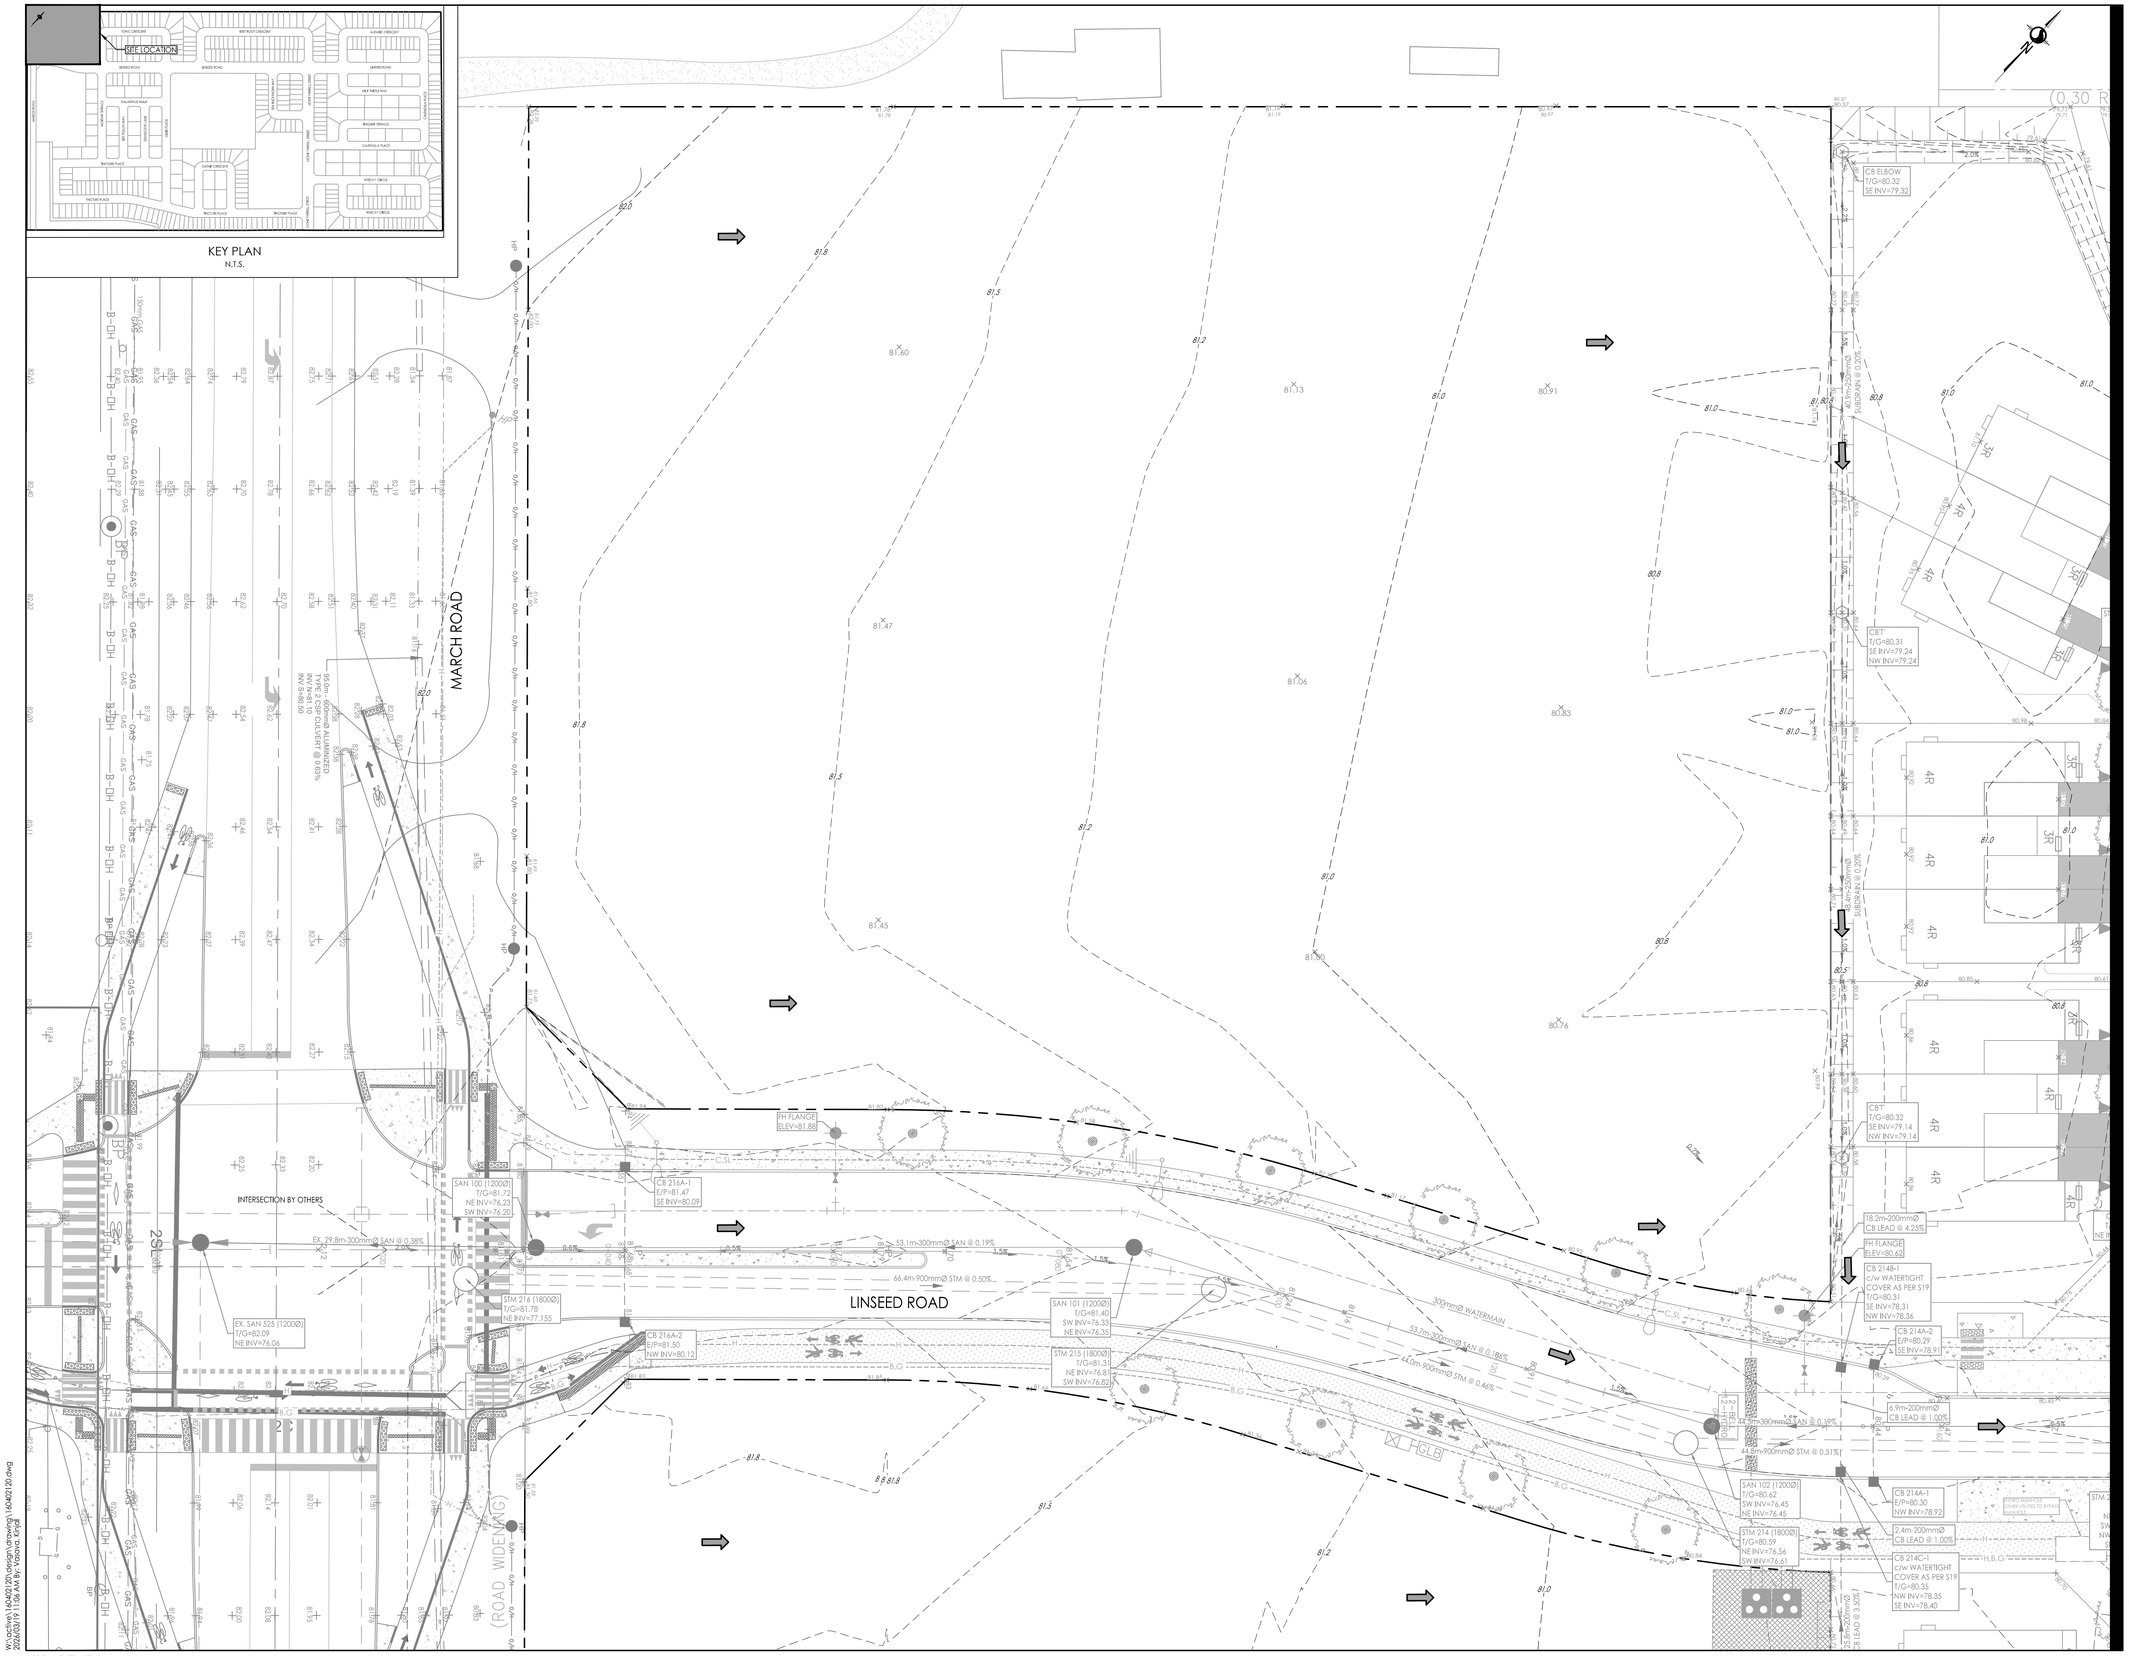

Copyright Reserved

The Contractor shall verify and be responsible for all dimensions. DO NOT scale the drawing - any errors or omissions shall be reported to Stantec without delay.
The Copyrights to all designs and drawings are the property of Stantec. Reproduction or use for any purpose other than that authorized by Stantec is forbidden.


Legend

- EXISTING GROUND ELEVATIONS
- EXISTING WATERMAIN
- EXISTING VALVE AND VALVE BOX
- EXISTING VALVE CHAMBER
- EXISTING REDUCER
- EXISTING FIRE HYDRANT
- EXISTING SANITARY MH AND SEWER
- EXISTING STORM MH AND SEWER
- EXISTING CATCHBASIN MANHOLE
- EXISTING CATCHBASIN
- EXISTING GASMAIN
- EXISTING BELL LINE
- EXISTING ROGERS
- EXISTING OVERHEAD WIRES
- EXISTING UNDERGROUND HYDRO
- DIRECTION OF EXISTING OVERLAND FLOW

Notes

LINSEED ROAD DESIGN AND MARCH ROAD INTERSECTION GEOMETRY PER NORTHWOODS SUBDIVISION1020 & 1070 MARCH ROAD, STANTEC, 2025

| | | | | |
|---|---|---|---|---|
| 2 | WATER ENTRY BUILDING C | KV | KS | 26.03.19 |
| 1 | REVISED SITE PLAN | KV | KS | 26.03.17 |
| 0 | ISSUED FOR SPA | MJS | KS | 25.11.07 |
| Revision | | By | Appd. | YY.MM.DD |

| File Name:160402120.dwg | MJS | DT | MJS | 25.09.30 |
|---|---|---|---|---|
| | Dwn. | Chkd. | Dsgn. | YY.MM.DD |

Permit-Seal

Client/Project

MATTAMY HOMES LTD.
50 HINES ROAD, SUITE 100
OTTAWA, ON, K2K 2M5

NORTHWOODS SUBDIVISION
PHASE 6, BLOCK 454
OTTAWA, ON, CANADA

Title

EXISTING CONDITIONS PLAN

Project No. 160402120

Scale 1:250 (0 2.5 7.5 12.5m)

Drawing No. EX-1

Sheet 2 of 7

Revision 2

PLAN # 19393

D07-12-25-0148

W:\active\160402120\design\drawing\160402120.dwg
2026/03/19 11:06 AM By: Vasava, Kinjal

ORIGINAL SHEET - ARCH D