LEGEND

PROPANE CLEARANCE (AS PER TSSA)
15.2m for 10,000-30,000 USWG
22.5m for 30,000 USWG

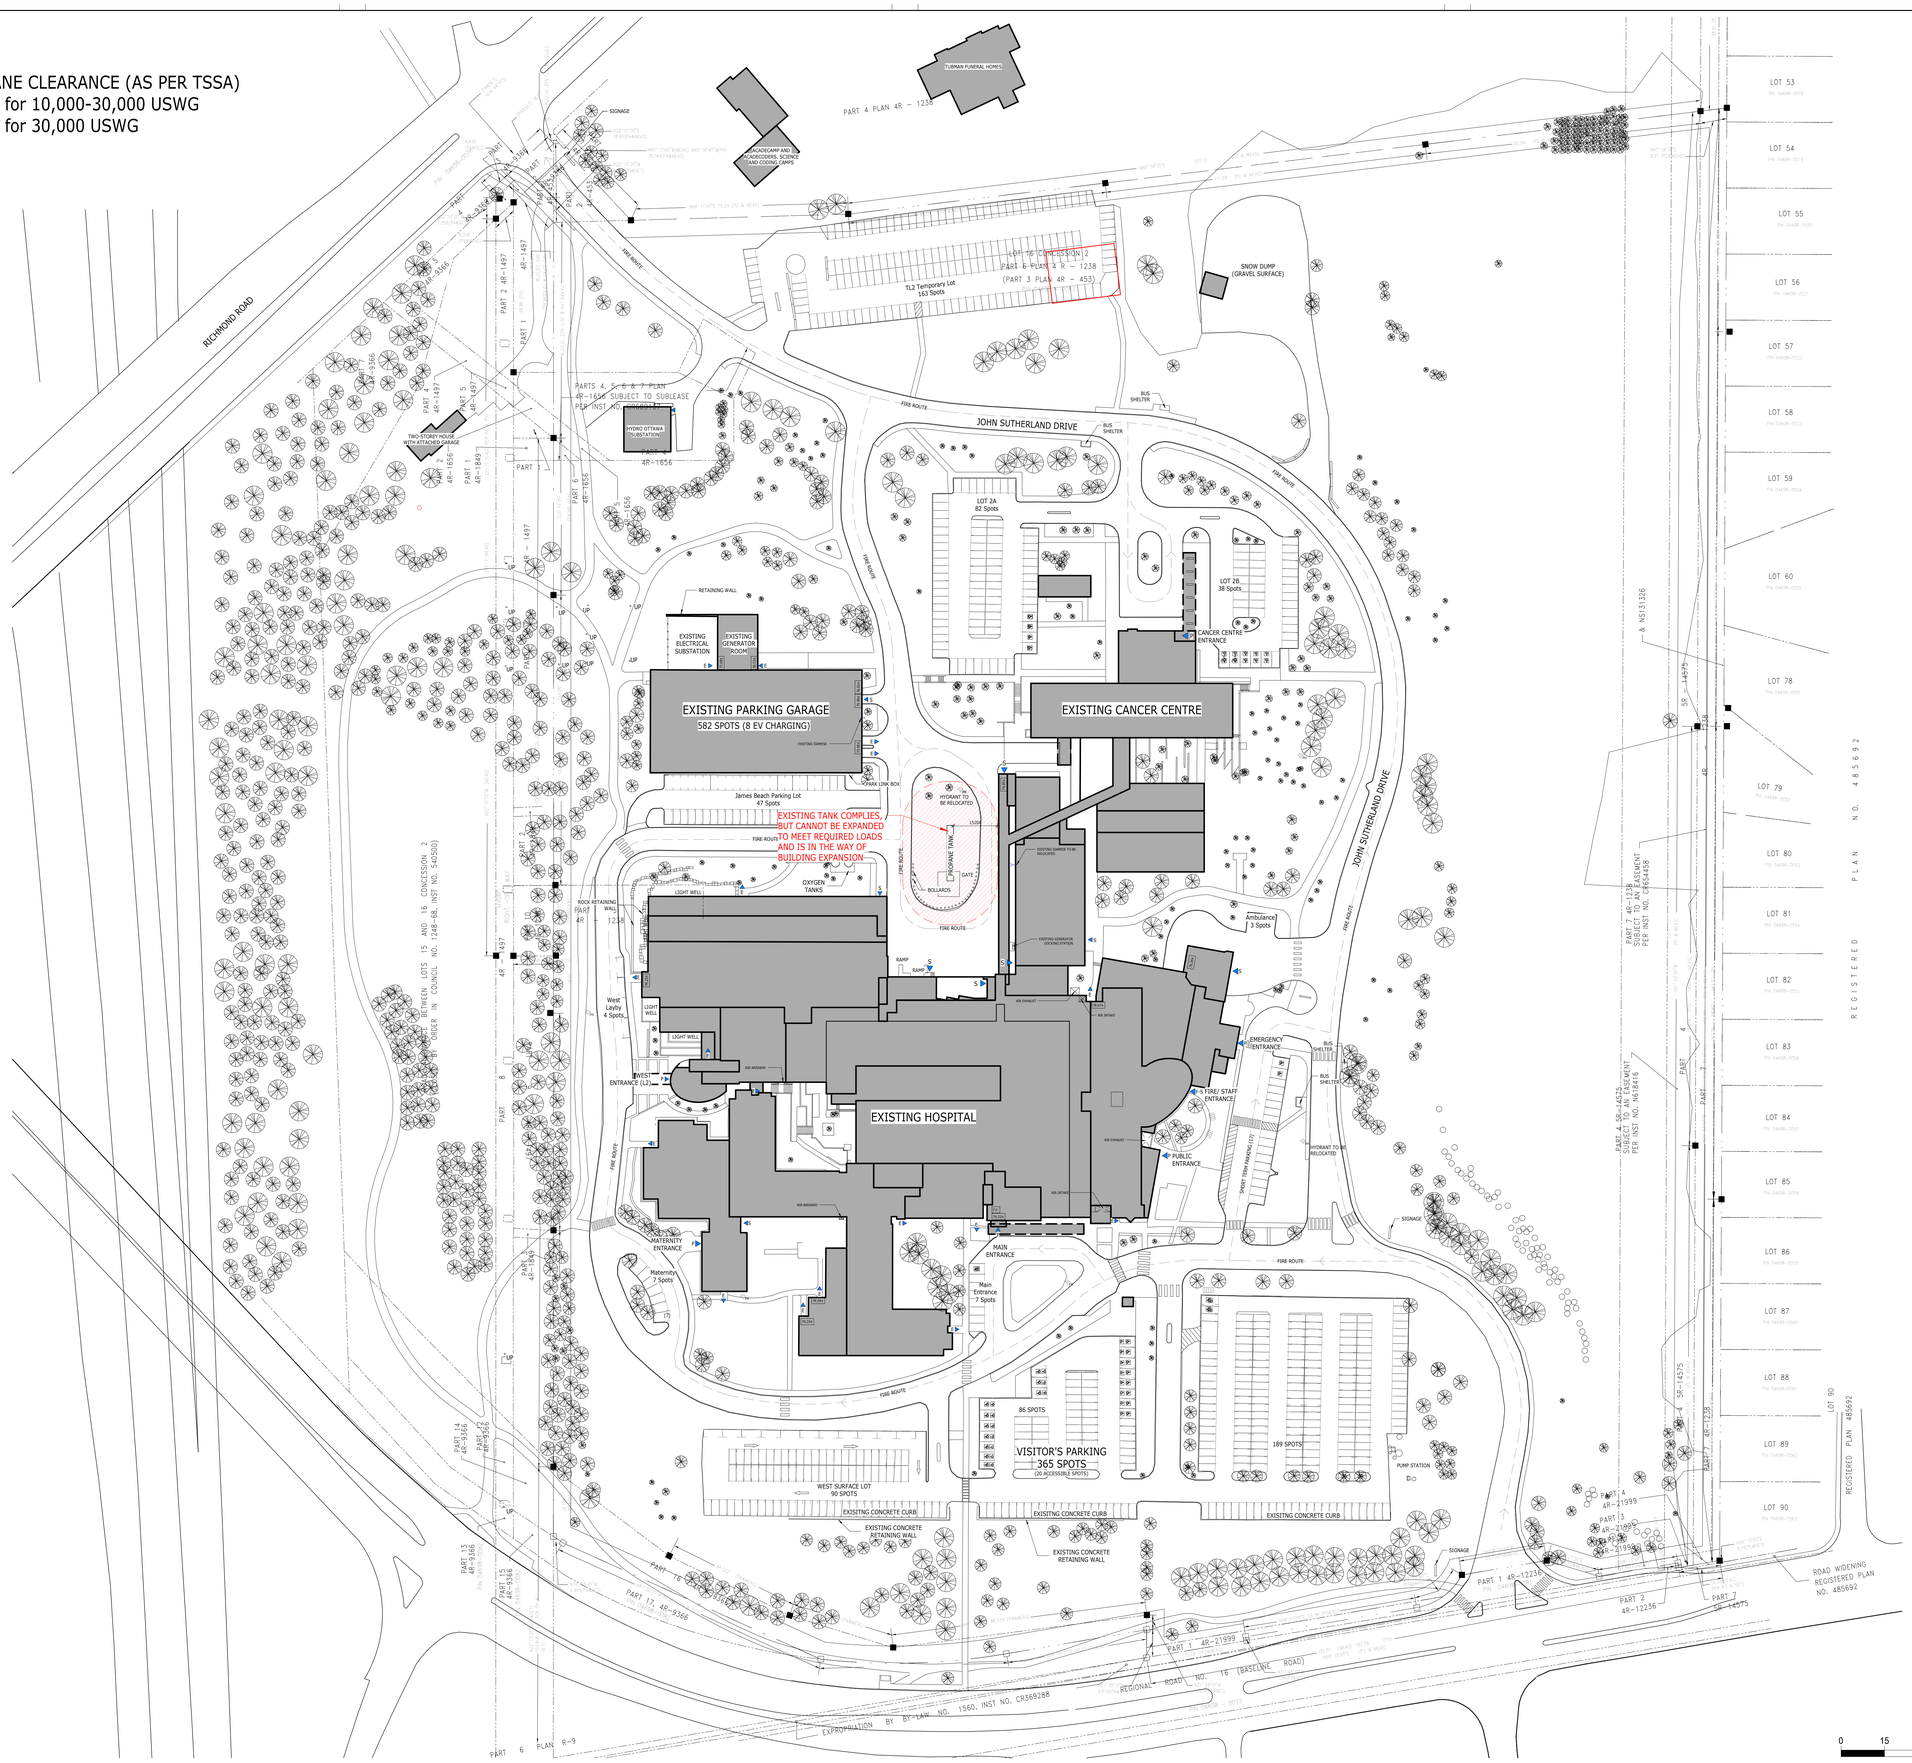

OWNER
Queensway Carleton Hospital
3045 BASELINE ROAD, OTTAWA, ON, K2H 8P4
613-721-2000

ARCHITECTS
PARKIN
PARKIN ARCHITECTS LIMITED
200 LAURIER ST W, SUITE 300 OTTAWA, CANADA, K1P 6M7
613-739-7700

CIVIL ENG.
NOVATECH
NOVATECH ENGINEERING CONSULTANTS
240 MICHAEL COWPLAND DR., OTTAWA, ON, K2M 1P6 613-254-9643

SURVEYOR
STANTEC
STANTEC GEOMATICS LTD.
1331 CLYDE AVENUE, OTTAWA, ON, K2C 3G4 613-722-4420

LANDSCAPE ARCHITECTS
CSW
CORUSH SUNDERLAND WRIGHT
319 MCRAE AVENUE, OTTAWA, ON, K1Z 0B9 613-729-4536

MECH./ELEC. ENG.
VR ENGINEERING
VANDERWESTEN & RUTHERFORD ASSOCIATES INC.
1130 MORRISON DRIVE, OTTAWA, ON, K2H 9N6 613-563-2100

Key Plan

TRUE NORTH PROJECT NORTH

NO.	ISSUED	DATE

Issues

All measurements are to be checked and verified on site by the contractor before proceeding with work

Do not scale drawings

PROJECT NO:	9915-96
DRAWN	DJ
CHECKED BY:	DJ
SCALE:	1:750

DATE	03/26/26
PREVIOUS REVISION:	
CURRENT REVISION:	

PROJECT NAME:
QUEENSWAY CARLETON HOSPITAL PART 4 EXPANSION

PROJECT ADDRESS
3045 BASELINE ROAD, OTTAWA, ON, K2H 8P4
PROPERTY IDENTIFICATION NO. 04698-0083

Sheet Title: Propane Existing

Drawing No. SK-Pr-01

2026-03-26 9:19:43 AM
Autodesk Docs://9915-96 - QCH Part 4s Expansion/A-9915-QCH-Site plan.rvt

LEGEND

PROPANE CLEARANCE (AS PER TSSA)
15.2m for 10,000-30,000 USWG
22.5m for 30,000 USWG

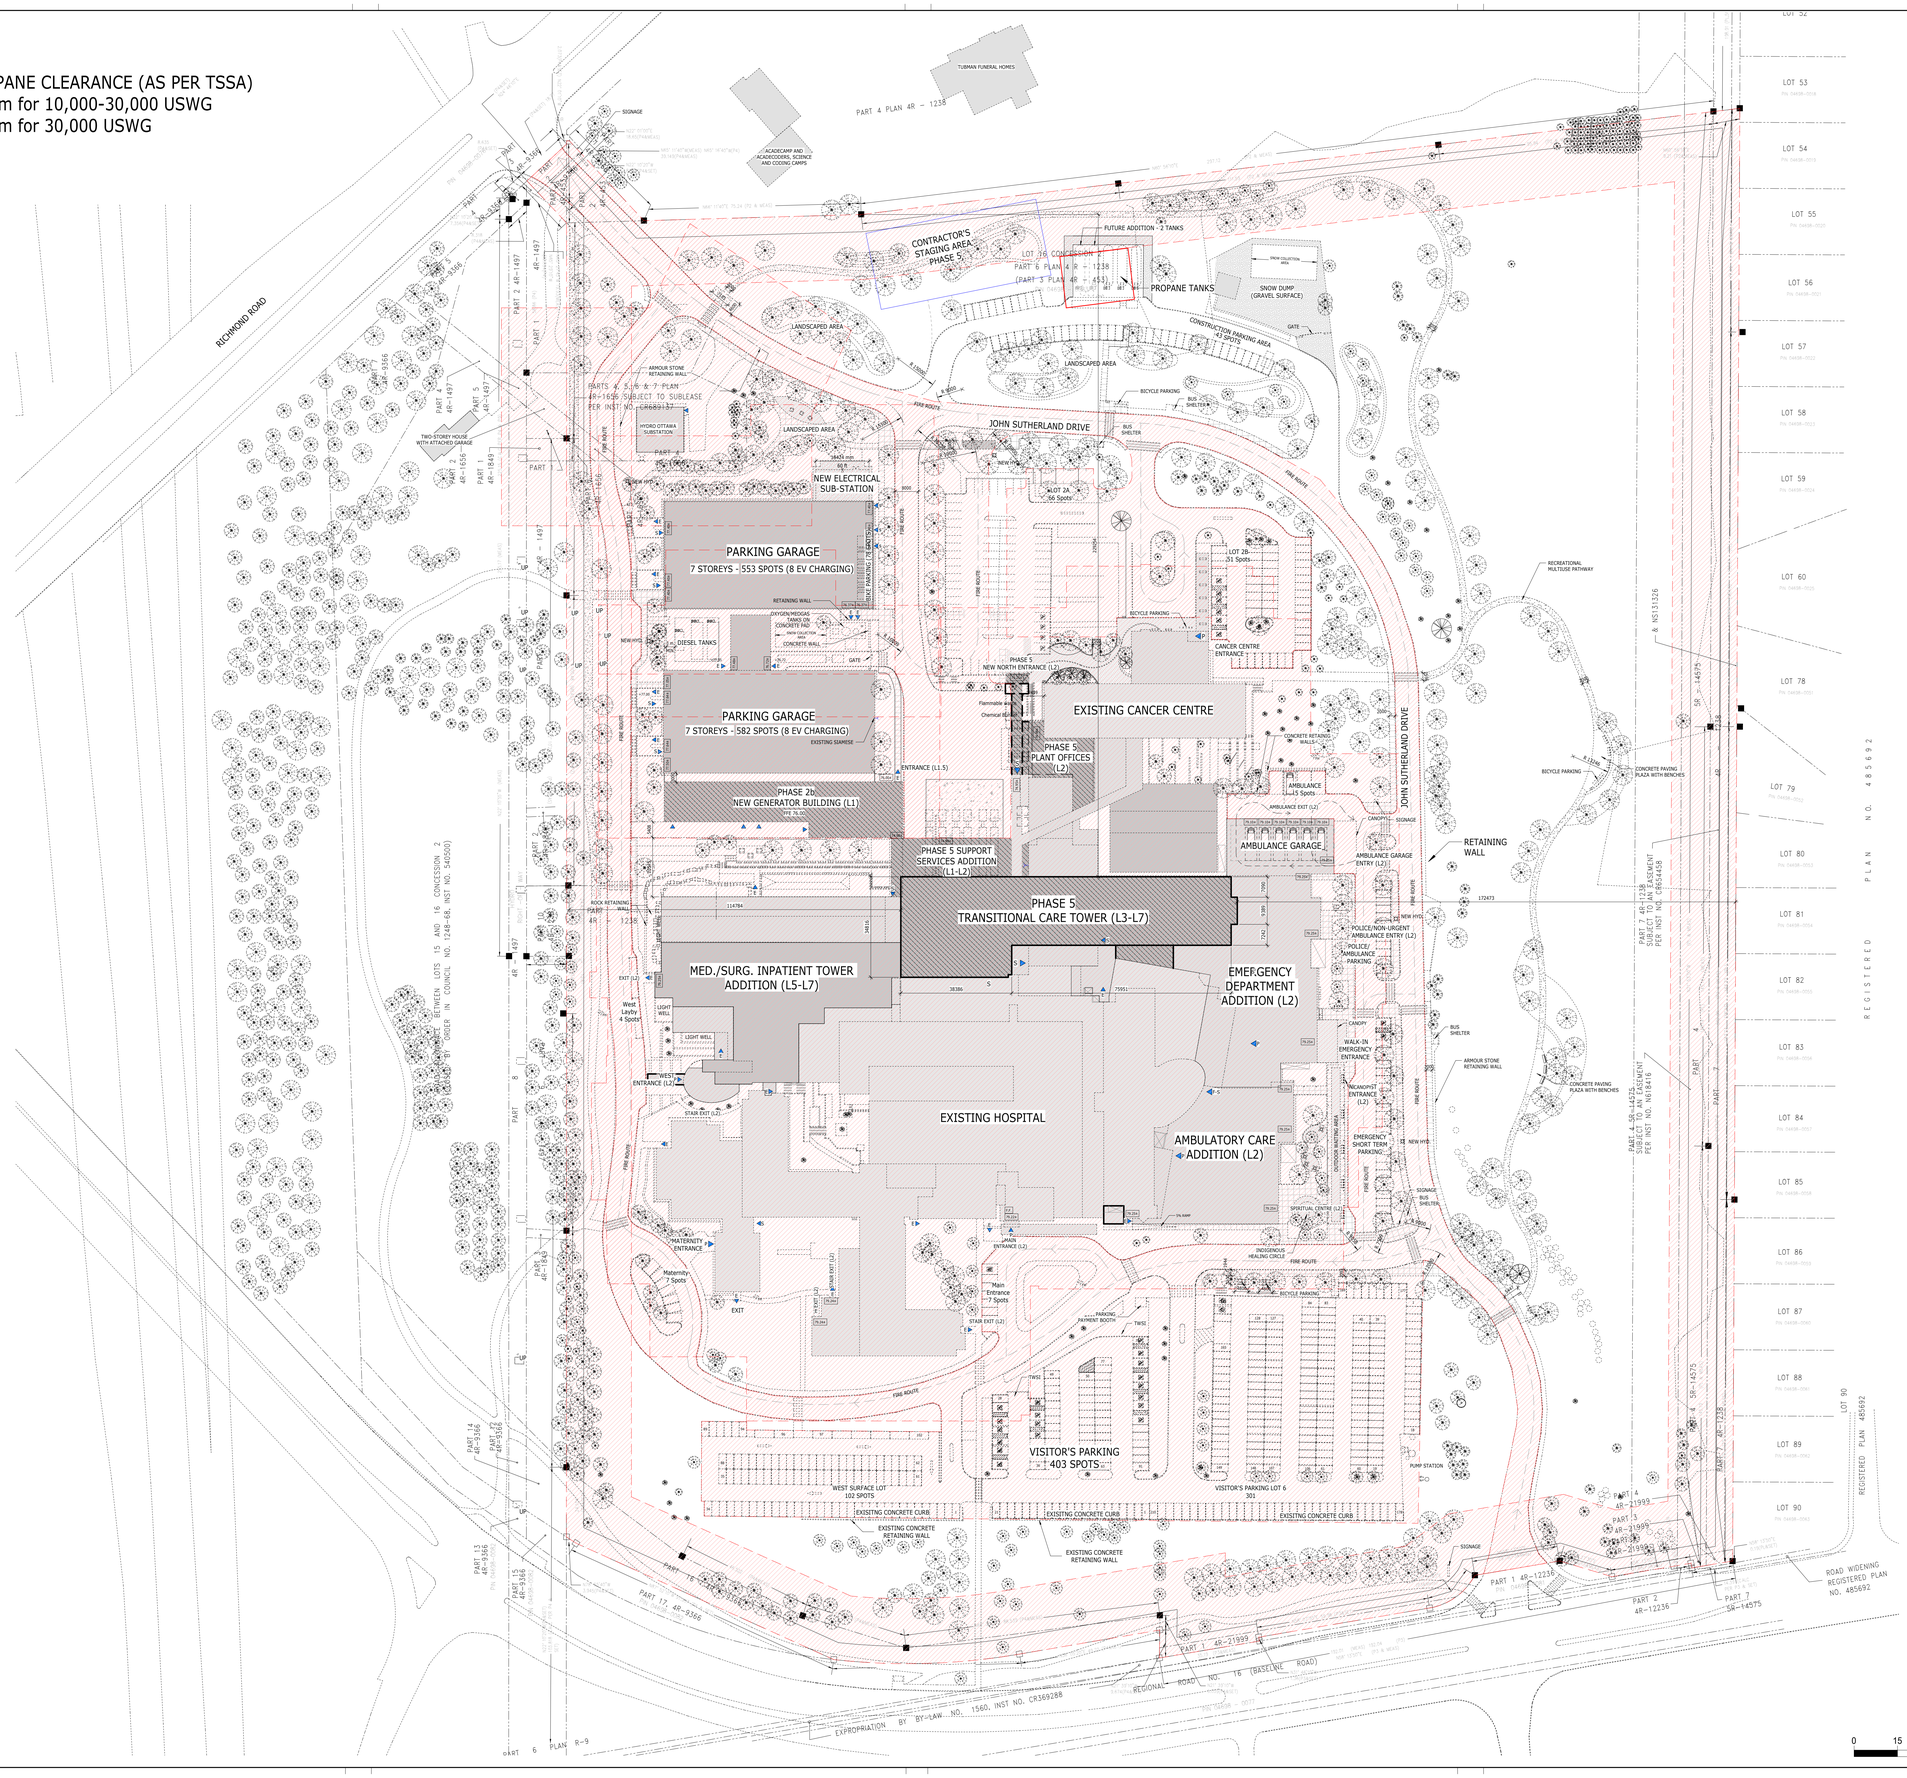

0 15 30 60m

OWNER
Queensway Carleton Hospital
3045 BASELINE ROAD, OTTAWA, ON, K2H 8P4
613-721-2000

ARCHITECTS
PARKIN
PARKIN ARCHITECTS LIMITED
200 LAURIER ST W, SUITE 300 OTTAWA, CANADA, K1P 6M7
613-739-7700

CIVIL ENG.
NOVATECH
NOVATECH ENGINEERING CONSULTANTS
240 MICHAEL COWPLAND DR., OTTAWA, ON, K2M 1P6 613-254-9643

SURVEYOR
STANTEC
STANTEC GEOMATICS LTD.
1331 CLYDE AVENUE, OTTAWA, ON, K2C 3G4 613-722-4420

LANDSCAPE ARCHITECTS
CSW
CORUSH SUNDERLAND WRIGHT
319 MCRAE AVENUE, OTTAWA, ON, K1Z 0B9 613-729-4536

MECH./ELEC. ENG.
VR ENGINEERING
VANDERWESTEN & RUTHERFORD ASSOCIATES INC.
1130 MORRISON DRIVE, OTTAWA, ON, K2H 9N6 613-563-2100

Key Plan

TRUE NORTH PROJECT NORTH

NO.	ISSUED	DATE

Issues

All measurements are to be checked and verified on site by the contractor before proceeding with work

Do not scale drawings

PROJECT NO:	9915-96
DRAWN BY:	DJ
CHECKED BY:	DJ
SCALE:	1:750

DATE	03/26/26
PREVIOUS REVISION:	
CURRENT REVISION:	

PROJECT NAME:
QUEENSWAY CARLETON HOSPITAL PART 4 EXPANSION

PROJECT ADDRESS
3045 BASELINE ROAD, OTTAWA, ON, K2H 8P4
PROPERTY IDENTIFICATION NO. 04698-0083
(LT)

Sheet Title: Propane Phase 5

Drawing No. SK-Pr-02

2026-03-26 9:19:45 AM
Autodesk Docs://9915-96 - QCH Part 4a Expansion/A-9915-QCH_site plan.rvt