GENERAL NOTES

1. THE CONTRACTOR SHALL BE RESPONSIBLE TO PREPARE AND SUBMIT ALL NECESSARY PERMITS AND SERVICE ENTRANCE REQUESTS TO HYDRO OTTAWA. THE CONTRACTOR MUST OBTAIN THE APPROVAL AND CONFIRMATION OF THE CONNECTION POINT PRIOR TO THE SERVICE ENTRANCE WORKS.
2. INSTALL COMPLETE PERMANENT, CONTINUOUS, SYSTEM AND CIRCUIT GROUNDING SYSTEMS, INCLUDING ELECTRODES, CONDUCTORS, CONNECTORS AND ACCESSORIES AS INDICATED, TO CONFORM TO REQUIREMENTS OF ENGINEER AND LOCAL AUTHORITY HAVING JURISDICTION OVER INSTALLATION.
3. THE CONTRACTOR SHALL BE RESPONSIBLE TO COORDINATE ALL INSTALLATION REQUIREMENTS FOR THE NEW COMMUNICATIONS SERVICE ENTRANCE WITH THE COMMUNICATIONS COMPANY.
4. PROVIDE AN ALLOCATION FOR AN ADDITIONAL LENGTH OF 100M. FOR BELL AND CABLE.
5. ALL ELECTRICAL EQUIPMENT INSTALLED IN THE PUMPING STATION MUST BE EXPLOSION PROOF. USE "GREEN-GUARD" TYPE CONDUITS, THREADED RIGID STEEL WITH "EYS" CONNECTOR FOR ALL WORK.
6. UNLESS OTHERWISE STATED, ALL EQUIPMENT ENCLOSURES IN THE CABINET, WILL BE NEMA 3R TYPE.
7. ANY EMPTY CONDUIT WILL BE PROVIDED WITH A PULL STRING.
8. USE RIGID PVC, CSA CONDUITS INSIDE THE CABINET.
9. THE CONTRACTOR MUST COORDINATE THE DIMENSIONS OF THE DISTRIBUTION ACCORDING TO THE DIMENSIONS OF THE CONTROL PANEL AND OTHER EQUIPMENT TO BE INSERTED INSIDE.
10. ALL EXTERIOR LIGHTING TO BE CONNECTED USING #8AWG WIRING

ELECTRICAL INSTRUCTIONS

1. ALL ELECTRICAL CONDUITS CAST INTO CONCRETE SLABS MUST BE APPROVED BY THE STRUCTURAL ENGINEER.
2. MINIMUM SPACING BETWEEN DUCTS SHOULD BE 150mm, PREFERABLY 300mm WHERE POSSIBLE.
3. MINIMIZE DUCT CROSSING.
4. THE CROSSING OF DUCTWORK MUST BE MADE AT A RIGHT ANGLE (90° CROSSING), MINIMUM 300mm SPACING BETWEEN CROSSINGS, PREFERABLY 600mm WHERE POSSIBLE.
5. DO NOT RUN DIRECTLY ALONG A REBAR, INSTALL CONDUITS BETWEEN ADJACENT BARS.
6. NO CONDUIT SHOULD BE LAUNCHED INSIDE CONCRETE COLUMNS AND WALLS.
7. NO CONDUIT SHOULD BE LAUNCHED ABOVE THE COLUMNS OR LESS THAN 900mm (SLABS WITHOUT CHARTS) FROM THE EXTERNAL FACES OF THE COLUMNS.
8. ALL OPENINGS AND SLEEVES (IN SLABS AND WALLS) MUST BE APPROVED BY THE STRUCTURAL ENGINEER.
9. NO SLEEVE (THE FACE) WILL BE AUTHORIZED WITHIN 300mm (SLABS WITHOUT CHARTS) FROM THE EXTERNAL FACES OF THE COLUMNS.
10. PROVIDE A SPACING OF THE SLEEVES TO MAINTAIN A FREE SPACE OF 100mm MINIMUM FACE TO FACE OF THE SLEEVES.
11. SLEEVES MUST BE LOCATED WITHIN 1 QUADRANT MAXIMUM NEAR THE COLUMNS.
12. PLAN TO PROVIDE AN ARRANGEMENT PLAN 14 DAYS BEFORE ANY POUR FOR REVIEW BY THE ENGINEER.
13. ALL OPENINGS AND SLEEVES MUST BE INSTALLED BEFORE ANY CASTING.

CONDITIONS OF USE CONDUIT AND CABLES

CONDITIONS		CONDUIT OR CABLE TYPE
CONCRETE COATED EXTERIOR UNDERGROUND		PVC RIGID ACCORDING TO QUOTATION
EXTERIOR UNDERGROUND NOT COATED WITH CONCRETE		PVC RIGID
EXTERIOR NOT UNDERGROUND AND LOWER THAN 2.4 METERS EX: ON POLE OR WALL		THREADED RIGID STEEL
OTHER EXTERIOR CONDUITS		PVC RIGID
IN OR UNDER SLAB ON EARTH AND FOUNDATION WALL		THREADED RIGID STEEL OR RIGID PVC
EMBEDDED IN CONCRETE OR MASONRY (BLOCK, TERRA-COTTA) AND CROSSED WITH INTERIOR CONCRETE SLAB		RIGID CPV OR FLEXIBLE CPV DUCT (CORLINE)
MAIN ELECTRICAL DISTRIBUTION AND CONDUITS FOR INTERIOR AUXILIARY SYSTEMS.		E.M.T. ACWU90 CABLE FOR CONNECTING DWELLINGS
COMMON SERVICE AREAS AND ENGINE CONNECTIONS		E.M.T. ARMORED CABLE BX TYPE AC-90 TEAK-90 CABLE IN WET AND DAMP LOCATIONS
ACCOMMODATION AREAS	PLENUM	AC-90 ARMORED CABLE
	FUEL CONSTRUCTION	NMD OR ARMY AC-90 CABLE
	NON-COMBUSTIBLE CONSTRUCTION	IN CEILINGS - AC-90 ARMORED CABLE IN WALLS - NMD CABLE

NOTES:

1. IN CPV CONDUIT, ADD A GROUND CONTINUITY CONDUCTOR REQUIRED BY CODE EVEN IF NOT EXPLICITLY STATED.
2. COORDINATE WITH THE VENTILATION CONTRACTOR PLENUM CEILINGS.

CONSTRUCTION NOTES (SITE PLAN)

1. MAIN DISCONNECT SWITCH OF BUILDING TO BE INSTALLED IN ELECTRICAL ROOM, REFER TO SINGLE LINE DISTRIBUTION DIAGRAM AND ELECTRICAL ROOM EXTRACT ON E102.
2. ROGERS PLYWOOD TO BE INSTALLED IN ELECTRICAL ROOM.
3. TWO (2) EMPTY PVC CONDUITS CSA RIGID C/W PULL CORD EMBEDDED AT 960mm C/W INDICATOR FLAG AT 380mm ON ALL LENGTH. ONE (1) 100mmØ CONDUIT DEDICATED FOR ROGERS AND ONE (1) 100mmØ SPARE CONDUIT UP TO CONSTRUCTION LOT LIMIT, EXACT LOCATION TO BE COORDINATED WITH CIVIL DRAWINGS.
4. (2x) 100mmØ CONDUITS CSA RIGID EMBEDDED AT 960mm C/W INDICATOR FLAG AT 380mm ON ALL LENGTH, ONE EMPTY CONDUIT C/W PULL CORD AND ONE CONDUIT C/W ##600MCM+GROUND - 100mmØ FOR ELECTRICAL MAIN FEED OF BUILDING UP TO CONSTRUCTION LOT LIMIT, EXACT LOCATION TO BE COORDINATED WITH CIVIL DRAWINGS.
5. DUPLEX ELECTRIC VEHICLE CHARGER ON COMMON POST. , EXACT LOCATION TO BE CONFIRMED.

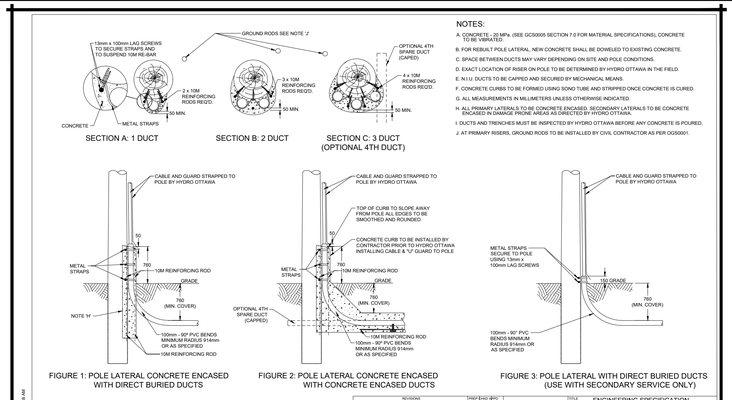

FIGURE 1: POLE LATERAL CONCRETE ENCASED WITH DIRECT BURIED DUCTS

FIGURE 2: POLE LATERAL CONCRETE ENCASED WITH CONCRETE ENCASED DUCTS

FIGURE 3: POLE LATERAL WITH DIRECT BURIED DUCTS (USE WITH SECONDARY SERVICE ONLY)

NOTES:

A. CONCRETE - 20 MPa (SEE GCS0005 SECTION 7.0 FOR MATERIAL SPECIFICATIONS). CONCRETE TO BE VIBRATED.
B. FOR REBUILT POLE LATERAL, NEW CONCRETE SHALL BE DOWELED TO EXISTING CONCRETE.
C. SPACE BETWEEN DUCTS MAY VARY DEPENDING ON SITE AND POLE CONDITIONS.
D. EXACT LOCATION OF RISER ON POLE TO BE DETERMINED BY HYDRO OTTAWA IN THE FIELD.
E. N.U.U. DUCTS TO BE CAPPED AND SECURED BY MECHANICAL MEANS.
F. CONCRETE CURBS TO BE FORMED USING SONO TUBE AND STRIPPED ONCE CONCRETE IS CURED.
G. ALL MEASUREMENTS IN MILLIMETERS UNLESS OTHERWISE INDICATED.
H. ALL PRIMARY LATERALS TO BE CONCRETE ENCASED. SECONDARY LATERALS TO BE CONCRETE ENCASED IN DAMAGE PRONE AREAS AS DIRECTED BY HYDRO OTTAWA.
I. DUCTS AND TRENCHES MUST BE INSPECTED BY HYDRO OTTAWA BEFORE ANY CONCRETE IS POURED.
J. AT PRIMARY RISERS, GROUND RODS TO BE INSTALLED BY CIVIL CONTRACTOR AS PER OG5001.

REVISION	PREP'D	APP'D
REV. 9 DATE: 2018-03-11 CHANGE: ADJUST STRAP LOCATION, PX COVER DIMENSION	DH	MR SEAH
REV. 10 DATE: 2018-05-09 CHANGE: FIXED TYPO ON FIGURE 'E'	DH	MR SEAH
REV. 11 DATE: 2020-12-01 CHANGE: ADDED FIGURE 3, REMOVED SCALE ON DETAILS	DH	PL MAH

HydroOttawa — WORK FOR POWER OTTAWA

PREP'D	D. MCCLAIN
CHKD	C. HROULA
APP'D	F. BERNARD, P.ENG.
DATE	2018-02-08
SCALE	N.T.S. @ ANSI B

TITLE: ENGINEERING SPECIFICATION
DUCT POLE LATERAL FOR WOOD POLE
CONSTRUCTION DETAIL
UDS0023 — REV. 11 — SHT. 1 OF 1

G:\4.2.3 TECH STD & MAT\01 STD\01 HOL\U-UNDERGROUND-DUCTS,TRENCHING\UDS0023 R11 DUCT POLE LATERAL FOR WOOD POLE.DWG

LAST SAVED: 2020-12-02 7:28 AM

2 / E100 — AERIAL TO UNDERGROUND CONNECTION
SCALE: N.T.S

SERVICE ENTRANCE NOTES

1. THE CONTRACTOR SHALL BE RESPONSIBLE TO PREPARE AND SUBMIT ALL NECESSARY PERMITS AND SERVICE ENTRANCE REQUESTS TO HYDRO OTTAWA. THE CONTRACTOR MUST OBTAIN THE APPROVAL AND CONFIRMATION OF THE CONNECTION POINT PRIOR TO THE SERVICE ENTRANCE WORKS.
2. ALL ELECTRICAL EQUIPMENT SHOWN ON THIS DRAWING IS FOR INFORMATION ONLY, THE FINAL LOCATION OF THE NEW CLIENT AND HYDRO-OTTAWA CONDUITS SHALL BE CONFIRMED ONCE THE ELECTRICAL CONTRACTOR PROCEEDS WITH THE OFFICIAL SERVICE ENTRANCE DEMANDS.
3. INSTALL COMPLETE PERMANENT, CONTINUOUS, SYSTEM AND CIRCUIT GROUNDING SYSTEMS, INCLUDING ELECTRODES, CONDUCTORS, CONNECTORS AND ACCESSORIES AS INDICATED, TO CONFORM TO REQUIREMENTS OF ENGINEER AND LOCAL AUTHORITY HAVING JURISDICTION OVER INSTALLATION.
4. THE CONTRACTOR SHALL BE RESPONSIBLE TO COORDINATE ALL INSTALLATION REQUIREMENTS FOR THE NEW COMMUNICATIONS SERVICE ENTRANCE WITH THE OWNER SELECTED COMMUNICATIONS COMPANY (ROGERS, ETC) AND INCLUDE ALL COSTS IN HIS TENDER.

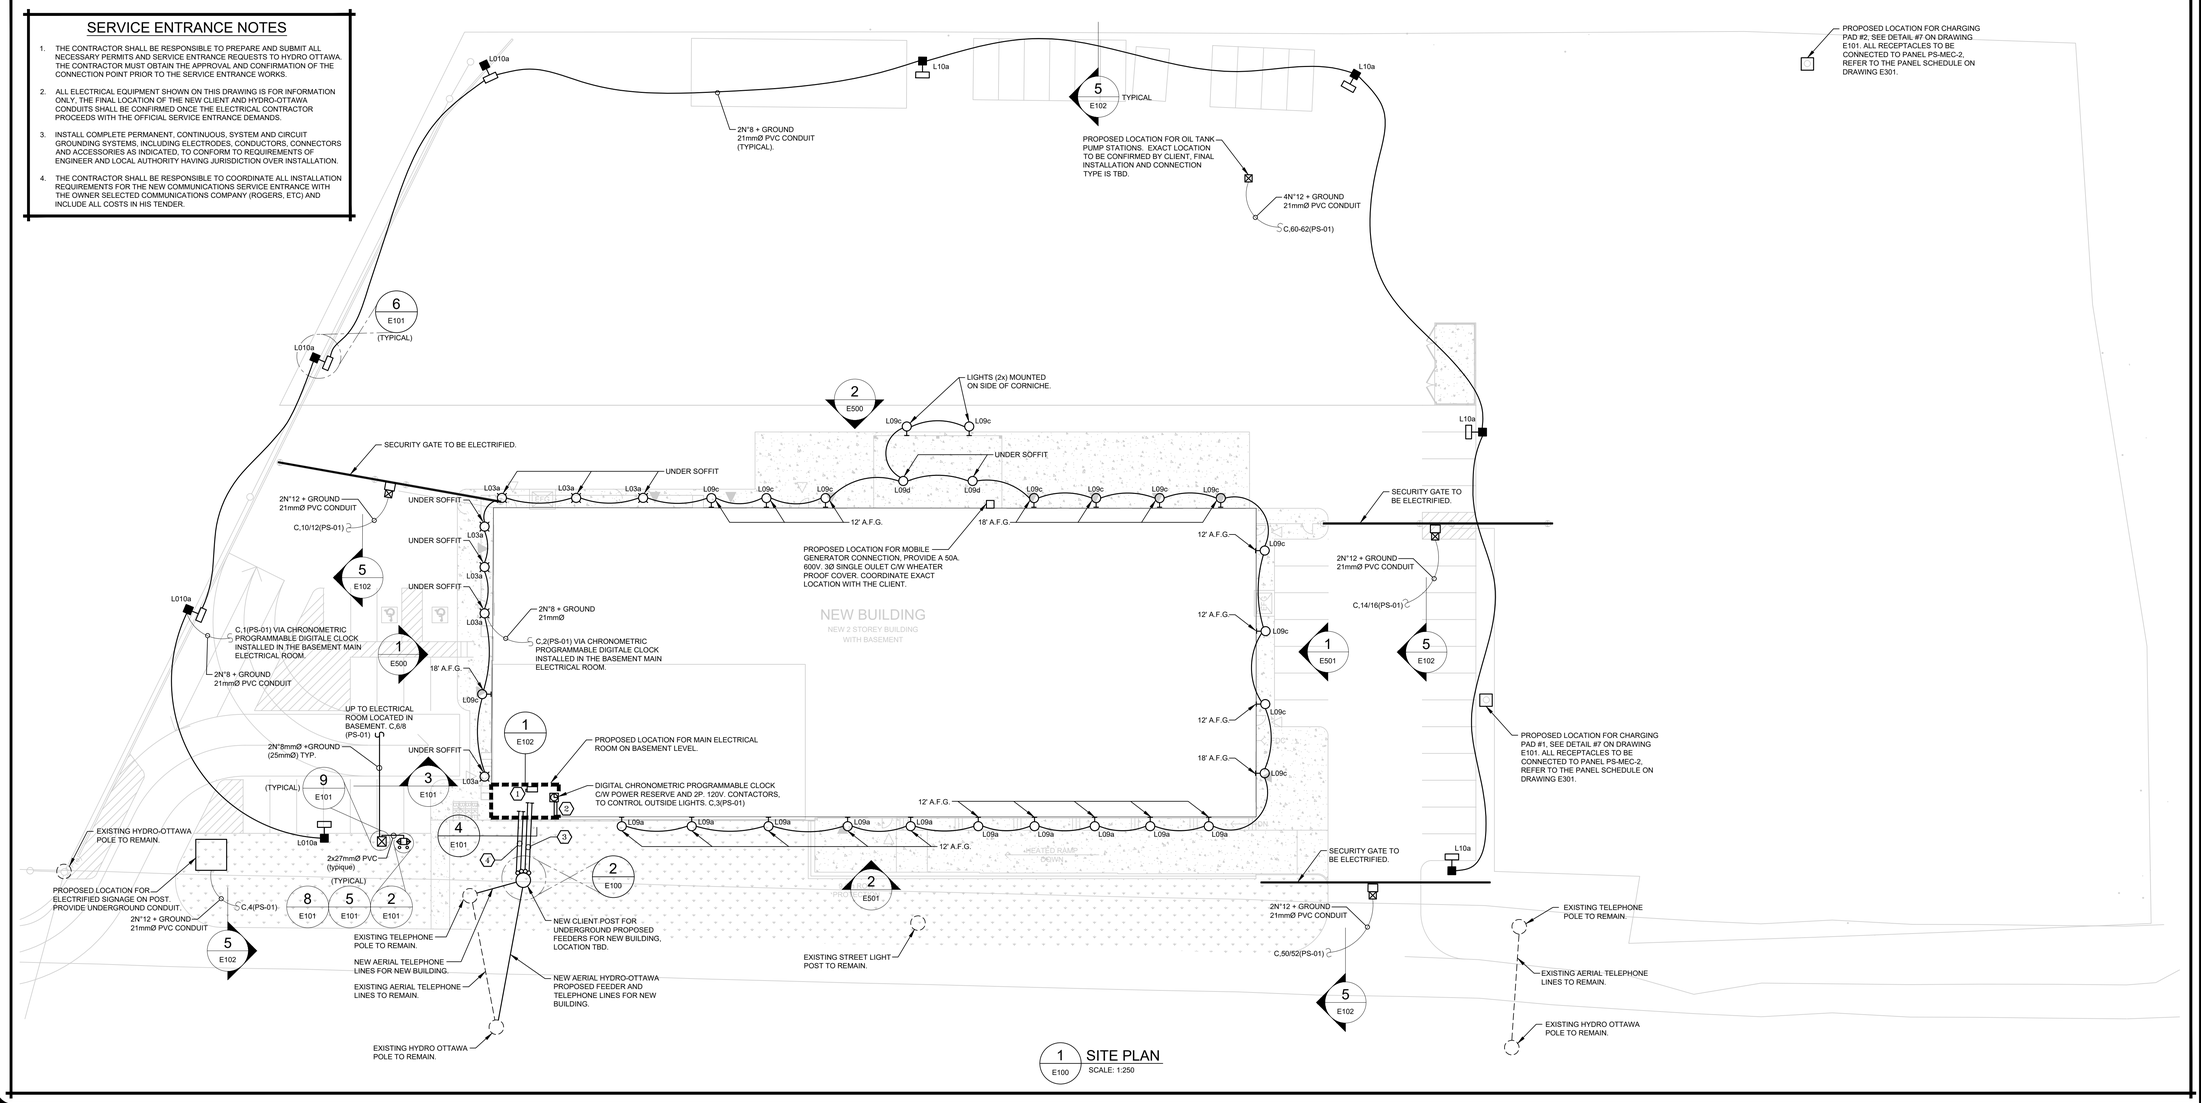

1 / E100 — SITE PLAN
SCALE: 1:250

FORMAT B1 1000x707

COSMEL — RENOVER LES BÂTIMENTS VIVANTS — BRINGING BUILDINGS TO LIFE

CONSULTANTS EN MÉCANIQUE ET EN ÉLECTRICITÉ
MECHANICAL AND ELECTRICAL CONSULTANTS
178, boulevard Gréber, Suite 105, Gatineau, Québec, J8T 6Z6
T: 819.205.3283 www.cosmel.ca info@cosmel.ca

architecte / architect: DCA — A GROUP OF ARCHITECTS — 201-1339 WELLINGTON ST. WEST OTTAWA, ON K1Y 3B8 — WWW.ARCHITECTSDCA.COM 613.725.2294

ingénieur en structure / structural engineer: DEA — Structural Engineers — 300 Kippen Place, Ottawa, Ontario K2J 0N9 — Diamond Engineering Associates

ingénieur civil / civil engineer

client

sceaux / stamps: LICENSED PROFESSIONAL ENGINEER — F. BERNARD — 100215409 — PROVINCE OF ONTARIO — 2026-04-14

no.	émis pour | issued for	date
0C	REISSUED FOR SITE PLAN APPLICATION	2026-04-14
0B	PERMIT	2026-02-02
0A	COORDINATION	2025-12-10

projet / project: DICKIE MOORE RENTALS
OTTAWA HEADQUARTERS BUILDING C
1547 Lagan Way, Ottawa, Ontario.

titre / title: ELECTRICAL SITE PLAN SERVICES ENTRANCE

dessiné par / drawn by: M. DURAND	no. de contrat / contract no.: KK25-021
conçu par / designed by: M. DURAND	date: APRIL 2025
approuvé par / approved by: F. BERNARD, P. ENG.	plan no. / drawing no.: E100
échelle / scale: INDICATED	

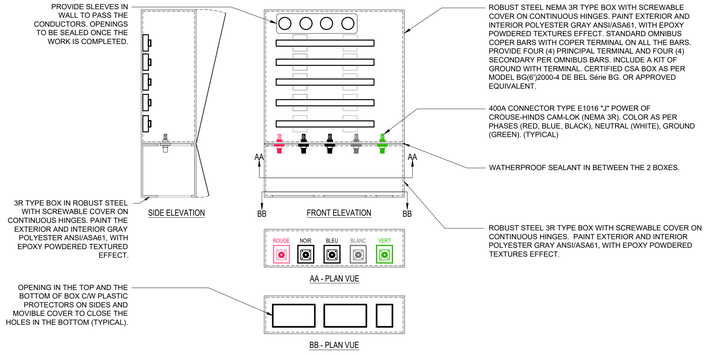

1 E101 MOBILE GENERATOR CONNECTION BOX INSTALLATION DETAIL
SCALE: NONE

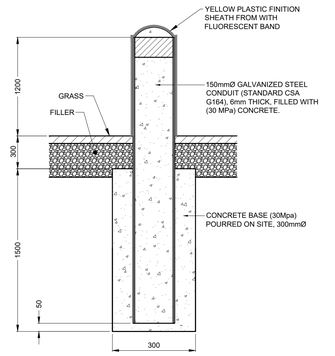

2 E101 CONCRETE PROTECTION BOLLARD DETAIL
SCALE: NONE

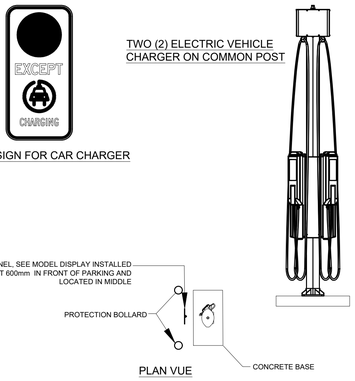

8 E101 DOUBLE CAR CHARGER DETAIL - EV (ELECTRIC VEHICLE)
SCALE: NONE

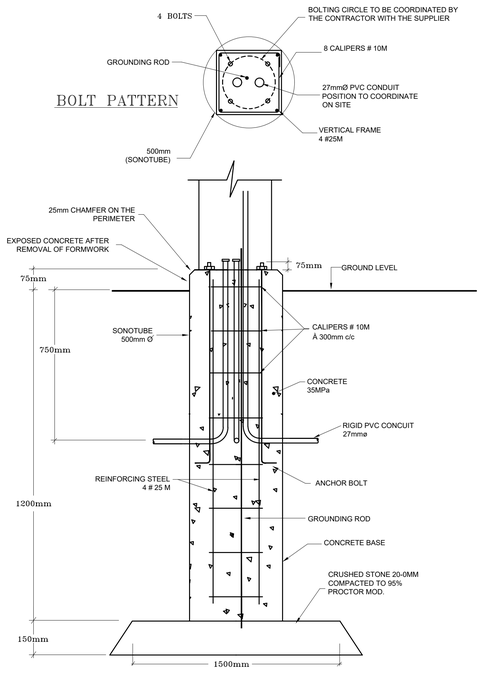

5 E101 CONCRETE BASE FOR CAR CHARGING STATION
SCALE: NONE

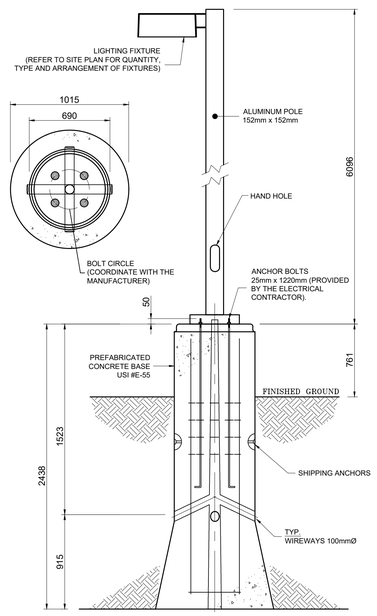

6 E101 CONCRETE LIGHT POST STANDARD DETAIL
SCALE: NONE

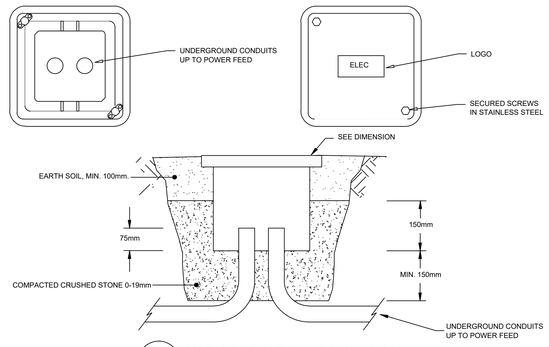

9 E101 "SYNERTECH" TYPE PULL BOX
SCALE: NONE

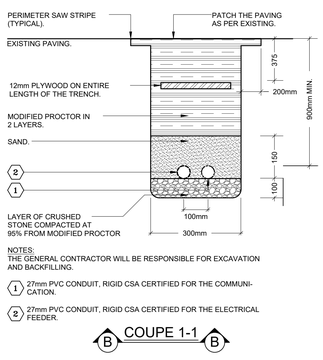

3 E101 TRENCH DETAIL (TYPICAL)
SCALE: NONE

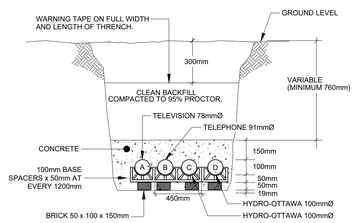

NOTE: THE GENERAL CONTRACTOR IS RESPONSIBLE OF TRENCHING, BACKFILL AND FINISH AS REQUIRED ON CIVIL DRAWINGS OR EXISTING CONDITIONS.

4 E101 DUCK BANK INSTALLATION DETAIL
SCALE: NONE

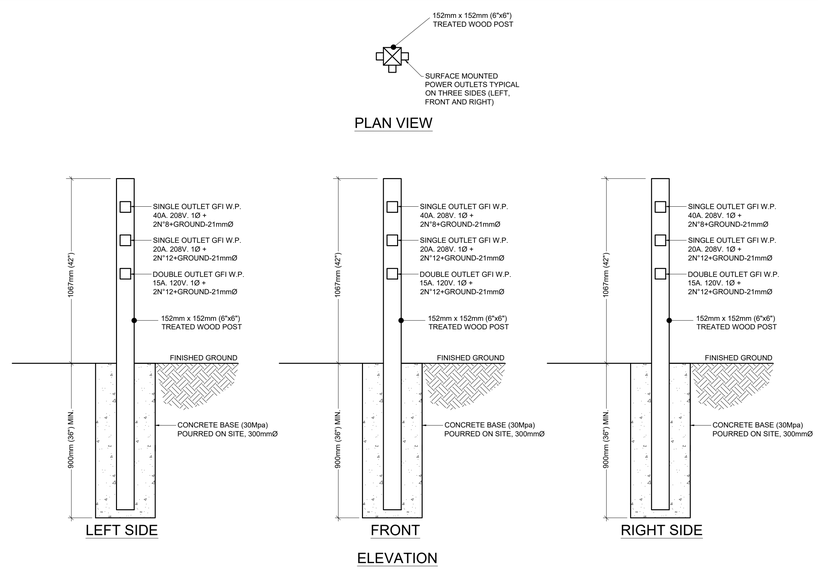

7 E101 CHARGING PAD DETAIL | TYPICAL FOR PAD #1 AND #2
SCALE: NONE

COSMEL
RENDRE LES BÂTIMENTS VIVANTS
BRINGING BUILDINGS TO LIFE
CONSULTANTS EN MÉCANIQUE ET EN ÉLECTRICITÉ
MECHANICAL AND ELECTRICAL CONSULTANTS
178, boulevard Gréber, Suite 105, Gatineau, Québec, J8T 6Z6
T: 819.205.3283 www.cosmel.ca info@cosmel.ca

architecte / architect
DCA A GROUP OF ARCHITECTS
201-1339 WELLINGTON ST. WEST OTTAWA, ON K1Y 3B8
WWW.ARCHITECTSDCA.COM 613.725.2294

ingénieur en structure / structural engineer
DEA Structural Engineers
300 Kippen Place, Ottawa, Ontario K2J 0N9
Diamond Engineering Associates

ingénieur civil / civil engineer

client

sceaux / stamps
LICENSED PROFESSIONAL ENGINEER
F. BERNARD
100215409
PROVINCE OF ONTARIO
2026-04-14

no.	émis pour | issued for	date
0C	REISSUED FOR SITE PLAN APPLICATION	2026-04-14
0B	PERMIT	2026-02-02
0A	COORDINATION	2025-12-10

projet / project
DICKIE MOORE RENTALS

OTTAWA HEADQUARTERS BUILDING C

1547 Lagan Way, Ottawa, Ontario.

titre / title
ELECTRICAL SITE PLAN DETAILS

dessiné par / drawn by: M. DURAND	no. de contrat / contract no.: KK25-021
conçu par / designed by: M. DURAND	date: APRIL 2025
approuvé par / approved by: F. BERNARD, P. ENG.	plan no. / drawing no.: E101
échelle / scale: INDICATED	

FORMAT B1 1000x707