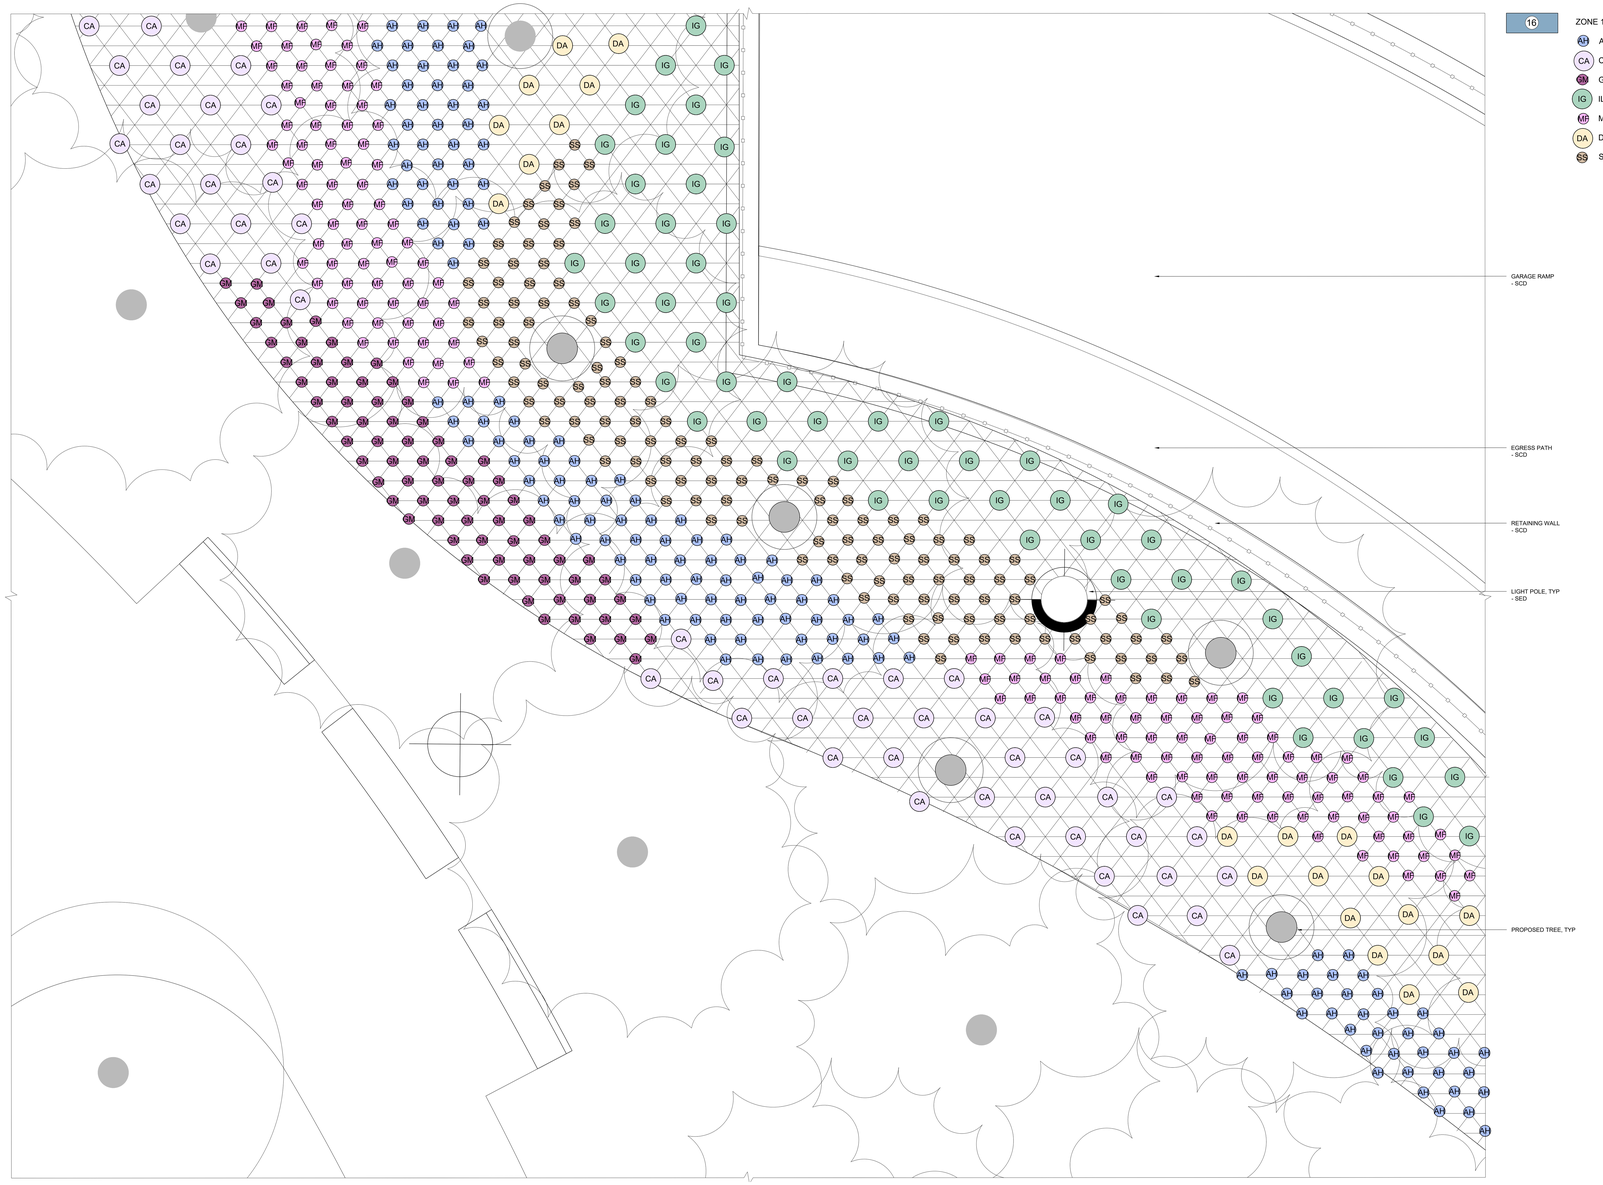

16

ZONE 16 PERENNIAL BORDER - 12" O.C

AH	AMSONIA HUBRICHTII	24%	1 GALLON	12"
CA	CEANOTHUS AMERICANUS	8%	5 GALLON	24"
GM	GERANIUM MACULATUM	12%	1 GALLON	12"
IG	ILEX GLABRA 'COMPACTA'	9%	5 GALLON	24"
MF	MONARDA FISTULOSA	23%	1 GALLON	12"
DA	DAUTZIA 'YUKI KABUKI'	4%	5 GALLON	24"
SS	SCHIZACHYRIUM SCOPARIUM	20%	1 GALLON	12"

1 ZONE 16 PERENNIAL BORDER
SCALE: 1/2" = 1' 0 1' 2' 3' 4' 5' PLANTING ENLARGEMENT

PROJECT
THE OTTAWA HOSPITAL NEW CAMPUS DEVELOPMENT - PHASE 4 MAIN HOSPITAL BUILDING
900 CARLING AVE, OTTAWA, ONTARIO

CLIENT
The Ottawa Hospital | L'Hôpital d'Ottawa
Infrastructure Ontario
PCL CONSTRUCTION | EllisDon

CLIENT PROJECT NO.
1070002

KEY PLAN

THIS DRAWING TO BE PRINTED IN COLOUR

NO.	ISSUED	DATE
02	SITE PLAN CONTROL RESUBMISSION	2026-01-12
01	95% DD SUBMISSION	2025-09-12

REVISIONS

DRAWING STATUS
NOT FOR CONSTRUCTION

DISCREPANCIES MUST BE REPORTED IMMEDIATELY TO THE ARCHITECT FOR ADJUDICATION.
ONLY FIGURED DIMENSIONS ARE TO BE USED. CONTRACTORS MUST CHECK ALL DIMENSIONS ON SITE. THIS DRAWING IS PROTECTED BY COPYRIGHT.

ALL DIMENSIONS ARE SHOWN IN METRIC.

AUTHOR
PWP

PROJECT TEAM

DESIGN-BUILDER PCL/ED. A JOINT VENTURE

ARCHITECTURAL PARKIN ARCHITECTS LIMITED
JODOIN LAMARRE PRATTE ARCHITECTES
ADAMSON ASSOCIATE ARCHITECTS
bbb ARCHITECTS INC.

STRUCTURAL STEPHENSON ENGINEERING LTD.
BOUTHILLETTE PARIZEAU INC.

MECHANICAL HH ANGUS & ASSOCIATES LTD.
CROSSEY ENGINEERING LTD.

ELECTRICAL MULVEY & BANANI INTERNATIONAL INC.

CIVIL WSP CANADA INC.

LANDSCAPE VERTECHS DESIGN INC.
PWP LANDSCAPE ARCHITECTURE

BUILDING CODE LMDG BUILDING CODE CONSULTANTS LTD.

AUTHOR PROJECT NO.
PCL2301_C

STAMP | STAMP

DRAWING TITLE
PLANTING ENLARGEMENTS

DRAWN	CHECKED
-	-
SCALE AT 40" x 65"	DATE
AS NOTED	19-SEPT-2025

GRAPHIC SCALE AS NOTED

DRAWING NO. **L27-114** | REV NO. **02**

1016 (40") x 1051 (65") (CUSTOM SHEET SIZE)
PLOT DATE: