1016 (40") x 1451 (65") CUSTOM SHEET SIZE

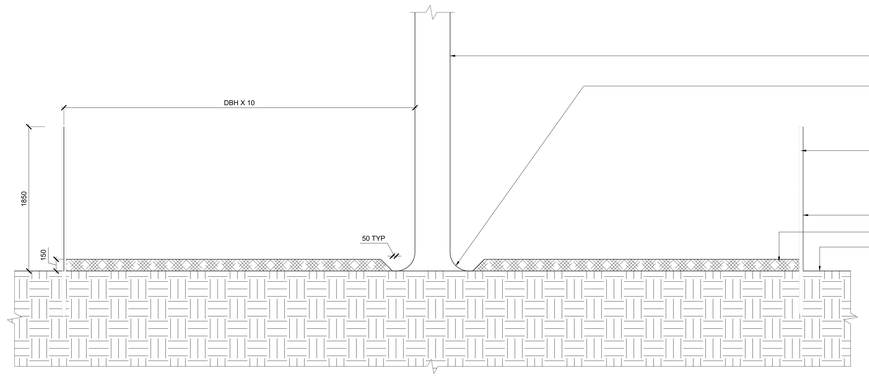

NOTES:
1. IF WORK IS REQUIRED WITHIN THE TREE PROTECTION FENCE, CONTRACTOR TO NOTIFY LANDSCAPE ARCHITECT. WORK MUST BE DONE UNDER SUPERVISION OF PROJECT ARBORIST.
2. IF EQUIPMENT IS REQUIRED TO TRAVERSE TREE PROTECTION ZONE, CONTRACTOR TO INSTALL 25mm PLYWOOD OVER THE 150mm MULCH LAYER. SECURE PLYWOOD PIECES WITH CLAMPS.
3. FENCE EXTENTS ARE TYPICAL UNLESS OTHERWISE INDICATED IN PLANS.

2 TREE PROTECTION FENCE
SCALE 1 : 20 — 0 100 500 1000mm — SECTION

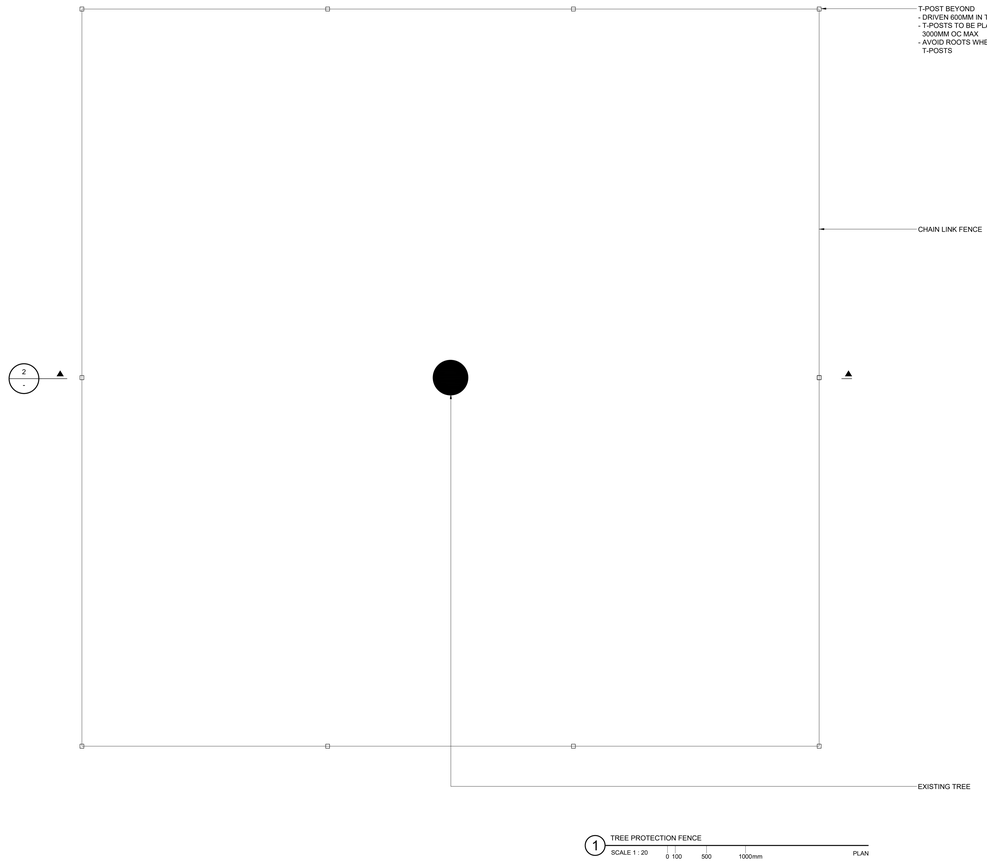

1 TREE PROTECTION FENCE
SCALE 1 : 20 — 0 100 500 1000mm — PLAN

PROJECT
THE OTTAWA HOSPITAL NEW CAMPUS DEVELOPMENT - PHASE 4 MAIN HOSPITAL BUILDING
900 CARLING AVE. OTTAWA, ONTARIO

CLIENT
The Ottawa Hospital | L'Hôpital d'Ottawa
Infrastructure Ontario
PCL CONSTRUCTION | EllisDon

CLIENT PROJECT NO.
1070002

KEY PLAN

THIS DRAWING TO BE PRINTED IN COLOUR

NO.	ISSUED	DATE
04	SITE PLAN CONTROL RESUBMISSION	2026-01-12
03	95% DD SUBMISSION	2025-09-19
02	SITE PLAN CONTROL RESUBMISSION	2025-06-05
01	65% DD SUBMISSION	2025-06-05

REVISIONS

DRAWING STATUS
NOT FOR CONSTRUCTION

DISCREPANCIES MUST BE REPORTED IMMEDIATELY TO THE ARCHITECT BEFORE PROCEEDING.
ONLY FIGURED DIMENSIONS ARE TO BE USED. CONTRACTORS MUST CHECK ALL DIMENSIONS ON SITE. THIS DRAWING IS PROTECTED BY COPYRIGHT.

ALL DIMENSIONS ARE SHOWN IN METRIC.

AUTHOR
PWP

PROJECT TEAM

DESIGN-BUILDER	PCL/ED, A JOINT VENTURE
ARCHITECTURAL	PARKIN ARCHITECTS LIMITED JODOIN LAMARRE PRATTE ARCHITECTES ADAMSON ASSOCIATE ARCHITECTS fdm ARCHITECTS INC.
STRUCTURAL	STEPHENSON ENGINEERING LTD. BOUTHILLETTE PARIZEAU INC.
MECHANICAL	HH ANGUS & ASSOCIATES LTD. CROSSEY ENGINEERING LTD.
ELECTRICAL	MULVEY & BANANI INTERNATIONAL INC.
CIVIL	WSP CANADA INC.
LANDSCAPE	VERTICHS DESIGN INC. PWP LANDSCAPE ARCHITECTURE
BUILDING CODE	LMDG BUILDING CODE CONSULTANTS LTD.

AUTHOR PROJECT NO.
PCL2301_C

STAMP | STAMP

DRAWING TITLE
PLANTING DETAILS

DRAWN	CHECKED
-	-
SCALE AT 40" x 65"	DATE
AS NOTED	05-JUN-2025

GRAPHIC SCALE AS NOTED

DRAWING NO. **L27-101** | REV NO. **04**

PLOT DATE