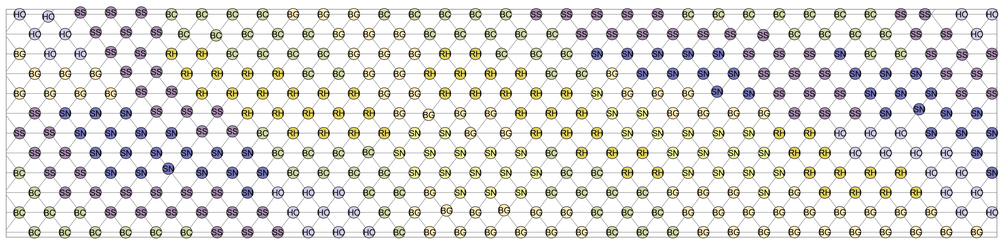

2 ZONE 11 STREET PLANTING TYPICAL LAYOUT
SCALE: 1/2" = 1' 0 1' 2' 3' 4' 5" PLANTING ENLARGEMENT

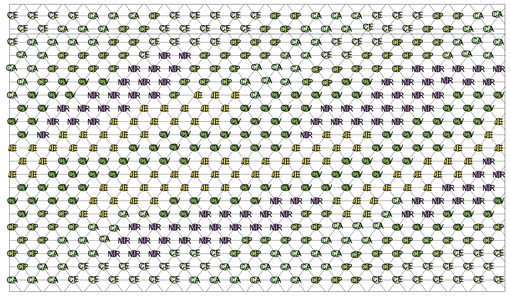

1 ZONE 7 LID MIX TYPICAL LAYOUT
SCALE: 1/2" = 1' 0 1' 2' 3' 4' 5" PLANTING ENLARGEMENT

11 ZONE 11 STREET PLANTING - 12" SPACING O.C

BG	BOUTELOUA CURTIPENDULA	20%	1 GALLON	12"
BG	BOUTELOUA GRACILIS	18%	1 GALLON	12"
HO	HYSSOPUS OFFICINALIS	8%	1 GALLON	12"
RH	RUDBECKIA HIRTA	14%	1 GALLON	12"
SN	SALVIA NEMOROSA	12%	1 GALLON	12"
SS	SCHIZACHYRIUM SCOPARIUM	20%	1 GALLON	12"
SN	SOLIDAGO NEMORALIS	8%	1 GALLON	12"

7 ZONE 7 LID MIX - 8" SPACING O.C

CA	CAREX ALBURSINA	16%	PLUG	8"
CE	CAREX EBURNEA	12%	PLUG	8"
CP	CAREX PLATYPHYLLA	17%	PLUG	8"
CV	CAREX VULPINOIDEA	21%	PLUG	8"
JE	JUNCUS EFFUSUS PYLAEI	18%	PLUG	8"
NR	MIMULUS RINGENS	16%	PLUG	8"

PROJECT
THE OTTAWA HOSPITAL NEW CAMPUS DEVELOPMENT - PHASE 4 MAIN HOSPITAL BUILDING
900 CARLING AVE, OTTAWA, ONTARIO

CLIENT
The Ottawa Hospital | L'Hôpital d'Ottawa
Infrastructure Ontario
PCL CONSTRUCTION | EllisDon

CLIENT PROJECT NO.
1070002

KEY PLAN

THIS DRAWING TO BE PRINTED IN COLOUR

NO.	ISSUED	DATE
02	SITE PLAN CONTROL RESUBMISSION	2026-01-12
01	95% DD SUBMISSION	2025-09-15

REVISIONS

DRAWING STATUS
NOT FOR CONSTRUCTION

DISCREPANCIES MUST BE REPORTED IMMEDIATELY TO THE ARCHITECT FOR ADJUDICATION.
ONLY FIGURED DIMENSIONS ARE TO BE USED. CONTRACTORS MUST CHECK ALL DIMENSIONS ON SITE. THIS DRAWING IS PROTECTED BY COPYRIGHT.

ALL DIMENSIONS ARE SHOWN IN METRIC.

AUTHOR
PWP

PROJECT TEAM

DESIGN-BUILDER PCL/ED. A JOINT VENTURE

ARCHITECTURAL PARKIN ARCHITECTS LIMITED
JODOIN LAMARRE PRATTE ARCHITECTES
ADAMSON ASSOCIATE ARCHITECTS
bbb ARCHITECTS INC.

STRUCTURAL STEPHENSON ENGINEERING LTD.
BOUTHILLETTE PARIZEAU INC.

MECHANICAL HH ANGUS & ASSOCIATES LTD.
CROSSEY ENGINEERING LTD.

ELECTRICAL MULVEY & BANANI INTERNATIONAL INC.

CIVIL WSP CANADA INC.

LANDSCAPE VERTECHS DESIGN INC.
PWP LANDSCAPE ARCHITECTURE

BUILDING CODE LMDG BUILDING CODE CONSULTANTS LTD.

AUTHOR PROJECT NO.
PCL2301_C

STAMP | STAMP

DRAWING TITLE
PLANTING ENLARGEMENTS

DRAWN | CHECKED

SCALE AT 40" x 65"
AS NOTED

DATE
19-SEPT-2025

GRAPHIC SCALE AS NOTED

DRAWING NO.
L27-113

REV NO.
02

1016 (40") x 1051 (65") (CUSTOM SHEET SIZE)
PLOT DATE: