SEAN MOORE MCIP, RPP
MANAGER, DEVELOPMENT REVIEW - WEST
PLANNING, INFRASTRUCTURE & ECONOMIC
DEVEVELOPMENT DEPARTMENT, CITY OF OTTAWA

APPROVED
By Sean Moore at 6:26 pm, Jun 11, 2026

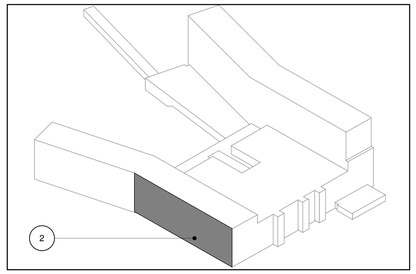

3D KEY 1

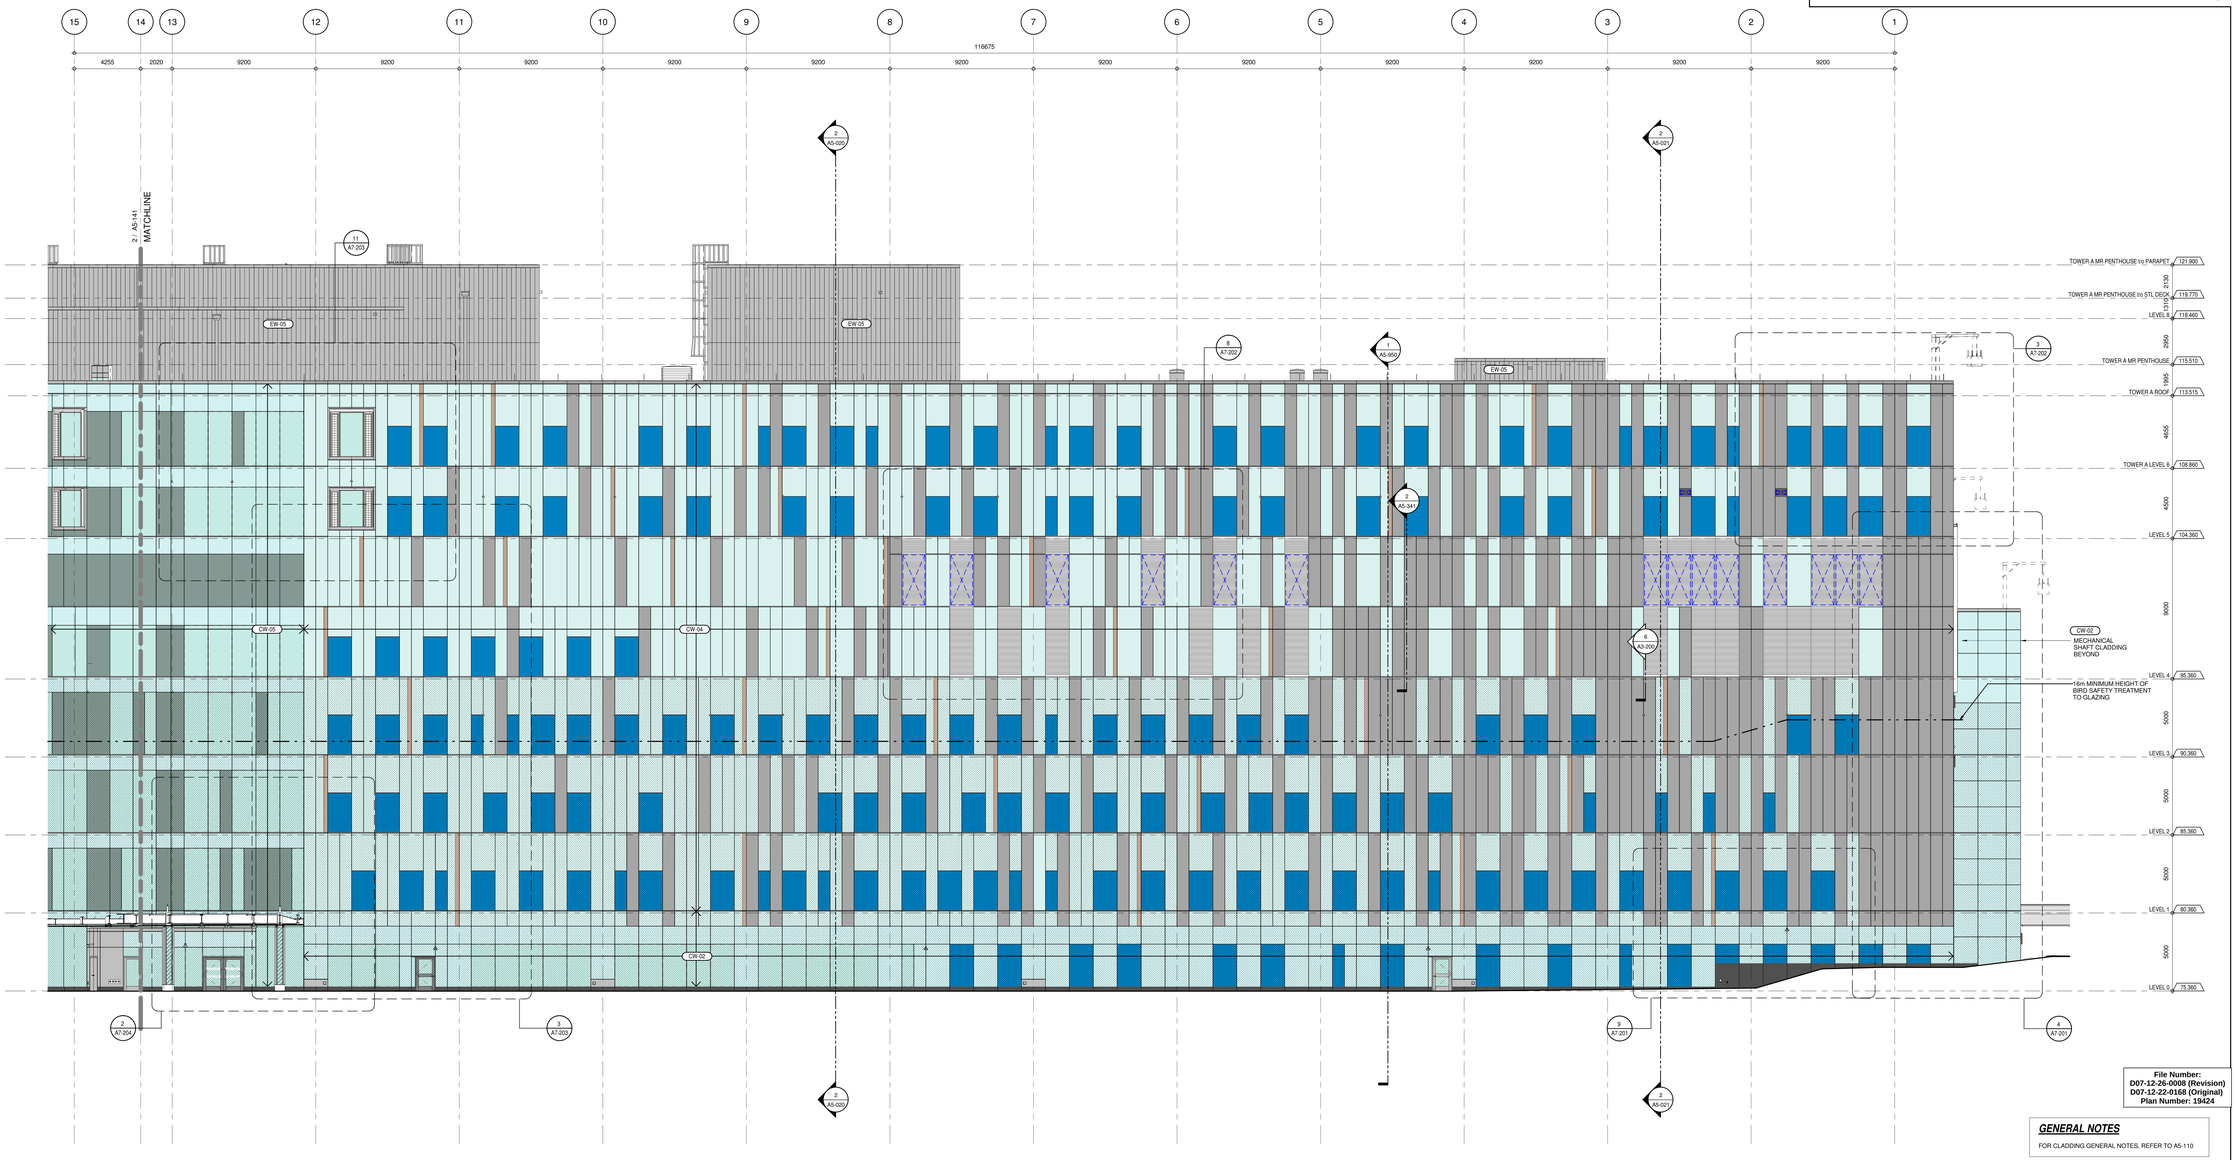

File Number:
D07-12-26-0008 (Revision)
D07-12-22-0168 (Original)
Plan Number: 19424

GENERAL NOTES

FOR CLADDING GENERAL NOTES, REFER TO A5-110

ELEVATION - WEST TRUE ELEVATION TOWER A 2
A3-105.1
1 : 100

PROJECT
THE OTTAWA HOSPITAL NEW CAMPUS DEVELOPMENT - PHASE 4 MAIN HOSPITAL BUILDING
900 CARLING AVE, OTTAWA, ONTARIO

CLIENT
The Ottawa Hospital | L'Hôpital d'Ottawa
Infrastructure Ontario
PCL CONSTRUCTION | EllisDon

CLIENT PROJECT NO.
1070002

KEY PLAN
TRUE NORTH | PROJECT NORTH
TOWER 'A' | PODIUM | PAVILION | BRIDGE | TOWER 'B'

NO.	ISSUED	DATE
03	SITE PLAN CONTROL RESUBMISSION R2	2026-03-27
02	DESIGN-BUILD BASELINE SUBMISSION	2026-03-05
01	95% DD SUBMISSION	2025-09-19

REVISIONS

DRAWING STATUS
NOT FOR CONSTRUCTION

DISCREPANCIES MUST BE REPORTED IMMEDIATELY TO THE ARCHITECT BEFORE PROCEEDING.
ONLY FIGURED DIMENSIONS ARE TO BE USED. CONTRACTORS MUST CHECK ALL DIMENSIONS ON SITE. THIS DRAWING IS PROTECTED BY COPYRIGHT.

ALL DIMENSIONS ARE SHOWN IN METRIC.

AUTHOR
adamson ASSOCIATES | ARCHITECTS
A Partnership of Corporations

PROJECT TEAM

DESIGN-BUILDER PCL/ED, A JOINT VENTURE

ARCHITECTURAL PARKIN ARCHITECTS LIMITED
JODOIN LAMARRE PRATTE ARCHITECTES
ADAMSON ASSOCIATES ARCHITECTS
fbb ARCHITECTS OTTAWA INC.

STRUCTURAL SALAS O'BRIEN CANADA INC.
BOUTHILLETTE PARIZEAU INC.

MECHANICAL HH ANGUS & ASSOCIATES LTD.
SALAS O'BRIEN CANADA INC.

ELECTRICAL MULVEY & BANANI INTERNATIONAL INC.

CIVIL WSP CANADA INC.

LANDSCAPE VERTECHS DESIGN INC.
PMP LANDSCAPE ARCHITECTURE

BUILDING CODE LMDG BUILDING CODE CONSULTANTS LTD.

AUTHOR PROJECT NO.
2233-00

STAMP | STAMP

DRAWING TITLE
PARTIAL TRUE ELEVATIONS WEST

DRAWN	CHECKED
AAA-PT	JM
SCALE AT 40" x 65"	DATE
AS NOTED	19 SEP 2025

GRAPHIC SCALE 0 1 2 4 6 8
SCALE IN METRES

DRAWING NO. **A5-140** | REV NO. **03**

PLOT DATE: 3/25/2026 7:33:06 PM