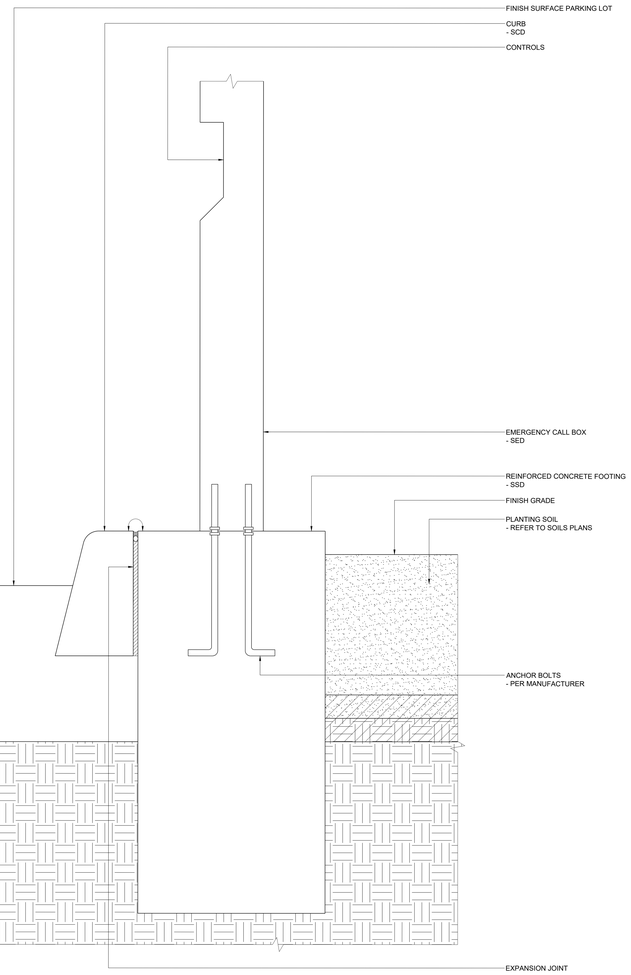

3 EMERGENCY CALL BOX AT CURB
SCALE 1 : 5 0 50 100 200mm SECTION

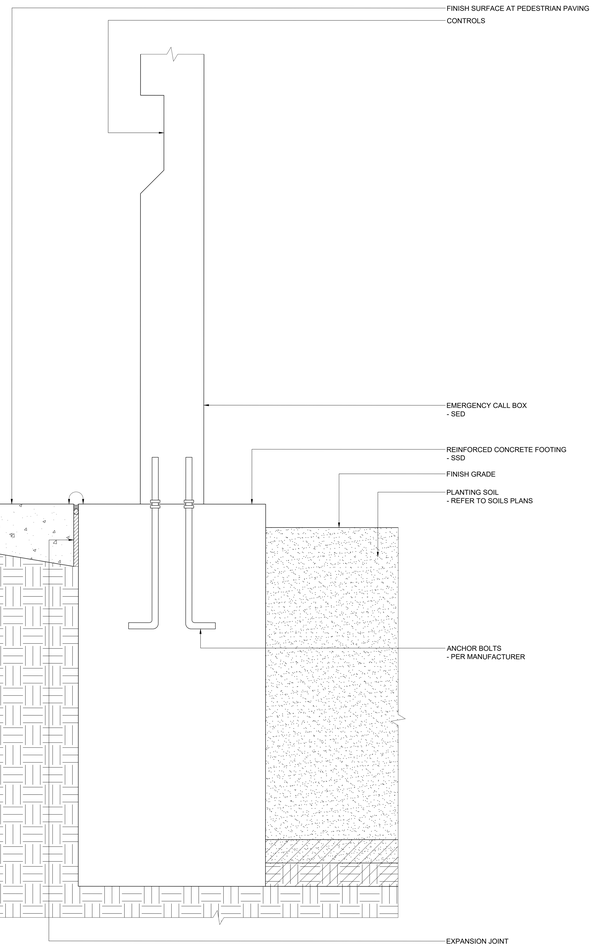

2 EMERGENCY CALL BOX AT PEDESTRIAN PAVING
SCALE 1 : 5 0 50 100 200mm SECTION

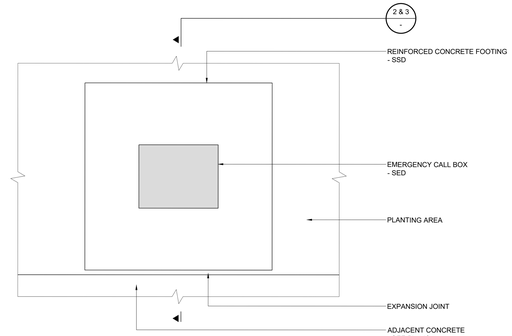

1 EMERGENCY CALL BOX
SCALE 1 : 5 0 50 100 200mm PLAN

PROJECT
THE OTTAWA HOSPITAL NEW CAMPUS DEVELOPMENT - PHASE 4 MAIN HOSPITAL BUILDING
900 CARLING AVE. OTTAWA, ONTARIO

CLIENT
The Ottawa Hospital | L'Hôpital d'Ottawa
Infrastructure Ontario
PCL CONSTRUCTION | EllisDon

CLIENT PROJECT NO.
1070002

KEY PLAN

THIS DRAWING TO BE PRINTED IN COLOUR

NO.	ISSUED	DATE
02	SITE PLAN CONTROL RESUBMISSION	2026-01-12
01	95% DD SUBMISSION	2025-09-19

REVISIONS

DRAWING STATUS
NOT FOR CONSTRUCTION

DISCREPANCIES MUST BE REPORTED IMMEDIATELY TO THE ARCHITECT BEFORE PROCEEDING.
ONLY FIGURED DIMENSIONS ARE TO BE USED. CONTRACTORS MUST CHECK ALL DIMENSIONS ON SITE. THIS DRAWING IS PROTECTED BY COPYRIGHT.

ALL DIMENSIONS ARE SHOWN IN METRIC.

AUTHOR
PWP

PROJECT TEAM

DESIGN-BUILDER	PCL/ED. A JOINT VENTURE
ARCHITECTURAL	PARKIN ARCHITECTS LIMITED JODOIN LAMARRE PRATTE ARCHITECTES ADAMSON ASSOCIATE ARCHITECTS bbb ARCHITECTS INC.
STRUCTURAL	STEPHENSON ENGINEERING LTD. BOUTHILLETTE PARIZEAU INC.
MECHANICAL	HH ANGUS & ASSOCIATES LTD. CROSSEY ENGINEERING LTD.
ELECTRICAL	MULVEY & BANANI INTERNATIONAL INC.
CIVIL	WSP CANADA INC.
LANDSCAPE	VERTECHS DESIGN INC. PWP LANDSCAPE ARCHITECTURE
BUILDING CODE	LMDG BUILDING CODE CONSULTANTS LTD.

AUTHOR PROJECT NO.
PCL2301_C

STAMP | STAMP

DRAWING TITLE
SITE FURNISHING DETAILS

DRAWN	CHECKED
-	-
SCALE AT 40" x 65"	DATE
AS NOTED	19-SEPT-2025

GRAPHIC SCALE AS NOTED

DRAWING NO.	REV NO.
L24-107	02

PLOT DATE: