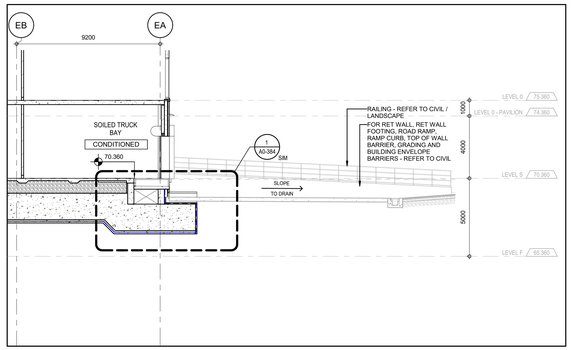

ELEVATION - RETAINING WALL NORTH ELEVATION 6
A0-225
1 : 100

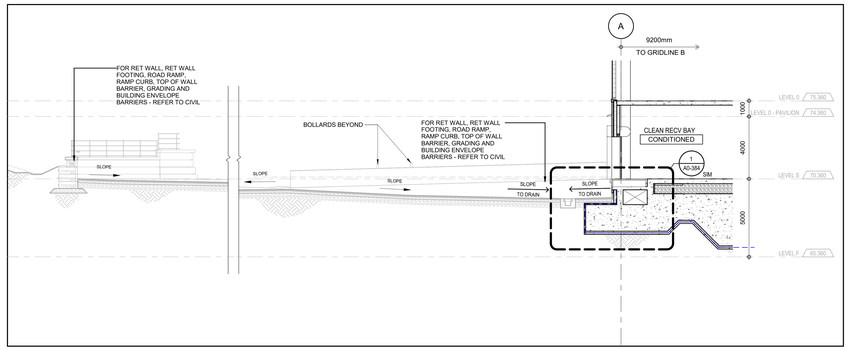

ELEVATION - RETAINING WALL SOUTH ELEVATION 5
A0-225
1 : 100

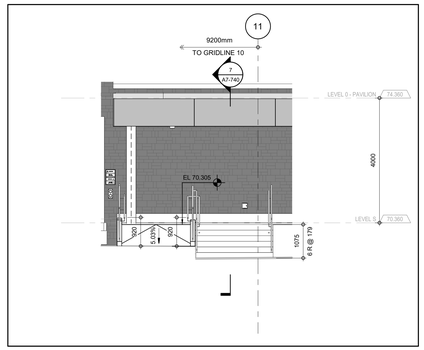

EAST ELEVATION - RECEIVING AREA SOUTH RAMP 8
A0-225
1 : 50

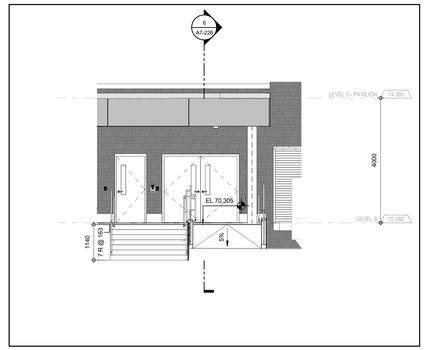

EAST ELEVATION - RECEIVING AREA NORTH RAMP 7
A0-225
1 : 50

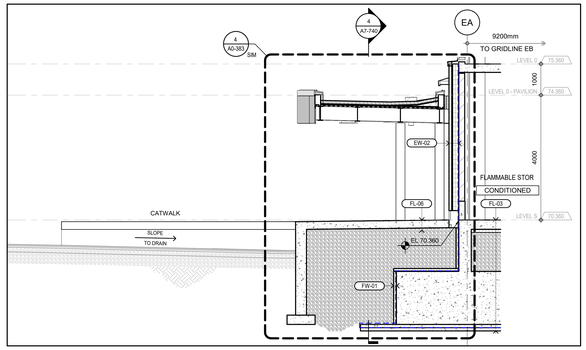

ELEVATION - RECEIVING AREA TYPICAL CATWALK 4
A0-225
1 : 50

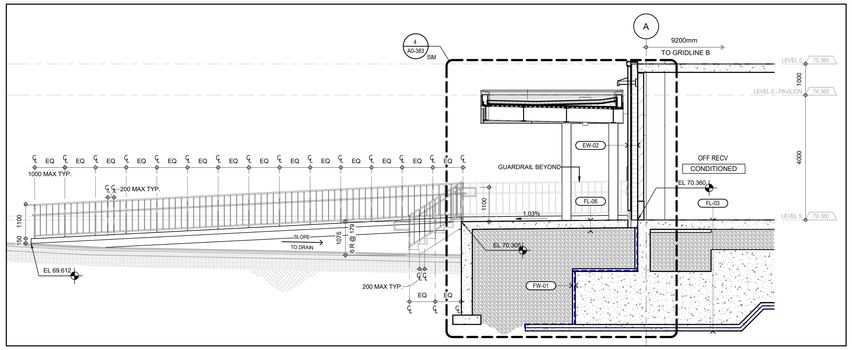

NORTH ELEVATION - RECEIVING AREA SOUTH RAMP 3
A0-225
1 : 50

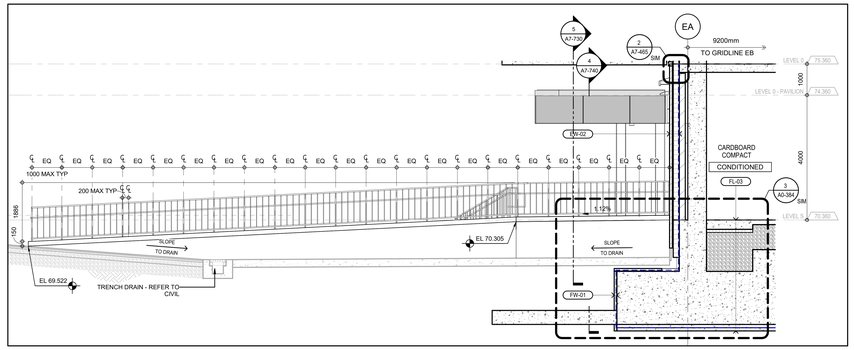

NORTH ELEVATION - RECEIVING AREA NORTH RAMP 2
A0-225
1 : 50

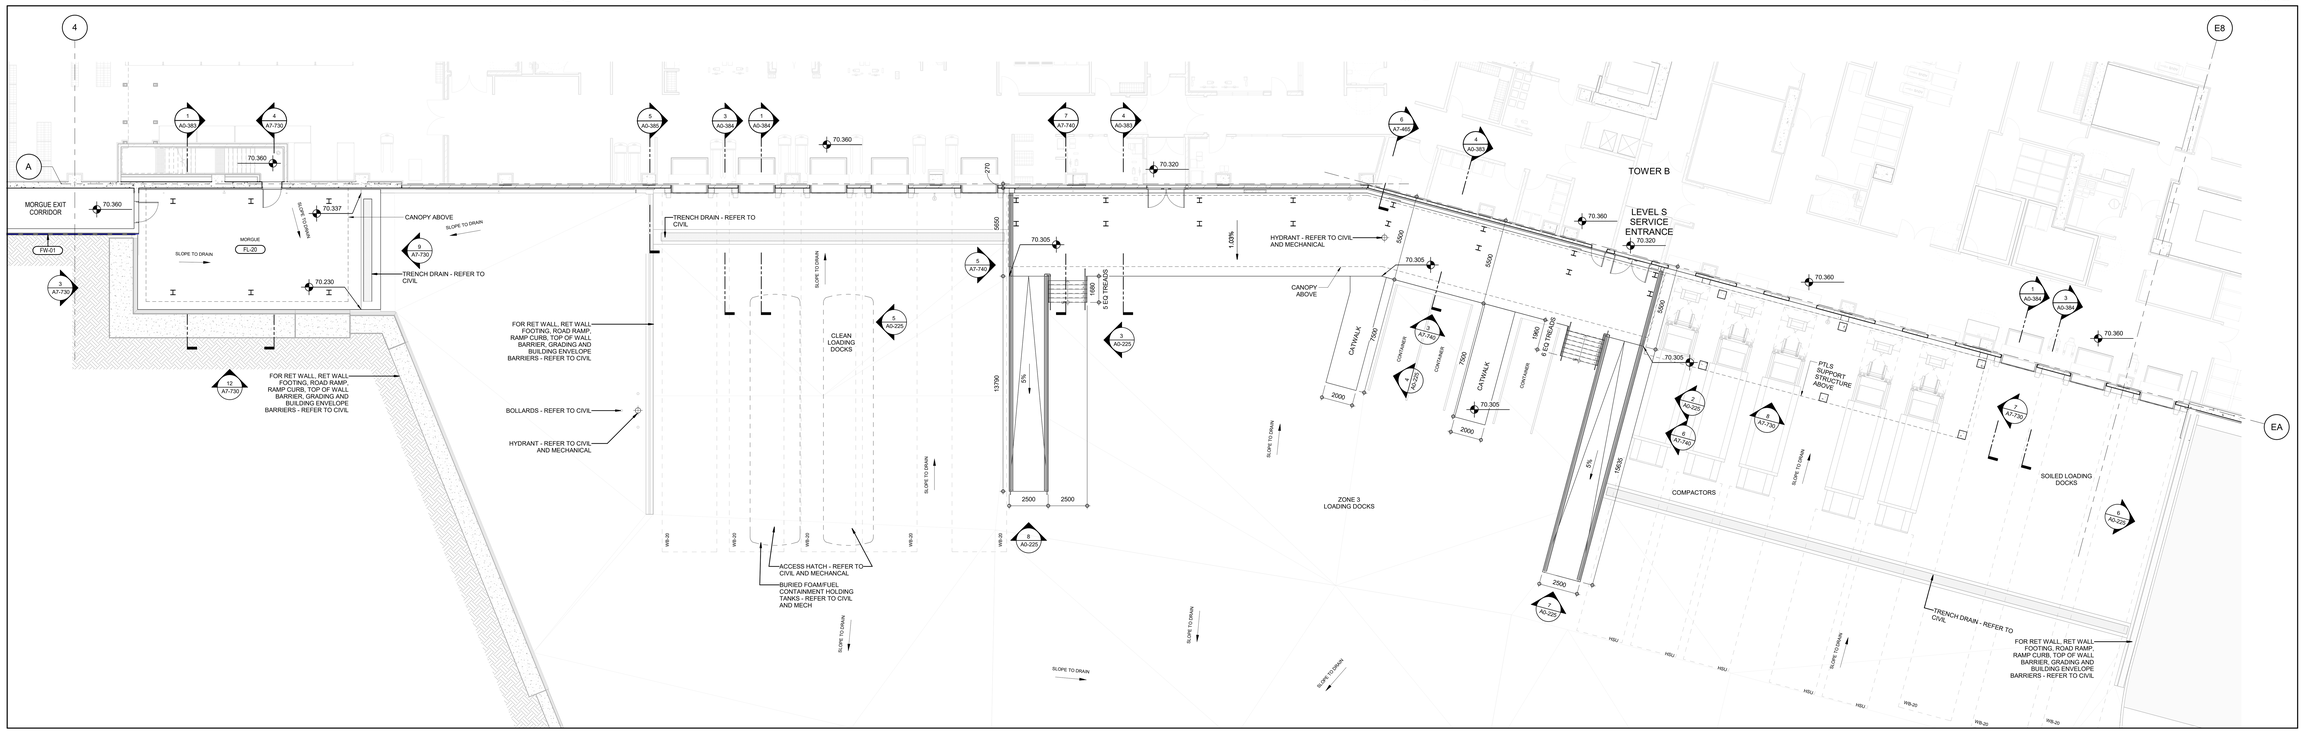

PLAN - LOADING DOCK 1
A0-225
1 : 100

PROJECT
THE OTTAWA HOSPITAL NEW CAMPUS DEVELOPMENT - PHASE 4 MAIN HOSPITAL BUILDING

900 CARLING AVE, OTTAWA, ONTARIO

CLIENT
The Ottawa Hospital | L'Hôpital d'Ottawa
Infrastructure Ontario
PCL CONSTRUCTION | EllisDon

CLIENT PROJECT NO.
1070002

KEY PLAN
TRUE NORTH | PROJECT NORTH
TOWER X | PODIUM | TOWER Y | PAVILION | BRIDGE

NO.	ISSUED	DATE
02	SITE PLAN CONTROL RESUBMISSION	2026-01-12
01	95% DD SUBMISSION	2025-09-19

REVISIONS

DRAWING STATUS
NOT FOR CONSTRUCTION

DISCREPANCIES MUST BE REPORTED IMMEDIATELY TO THE ARCHITECT FOR ADJUDICATION.
ONLY FIGURED DIMENSIONS ARE TO BE USED. CONTRACTORS MUST CHECK ALL DIMENSIONS ON SITE. THIS DRAWING IS PROTECTED BY COPYRIGHT.

ALL DIMENSIONS ARE SHOWN IN METRIC.

AUTHOR
adamson ASSOCIATES | ARCHITECTS
A Partnership of Corporations

PROJECT TEAM

DESIGN-BUILDER	PCL/ED. A JOINT VENTURE
ARCHITECTURAL	PARKIN ARCHITECTS LIMITED JODOIN LAMARRE PRATTE ARCHITECTES ADAMSON ASSOCIATE ARCHITECTS bbb ARCHITECTS INC.
STRUCTURAL	STEPHENSON ENGINEERING LTD. SOUTHILLETTE PARIZEAU INC.
MECHANICAL	HH ANGUS & ASSOCIATES LTD. CROSSEY ENGINEERING LTD.
ELECTRICAL	MULVEY & BANANI INTERNATIONAL INC.
CIVIL	WSP CANADA INC.
LANDSCAPE	VERTECHS DESIGN INC. PWP LANDSCAPE ARCHITECTURE
BUILDING CODE	LMDG BUILDING CODE CONSULTANTS LTD.

AUTHOR PROJECT NO.
2233-00

STAMP | STAMP

DRAWING TITLE
LOADING DOCK

DRAWN	CHECKED
AAA-PT	SC
SCALE AT 40" x 65"	DATE
AS NOTED	19 SEP 2025

GRAPHIC SCALE

DRAWING NO. **A0-225** | REV NO. **02**

10116 (40") x 1051 (65") (CUSTOM SHEET SIZE)
PLOT DATE: 2025-09-19, 1:08:10 PM