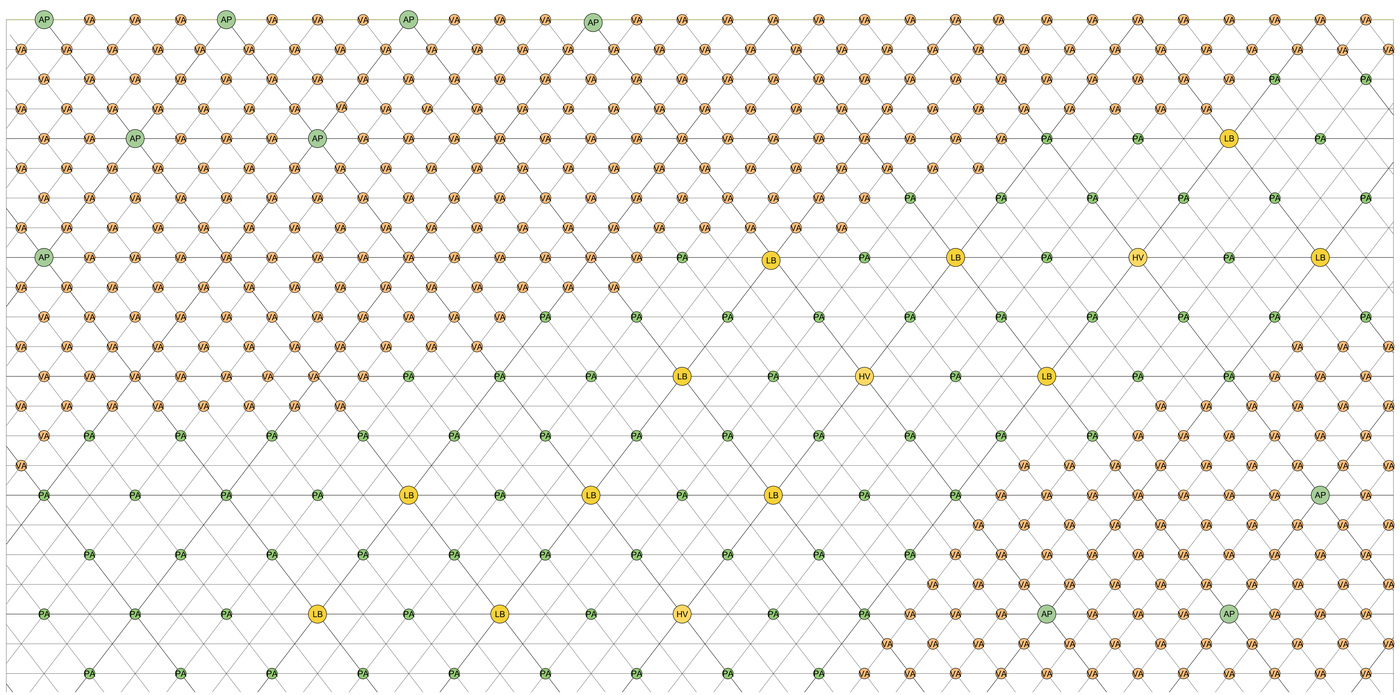

1 ZONE 5 YELLOW SHRUB MIX TYPICAL LAYOUT
SCALE: 1/2" = 1' 0 1' 2' 3' 4' 5'

5 ZONE 5 YELLOW SHURB MIX - 72" O.C

AP	AESCULUS PARVIFLORA	2%	3 GALLON	72"
HV	HAMAMELIS VIRGINIANA	1%	3 GALLON	72"
LB	LINDERA BENZOIN	2%	3 GALLON	72"
PA	PTERIDIUM AQUILINUM	17%	1 GALLON	36"
VA	VACCINIUM ANGUSTIFOLIUM	78%	1 GALLON	18"

PLANTING ENLARGEMENT

PROJECT
THE OTTAWA HOSPITAL NEW CAMPUS DEVELOPMENT - PHASE 4 MAIN HOSPITAL BUILDING
900 CARLING AVE, OTTAWA, ONTARIO

CLIENT
The Ottawa Hospital | L'Hôpital d'Ottawa
Infrastructure Ontario
PCL CONSTRUCTION | EllisDon

CLIENT PROJECT NO.
1070002

KEY PLAN

THIS DRAWING TO BE PRINTED IN COLOUR

NO.	ISSUED	DATE
02	SITE PLAN CONTROL RESUBMISSION	2026-01-12
01	95% IFCD SUBMISSION	2025-09-19

REVISIONS

DRAWING STATUS
NOT FOR CONSTRUCTION

DISCREPANCIES MUST BE REPORTED IMMEDIATELY TO THE ARCHITECT BEFORE PROCEEDING.
ONLY FIGURED DIMENSIONS ARE TO BE USED. CONTRACTORS MUST CHECK ALL DIMENSIONS ON SITE. THIS DRAWING IS PROTECTED BY COPYRIGHT.

ALL DIMENSIONS ARE SHOWN IN METRIC.

AUTHOR
PWP

PROJECT TEAM

DESIGN-BUILDER PCL/ED, A JOINT VENTURE

ARCHITECTURAL PARKIN ARCHITECTS LIMITED
JODOIN LAMARRE PRATTE ARCHITECTES
ADAMSON ASSOCIATE ARCHITECTS
BBI ARCHITECTS INC.

STRUCTURAL STEPHENSON ENGINEERING LTD.
BOUTHILLETTE PARIZEAU INC.

MECHANICAL HH ANGUS & ASSOCIATES LTD.
CROSSKEY ENGINEERING LTD.

ELECTRICAL MULVEY & BANANI INTERNATIONAL INC.

CIVIL WSP CANADA INC.

LANDSCAPE VERTECHS DESIGN INC.
PWP LANDSCAPE ARCHITECTURE

BUILDING CODE LMDG BUILDING CODE CONSULTANTS LTD.

AUTHOR PROJECT NO.
PCL2301_C

STAMP | STAMP

DRAWING TITLE
PLANTING ENLARGEMENTS

DRAWN: - | CHECKED: -

SCALE AT 40" x 65": AS NOTED | DATE: 19-SEPT-2025

GRAPHIC SCALE AS NOTED

DRAWING NO. **L27-111** | REV NO. **02**

10189.40"x.1651.65"(CUSTOM SHEET SIZE)

PLOT DATE: