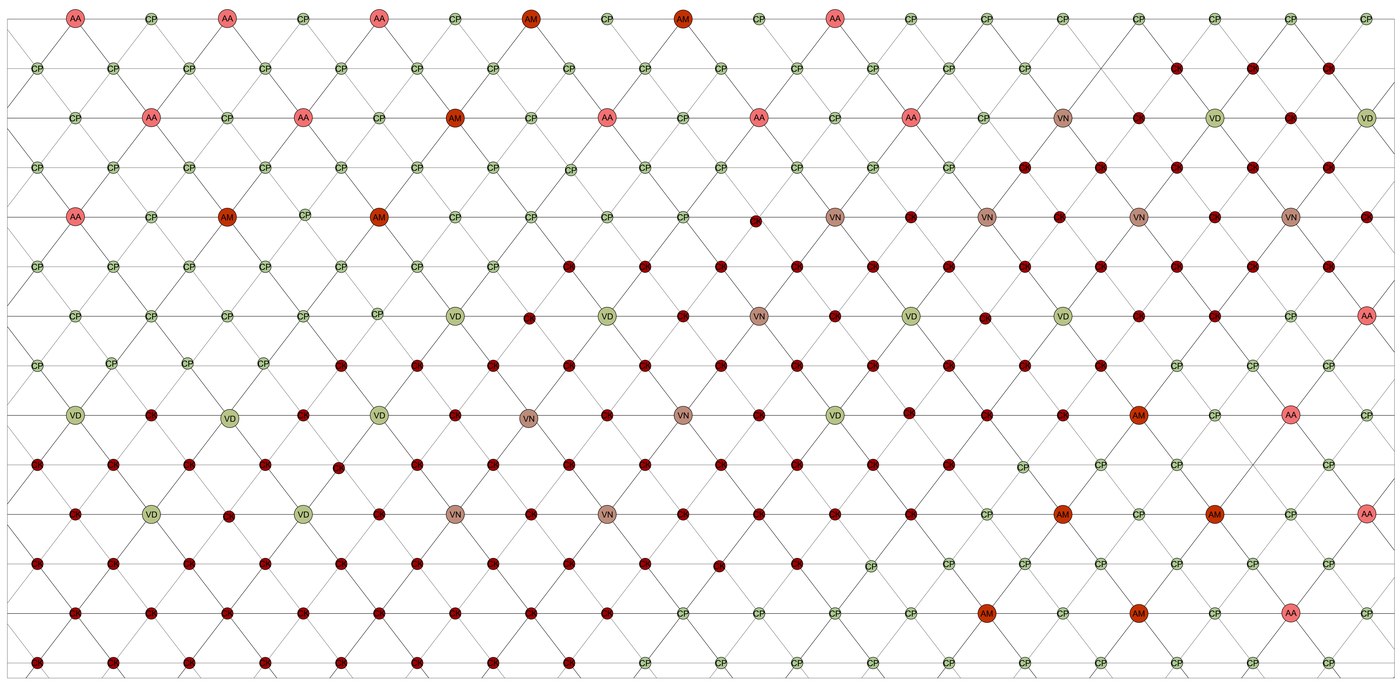

1 ZONE 6 RED SHRUB MIX TYPICAL LAYOUT
SCALE: 1/2" = 1'
0 1' 2' 3' 4' 5'
PLANTING ENLARGEMENT

6	ZONE 6 RED SHRUB MIX - 60" O.C			
AA	ARONIA ARBUTIFOLIA	5%	3 GALLON	60"
AM	ARONIA MELANOCARPA	4%	3 GALLON	60"
CP	COMPTONIA PEREGRINA	42%	1 GALLON	30"
CS	CORNUS SERICEA 'KELSEYI'	40%	1 GALLON	30"
VD	VIBURNUM DENTATUM	5%	3 GALLON	60"
VN	VIBURNUM NUDUM	4%	3 GALLON	60"

PROJECT
THE OTTAWA HOSPITAL NEW CAMPUS DEVELOPMENT - PHASE 4 MAIN HOSPITAL BUILDING
900 CARLING AVE, OTTAWA, ONTARIO

CLIENT
The Ottawa Hospital | L'Hôpital d'Ottawa
Infrastructure Ontario
PCL CONSTRUCTION | EllisDon

CLIENT PROJECT NO.
1070002

KEY PLAN

THIS DRAWING TO BE PRINTED IN COLOUR

NO.	ISSUED	DATE
02	SITE PLAN CONTROL RESUBMISSION	2026-01-12
01	95% DD SUBMISSION	2025-09-19

REVISIONS

DRAWING STATUS
NOT FOR CONSTRUCTION

DISCREPANCIES MUST BE REPORTED IMMEDIATELY TO THE ARCHITECT BEFORE PROCEEDING.
ONLY FIGURED DIMENSIONS ARE TO BE USED. CONTRACTORS MUST CHECK ALL DIMENSIONS ON SITE. THIS DRAWING IS PROTECTED BY COPYRIGHT.

ALL DIMENSIONS ARE SHOWN IN METRIC.

AUTHOR
PWP

PROJECT TEAM

DESIGN-BUILDER PCL/ED. A JOINT VENTURE

ARCHITECTURAL PARKIN ARCHITECTS LIMITED
JODOIN LAMARRE PRATTE ARCHITECTES
ADAMSON ASSOCIATE ARCHITECTS
988 ARCHITECTS INC.

STRUCTURAL STEPHENSON ENGINEERING LTD.
BOUTHILLETTE PARIZEAU INC.

MECHANICAL HH ANGUS & ASSOCIATES LTD.
CROSSEY ENGINEERING LTD.

ELECTRICAL MULVEY & BANANI INTERNATIONAL INC.

CIVIL IRSP CANADA INC.

LANDSCAPE VERTICOS DESIGN INC.
PWP LANDSCAPE ARCHITECTURE

BUILDING CODE LMDG BUILDING CODE CONSULTANTS LTD.

AUTHOR PROJECT NO.
PCL2301_C

STAMP | STAMP

DRAWING TITLE
PLANTING ENLARGEMENTS

DRAWN | CHECKED

SCALE AT 40" x 60"
AS NOTED

DATE
19-SEPT-2025

GRAPHIC SCALE AS NOTED

DRAWING NO.
L27-112

REV NO.
02

10106.00"x 1.501.00"(CUSTOM SHEET SIZE)

PLOT DATE: