


ELEVATION - SOUTH TRUE ELEVATION PODIUM AND TOWER B
A5-100.5
1 : 100
2

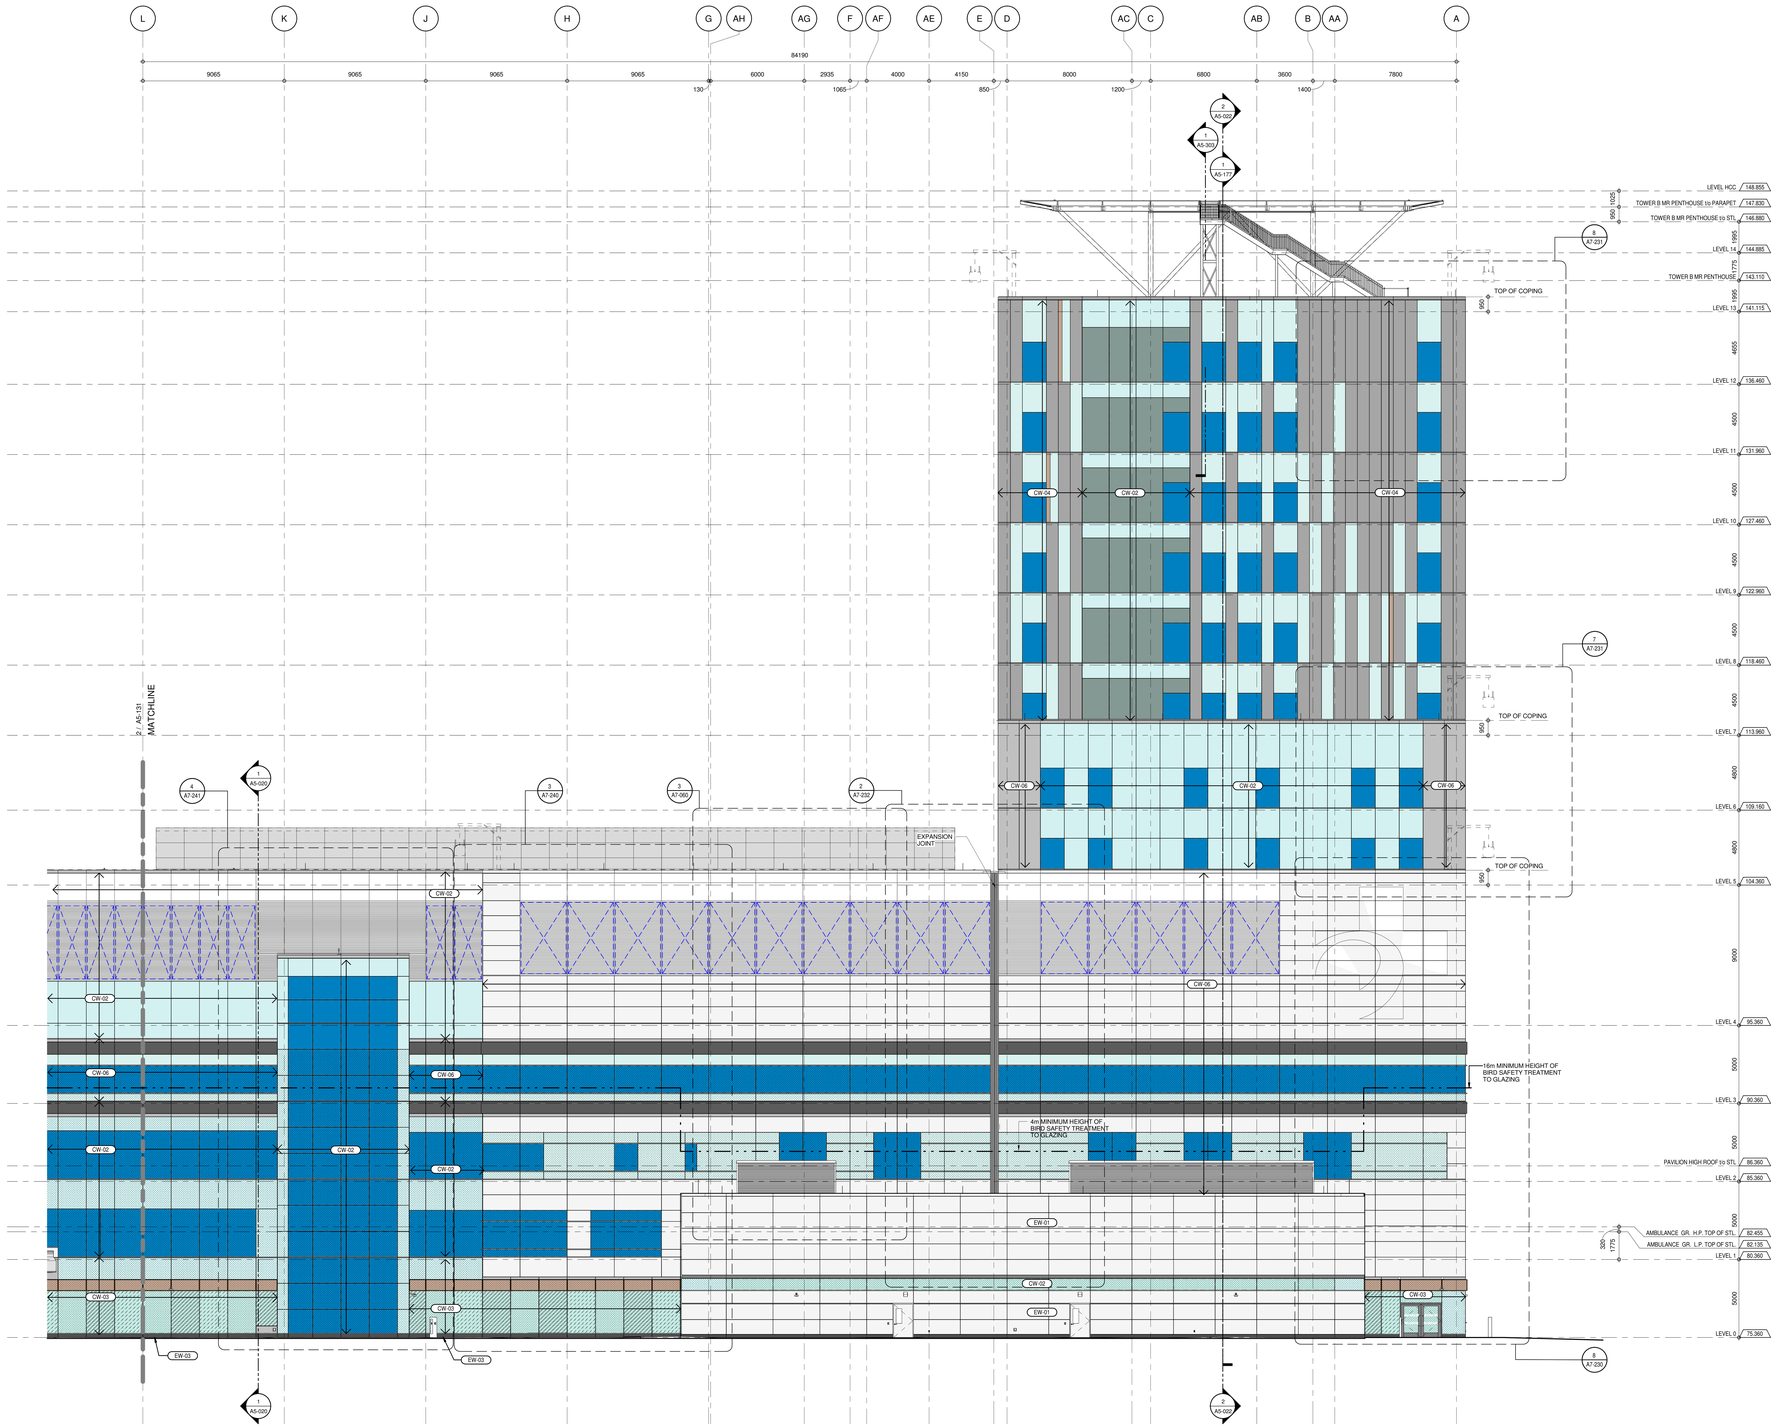


3D KEY 1

## GENERAL NOTES

FOR CLADDING GENERAL NOTES, REFER TO A5-110

SEAN MOORE MCIP, RPP
MANAGER, DEVELOPMENT REVIEW - WEST
PLANNING, INFRASTRUCTURE & ECONOMIC DEVEVELOPMENT DEPARTMENT, CITY OF OTTAWA

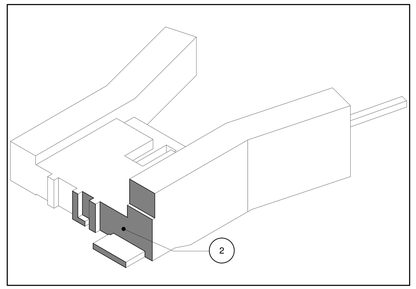APPROVED
By Sean Moore at 6:25 pm, Jun 11, 2026

File Number:
D07-12-26-0008 (Revision)
D07-12-22-0168 (Original)
Plan Number: 19424

PROJECT
THE OTTAWA HOSPITAL NEW CAMPUS DEVELOPMENT - PHASE 4 MAIN HOSPITAL BUILDING
900 CARLING AVE, OTTAWA, ONTARIO

CLIENT
The Ottawa Hospital | L'Hôpital d'Ottawa
Infrastructure Ontario
PCL CONSTRUCTION
EllisDon

CLIENT PROJECT NO.
1070002

KEY PLAN
TRUE NORTH
PROJECT NORTH
TOWER 'A'
PODIUM
PAVILION
BRIDGE
TOWER 'B'

| NO. | ISSUED | DATE |
|---|---|---|
| 03 | SITE PLAN CONTROL RESUBMISSION R2 | 2026-03-27 |
| 02 | DESIGN-BUILD BASELINE SUBMISSION | 2026-03-05 |
| 01 | 95% DD SUBMISSION | 2025-09-19 |

REVISIONS

DRAWING STATUS
NOT FOR CONSTRUCTION

DISCREPANCIES MUST BE REPORTED IMMEDIATELY TO THE ARCHITECT BEFORE PROCEEDING.
ONLY FIGURED DIMENSIONS ARE TO BE USED. CONTRACTORS MUST CHECK ALL DIMENSIONS ON SITE. THIS DRAWING IS PROTECTED BY COPYRIGHT.

ALL DIMENSIONS ARE SHOWN IN METRIC.

AUTHOR
adamson ASSOCIATES | ARCHITECTS
A Partnership of Corporations

PROJECT TEAM

| | |
|---|---|
| DESIGN-BUILDER | PCL/ED, A JOINT VENTURE |
| ARCHITECTURAL | PARKIN ARCHITECTS LIMITED<br>JODOIN LAMARRE PRATTE ARCHITECTES<br>ADAMSON ASSOCIATES ARCHITECTS<br>IMB ARCHITECTS OTTAWA INC. |
| STRUCTURAL | SALAS O'BRIEN CANADA INC.<br>BOUTHILLETTE PARIZEAU INC. |
| MECHANICAL | HH ANGUS & ASSOCIATES LTD.<br>SALAS O'BRIEN CANADA INC. |
| ELECTRICAL | MULVEY & BANANI INTERNATIONAL INC. |
| CIVIL | WSP CANADA INC. |
| LANDSCAPE | VERTECHS DESIGN INC.<br>PWP LANDSCAPE ARCHITECTURE |
| BUILDING CODE | LMDG BUILDING CODE CONSULTANTS LTD. |

AUTHOR PROJECT NO.
2233-00

STAMP | STAMP

DRAWING TITLE
PARTIAL TRUE ELEVATIONS SOUTH

| DRAWN | CHECKED |
|---|---|
| AAA-PT | JM |
| SCALE AT 40" x 65" | DATE |
| AS NOTED | 19 SEP 2025 |

GRAPHIC SCALE 0 1 2 3 4 5
SCALE IN METERS

DRAWING NO. A5-130
REV NO. 03

PLOT DATE: 3/25/2026 7:25:15 PM