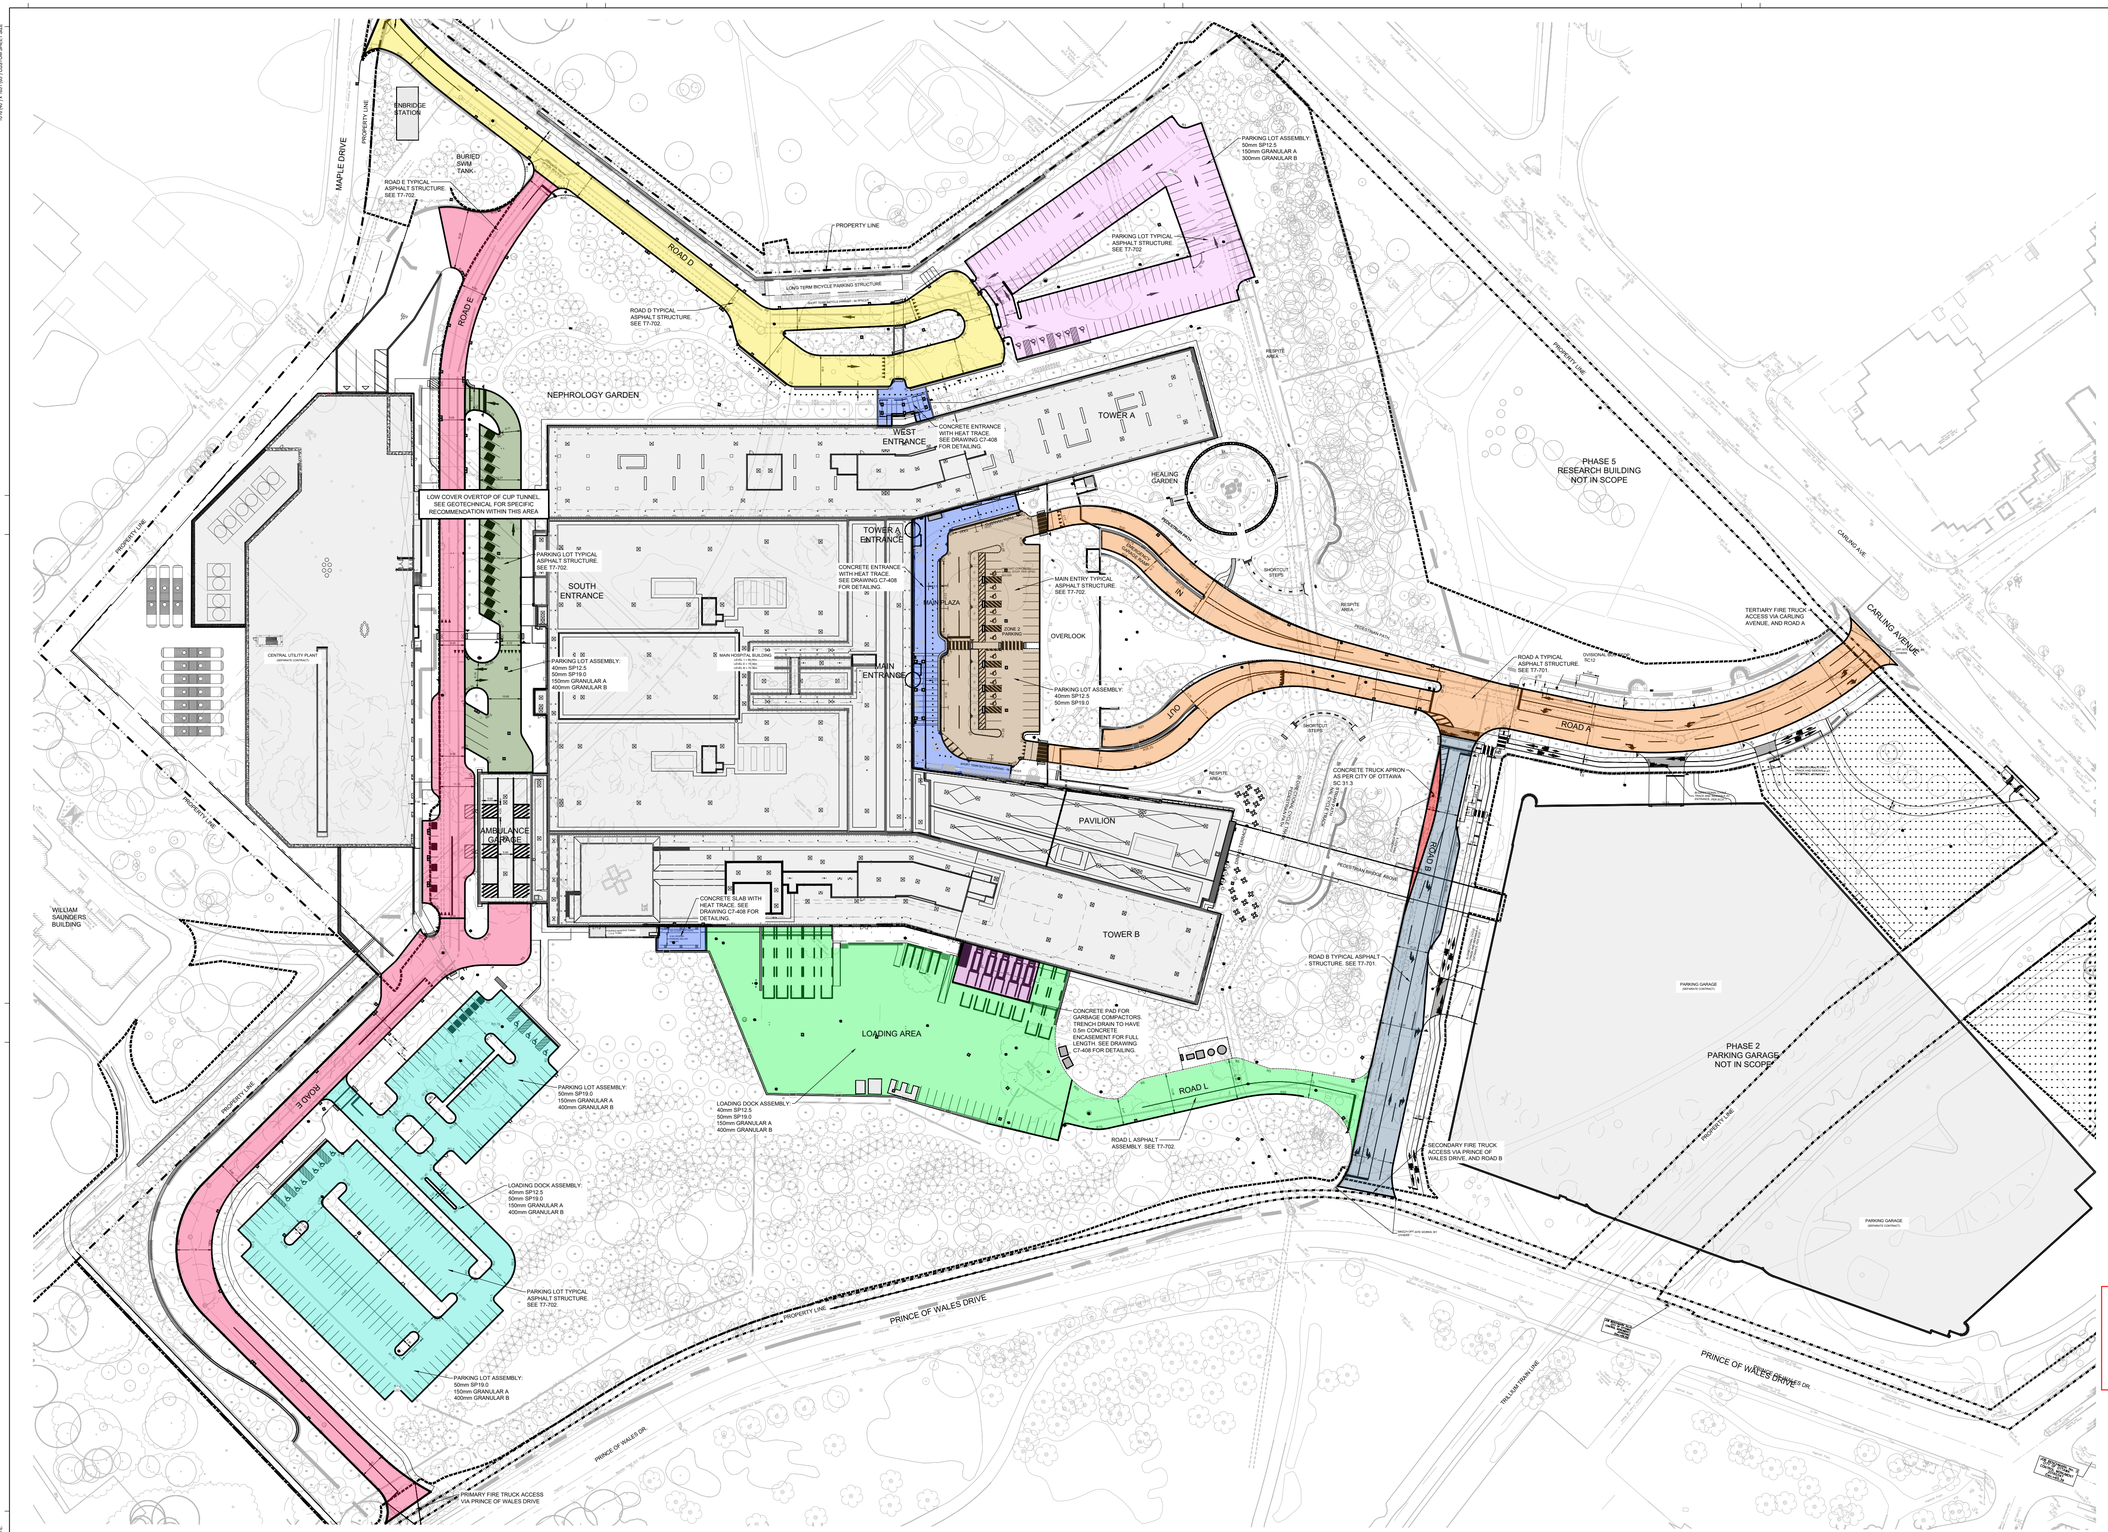

SEAN MOORE MCIP, RPP
MANAGER, DEVELOPMENT REVIEW - WEST
PLANNING, INFRASTRUCTURE & ECONOMIC DEVEVELOPMENT DEPARTMENT, CITY OF OTTAWA

APPROVED
By Sean Moore at 6:36 pm, Jun 11, 2026

File Number:
D07-12-26-0008 (Revision)
D07-12-22-0168 (Original)
Plan Number: 19424

PROJECT
THE OTTAWA HOSPITAL NEW CAMPUS DEVELOPMENT - PHASE 4 MAIN HOSPITAL BUILDING

900 CARLING AVE, OTTAWA, ONTARIO

CLIENT

The Ottawa Hospital | L'Hôpital d'Ottawa
Infrastructure Ontario
PCL CONSTRUCTION
EllisDon

CLIENT PROJECT NO.
1070002

KEY PLAN

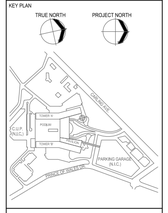

NO.	ISSUED	DATE
05	SITE PLAN CONTROL RESUBMISSION R2	2026-03-27
04	DESIGN-BUILD BASELINE SUBMISSION	2026-03-05
03	FOUNDATION PERMIT SUBMISSION	2026-01-12
02	SITE PLAN CONTROL RESUBMISSION	2026-01-12
01	95% DD SUBMISSION	2025-09-19

REVISIONS

DRAWING STATUS
NOT FOR CONSTRUCTION

DISCREPANCIES MUST BE REPORTED IMMEDIATELY TO THE ARCHITECT BEFORE PROCEEDING.
ONLY FIGURED DIMENSIONS ARE TO BE USED. CONTRACTORS MUST CHECK ALL DIMENSIONS ON SITE. THIS DRAWING IS PROTECTED BY COPYRIGHT.

ALL DIMENSIONS ARE SHOWN IN METRIC.

AUTHOR
wsp

PROJECT TEAM

DESIGN-BUILDER PCL/ED, A JOINT VENTURE

ARCHITECTURAL PARKN ARCHITECTS LIMITED
JODOIN LAMARRE PRATTE ARCHITECTES
KUBOW & ASSOCIATES ARCHITECTS
BBp ARCHITECTS OTTAWA INC.

STRUCTURAL SALAS O'BRIEN CANADA INC.
BOUTHILLETTE PARIZEAU INC.

MECHANICAL HH ANGUS & ASSOCIATES LTD.
SALAS O'BRIEN CANADA INC.

ELECTRICAL MULVEY & BANANI INTERNATIONAL INC.

CIVIL WSP CANADA INC.

LANDSCAPE VERTICHS DESIGN INC.
PWP LANDSCAPE ARCHITECTURE

BUILDING CODE LMDG BUILDING CODE CONSULTANTS LTD.

AUTHOR PROJECT NO.
CA0027758.0-51

STAMP

STAMP

DRAWING TITLE

PAVEMENT STRUCTURE PLAN

DRAWN:	CHECKED:
B. NANDLAL	M. HUNDERTMARK
SCALE AT 40" x 60": 1:500	DATE: 2024-03-26

GRAPHIC SCALE 1:500 — 0 10m 20m 30m 40m

DRAWING NO. **T7-700**
REV NO. **05**

D07-12-26-0008

#19424

PLOT DATE: