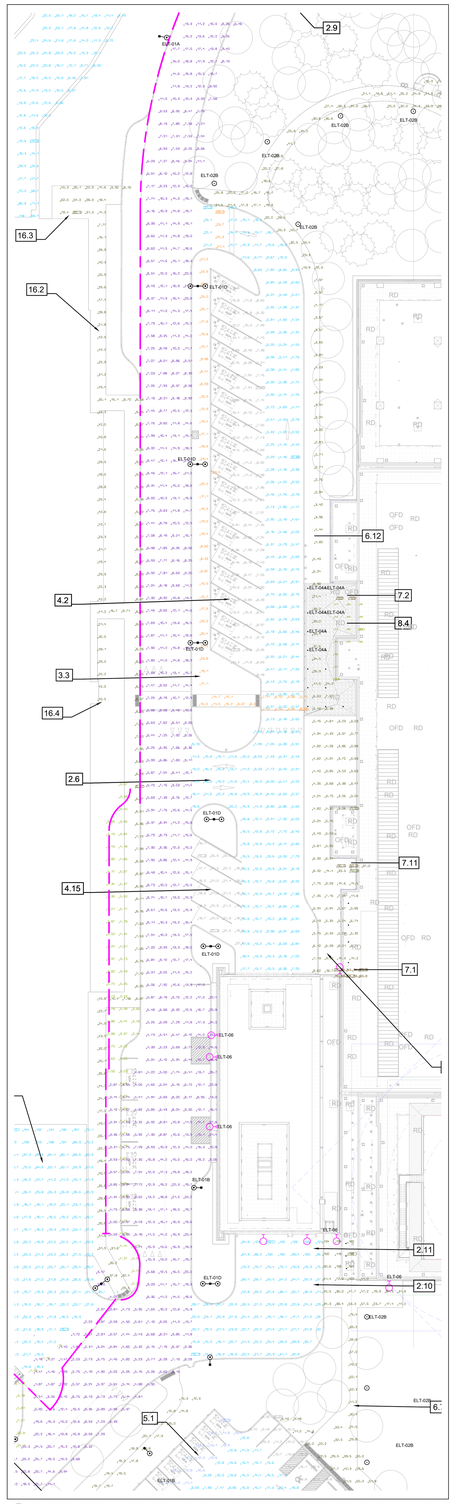

3 E1-201.1 PHOTOMETRIC - ZONE 5A LEVEL 0 - EMERGENCY SERVICES PARKING (SOUTH)
1 : 250

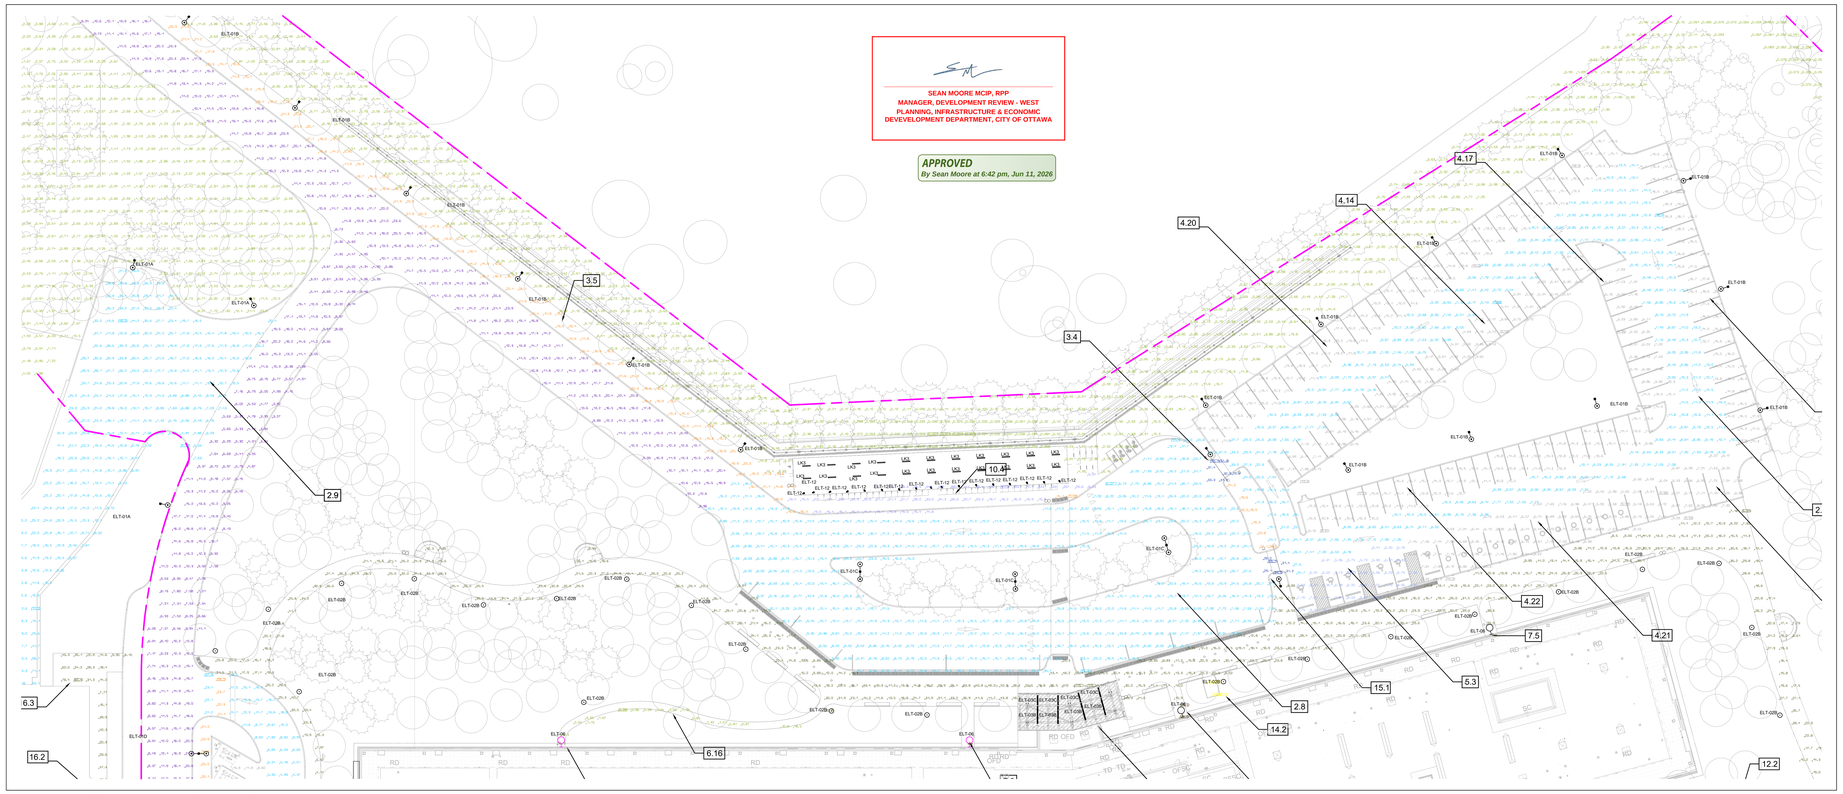

2 E1-201.1 PHOTOMETRIC - ZONE 1 LEVEL 0 - WEST PARKING LOT
1 : 250

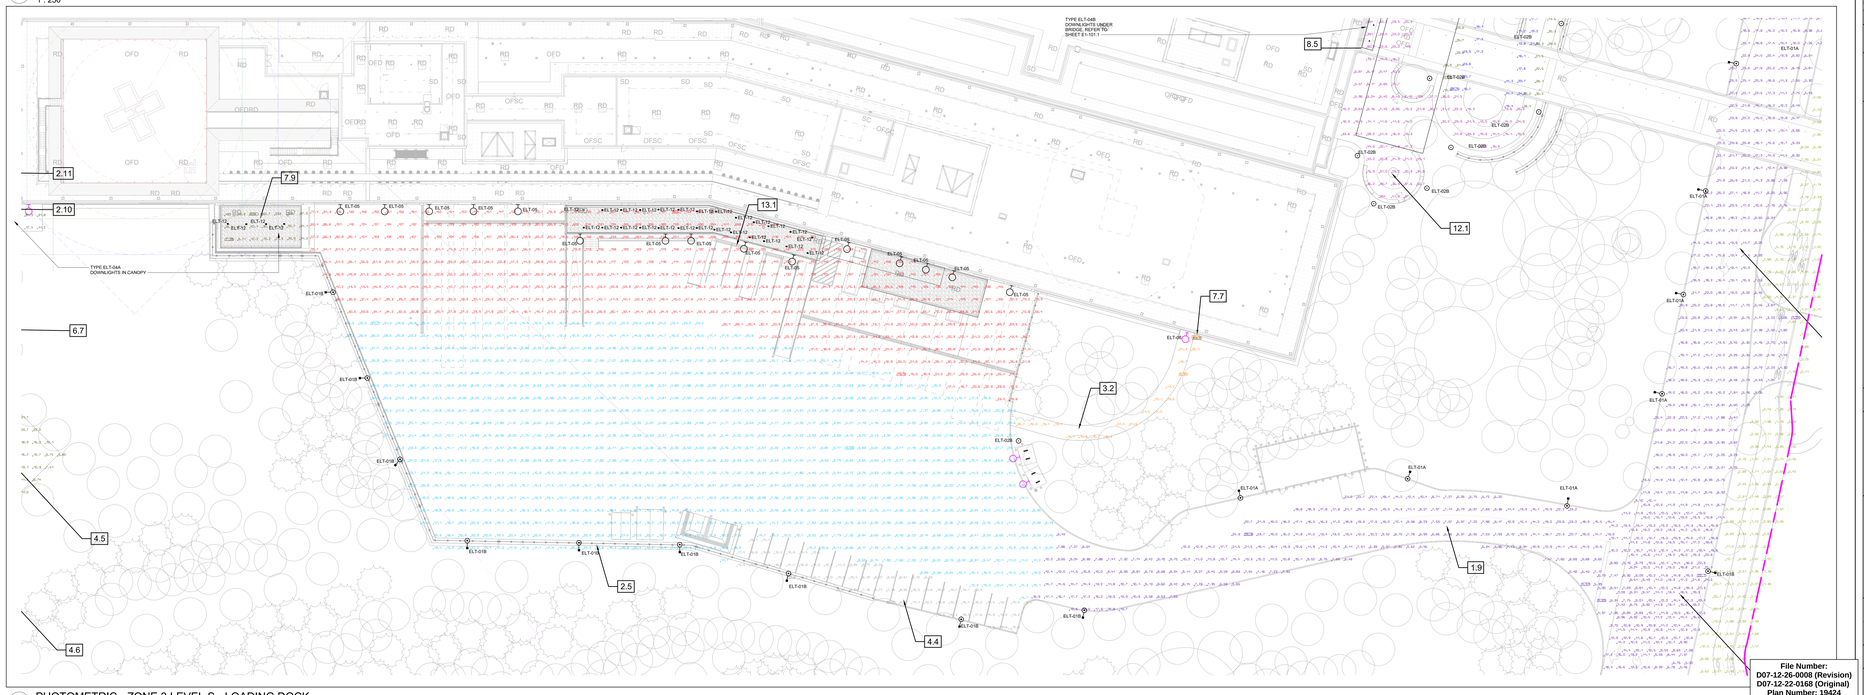

1 E1-201.1 PHOTOMETRIC - ZONE 3 LEVEL S - LOADING DOCK
1 : 250

SEAN MOORE MCIP, RPP
MANAGER, DEVELOPMENT REVIEW - WEST
PLANNING, INFRASTRUCTURE & ECONOMIC
DEVEVELOPMENT DEPARTMENT, CITY OF OTTAWA

APPROVED
By Sean Moore at 6:42 pm, Jun 11, 2026

File Number:
D07-12-26-0008 (Revision)
D07-12-22-0008 (Original)
Plan Number: 19424

PROJECT
THE OTTAWA HOSPITAL NEW CAMPUS DEVELOPMENT - PHASE 4 MAIN HOSPITAL BUILDING

900 CARLING AVE, OTTAWA, ONTARIO

CLIENT

The Ottawa Hospital | L'Hôpital d'Ottawa

Infrastructure Ontario

PCL CONSTRUCTION | EllisDon

CLIENT PROJECT NO.
1070002

KEY PLAN

TRUE NORTH | PROJECT NORTH

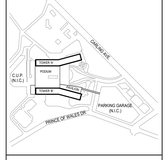

NO.	ISSUED	DATE
08	SITE PLAN CONTROL RESUBMISSION R2	2026-03-27
07	ISSUED FOR DESIGN-BUILD BASELINE SUBMISSION	2026-03-05
06	SITE PLAN CONTROL RESUBMISSION	2026-01-12
05	95% DD SUBMISSION	2025-09-19
04	SITE PLAN CONTROL RESUBMISSION	2025-06-05
03	65% DD SUBMISSION	2025-06-05
02	35% DD SUBMISSION	2025-01-28
01	ISSUED FOR ACPDR READINESS	2025-01-08

REVISIONS

DRAWING STATUS
NOT FOR CONSTRUCTION

DISCREPANCIES MUST BE REPORTED IMMEDIATELY TO THE ARCHITECT BEFORE PROCEEDING
ONLY FIGURED DIMENSIONS ARE TO BE USED. CONTRACTORS MUST CHECK ALL DIMENSIONS ON SITE. THIS DRAWING IS PROTECTED BY COPYRIGHT.

ALL DIMENSIONS ARE SHOWN IN METRIC.

AUTHOR

MULVEY & BANANI
90 Sheppard Avenue East, Suite 500, Toronto, ON M2N 3A1
416.751.2520 | MBI.CM

PROJECT TEAM

DESIGN-BUILDER PCL/ED, A JOINT VENTURE

ARCHITECTURAL PARKIN ARCHITECTS LIMITED
JODOIN LAMARRE PRATTE ARCHITECTES
ADAMSON ASSOCIATE ARCHITECTS
bbb ARCHITECTS OTTAWA INC.

STRUCTURAL SALES O'BRIEN CANADA INC.
BOUTHILLIETTE PARIZEAU INC.

MECHANICAL HH ANGUS & ASSOCIATES LTD.
SALES O'BRIEN CANADA INC.

ELECTRICAL MULVEY & BANANI INTERNATIONAL INC.

CIVIL WSP CANADA INC.

LANDSCAPE VERTECHS DESIGN INC.
PWP LANDSCAPE ARCHITECTURE

BUILDING CODE LMDG BUILDING CODE CONSULTANTS LTD.

AUTHOR PROJECT NO.
2233-00

STAMP | STAMP

REGISTERED PROFESSIONAL ENGINEER
ELECTRICAL
Shaili Patel
PROVINCE OF ONTARIO

DRAWING TITLE
LEVEL 1 - PHOTOMETRIC SITE PLAN PARKING LOTS ZONE 1 ZONE 3 - LOADING DOCK

DRAWN	CHECKED
SCALE AT 40" x 65" 1 : 250	DATE 01/08/25

GRAPHIC SCALE

DRAWING NO. **E1-201.1** | REV NO. **08**

PLOT DATE/2026-06-14 5:10:18 PM