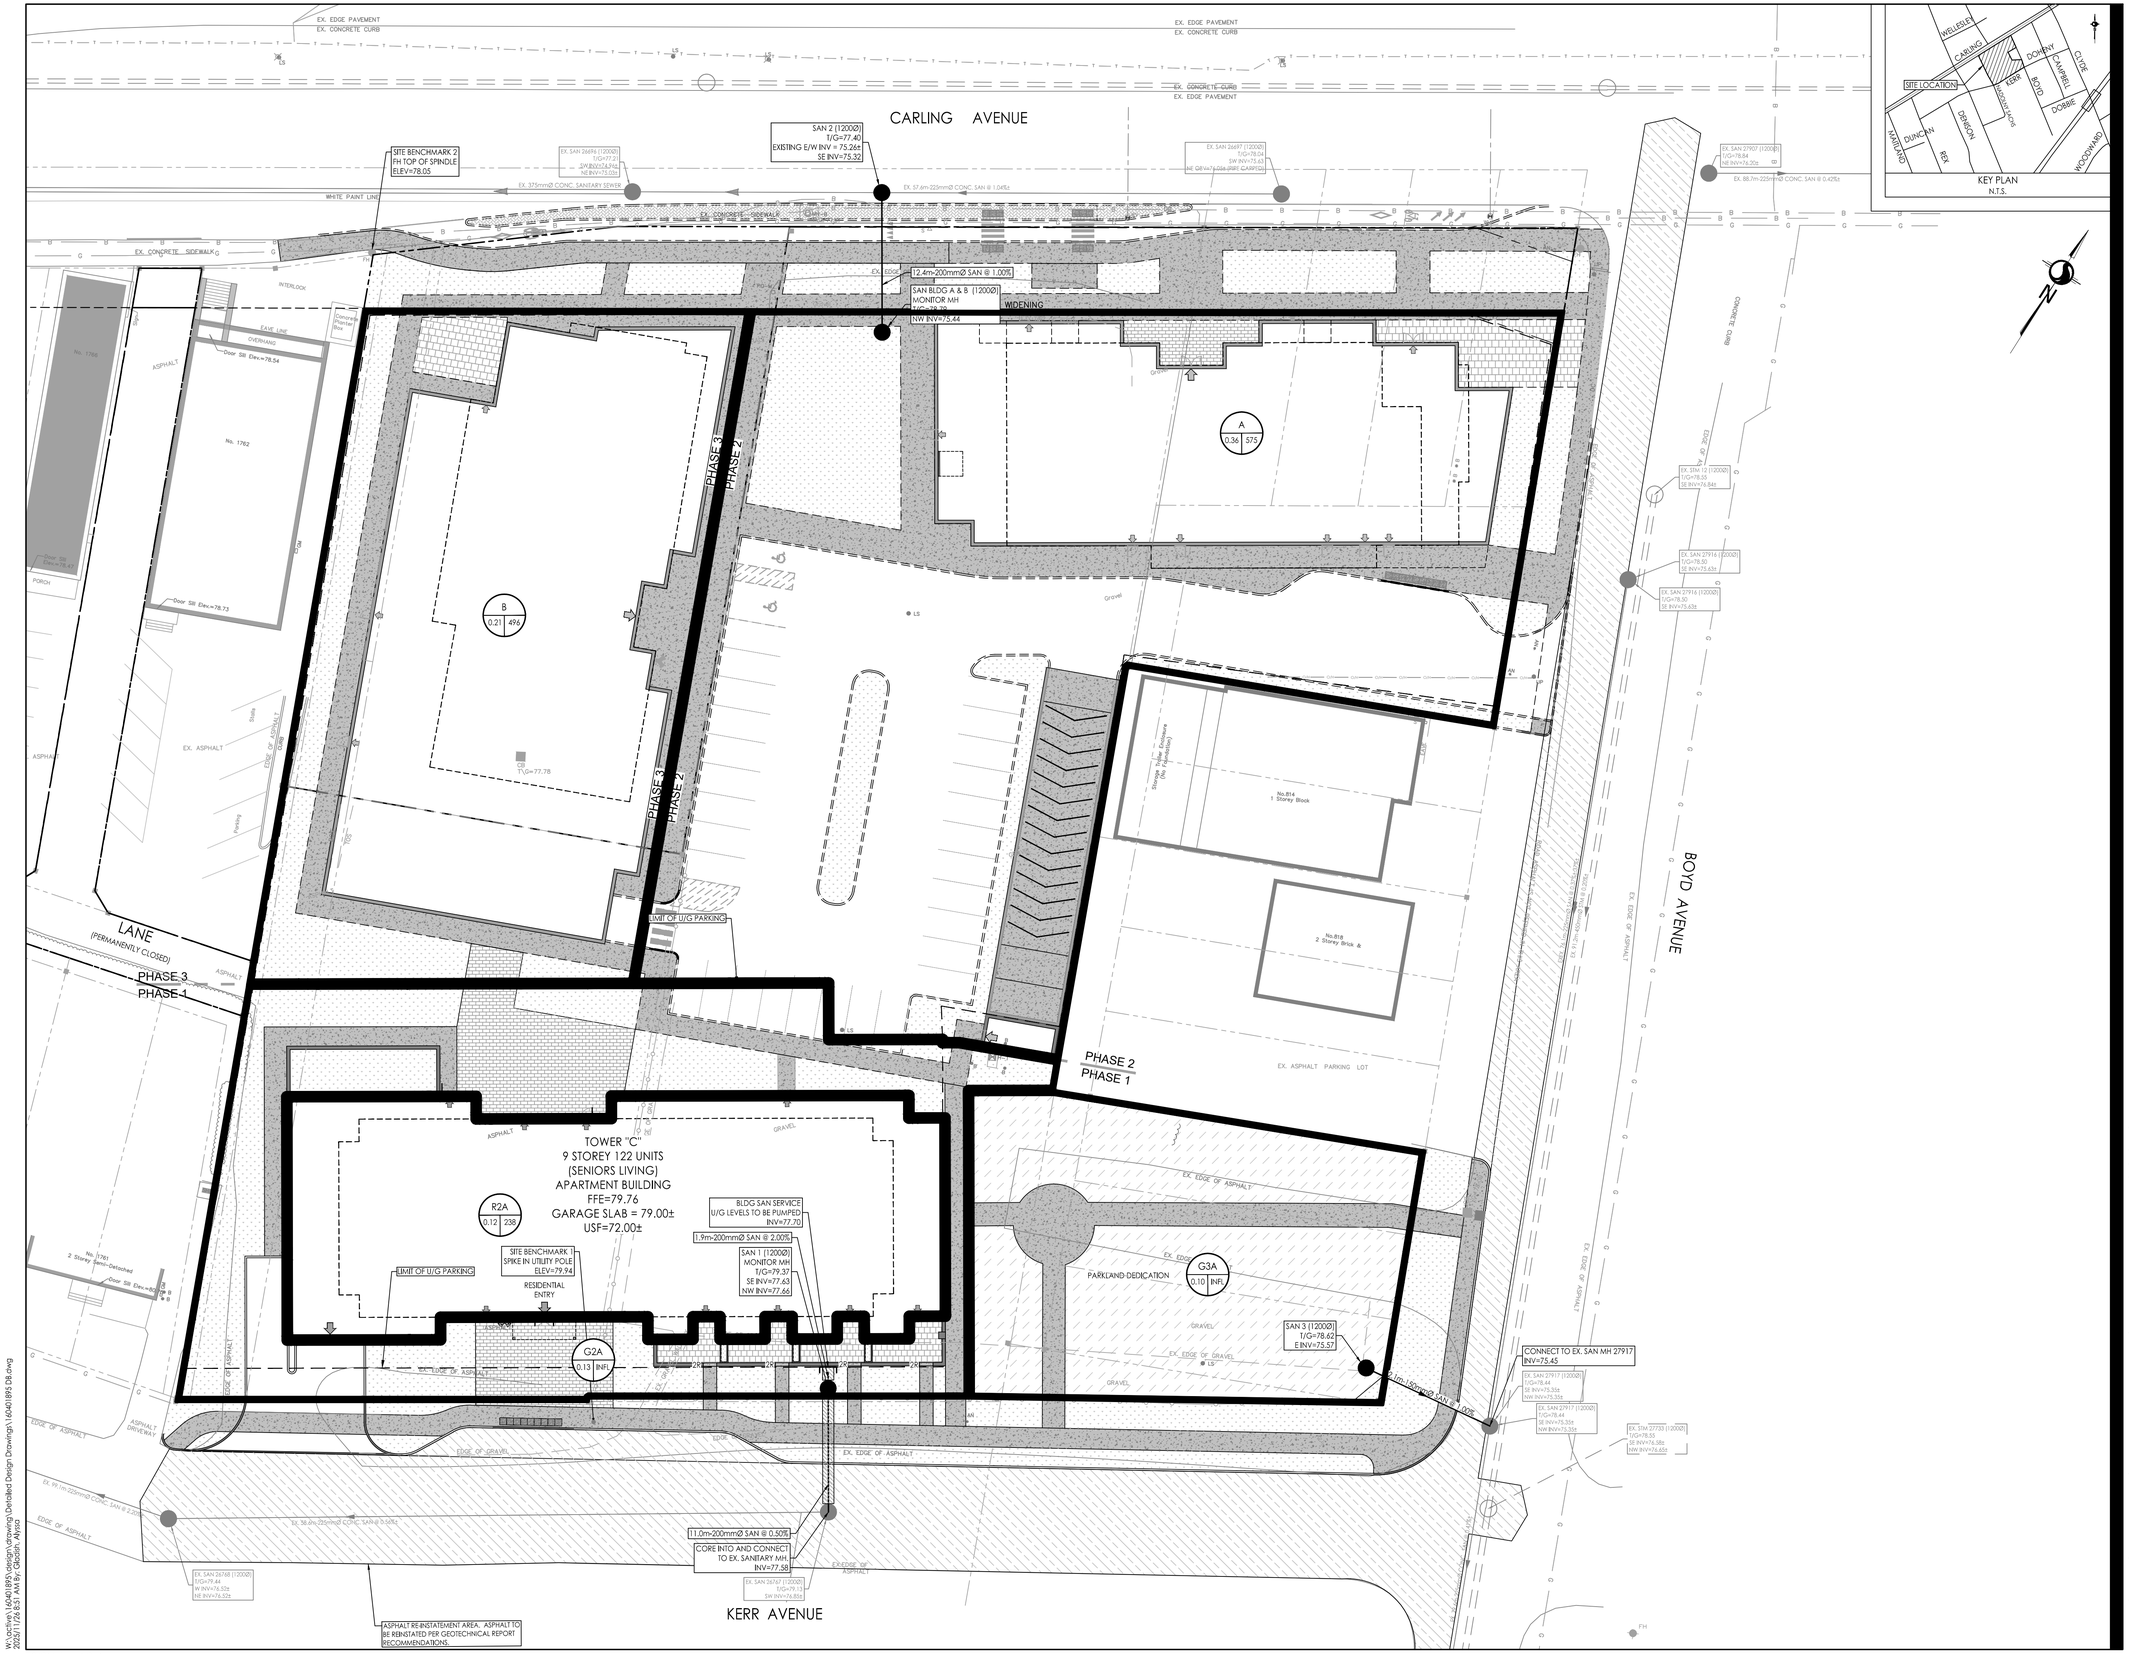

Stantec

Stantec Consulting Ltd.
400 - 1331 Clyde Avenue
Ottawa ON
Tel. 613.722.4420
www.stantec.com

Copyright Reserved

The Contractor shall verify and be responsible for all dimensions. DO NOT scale the drawing - any errors or omissions shall be reported to Stantec without delay.
The Copyrights to all designs and drawings are the property of Stantec. Reproduction or use for any purpose other than that authorized by Stantec is forbidden.

Legend

- R100A / 0.31 / 50 — SANITARY DRAINAGE AREA ID#; POPULATION COUNT; SANITARY DRAINAGE AREA ha.
- C1A / 0.31 / COM — SANITARY DRAINAGE AREA ID#; COMMERCIAL RATE OF 28 000 L/Ha/day APPLIED; SANITARY DRAINAGE AREA ha.
- G100A / 0.11 / INFL — SANITARY DRAINAGE AREA ID#; INFILTRATION RATE OF 0.33 L/s/Ha APPLIED; SANITARY DRAINAGE AREA ha.
- SANITARY DRAINAGE AREA
- PROPOSED SANITARY MH AND SEWER
- EXISTING SANITARY MH AND SEWER
- THERMAL INSULATION ON SANITARY SEWER WHERE COVER IS LESS THAN 2.5m AS PER S35.

Notes

1	RE-ISSUED FOR SPA	MJS	DT	25.11.25
0	ISSUED FOR SPA	MJS	DT	25.10.17
Revision		By	Appd.	YY.MM.DD
File Name: 160401895 DB.dwg		MJS	AG	MJS 25.04.30
		Dwn.	Chkd.	Dsgn. YY.MM.DD

Permit-Seal

LICENSED PROFESSIONAL ENGINEER
D. C. THIFFAULT
100186107
2025-11-28
PROVINCE OF ONTARIO

Client/Project

THE PROPERTIES GROUP

1746 CARLING AVENUE
9 STOREY APARTMENT BUILDING
OTTAWA, ON, CANADA

Title

SITE SERVICING PLAN

Project No.	Scale	Revision
160401895	1:250 (0, 2.5, 7.5, 12.5m)	
Drawing No.	Sheet	
SA-1	11 of 11	1

W:\Active\160401895\design\drawing\Detailed Design Drawings\160401895 DB.dwg
2025/11/28 8:51 AM By: Gordon Alyea

ORIGINAL SHEET - ARCH D