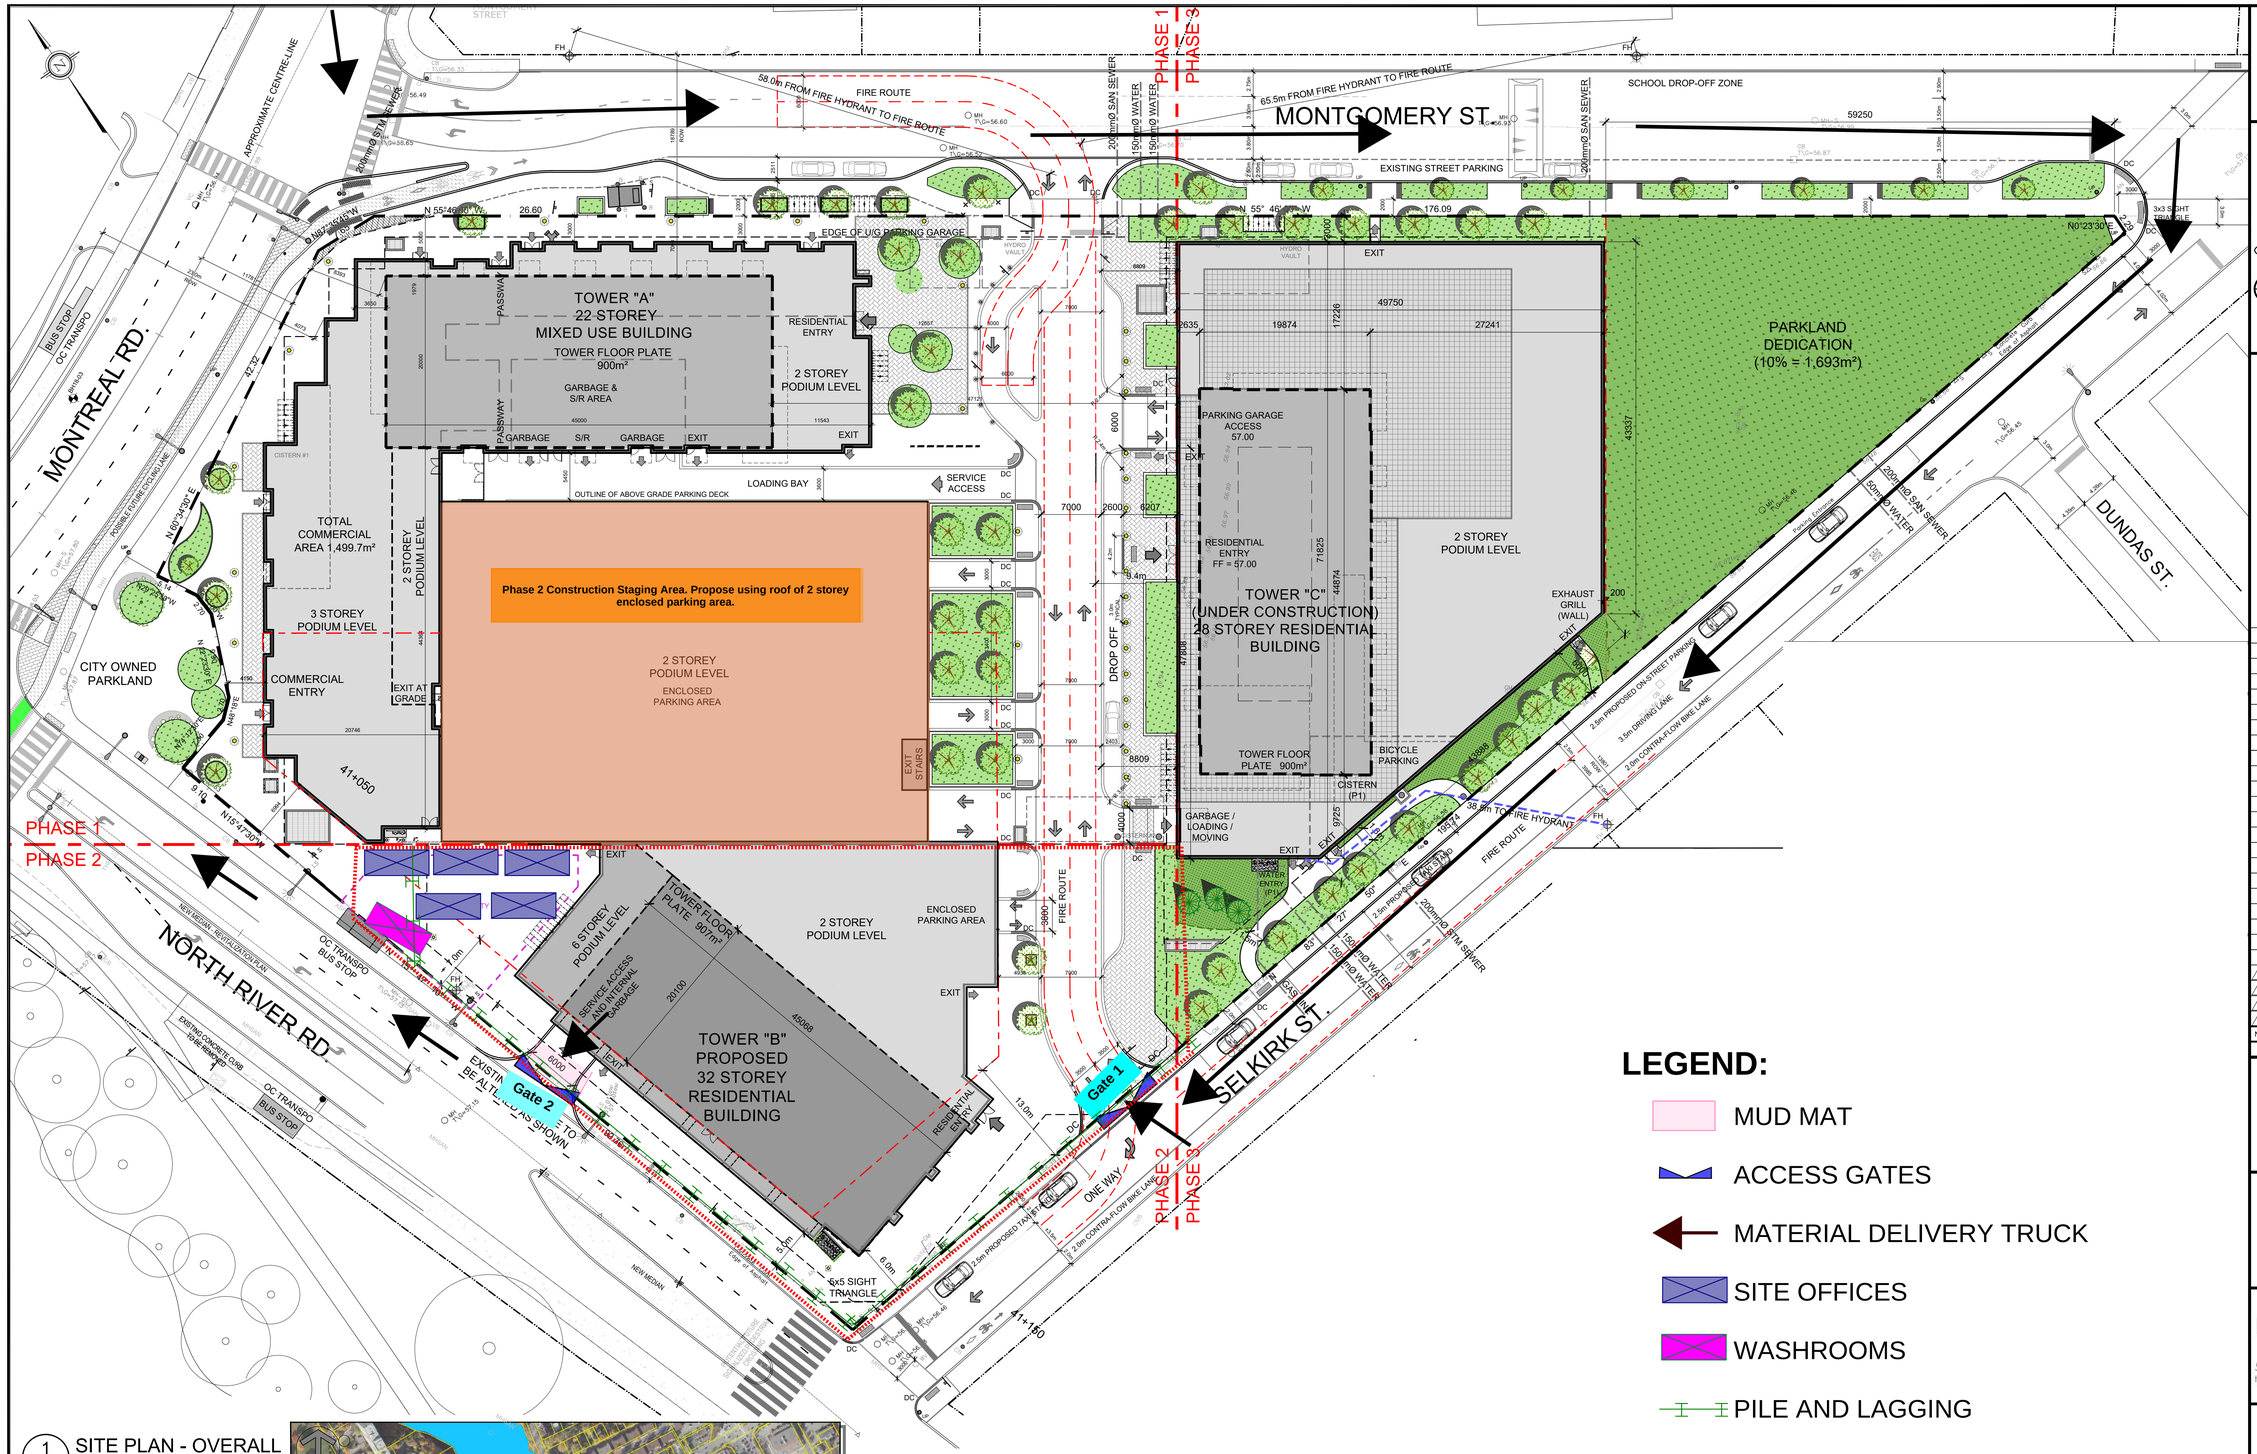

1 SP-2 SITE PLAN - OVERALL

SCALE =1:300

0m 10 20 30

SCALE 1:300

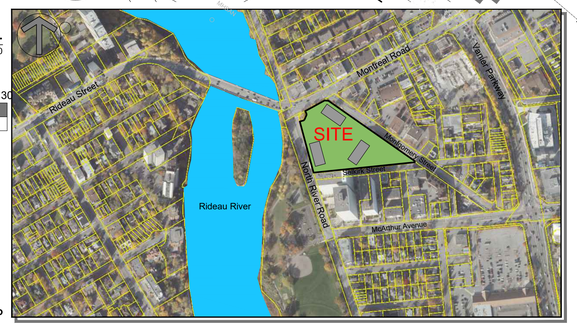

KEY MAP

LEGEND:

- MUD MAT
- ACCESS GATES
- MATERIAL DELIVERY TRUCK
- SITE OFFICES
- WASHROOMS
- PILE AND LAGGING
- CONSTRUCTION FENCE
- EXCAVATED BANK
- Phase 2 Construction Staging Area

IT IS THE RESPONSIBILITY OF THE APPROPRIATE CONTRACTOR TO CHECK AND VERIFY ALL DIMENSIONS ON SITE AND TO REPORT ALL ERRORS AND/OR OMISSIONS TO THE ARCHITECT.

ALL CONTRACTORS MUST COMPLY WITH ALL PERTINENT CODES AND BY-LAWS.

THIS DRAWING MAY NOT BE USED FOR CONSTRUCTION UNTIL SIGNED BY THE ARCHITECT.

DO NOT SCALE DRAWINGS.

COPYRIGHT RESERVED.

NOTATION SYMBOLS:

- 00 — INDICATES DRAWING NOTES, LISTED ON EACH SHEET.
- 00 — INDICATES ASSEMBLIE TYPE; REFER TO TYPICAL ASSEMBLIES SCHEDUAL.
- 00 — INDICATES WINDOW TYPE; REFER TO WINDOW ELEVATIONS AND DETAILS ON A900 SERIES.
- 000 — INDICATES DOOR TYPE; REFER TO DOOR SCHEDULE AND DETAILS ON A900 SERIES.
- 00 / TITLE / SCALE — DETAIL NUMBER; DETAIL REFERENCE PAGE; DETAIL CROSS REFERENCE PAGE

No.	DESCRIPTION	DATE
4		
3		
2	ISSUED FOR COORDINATION	Nov. 12, 25
1	ISSUED FOR OWNER / CONSULTANT REVIEW	Sept. 24, 25

REVISIONS:

ARCHITECT SEAL:

SEAL DATE: STAMP DATE

NORTH ARROW:

CLIENT:

Riverain Developments Inc.

ARCHITECT:
rla/architecture
roderick lahey architect inc.
56 beech street, ottawa, ontario K1S 3J6
t. 613.724.9932 f. 613.724.1209 rlaarchitecture.ca

PROJECT TITLE:

MAISON RIVERAIN

2 MONTREAL ROAD, 3 SELKIRK STREET
300 MONTGOMERY STREET
OTTAWA ONTARIO

SHEET TITLE:

SITE PLAN
(PHASE 2)

OVERALL

DRAWN:	CHECKED:
RV	R.D.
SCALE: 1:300	SHEET No. SP-2
PROJECT No. 2511	

D07-12-23-0087