



Copyright Reserved

The Contractor shall verify and be responsible for all dimensions. DO NOT scale the drawing - any errors or omissions shall be reported to Stantec without delay.
The Copyrights to all designs and drawings are the property of Stantec. Reproduction or use for any purpose other than that authorized by Stantec is forbidden.


Legend

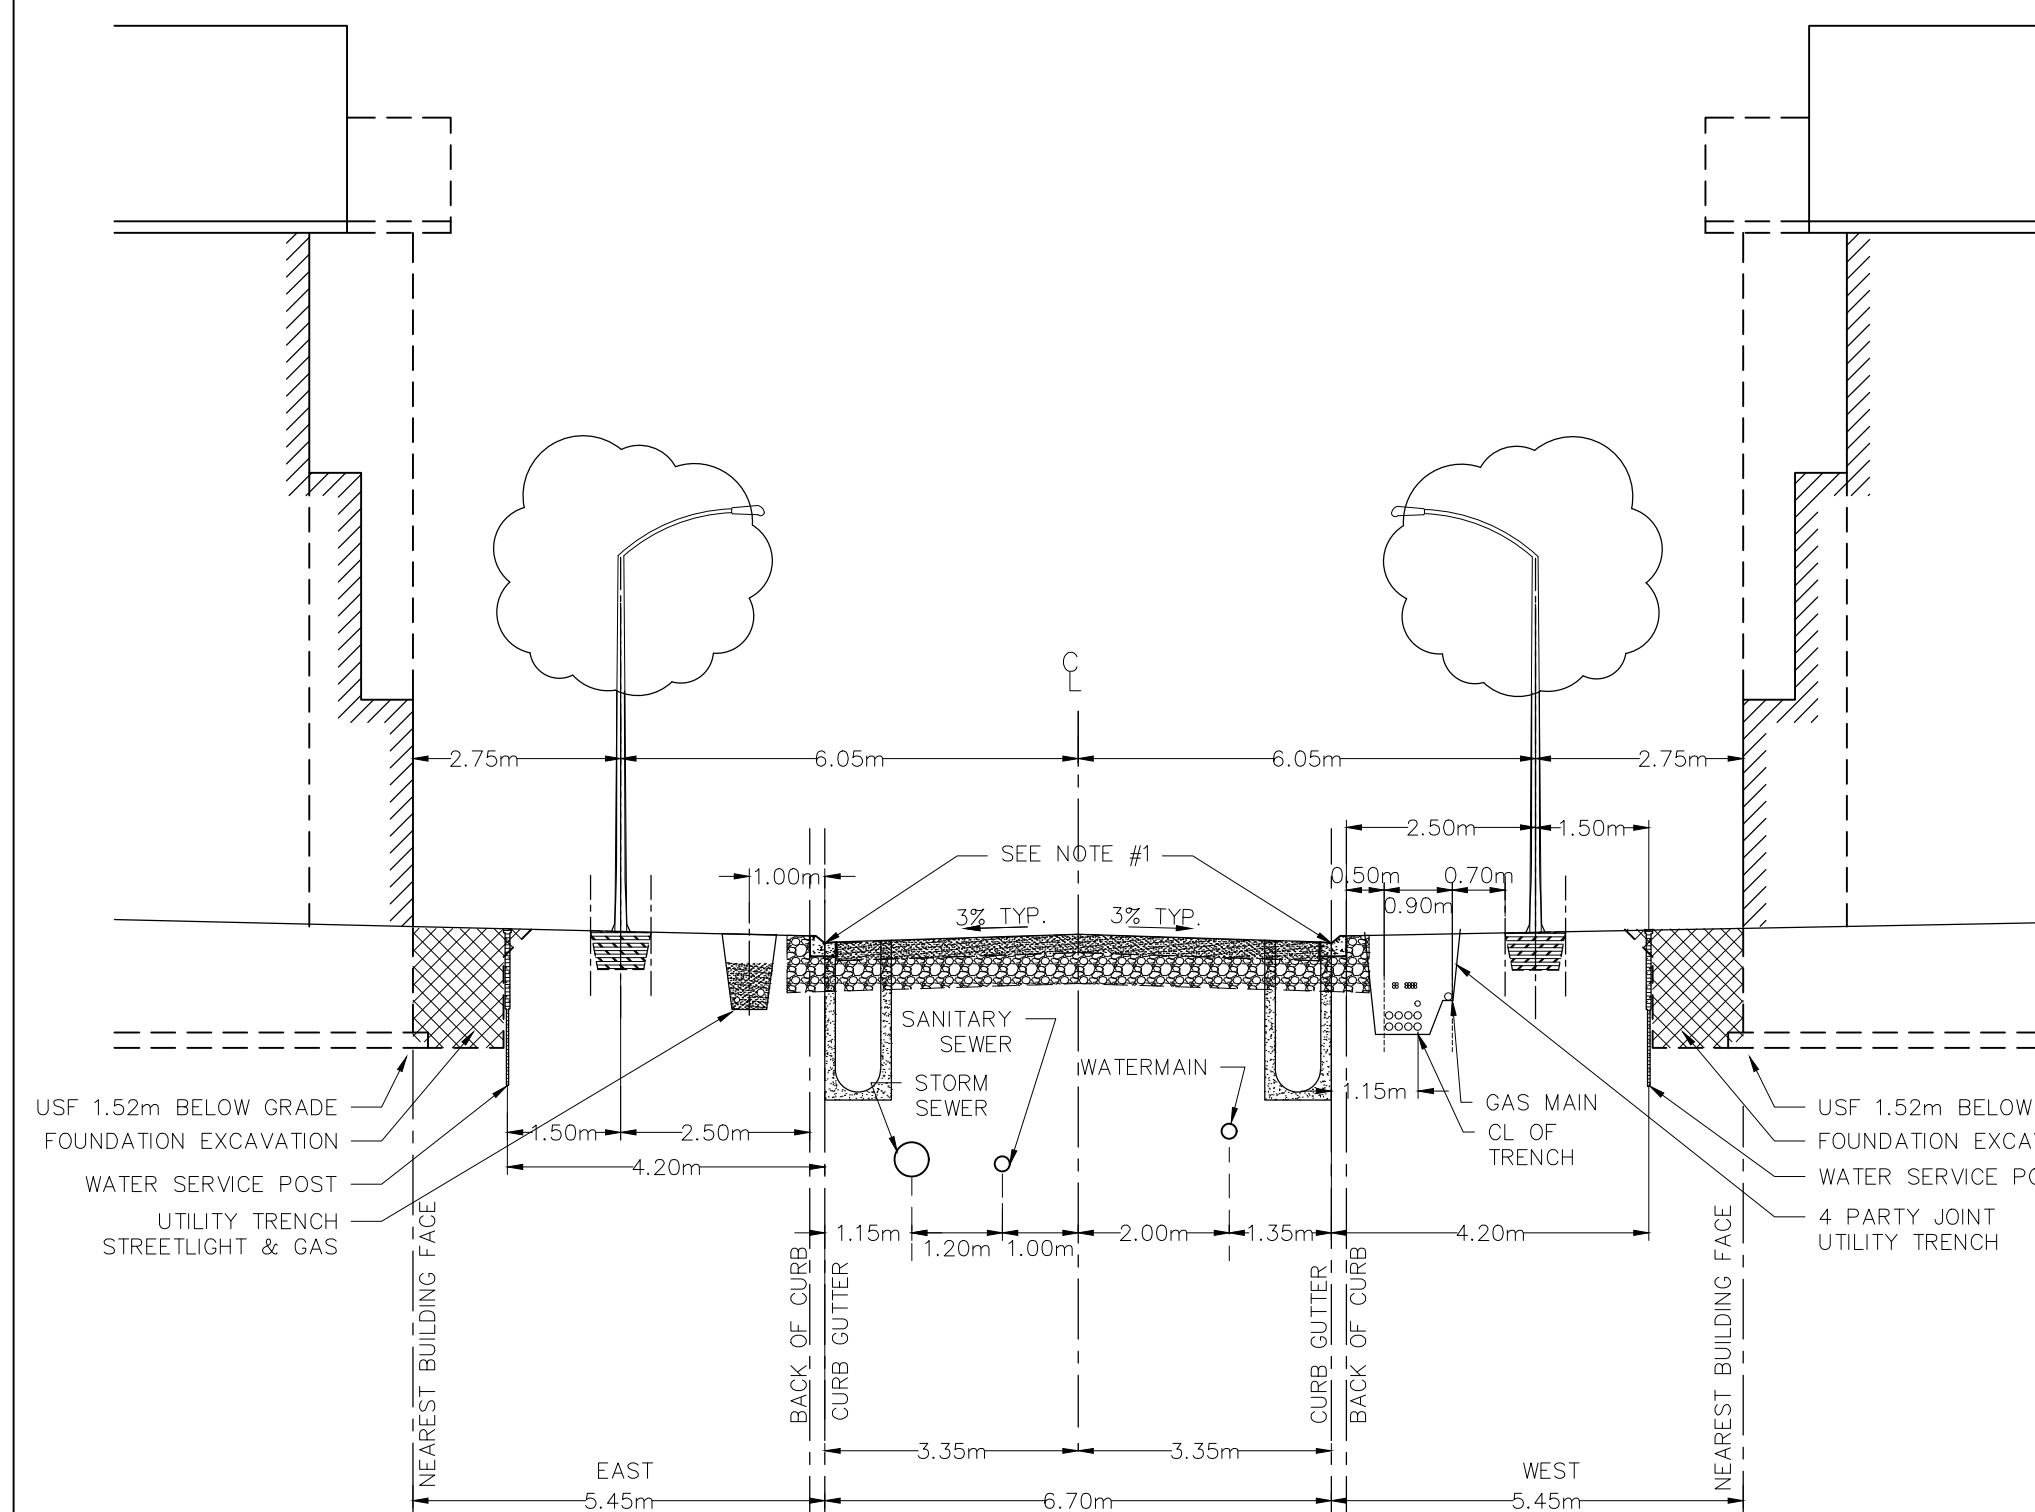


TYPICAL PRIVATE ACCESS ROAD
STREET #5
SECTION X-X

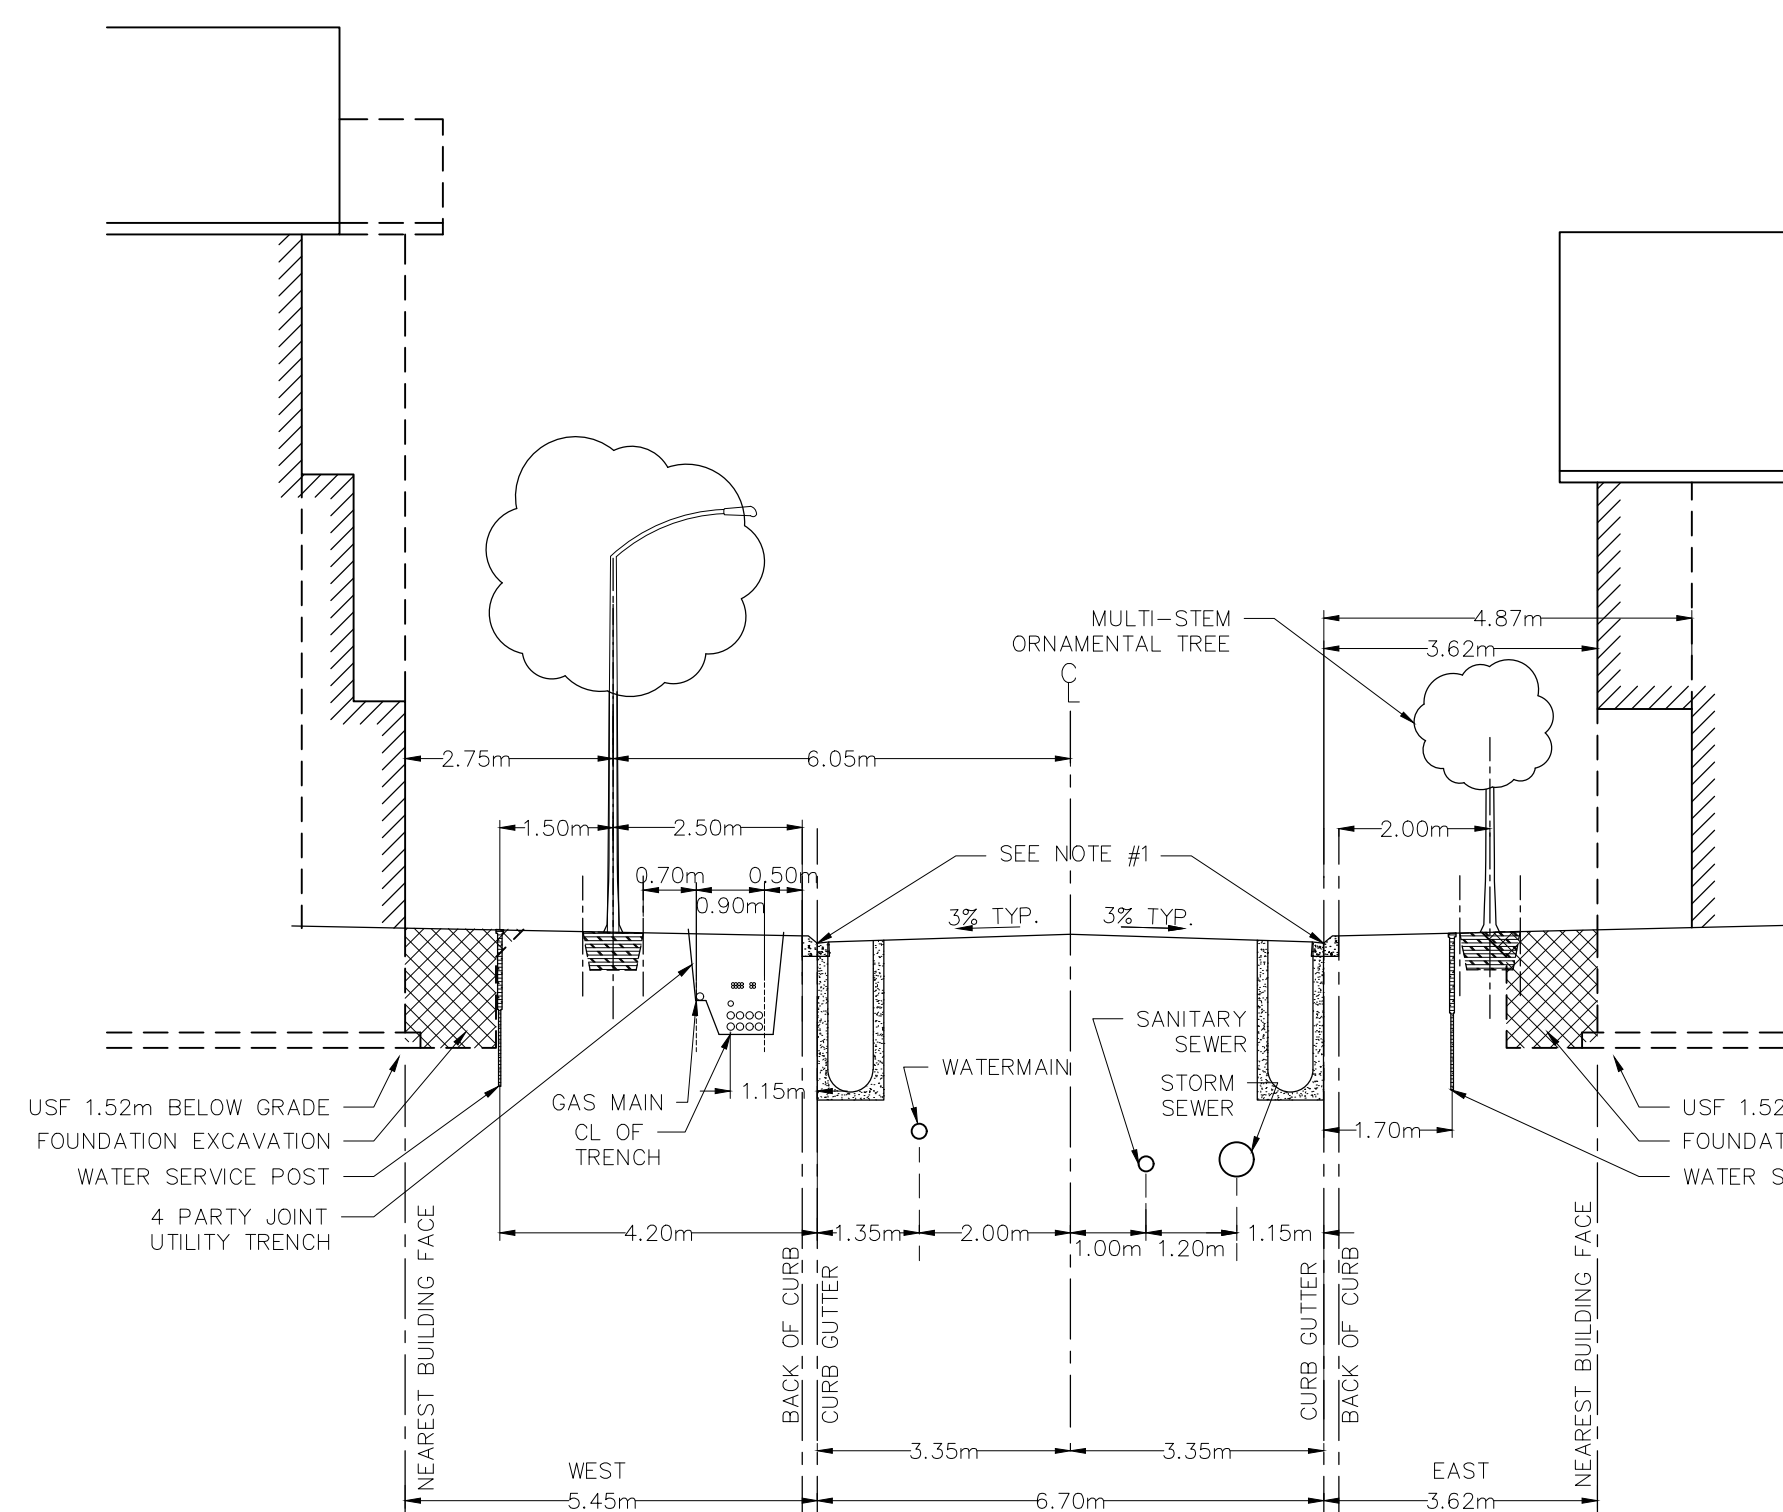


TYPICAL PRIVATE ACCESS ROAD
STREET #6
SECTION X-X

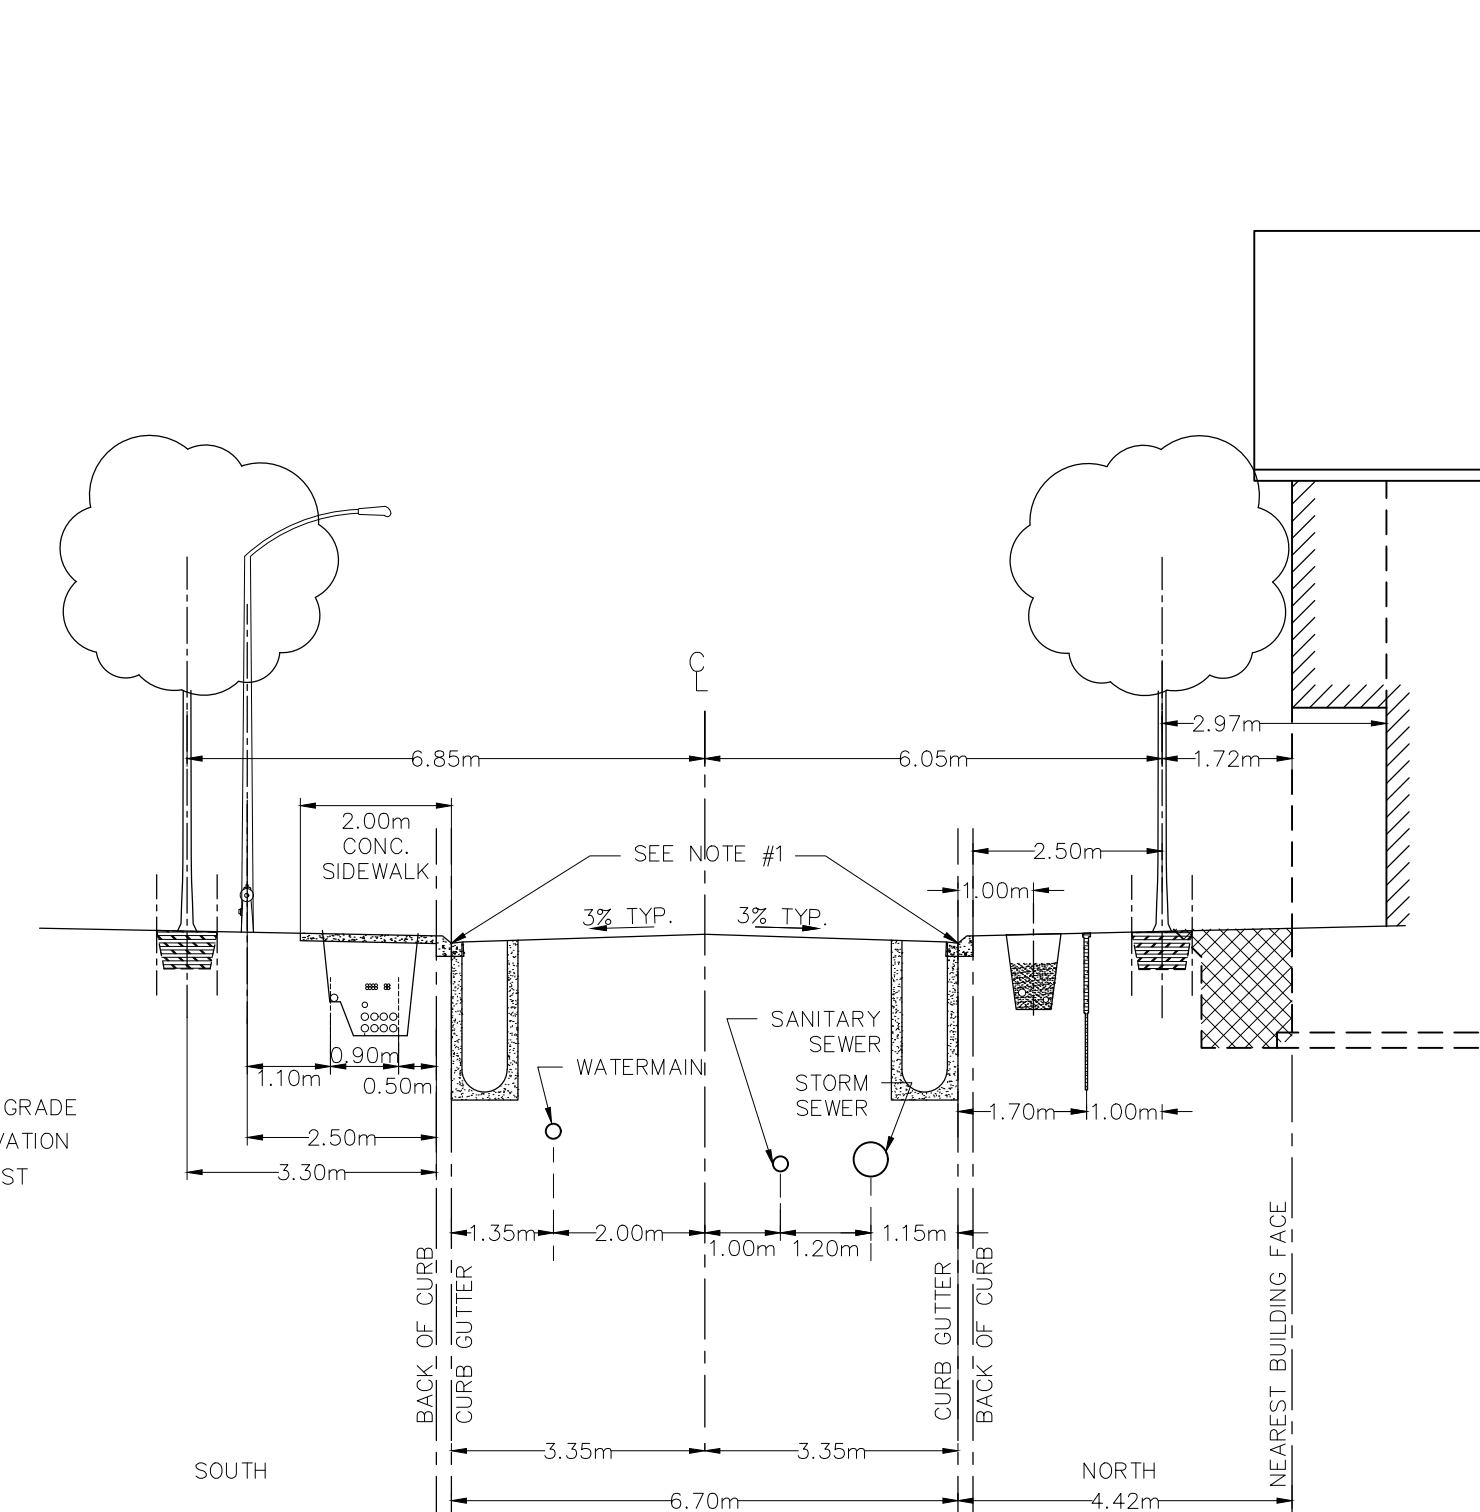


TYPICAL PRIVATE ACCESS ROAD
STREET #1
SECTION X-X

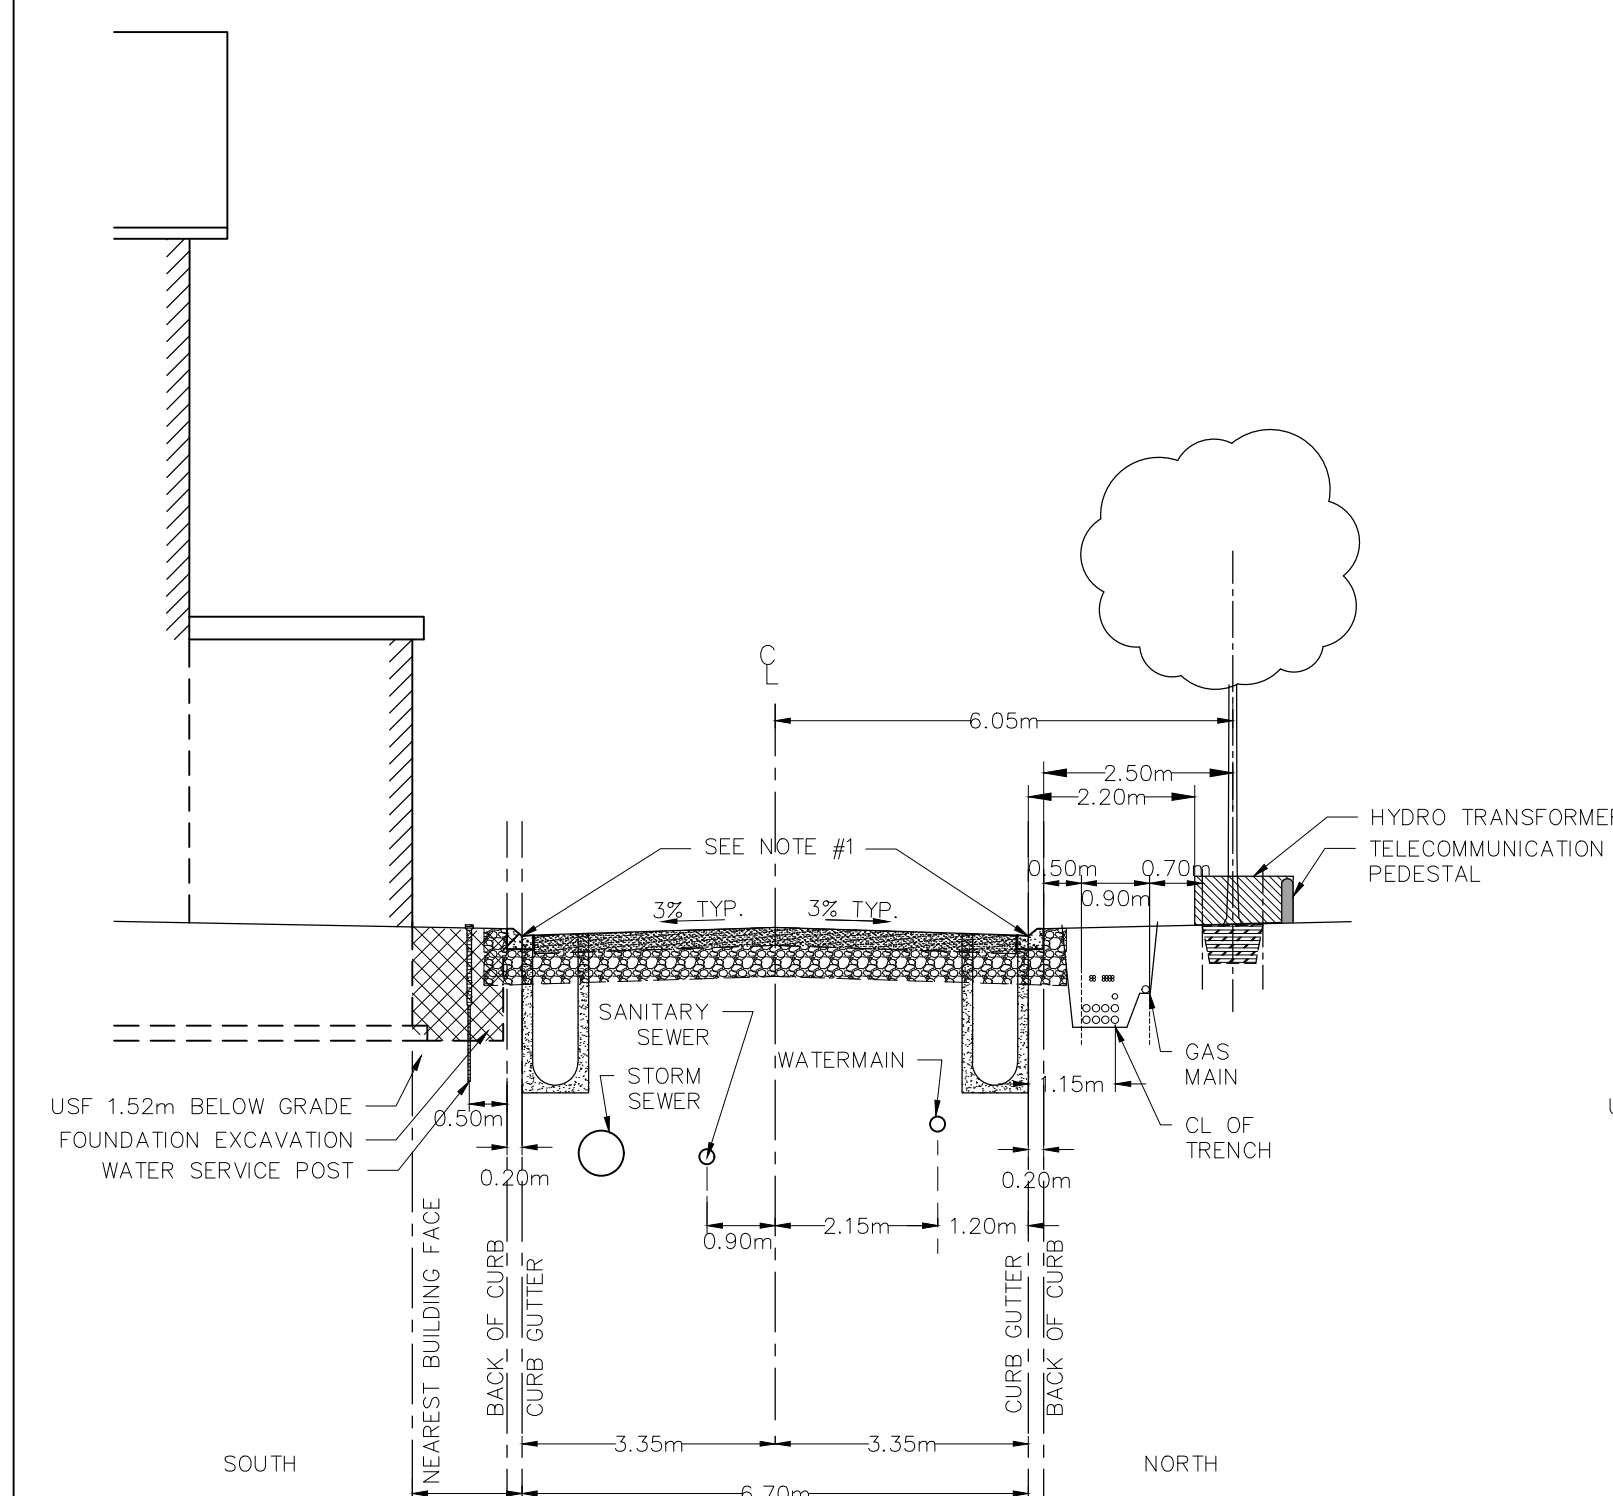

TYPICAL PRIVATE ACCESS ROAD
STREET #7
SECTION X-X

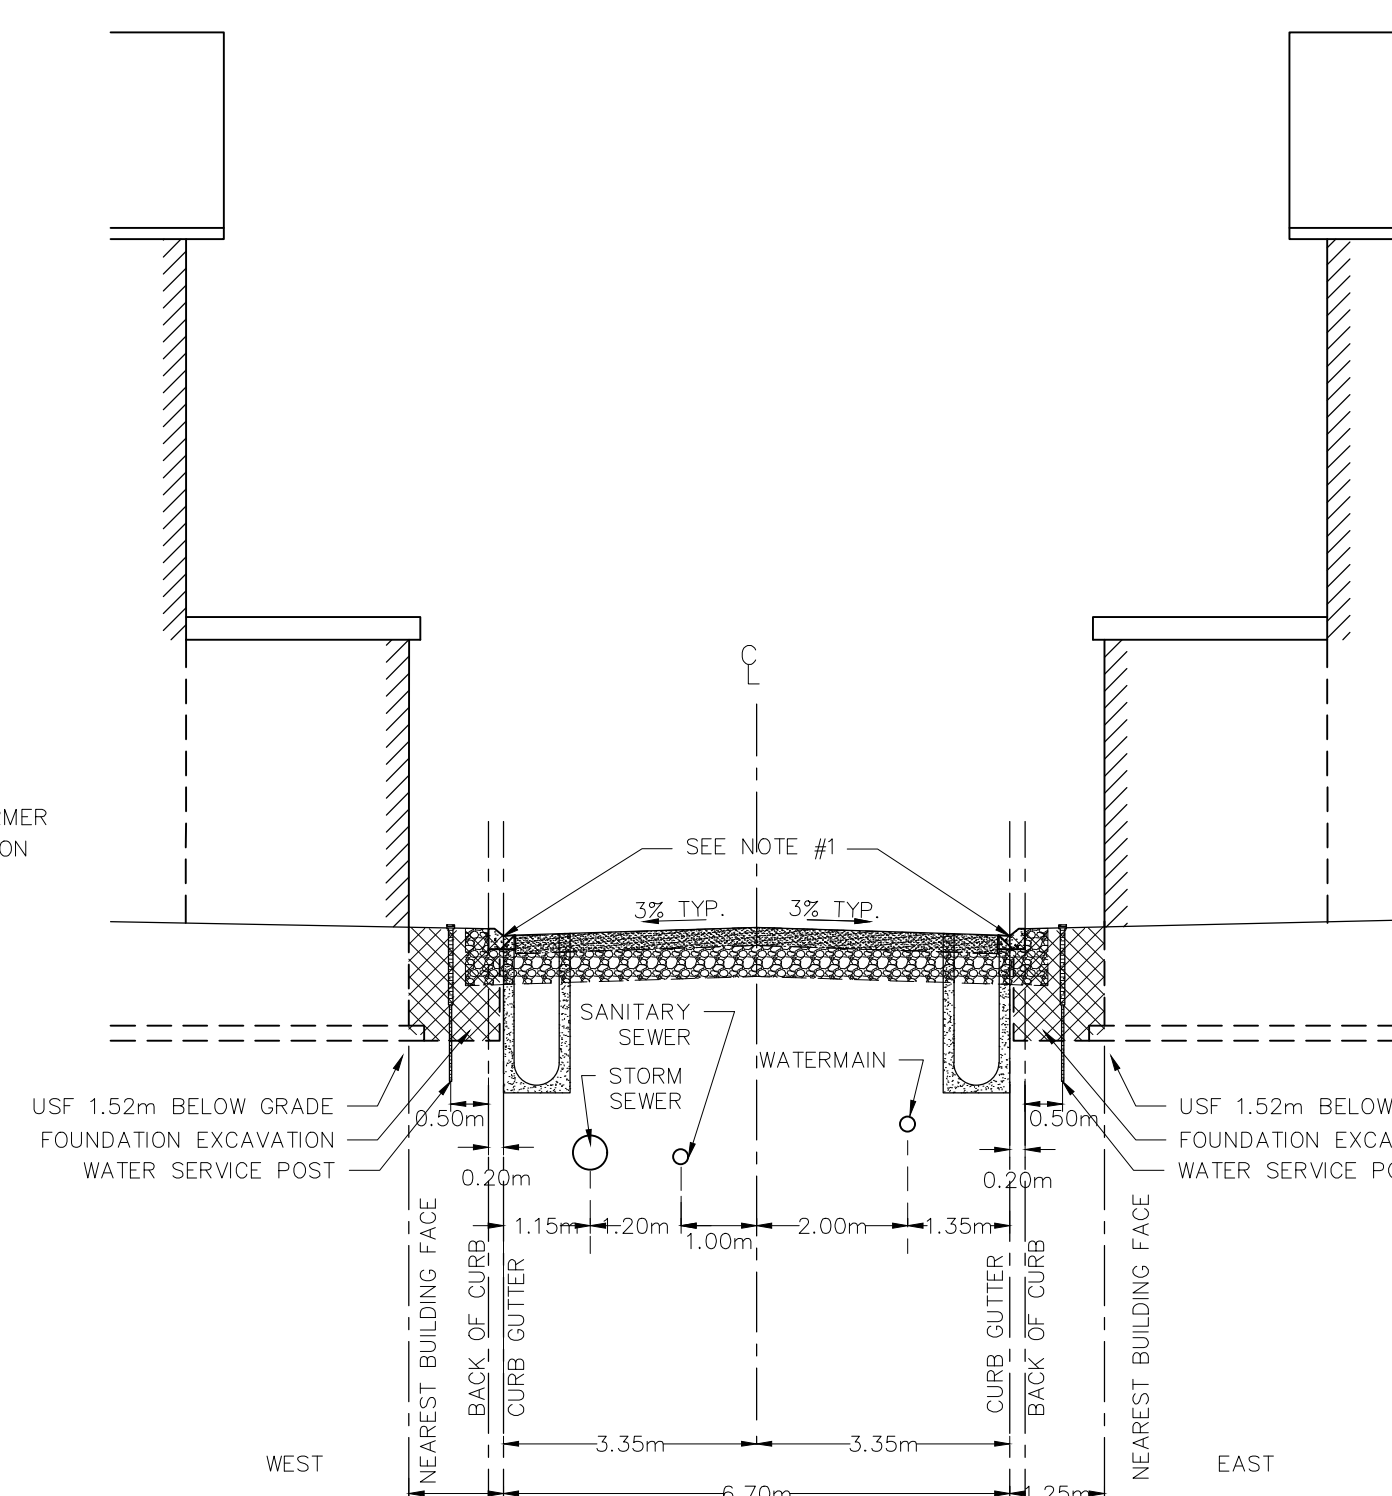

TYPICAL PRIVATE ACCESS ROAD
STREET #7
SECTION X-X

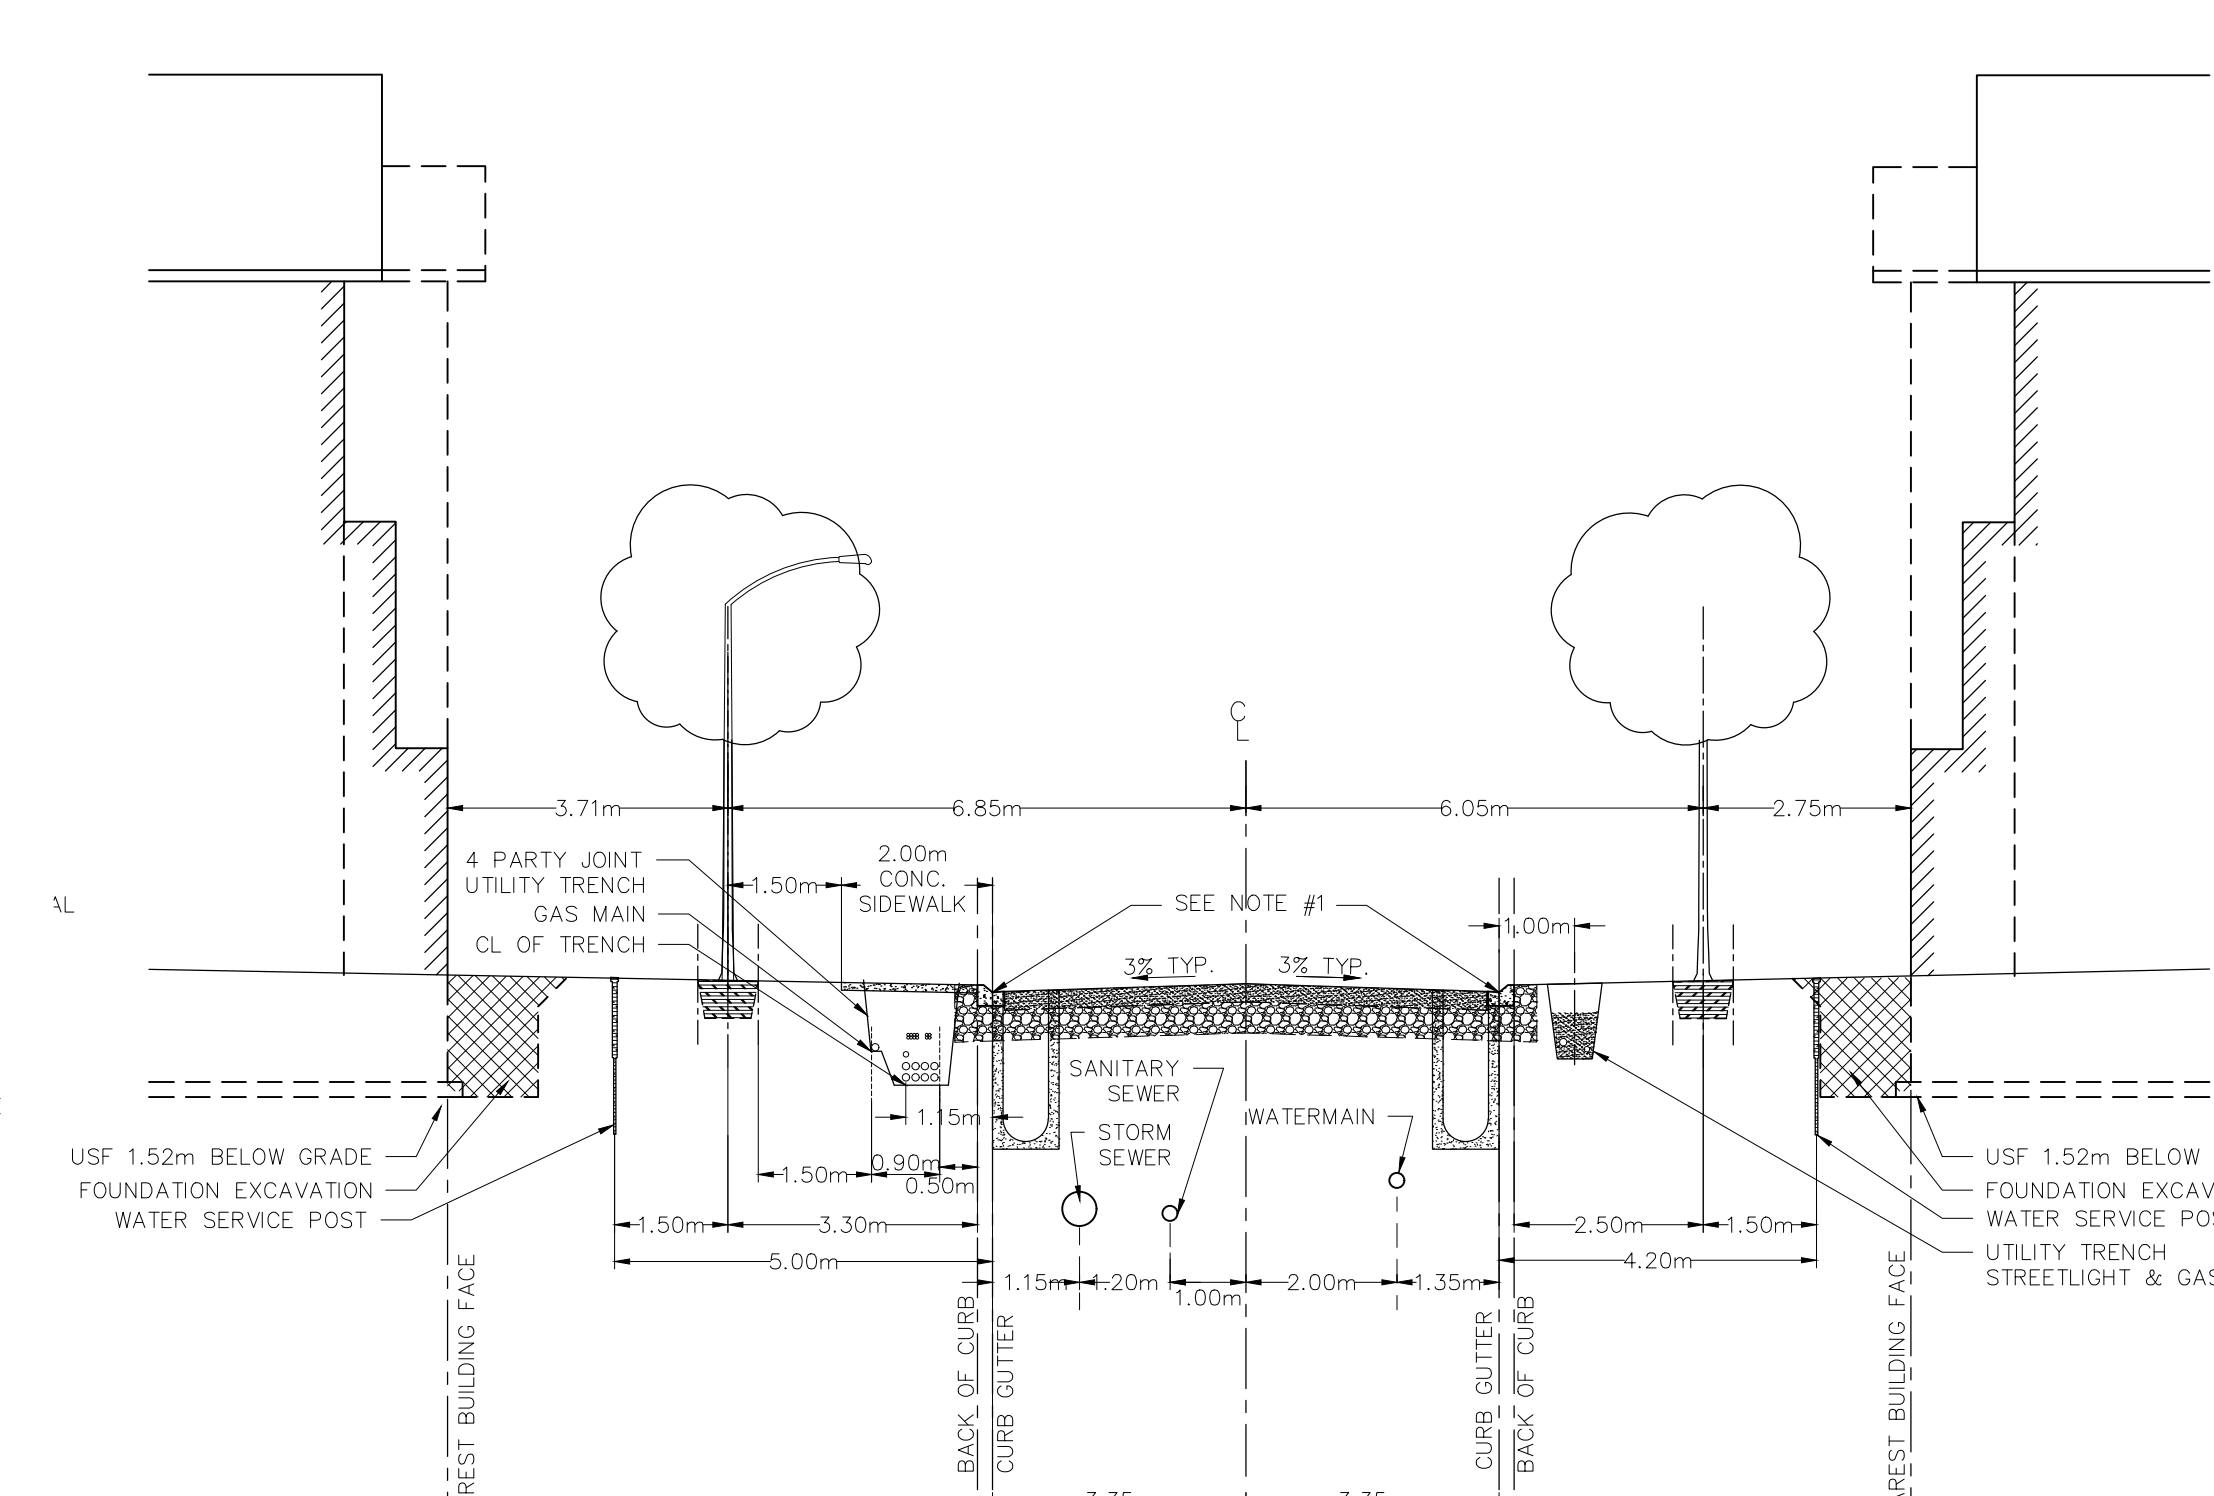

TYPICAL PRIVATE ACCESS ROAD
STREET #4

2	ISSUED FOR SECOND SUBMISSION	JP	PM	26.08.31
1	ISSUED FOR CITY REVIEW	JP	PM	26.03.23
Revision		By	Appd.	YY.MM.DD

File Name:	160402276-DB	JP	PM	JP	26.02.05
		Dwn.	Chkd.	Dsgn.	YY.MM.DD

Permit-Seal



Client/Project
MATTAMY HOMES

WATERIDGE VILLAGE
BLOCK 23
OTTAWA, ON, CANADA

Title
DETAIL SHEET

Project No.	Scale
160402276	
Drawing No.	Sheet
DS-2	2

Revision	2
----------	---

7 of 14

PLAN # XXXXX