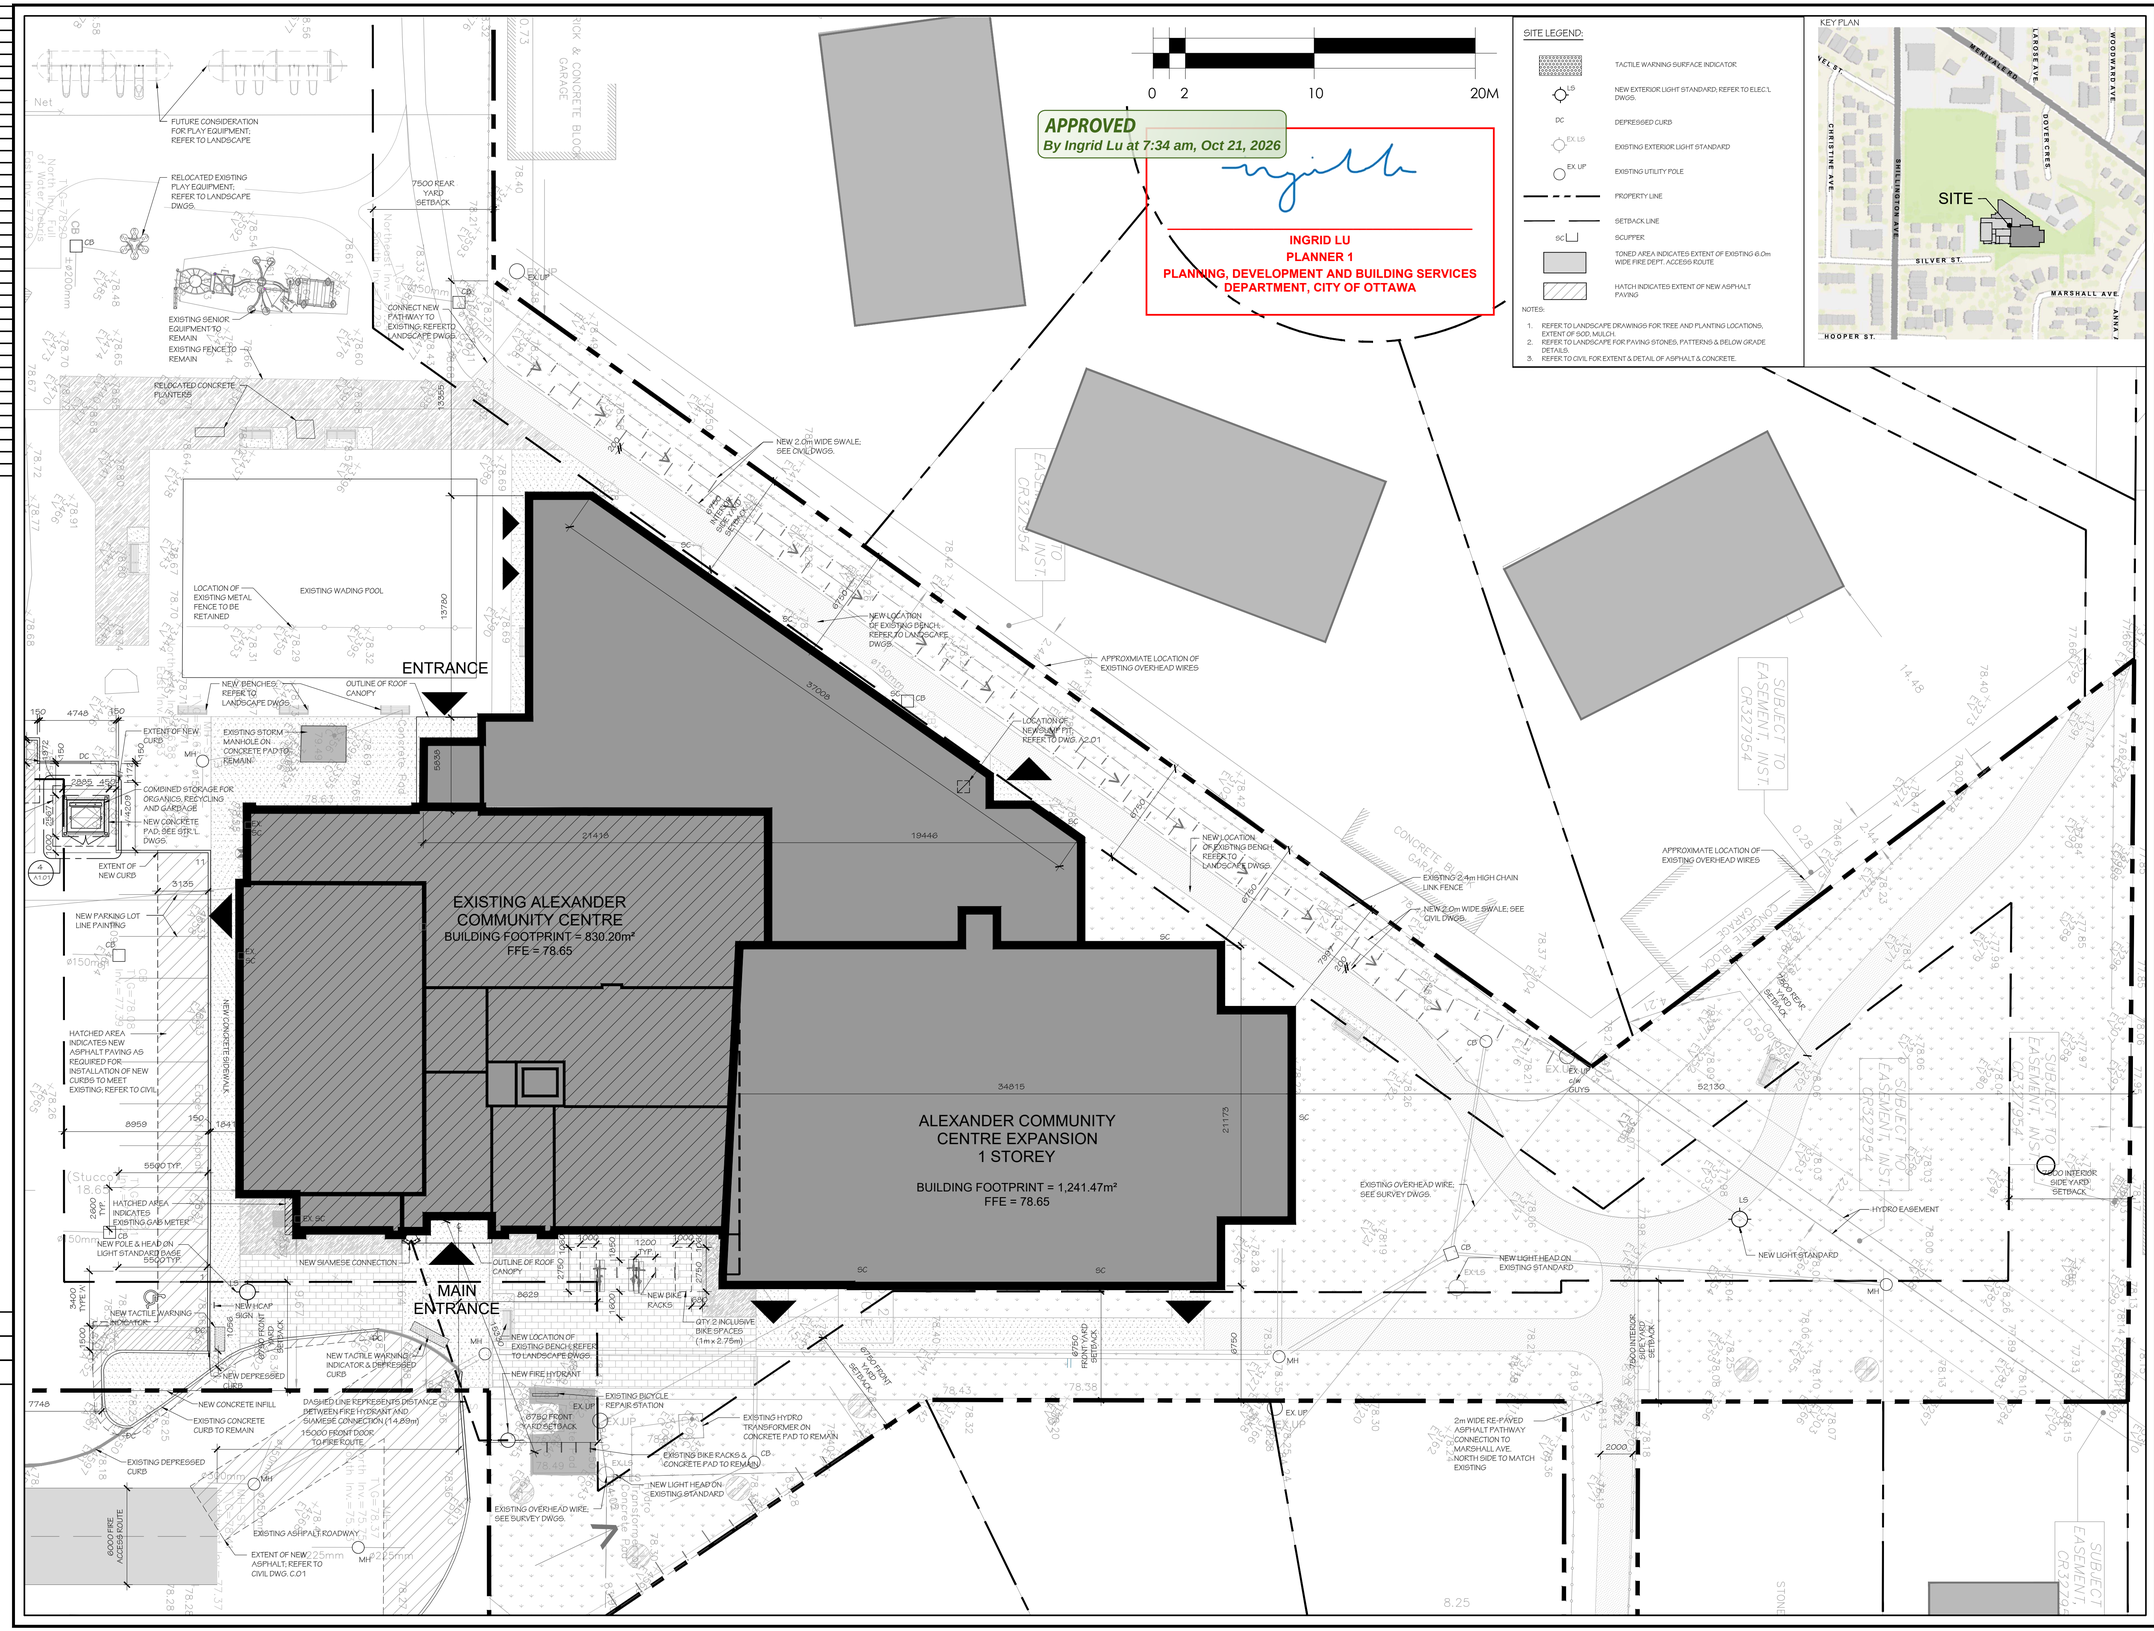


Ottawa

INFRASTRUCTURE SERVICES
DESIGN AND CONSTRUCTION

SERVICES D'INFRASTRUCTURE
DIRECTION DE CONCEPTION ET DE CONSTRUCTION

FOR / POUR

Client - Department
Infrastructure and Water Services Department
Design & Construction

Hobin Architecture Incorporated
63 Pamilla Street
Ottawa, Ontario
Canada K1S 3K7
T: 613-238-7200
P: 613-235-2665
E: mail@hobinarc.com
hobinarc.com
HOBIN ARCHITECTURE

10			
9			
8	ISSUED FOR SITE PLAN APPROVAL	26/10/15	
7	RE-ISSUED FOR TENDER	26/09/14	
6	ISSUED FOR SITE PLAN RESUBMISSION	26/09/03	MB
5	ISSUED FOR TENDER	26/08/21	MB
4	ISSUED FOR 99%/PERMIT	26/05/26	MB
3	ISSUED FOR 66% SUBMISSION	26/04/17	MB
2	ISSUED FOR SITE PLAN CONTROL	26/04/14	MB
1	ISSUED FOR 33% SUBMISSION	26/03/22	MB
NUMBER / NUMÉRO	MILESTONE / FAIT SAILLANT	DATE: (YY/MM/DD) (AA/MJ/JJ)	INITIALS INITIALES

DESIGNED BY / CONCU PAR
CHECKED BY / VERIFIÉ PAR
DRAWN BY / DESSINÉ PAR: MB
SCALE / ÉCHELLE: 1:175

DETAIL NUMBER / DRAWING TITLE / SCALE: / SHEET NUMBER: 1 / A1.1

THIS DRAWING IS THE PROPERTY OF THE CITY OF OTTAWA AND ALL COPYRIGHT IS RESERVED. DIMENSIONS ON DRAWING ARE FOR ESTIMATING PURPOSES ONLY. IT IS THE RESPONSIBILITY OF EACH CONTRACTOR AND SUB-CONTRACTOR OR CONSULTANT TO CHECK AND VERIFY ALL DIMENSIONS AND CONDITIONS ON SITE. NOTIFY OWNER OF ANY ERRORS OR OMISSIONS PRIOR TO COMMENCING THE WORK. DO NOT SCALE THE DRAWINGS.

CE DESSIN CONSTITUE LA PROPRIÉTÉ DE LA VILLE D'OTTAWA ET TOUT DROIT D'AUTEUR EST RÉSERVÉ. LES DIMENSIONS UTILISÉES LE SONT À DES FINS D'ESTIMATION SEULEMENT. IL INCOMBE À CHAQUE ENTREPRENEUR, SOUS-CONTRACTANT OU CONSULTANT DE VÉRIFIER TOUTES LES DIMENSIONS ET LES CONDITIONS SUR LE CHANTIER. VEUILLEZ INFORMER LE PROPRIÉTAIRE DE TOUTE ERREUR OU OMISSION AVANT D'ENTAMER LES TRAVAUX. NE DRESSEZ PAS LES PLANS À L'ÉCHELLE.

ARCHITECT / ARCHITECTE: ONTARIO ASSOCIATION OF ARCHITECTS — LARRY J. HOBIN — LICENCE 3049

CONSULTANT / EXPERT-CONSEIL

CONSULTANT / EXPERT-CONSEIL

CONSULTANT / EXPERT-CONSEIL

PROJECT / LOCATION / PROJET / ENDROIT

ALEXANDER COMMUNITY CENTRE EXPANSION

960 Silver Street
OTTAWA, ONTARIO

DRAWING / DESSIN

SITE PLAN

BUSINESS ENTITY / NUMÉRO DE L'ENTITÉ BUILDING NUMBER / NUMÉRO DU BÂTIMENT

SHEET NO. / FEUILLE No.

A1.02

CITY PROJECT NO. / NUMÉRO DE PROJET: CF001822

CONS_PROJECT NO. / NUMÉRO DE PROJET: 2570

#D07-12-26-0038