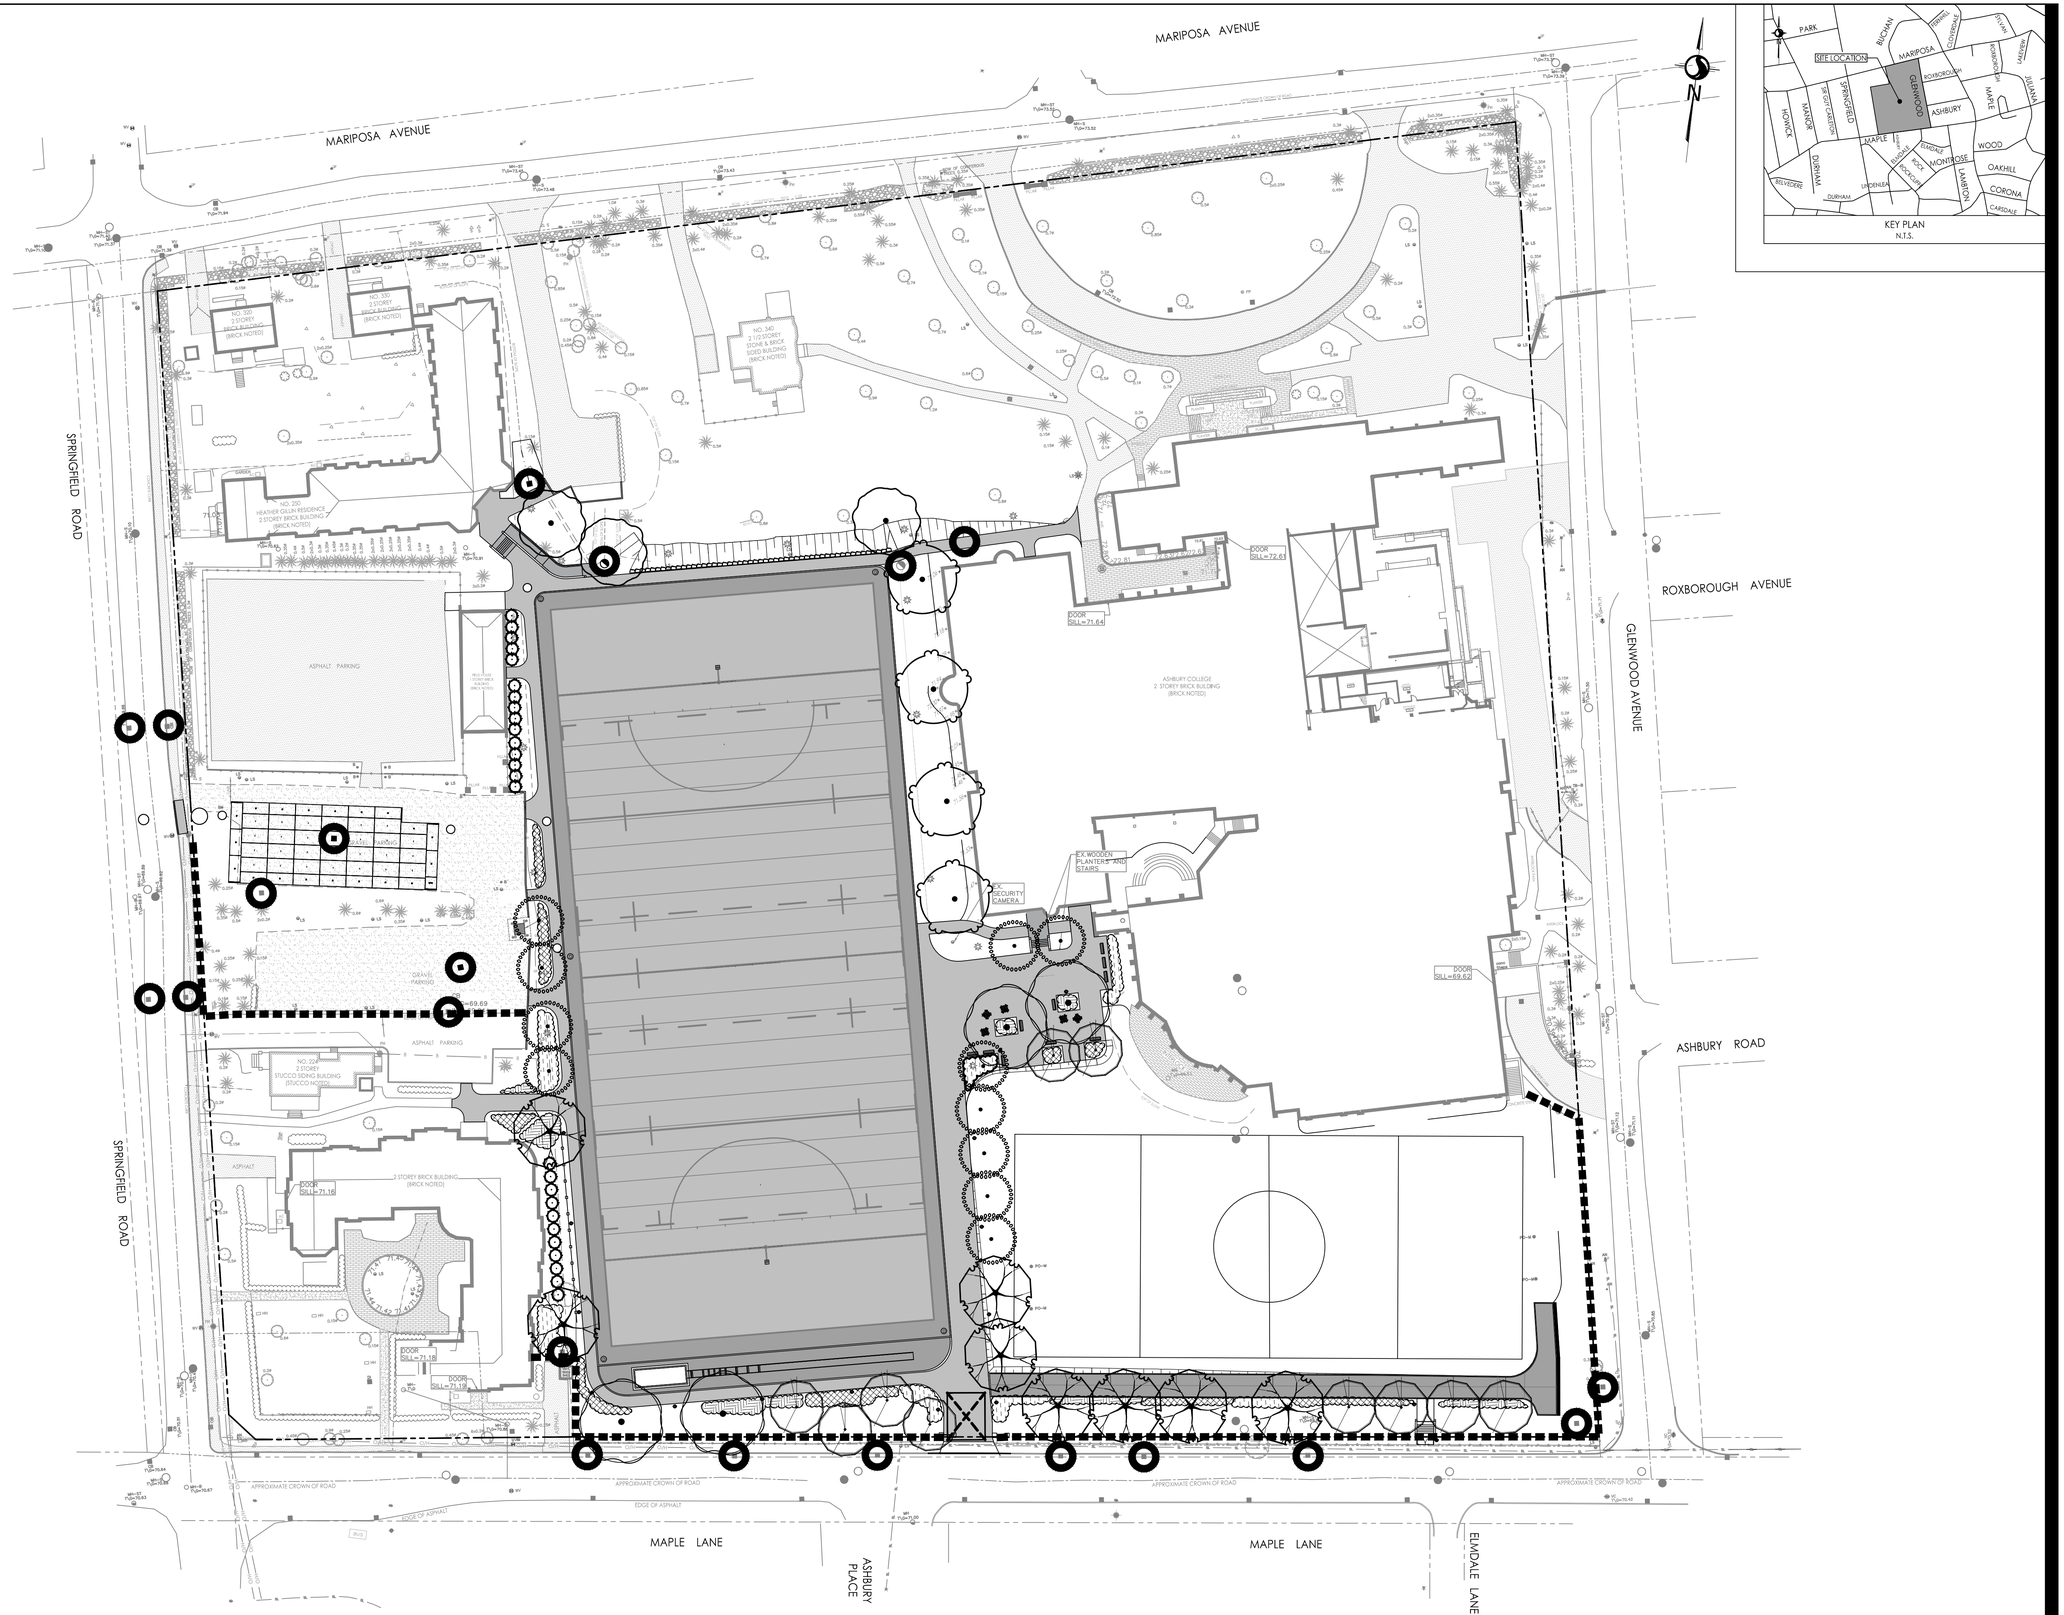

Legend

- PROPOSED SILT FENCE BOUNDARY AS PER OPSD 219.110
- PROPOSED CATCH BASIN PROTECTION AS PER TERRAFIX SILTSACK DETAIL
- PROPOSED MUD MAT LOCATION
- PROPOSED VALVE BOX
- PROPOSED VALVE CHAMBER
- PROPOSED FIRE HYDRANT
- PROPOSED SANITARY SEWER MANHOLE
- PROPOSED STORM SEWER MANHOLE
- PROPOSED CATCHBASIN

Notes

DEVELOPER/OWNER: ASHBURY COLLAGE
MUNICIPAL ADDRESS:
362 MARIPOSA AVENUE, OTTAWA, ON K1M 0T3
LEGAL DESCRIPTION OF PROPERTY:
BLOCK A REGISTERED PLAN 251 &
PART OF BLOCK 10 REGISTERED PLAN 92, CITY OF OTTAWA
N 74° 08'30" E, N 80° 44'30" E
N 81° 15'00" E, N 12° 23'30" W
N 12° 18'40" W, N 12° 27'00" W

PIN: 04224-0234
SITE AREA = 5.3 HECTARES

BOUNDARY INFORMATION COMPILED FROM EXISTING RECORDS AND FIELD SURVEY

BEARINGS ARE GRID, DERIVED FROM CAN-NET 2016 REAL TIME NETWORK GPS OBSERVATIONS AND ARE REFERENCED TO SPECIFIED CONTROL POINTS 01919680105 AND 01919843476 ,
MTM ZONE 9 (76°30' WEST LONGITUDE) NAD-83 (ORIGINAL).

5	RE-ISSUED FOR SITE PLAN APPLICATION	MJS	DT	26.11.20
4	ISSUED FOR HERITAGE PERMIT APPLICATION	--	--	26.10.30
3	RE-ISSUED FOR SITE PLAN APPLICATION	MJS	DT	26.09.17
2	RE-ISSUED FOR CITY DISCUSSION	MJS	DT	26.08.04
1	ISSUED FOR SITE PLAN APPLICATION	MJS	PM	26.04.21
Revision		By	Appd.	YY.MM.DD

File Name: 116501019 DB1.DWG	MJS	AG	MJS	26.09.09
	Dwn.	Chkd.	Dsgn.	YY.MM.DD

Permit-Seal

LICENSED PROFESSIONAL ENGINEER
D. C. THIFFAULT
100186107
2026-11-24
PROVINCE OF ONTARIO

Client/Project

ASHBURY COLLEGE

ASHBURY COLLEGE
SYNTHETIC TURF FIELD
OTTAWA, ON

Title

EROSION AND SEDIMENT CONTROL PLAN

Project No.	Scale	Sheet	Revision
116501019	1:500 (0 5 15 25m)	19 of 24	5

Drawing No. C102

PLAN # 19472

D07-12-26-0040

Stantec
Stantec Consulting Ltd.
400 - 1331 Clyde Avenue
Ottawa, ON, Canada
Tel. 613.722.4420
www.stantec.com

Copyright Reserved
The Contractor shall verify and be responsible for all dimensions. DO NOT scale the drawing - any errors or omissions shall be reported to Stantec without delay.
The Copyrights to all designs and drawings are the property of Stantec. Reproduction or use for any purpose other than that authorized by Stantec is forbidden.

ALL DESIGNS, LAYOUTS, DETAILS, AND OTHER INFORMATION SHOWN IN THIS SET OF PLANS SHALL ADHERE TO THE PROJECT NOTES AND APPLICABLE SPECIFICATIONS

2026/11/20 3:16 PM By: cgladish
C:\Users\cgladish\DOCS\Documents\Projects\ACC\Drawings\116501019_Ashbury_College\Project Files\02_civil\models_files\116501019 DB1.dwg

ORIGINAL SHEET - ARCH D