

Project Management Initials:
Designer: JG
Checked: JNT/YF
Approved:
ANSI D 864mm x 559mm

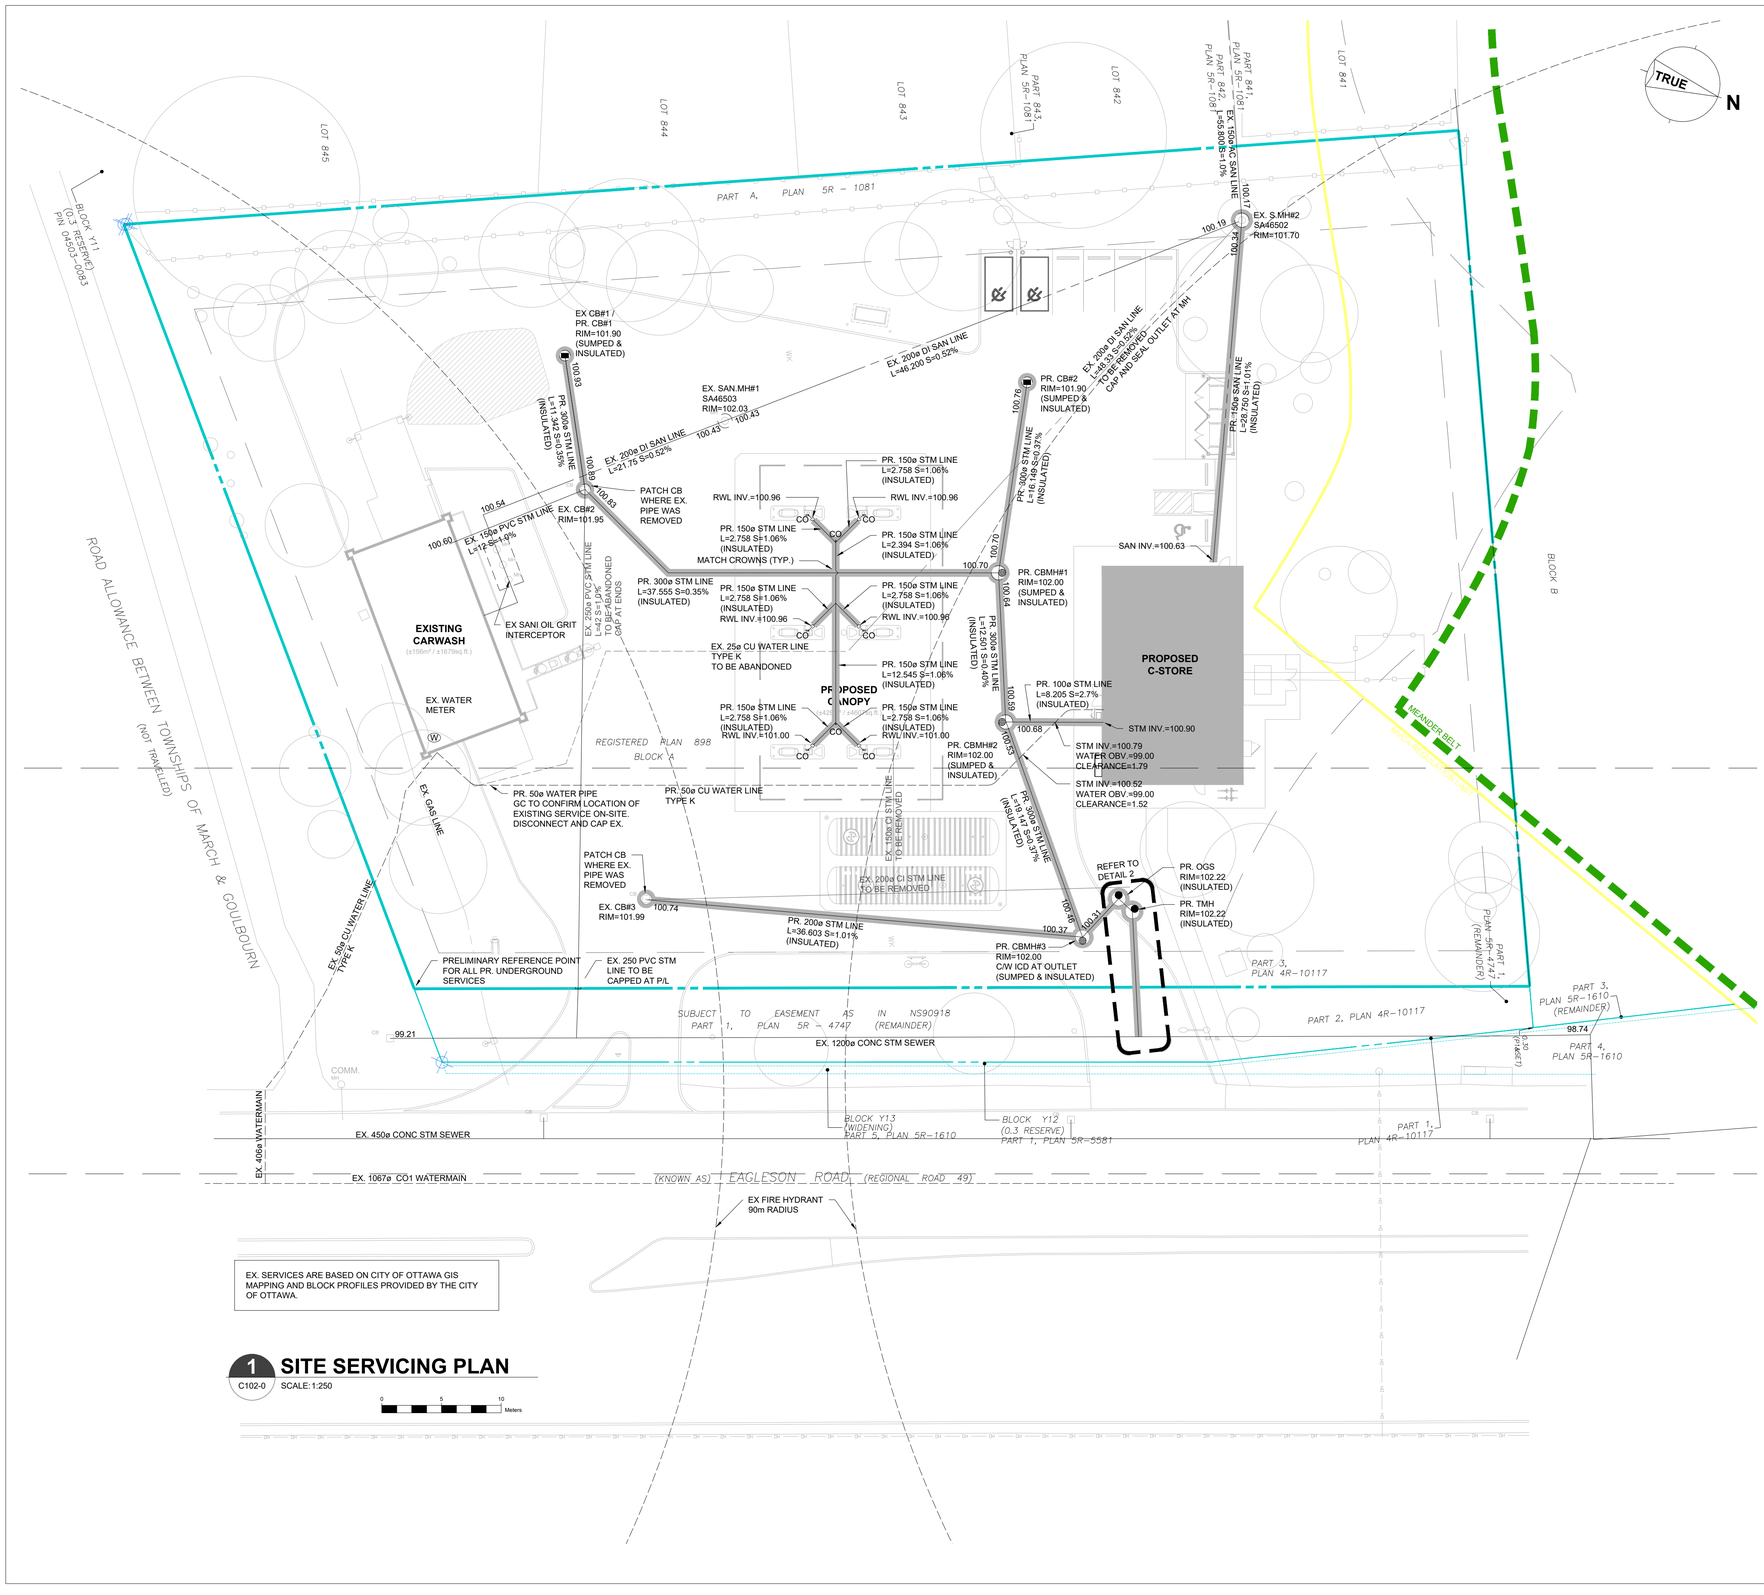

1 SITE SERVICING PLAN

C102-0 SCALE: 1:250

0 5 10 Meters

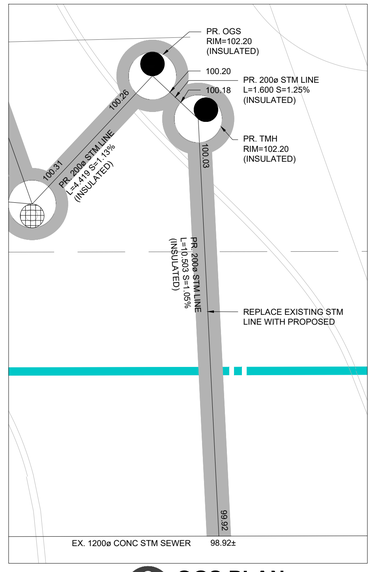

2 OGS PLAN

C102-0 SCALE: 1:75

LEGEND

MANHOLE 1200Ø	MH
CATCH BASIN MANHOLE 1200ø	CBMH
CATCH BASIN 900ø	CB
OIL/WATER SEPARATOR	OWS
GROUNDING WELL	GW
RAIN WATER LEADER	RWL
WATER VALVE	WV
GAS METER	G
WATER METER	W
CLEANOUT	CO
NEW WATER LINE	
EXISTING WATER LINE	
NEW STORM LINE	
EXISTING STORM LINE	
NEW SANITARY LINE	
EXISTING SANITARY LINE	
NEW GAS LINE	
EXISTING GAS LINE	
PIPE INSULATION	

NOTES

1. REFER TO DWG. C504-0 FOR SITE SERVICING NOTES.

SERVICE LOCATIONS

ITEMS	NORTH	EAST
OGS	7.550	58.632
TMH	6.470	60.193
CB#1	53.060	12.633
CB#2	50.827	51.373
CBMH#1	34.856	48.977
CBMH#2	22.355	49.577
CBMH#3	4.327	56.018

ALL NEW UNDERGROUND SERVICES ARE BASED OFF OF THE REFERENCE MARK LOCATED AT THE SOUTHWEST CORNER OF SITE AND THE PLAN NORTH

This drawing has been prepared for the use of AECOM's client and may not be used, reproduced or relied upon by third parties, except as agreed by AECOM and its client, as required by law or for use by governmental reviewing agencies. AECOM accepts no responsibility, and denies any liability whatsoever, to any party that modifies this drawing without AECOM's express written consent. Do not scale this document. All measurements must be obtained from stated dimension.

AECOM

PROJECT

Shell Canada Products
Eagleson, KDR

106 Eagleson Rd,
Kanata, ON

CLIENT

Shell Canada
400-4th Avenue SW
Calgary, AB T2P 0J4
403.252.4554 tel
www.shell.ca

CONSULTANTS

AECOM Canada Ltd
4th Floor, 3292 Production Way
Burnaby, BC V5A 4R4
604.444.6400 tel 604.294.8597 fax
www.aecom.com

CTM Design Services Ltd.
225, 340 Midpark Way SE
Calgary, AB T2X 1P1
403.640.0990 tel
www.ctmdesign.ca

REGISTRATION

LICENSED PROFESSIONAL ENGINEER
V. A FAAS
100507645
Nov. 13 2026
PROVINCE OF ONTARIO


ISSUE/REVISION

I/R	DATE	DESCRIPTION
D	2026-11-13	ISSUED FOR SPCA
C	2026-06-26	ISSUED FOR SPCA
B	2026-06-09	ISSUED FOR SPCA
A	2026-05-20	ISSUED FOR CLIENT REVIEW

DRAWN BY

JG

KEY PLAN

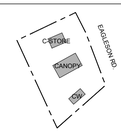

GLOBAL PROJECT ID NUMBER

CAN00---

SHEET TITLE

SITE
SITE SERVICING PLAN

FILE NUMBER: D07-12-26-0056
CTM DESIGN FILE NAME

2025071_C102-0

SHEET NUMBER

C102-0

Last Plotted: 2026-11-13
Last Plotted: JGIRBIK(2026-11-12)
Filename: 2025071_C102-0.DWG