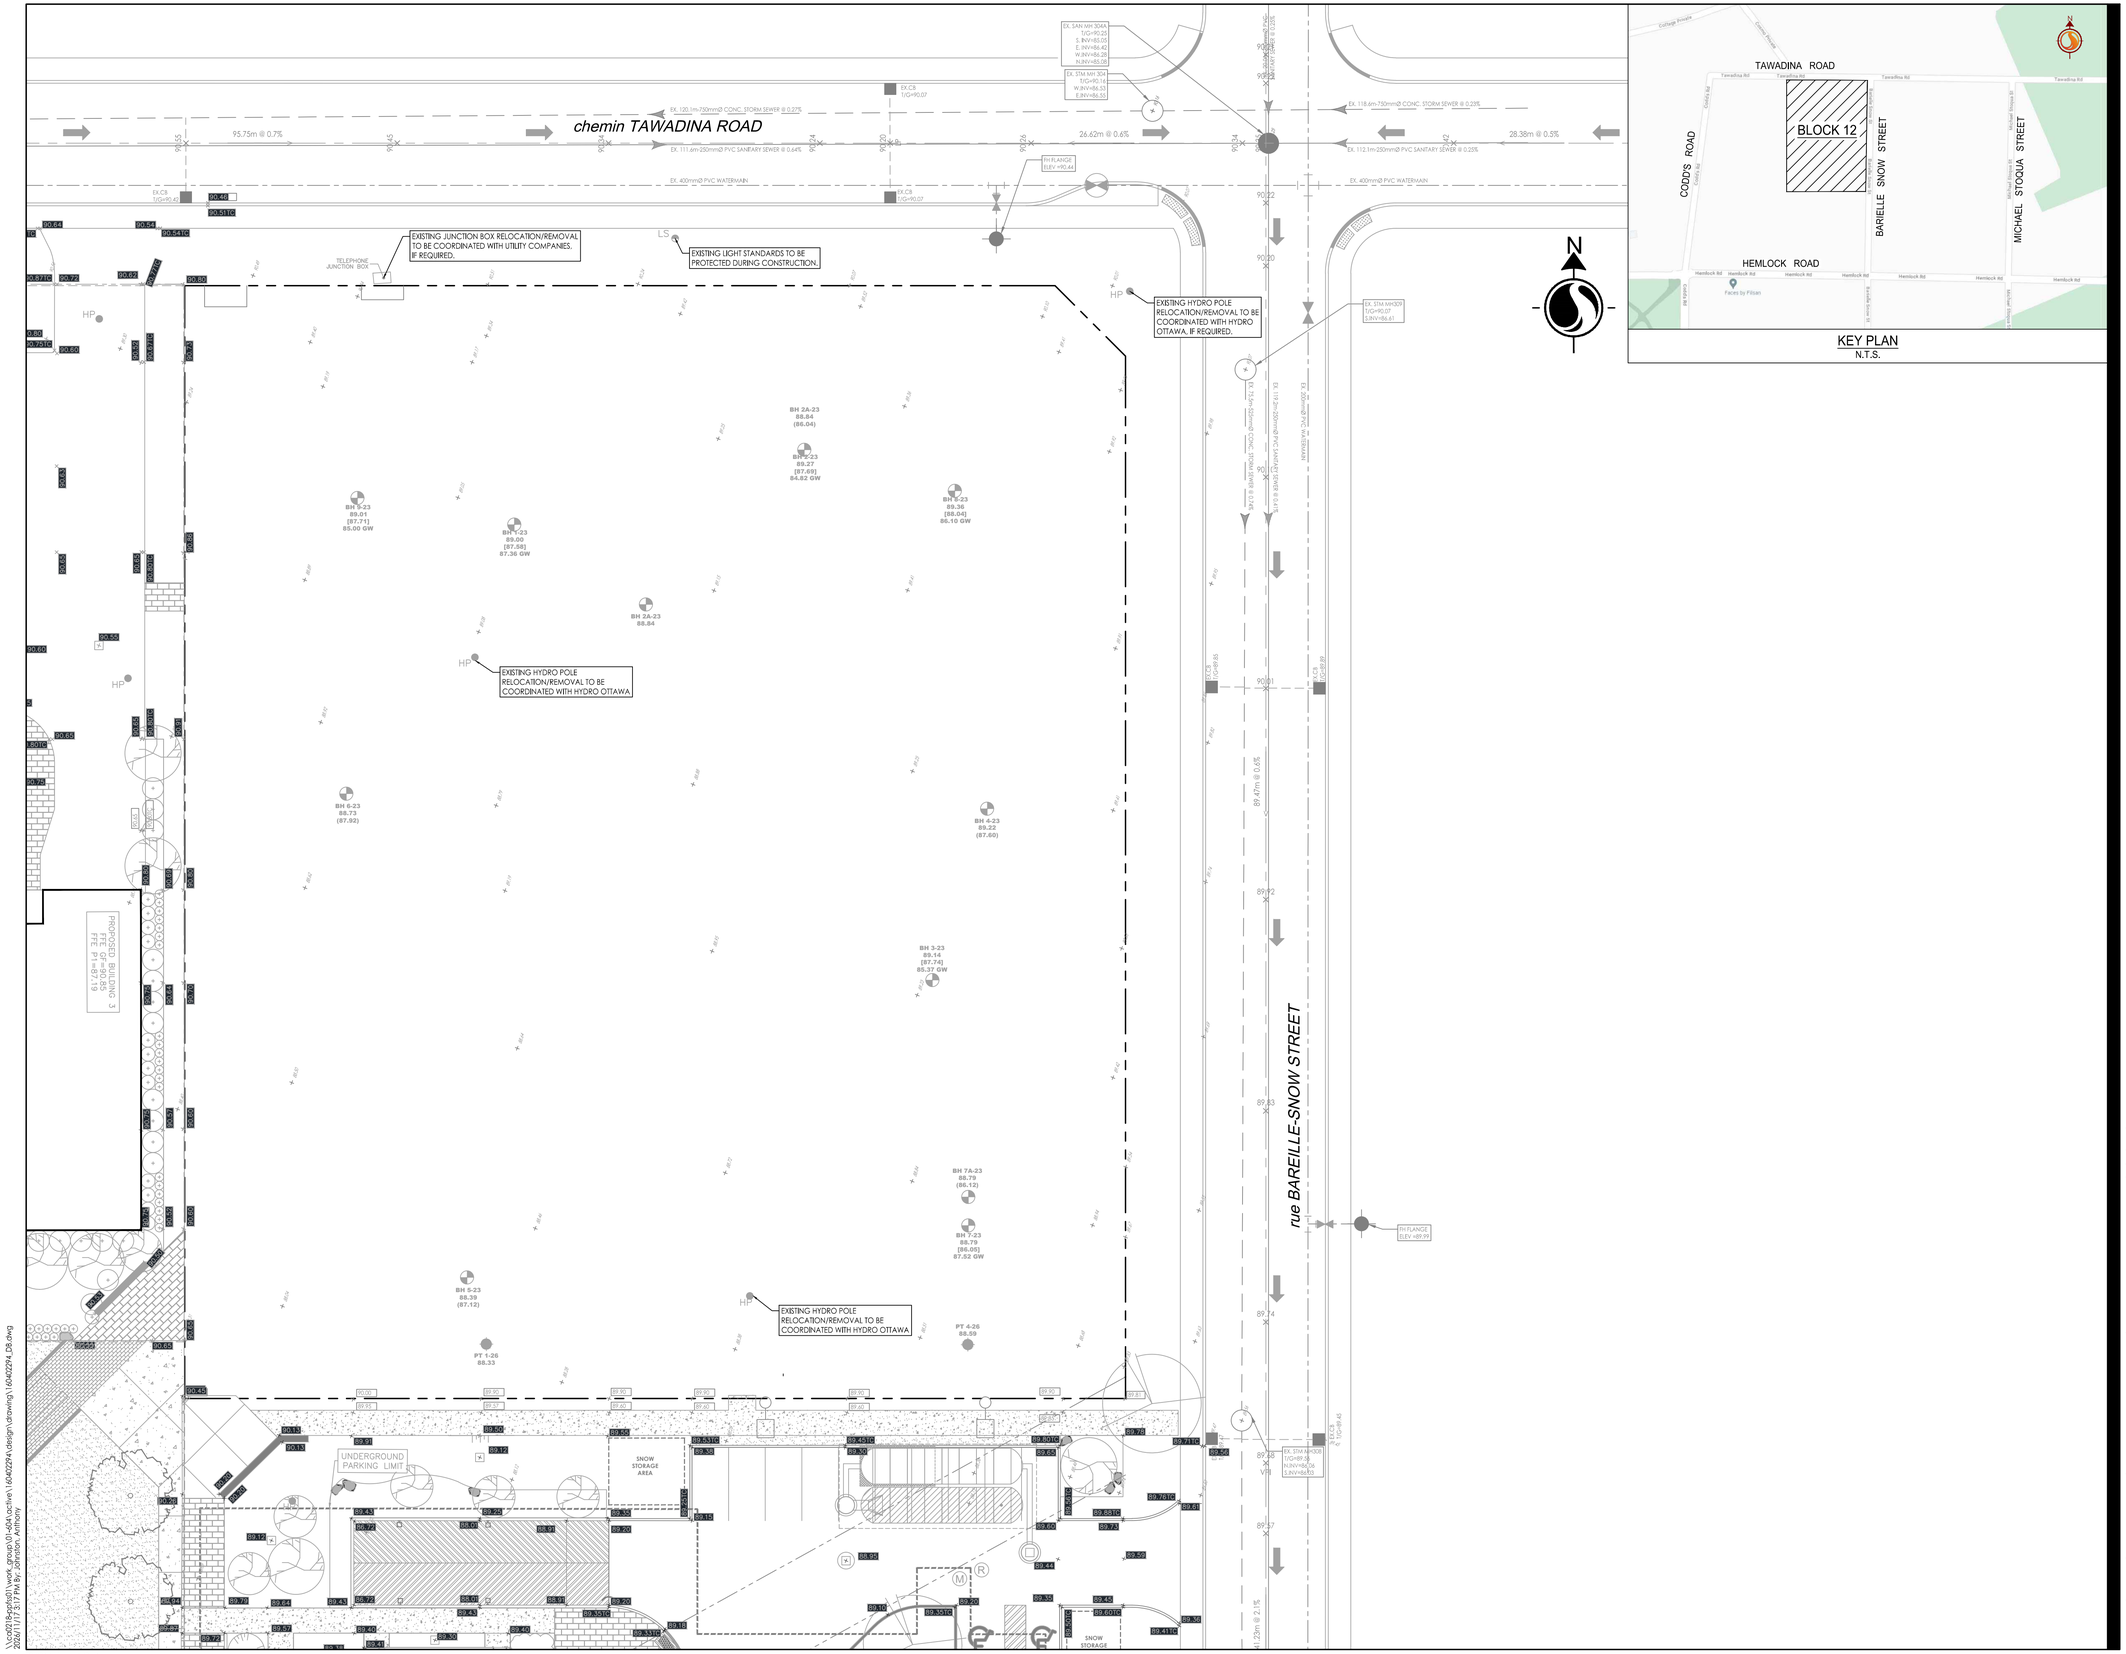


KEY PLAN
N.T.S.

Stantec

Stantec Consulting Ltd.
300 - 1331 Clyde Avenue
Ottawa ON
Tel. 613.722.4420
www.stantec.com

Copyright Reserved

The Contractor shall verify and be responsible for all dimensions. DO NOT scale the drawing - any errors or omissions shall be reported to Stantec without delay.
The Copyrights to all designs and drawings are the property of Stantec. Reproduction or use for any purpose other than that authorized by Stantec is forbidden.

Legend

- EXISTING WATERMAIN
- EXISTING VALVE AND VALVE BOX
- EXISTING VALVE CHAMBER
- EXISTING FIRE HYDRANT
- EXISTING SANITARY MH AND SEWER
- EXISTING STORM MH AND SEWER
- EXISTING CATCHBASIN
- EXISTING GASMAIN
- EXISTING BELL LINE
- EXISTING ROGERS
- EXISTING OVERHEAD WIRES
- EXISTING UNDERGROUND HYDRO
- GEOTECH BOREHOLE REFERENCE
- WATER INFILTRATION TEST-PIT REFERENCE

Revision	By	Appd.	YY.MM.DD
2 REVISED SITE PLAN SUBMISSION	AJ	DT	26.11.13
1 ISSUED FOR SITE PLAN CONTROL	AJ	DT	26.07.03
File Name: 160402294-DB	Dwn. AJ	Chkd. AG	Dsgn. AJ 26.04.01

Permit-Seal

LICENSED PROFESSIONAL ENGINEER
ALYSSA LOUISE GLADISH
100584698
2026-11-17
PROVINCE OF ONTARIO

Client/Project
MATTAMY HOMES
1000 TAWADINA ROAD

WATERIDGE BLOCK 12

OTTAWA, ON

Title
EXISTING CONDITIONS PLAN

Project No.	Scale	Sheet	Revision
160402294	1:200 (0, 2, 6, 10m)	2 of 8	2
Drawing No. EX-1			PLAN# 19513

D07-12-26-0078

\\cd01\Projects\ottawa\work_group\03-4041\active\160402294\design\drawing\160402294_DB.dwg
2026, 11, 27, 2:54pm, ZOMBOO, ARCHIVE

ORIGINAL SHEET - ARCH D