MATERIAL LEGEND	
1	BRICK VENEER - CANADA BRICK - BLACK LAKE
2	HORIZONTAL CEMENT SIDING - JAMES HARDIE - ARCTIC WHITE
3	SIDING TRIM - JAMES HARDIE - ARCTIC WHITE
4	VERTICAL CEMENT SIDING - JAMES HARDIE - MIDNIGHT BLACK
5	SIDING TRIM - JAMES HARDIE - MIDNIGHT BLACK
6	HORIZONTAL METAL SIDING - MAC METAL - TEAK
7	PREFINISHED METAL FASCIA - BALCONY COVER/ RETAIL TRANSITION BAND - MITTEN ALUMINUM - IRON ORE
8	BALCONY PICKET RAILING - BLACK
9	BALCONY PRIVACY SCREEN - BLACK ALUMINUM POST W/ CHARCOAL VINYL PANEL
10	SOFFIT - ROOF & BALCONY - MITTEN ALUMINUM - WHITE
11	ALUMINUM CLAD VINYL WINDOW & SLIDING DOOR (RESIDENTIAL) - CHARCOAL
12	COMMERCIAL STOREFRONT WINDOW & DOOR - CHARCOAL
13	EXTERIOR DOORS METAL DOORS - SHERWIN WILLIAMS - SW 9154 - PERLE NOIR
14	LOUVERS - CHARCOAL
15	ROOF SHINGLES - CERTAINTEED LANDMARK - CHARCOAL BLACK
16	EAVESTROUGH/ DOWNSPOUTS/ ICE & SNOW GUARDS - BLACK
17	EXTERIOR LIGHT SCONCE - BLACK
18	EXTERIOR COLUMN - CHARCOAL MOUDLING & TRIM

GLAZING LEGEND	
FG1	CLEAR FIXED GLASS
FG2	CLEAR FIXED GLASS W/ VISUAL MAKERS
TG1	CLEAR TEMPERED GLASS
TG2	CLEAR TEMPERED GLASS W/ VISUAL MAKERS
LV	LOUVER

COLOUR SCHEME



1 CANADA BRICK - BLACK LAKE



2 HORIZONTAL SIDING
JAMES HARDIE - ARCTIC WHITE



4 VERTICAL SIDING
JAMES HARDIE - MIDNIGHT BLACK



6 HORIZONTAL SIDING - WOOD FINISH
MAC METAL - TEAK



7 PREFINISHED METAL FASCIA
BALCONY COVER/ RETAIL
TRANSITION BAND
MITTEN ALUMINUM - IRON ORE



15 ROOF SHINGLES
CERTAINTEED LANDMARK
CHARCOAL BLACK



13 EXTERIOR DOORS METAL DOORS
SHERWIN WILLIAMS - SW 9154
PERLE NOIR



RETAIL WINDOW AREA STATS	
RETAIL WINDOW AREA INCLUDING LOUVERS	49%
RETAIL WINDOW AREA EXCLUDING LOUVERS	45%

North Elevation
SCALE: 1 : 100

1
A4-00

A1

Kohn

Kohn Partnership Architects Inc.
116 Spadina Avenue, Suite 501, Toronto ON M5V 2K6
Tel 416.703.6700 www.kohnarchitects.com

ALL DIMENSIONS ARE GIVEN IN MILLIMETRES UNLESS OTHERWISE INDICATED.

DO NOT SCALE DRAWINGS.

CONTRACTOR SHALL VERIFY AND CHECK ALL DIMENSIONS AND CONDITIONS ON SITE PRIOR TO STARTING ANY OF THE WORK AND REPORT ANY DISCREPANCY TO THE ARCHITECT AND CONSULTANTS BEFORE PROCEEDING. CONSTRUCTION MUST CONFORM TO ALL APPLICABLE CODES AND REQUIREMENTS OF AUTHORITIES HAVING JURISDICTION PERTAINING TO THIS APPLICATION.

THE ARCHITECT BEARS NO RESPONSIBILITY FOR THE INTERPRETATION OF THESE DOCUMENTS BY THE CONTRACTOR. UPON WRITTEN APPLICATION THE ARCHITECT WILL PROVIDE WRITTEN OR GRAPHIC CLARIFICATION AS SUPPLEMENTARY INFORMATION REGARDING THE INTENT OF THE CONTRACT DOCUMENTS.

LOCATIONS OF EXPOSED MECHANICAL OR ELECTRICAL DEVICES, FITTINGS AND FIXTURES ARE INDICATED ON ARCHITECTURAL DRAWINGS. WHICH SHALL GOVERN OVER THE MECHANICAL AND ELECTRICAL DRAWINGS. THOSE ITEMS NOT CLEARLY LOCATED, TO BE LOCATED AS DIRECTED BY THE ARCHITECT.

NO INVESTIGATION HAS BEEN UNDERTAKEN OR REPORTED ON THIS OFFICE IN REGARDS TO THE ENVIRONMENTAL CONDITIONS OR POLLUTIONS OF THIS SITE.

COPYRIGHT 2005 KOHN ARCHITECTS INC.

COPYRIGHT OF THIS DRAWING AND THE DESIGN INTENT IS RESERVED BY THE ARCHITECT. THE DRAWINGS AND ALL ASSOCIATED DOCUMENTS ARE AN INSTRUMENT OF SERVICE BY KOHN ARCHITECTS INC. THE DRAWINGS AND THE INFORMATION CONTAINED THEREIN MAY NOT BE REPRODUCED IN WHOLE OR IN PART WITHOUT PRIOR WRITTEN PERMISSION OF THE KOHN ARCHITECTS INC.

ALL DRAWINGS ARE THE PROPERTY OF THE ARCHITECT AND MUST BE RETURNED ON REQUEST.

ISSUE DATES AND DISTRIBUTION LOG

No	Date	Note
1	26/03/17	30% SUBMISSION
2	26/07/10	66% SUBMISSION
3	26/12/01	99% / IFT / BP SUB 01
4	26/11/06	ISSUED FOR SPA

mattamyHOMES

ONTARIO ASSOCIATION OF ARCHITECTS
ANDREW C MUFFITT
LICENCE
5957
SEAL

Project:
WATERIDGE BLOCK 12

MATTAMY HOMES

1000 TAWADINA ROAD

OTTAWA ON K1K 4E4

Drawing Title:
ELEVATION

Project Manager Team: DRW
Project No. 25-116
Date Plotted: 2026-11-06 12:26:15 PM
Scale As indicated
Drawing No.:
A4-00

MATERIAL LEGEND	
1	BRICK VENEER - CANADA BRICK - BLACK LAKE
2	HORIZONTAL CEMENT SIDING - JAMES HARDIE - ARCTIC WHITE
3	SIDING TRIM - JAMES HARDIE - ARCTIC WHITE
4	VERTICAL CEMENT SIDING - JAMES HARDIE - MIDNIGHT BLACK
5	SIDING TRIM - JAMES HARDIE - MIDNIGHT BLACK
6	HORIZONTAL METAL SIDING - MAC METAL - TEAK
7	PREFINISHED METAL FASCIA - BALCONY COVER/ RETAIL TRANSITION BAND - MITTEN ALUMINUM - IRON ORE
8	BALCONY PICKET RAILING - BLACK
9	BALCONY PRIVACY SCREEN - BLACK ALUMINUM POST W/ CHARCOAL VINYL PANEL
10	SOFFIT - ROOF & BALCONY - MITTEN ALUMINUM - WHITE
11	ALUMINUM CLAD VINYL WINDOW & SLIDING DOOR (RESIDENTIAL) - CHARCOAL
12	COMMERCIAL STOREFRONT WINDOW & DOOR - CHARCOAL
13	EXTERIOR DOORS METAL DOORS - SHERWIN WILLIAMS - SW 9154 - PERLE NOIR
14	LOUVERS - CHARCOAL
15	ROOF SHINGLES - CERTAINTEED LANDMARK - CHARCOAL BLACK
16	EAVESTROUGH/ DOWNSPOUTS/ ICE & SNOW GUARDS - BLACK
17	EXTERIOR LIGHT SCONCE - BLACK
18	EXTERIOR COLUMN - CHARCOAL MOUDLING & TRIM

GLAZING LEGEND	
FG1	CLEAR FIXED GLASS
FG2	CLEAR FIXED GLASS W/ VISUAL MAKERS
TG1	CLEAR TEMPERED GLASS
TG2	CLEAR TEMPERED GLASS W/ VISUAL MAKERS
LV	LOUVER

COLOUR SCHEME



1 CANADA BRICK - BLACK LAKE



2 HORIZONTAL SIDING
JAMES HARDIE - ARCTIC WHITE



4 VERTICAL SIDING
JAMES HARDIE - MIDNIGHT BLACK



6 HORIZONTAL SIDING - WOOD FINISH
MAC METAL - TEAK



7 PREFINISHED METAL FASCIA
BALCONY COVER/ RETAIL
TRANSITION BAND
MITTEN ALUMINUM - IRON ORE



15 ROOF SHINGLES
CERTAINTEED LANDMARK
CHARCOAL BLACK



13 EXTERIOR DOORS METAL DOORS
SHERWIN WILLIAMS - SW 9154
PERLE NOIR



RETAIL WINDOW AREA STATS	
RETAIL WINDOW AREA INCLUDING LOUVERS	54%
RETAIL WINDOW AREA EXCLUDING LOUVERS	49%

South Elevation
SCALE: 1 : 100

1
A4-01

A1

Kohn

Kohn Partnership Architects Inc.
116 Spadina Avenue, Suite 501, Toronto ON M5V 2K6
Tel 416.703.6700 www.kohnarchitects.com

ALL DIMENSIONS ARE GIVEN IN MILLIMETRES UNLESS OTHERWISE INDICATED.

DO NOT SCALE DRAWINGS.

CONTRACTOR SHALL VERIFY AND CHECK ALL DIMENSIONS AND CONDITIONS ON SITE PRIOR TO STARTING ANY OF THE WORK AND REPORT ANY DISCREPANCY TO THE ARCHITECT AND CONSULTANTS BEFORE PROCEEDING. CONSTRUCTION MUST CONFORM TO ALL APPLICABLE CODES AND REQUIREMENTS OF AUTHORITIES HAVING JURISDICTION PERTAINING TO THIS APPLICATION.

THE ARCHITECT BEARS NO RESPONSIBILITY FOR THE INTERPRETATION OF THESE DOCUMENTS BY THE CONTRACTOR. UPON WRITTEN APPLICATION THE ARCHITECT WILL PROVIDE WRITTEN OR GRAPHIC CLARIFICATION AS SUPPLEMENTARY INFORMATION REGARDING THE INTENT OF THE CONTRACT DOCUMENTS.

LOCATIONS OF EXPOSED MECHANICAL OR ELECTRICAL DEVICES, FITTINGS AND FIXTURES ARE INDICATED ON ARCHITECTURAL DRAWINGS. WHICH SHALL GOVERN OVER THE MECHANICAL AND ELECTRICAL DRAWINGS. THOSE ITEMS NOT CLEARLY LOCATED, TO BE LOCATED AS DIRECTED BY THE ARCHITECT.

NO INVESTIGATION HAS BEEN UNDERTAKEN OR REPORTED ON THIS OFFICE IN REGARDS TO THE ENVIRONMENTAL CONDITIONS OR POLLUTIONS OF THIS SITE.

COPYRIGHT 2005 KOHN ARCHITECTS INC.

COPYRIGHT OF THIS DRAWING AND THE DESIGN INTENT IS RESERVED BY THE ARCHITECT. THE DRAWINGS AND ALL ASSOCIATED DOCUMENTS ARE AN INSTRUMENT OF SERVICE BY KOHN ARCHITECTS INC. THE DRAWINGS AND THE INFORMATION CONTAINED THEREIN MAY NOT BE REPRODUCED IN WHOLE OR IN PART WITHOUT PRIOR WRITTEN PERMISSION OF THE KOHN ARCHITECTS INC.

ALL DRAWINGS ARE THE PROPERTY OF THE ARCHITECT AND MUST BE RETURNED ON REQUEST.

ISSUE DATES AND DISTRIBUTION LOG

No	Date	Note
1	26/03/17	30% SUBMISSION
2	26/07/10	66% SUBMISSION
3	26/12/01	99% / IFT / BP SUB 01
4	26/11/06	ISSUED FOR SPA

mattamyHOMES

ONTARIO ASSOCIATION OF ARCHITECTS
ANDREW C MUFFITT
LICENCE
5957
SEAL

Project:
WATERIDGE BLOCK 12

MATTAMY HOMES

1000 TAWADINA ROAD

OTTAWA ON K1K 4E4

Drawing Title:
ELEVATION

Project Manager Team: DRW
Project No. 25-116
Date Plotted: 2026-11-06 12:26:27 PM
Scale: As indicated
Drawing No.: A4-01

MATERIAL LEGEND

1	BRICK VENEER - CANADA BRICK - BLACK LAKE
2	HORIZONTAL CEMENT SIDING - JAMES HARDIE - ARCTIC WHITE
3	SIDING TRIM - JAMES HARDIE - ARCTIC WHITE
4	VERTICAL CEMENT SIDING - JAMES HARDIE - MIDNIGHT BLACK
5	SIDING TRIM - JAMES HARDIE - MIDNIGHT BLACK
6	HORIZONTAL METAL SIDING - MAC METAL - TEAK
7	PREFINISHED METAL FASCIA - BALCONY COVER/ RETAIL TRANSITION BAND - MITTEN ALUMINUM - IRON ORE
8	BALCONY PICKET RAILING - BLACK
9	BALCONY PRIVACY SCREEN - BLACK ALUMINUM POST W/ CHARCOAL VINYL PANEL
10	SOFFIT - ROOF & BALCONY - MITTEN ALUMINUM - WHITE
11	ALUMINUM CLAD VINYL WINDOW & SLIDING DOOR (RESIDENTIAL) - CHARCOAL
12	COMMERCIAL STOREFRONT WINDOW & DOOR - CHARCOAL
13	EXTERIOR DOORS METAL DOORS - SHERWIN WILLIAMS - SW 9154 - PERLE NOIR
14	LOUVERS - CHARCOAL
15	ROOF SHINGLES - CERTAINTEED LANDMARK - CHARCOAL BLACK
16	EAVESTROUGH/ DOWNSPOUTS/ ICE & SNOW GUARDS - BLACK
17	EXTERIOR LIGHT SCONCE - BLACK
18	EXTERIOR COLUMN - CHARCOAL MOUDLING & TRIM

GLAZING LEGEND

FG1	CLEAR FIXED GLASS
FG2	CLEAR FIXED GLASS W/ VISUAL MAKERS
TG1	CLEAR TEMPERED GLASS
TG2	CLEAR TEMPERED GLASS W/ VISUAL MAKERS
LV	LOUVER


COLOUR SCHEME



1 CANADA BRICK - BLACK LAKE



2 HORIZONTAL SIDING
JAMES HARDIE - ARCTIC WHITE

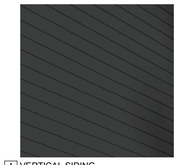


4 VERTICAL SIDING
JAMES HARDIE - MIDNIGHT BLACK



6 HORIZONTAL SIDING - WOOD FINISH
MAC METAL - TEAK




7 PREFINISHED METAL FASCIA
BALCONY COVER/ RETAIL
TRANSITION BAND
MITTEN ALUMINUM - IRON ORE

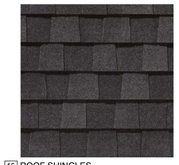


15 ROOF SHINGLES
CERTAINTEED LANDMARK
CHARCOAL BLACK



13 EXTERIOR DOORS METAL DOORS
SHERWIN WILLIAMS - SW 9154
PERLE NOIR

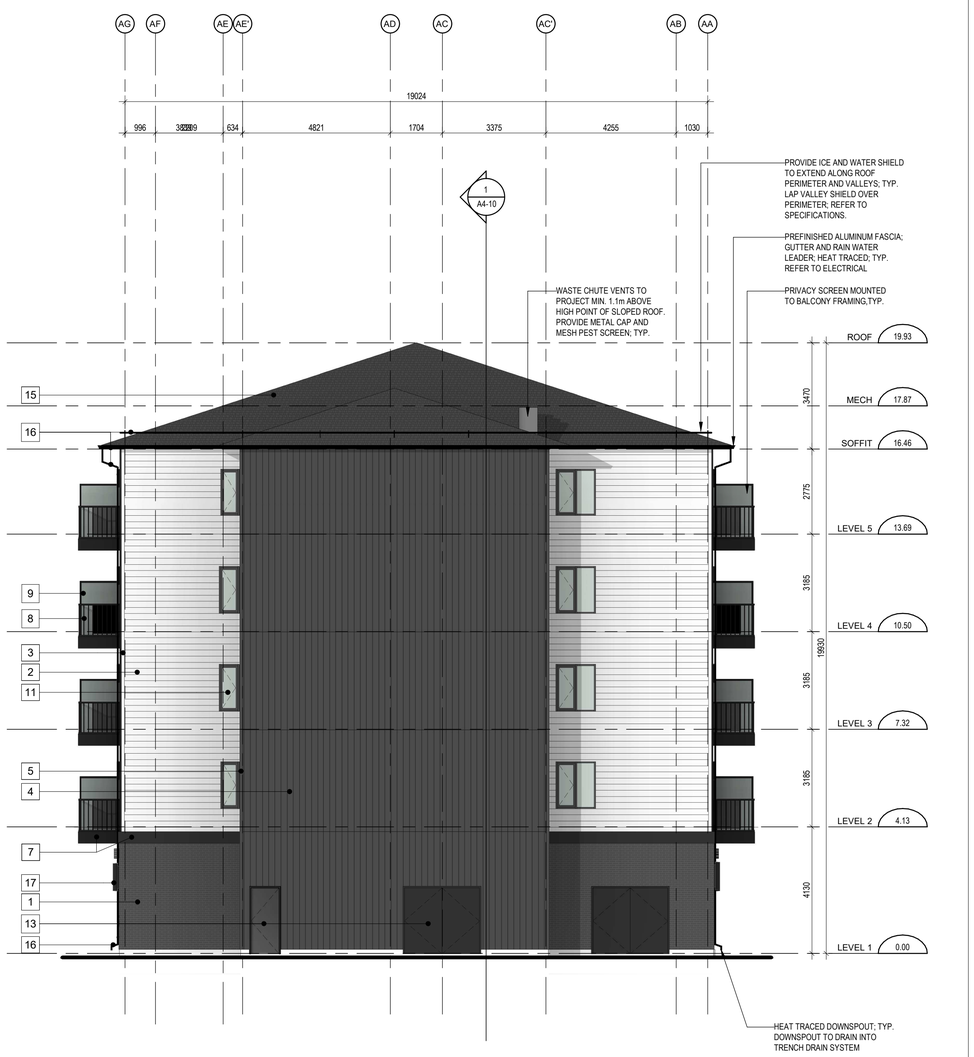

West Elevation
SCALE: 1 : 100
2
A4-02

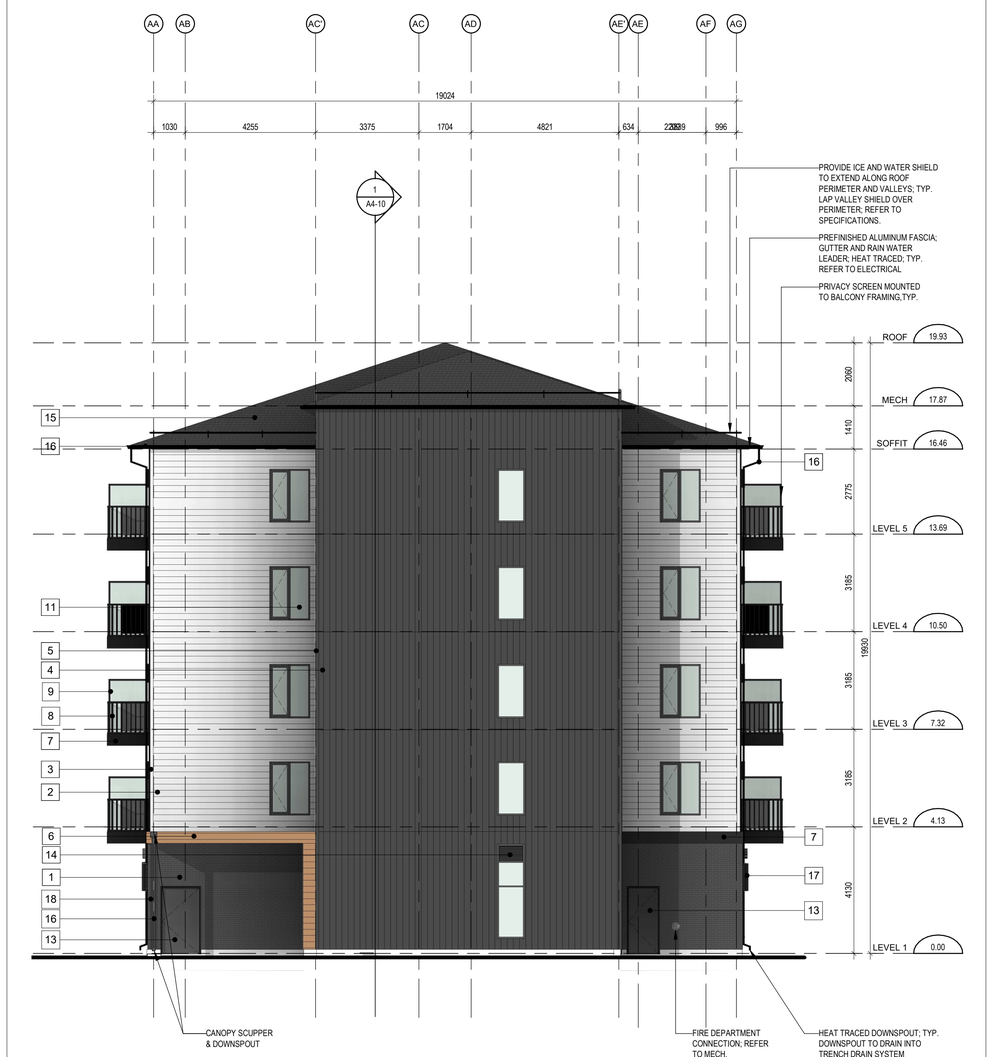

East Elevation
SCALE: 1 : 100
1
A4-02

A1

Kohn

Kohn Partnership Architects Inc.
116 Spadina Avenue, Suite 501, Toronto ON M5V 2K6
Tel 416.703.6700 www.kohnarchitects.com

ALL DIMENSIONS ARE GIVEN IN MILLIMETRES UNLESS OTHERWISE INDICATED.

DO NOT SCALE DRAWINGS.

CONTRACTOR SHALL VERIFY AND CHECK ALL DIMENSIONS AND CONDITIONS ON SITE PRIOR TO STARTING ANY OF THE WORK AND REPORT ANY DISCREPANCY TO THE ARCHITECT AND CONSULTANTS BEFORE PROCEEDING. CONSTRUCTION MUST CONFORM TO ALL APPLICABLE CODES AND REQUIREMENTS OF AUTHORITIES HAVING JURISDICTION PERTAINING TO THIS APPLICATION.

THE ARCHITECT BEARS NO RESPONSIBILITY FOR THE INTERPRETATION OF THESE DOCUMENTS BY THE CONTRACTOR. UPON WRITTEN APPLICATION THE ARCHITECT WILL PROVIDE WRITTEN OR GRAPHIC CLARIFICATION AS SUPPLEMENTARY INFORMATION REGARDING THE INTENT OF THE CONTRACT DOCUMENTS.

LOCATIONS OF EXPOSED MECHANICAL OR ELECTRICAL DEVICES, FITTINGS AND FIXTURES ARE INDICATED ON ARCHITECTURAL DRAWINGS. WHICH SHALL GOVERN OVER THE MECHANICAL AND ELECTRICAL DRAWINGS. THOSE ITEMS NOT CLEARLY LOCATED, TO BE LOCATED AS DIRECTED BY THE ARCHITECT.

NO INVESTIGATION HAS BEEN UNDERTAKEN OR REPORTED ON THIS OFFICE IN REGARDS TO THE ENVIRONMENTAL CONDITIONS OR POLLUTIONS OF THIS SITE.

COPYRIGHT 2005 KOHN ARCHITECTS INC.

COPYRIGHT OF THIS DRAWING AND THE DESIGN INTENT IS RESERVED BY THE ARCHITECT. THE DRAWINGS AND ALL ASSOCIATED DOCUMENTS ARE AN INSTRUMENT OF SERVICE BY KOHN ARCHITECTS INC. THE DRAWINGS AND THE INFORMATION CONTAINED THEREIN MAY NOT BE REPRODUCED IN WHOLE OR IN PART WITHOUT PRIOR WRITTEN PERMISSION OF THE KOHN ARCHITECTS INC.

ALL DRAWINGS ARE THE PROPERTY OF THE ARCHITECT AND MUST BE RETURNED ON REQUEST.

ISSUE DATES AND DISTRIBUTION LOG

No	Date	Note
1	26/03/17	30% SUBMISSION
2	26/07/10	66% SUBMISSION
3	26/12/01	99% / IFT / BP SUB 01
4	26/11/06	ISSUED FOR SPA

mattamyHOMES

ONTARIO ASSOCIATION OF ARCHITECTS
ANDREW C MUFFITT
LICENCE
5957
SEAL

Project:
WATERIDGE BLOCK 12

MATTAMY HOMES

1000 TAWADINA ROAD

OTTAWA ON K1K 4E4

Drawing Title:
ELEVATION

Project Manager Team: DRW
Project No. 25-116
Date Plotted: 2026-11-06 12:26:42 PM
Scale As indicated
Drawing No.:
A4-02