
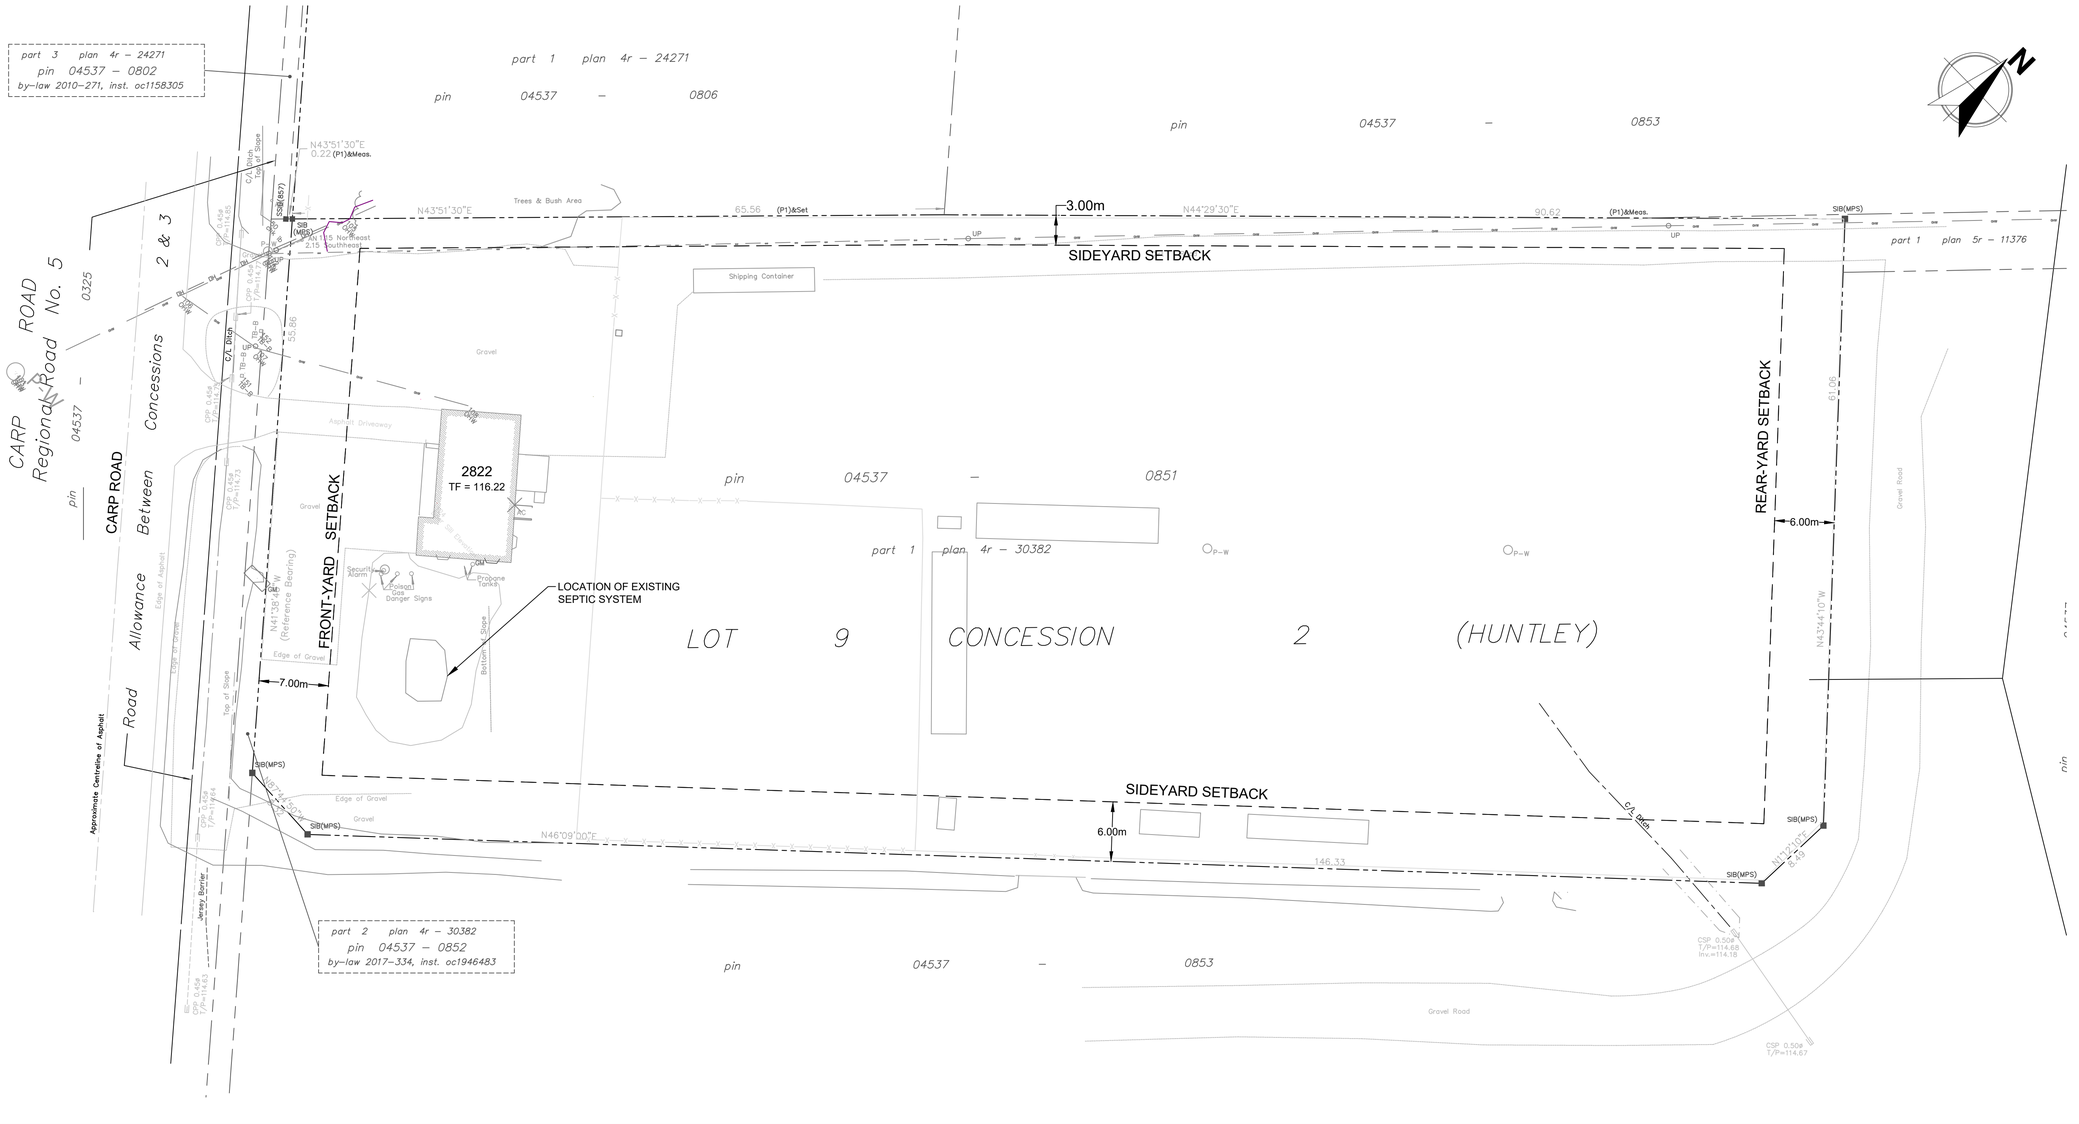


KEYPLAN

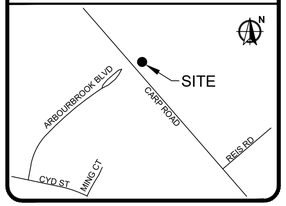

LEGEND

- PROPERTY LINE
- SETBACK
- 64.40 / ×64.40 — PROPOSED ELEVATION / EXISTING ELEVATION
- 5.4% — PROPOSED SLOPE SURFACE DRAINAGE
- 64.96 — PROPOSED TERRACE ELEVATION
- 2.0% — PROPOSED SWALE AND SLOPE
- DOWNSPOUT

No.	Revision/Issue	Date
1	ISSUED FOR REVIEW	10/9/2026

BNR Designs

PROJECT
2822 CARP ROAD
READY MOTORS
OTTAWA, ON

DRAWING TITLE
SITEPLAN

Drawn	Checked
A.MILLS	K.SMITH
Date	Scale
10/05/2026	1:200
Poject No	Drawing No
BNR202619	1 OF 2