PARKETTE - 1.196 ha

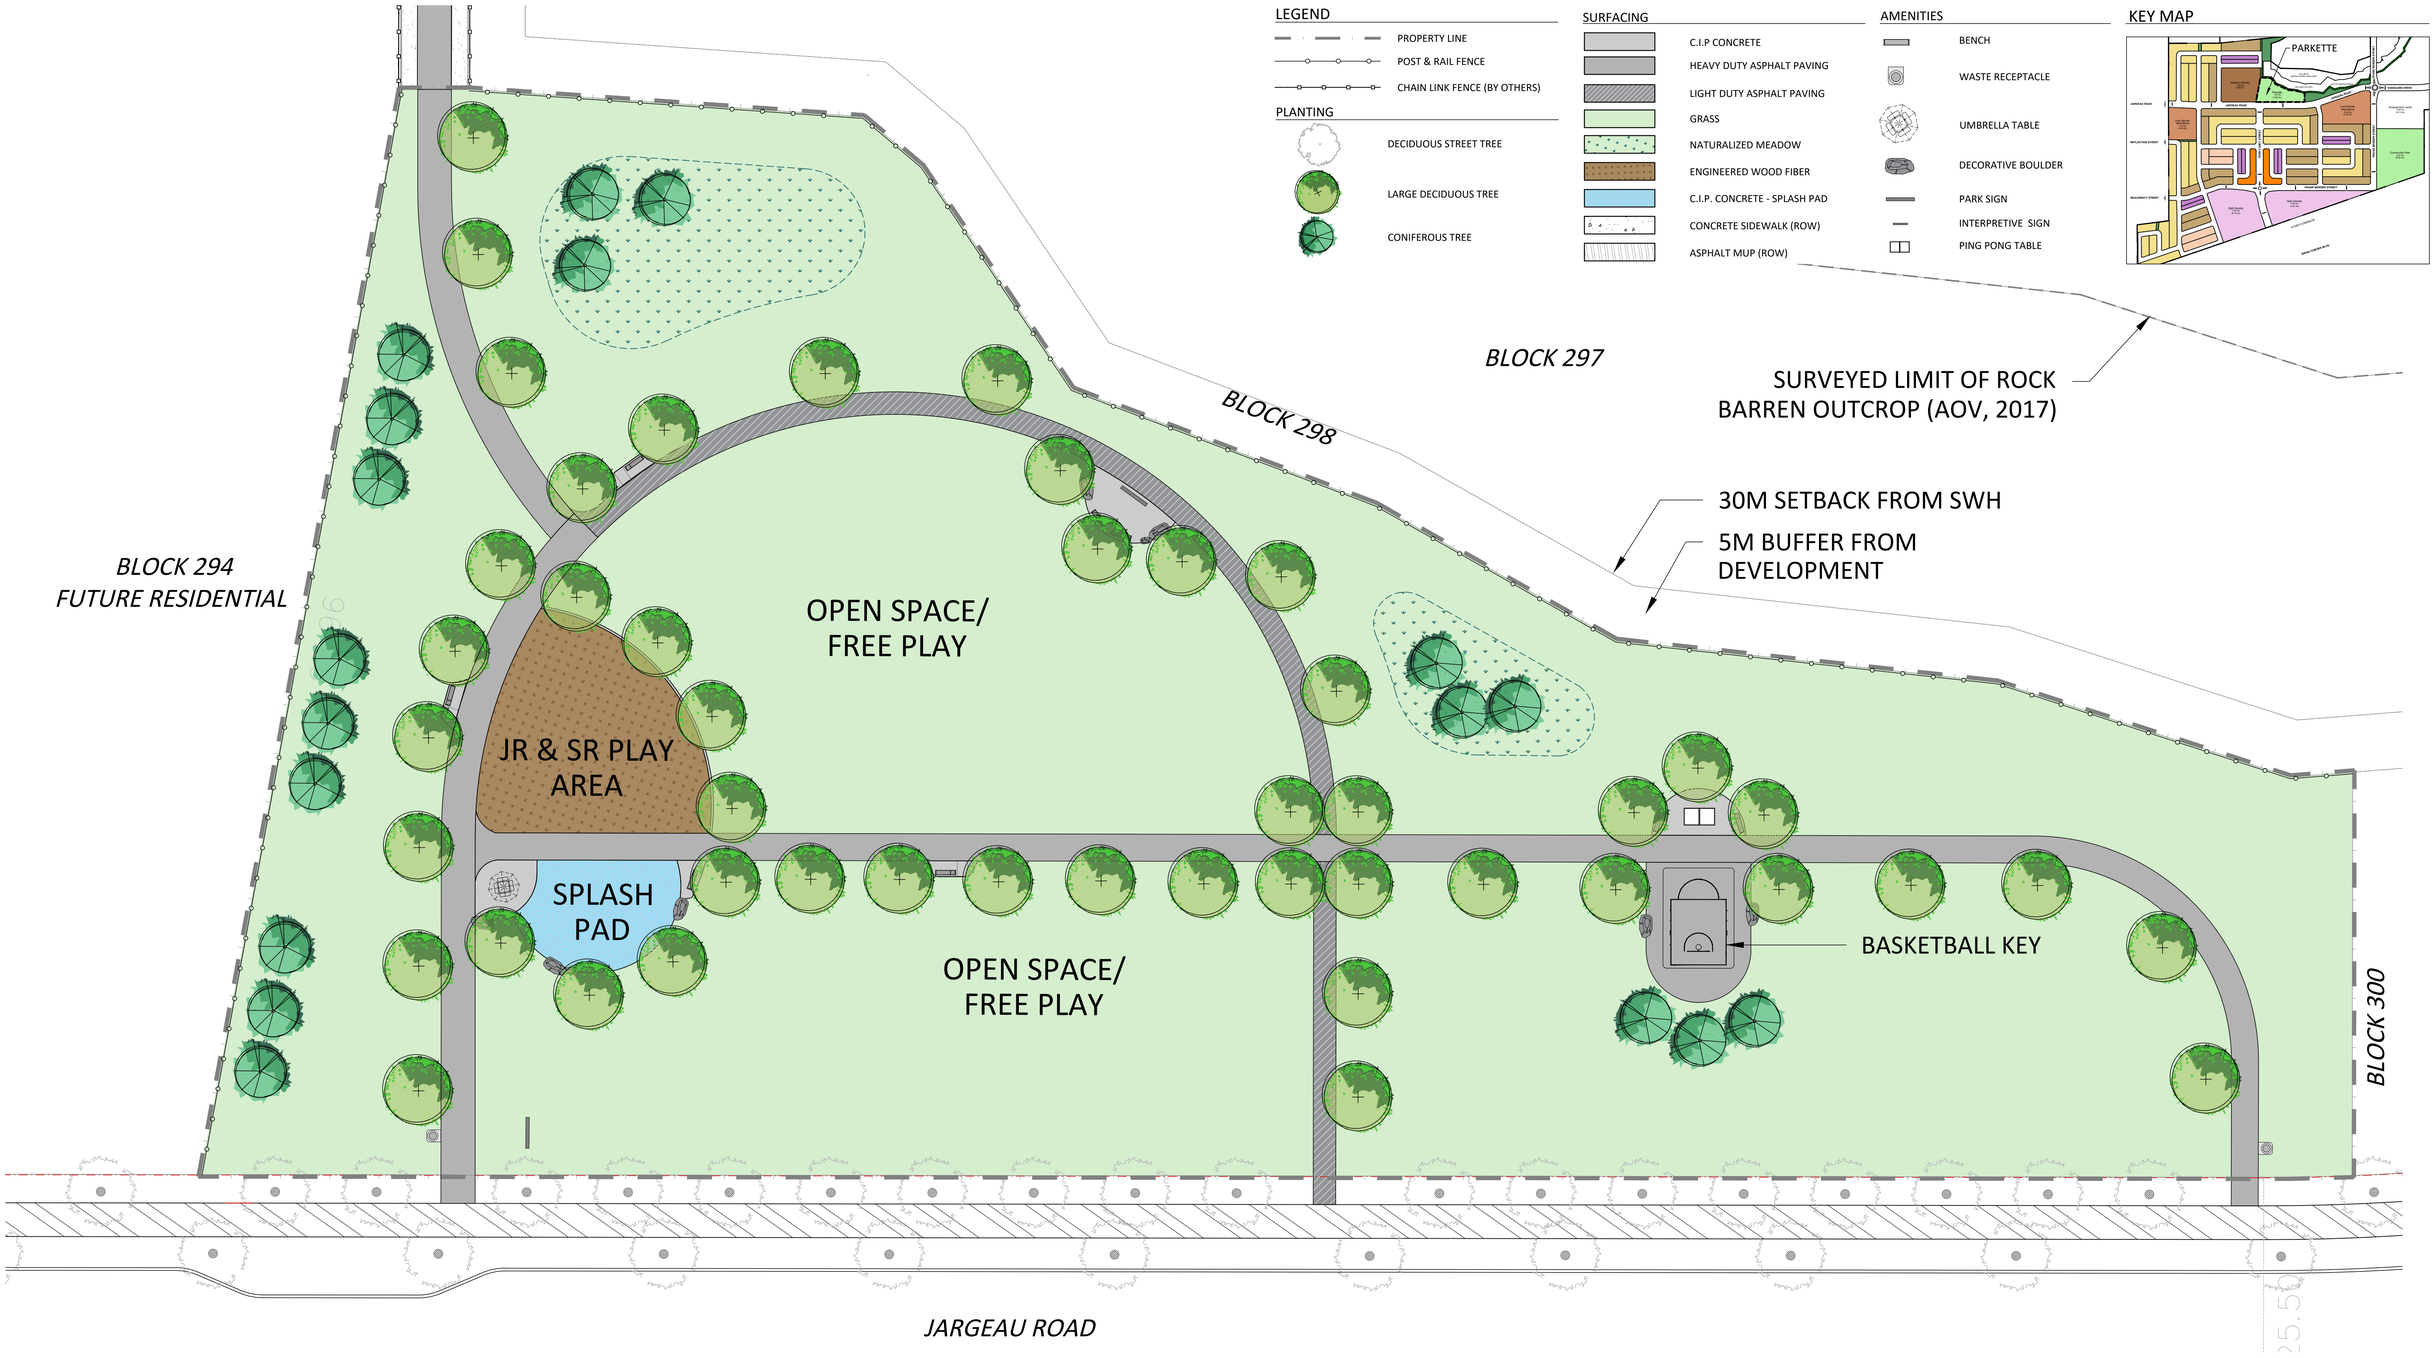

RICHCRAFT™ Group of Companies

PARKETTE FIT PLAN

TRAILSEDGE PHASE 5 - BLOCK 418

0 5 10 20 30m
SCALE 1:250

SCALE: 1:250
DATE: SEP 22, 2025
REV: JAN 20, 2025
PROJECT: 21-116

NAK design strategies
1285 WELLINGTON STREET, OTTAWA, ON K1Y 3A8 CANADA
T 613.237.2345 NAKDESIGNSTRATEGIES.COM