


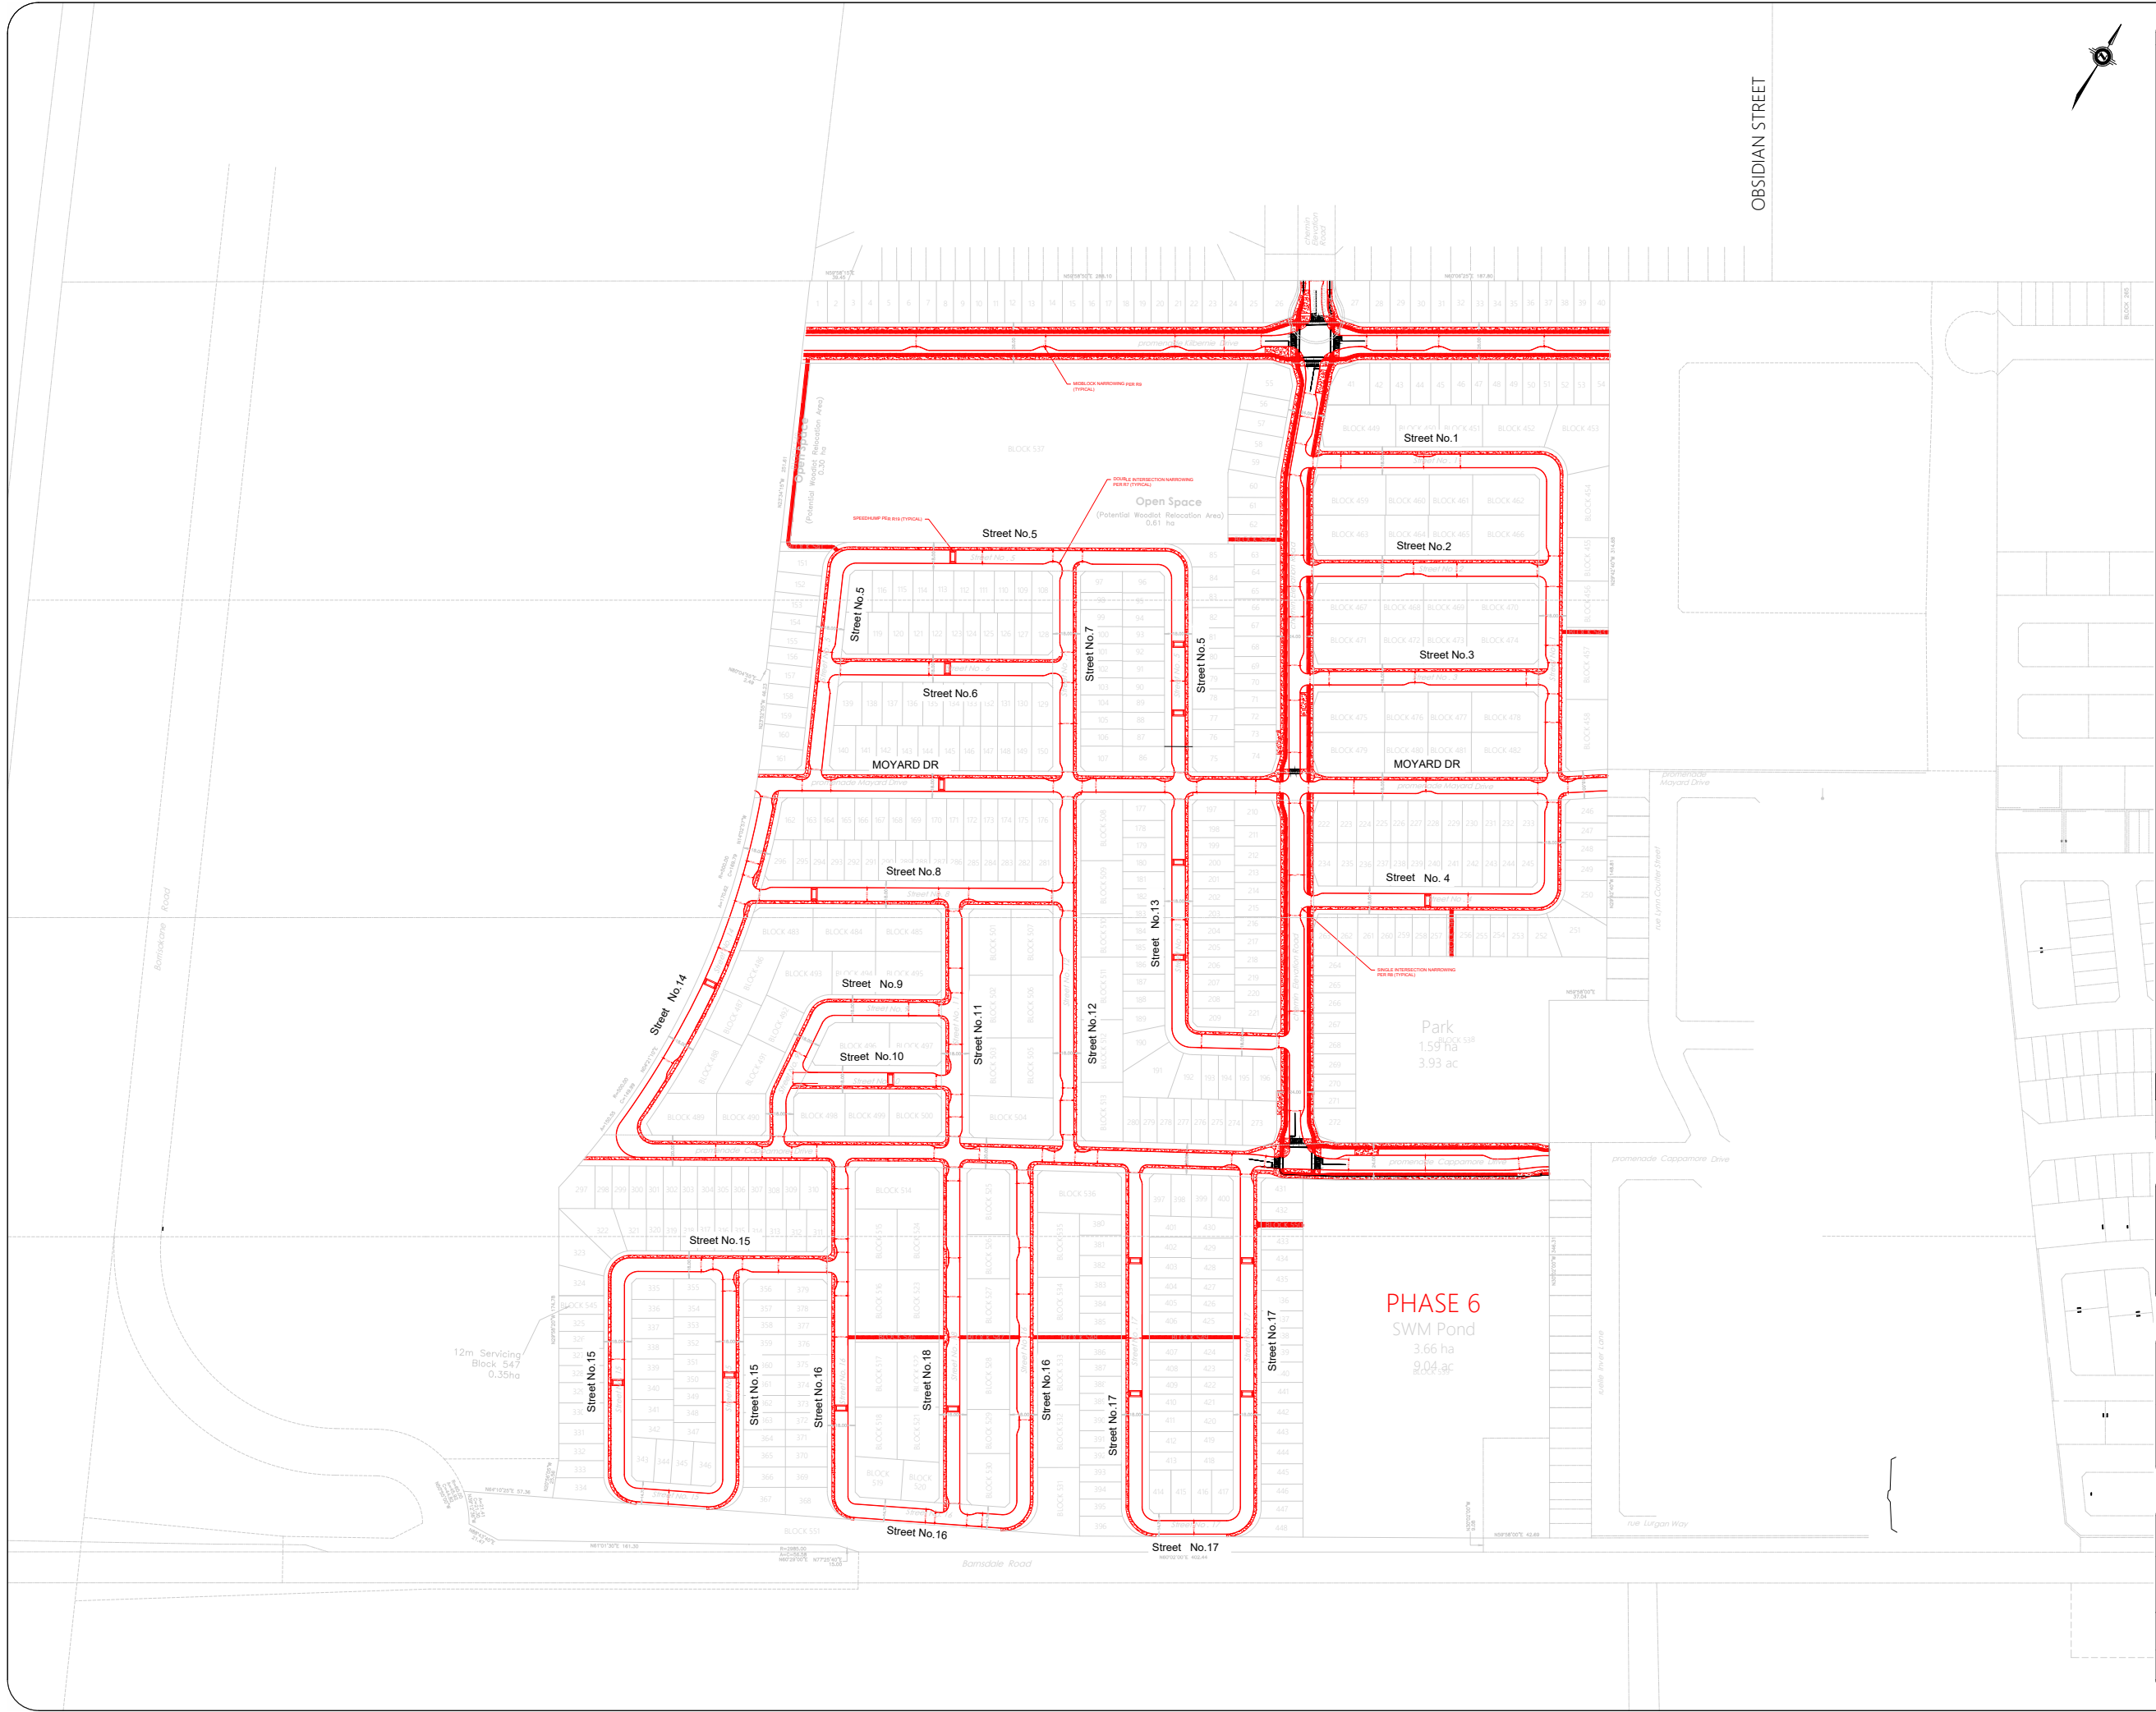

Notes:

NOTES:
1. THE LOCATION OF TRAFFIC CALMING ELEMENTS ARE APPROXIMATE AND ARE SUBJECT TO CHANGE UPON COORDINATION WITH CIVIL.

01	Issued for Review	CH	2026-06-25
REV:	DESCRIPTION:	BY:	DATE:
STATUS:			

CGH Transportation

6 Plaza Court
Ottawa, ON
K2H 7W1
(343) 999-9117

CLIENT:

Minto Communities Inc.
200-180 Kent Street
Ottawa, ON
K1P 0B6

ARCHITECT:

SITE:

Barrhaven South S1 Lands

TITLE:

Geometric Road Design
Draft

SCALE AT A3: 1:4000	DATE: 2026-06-25	DRAWN: CH	CHECKED: AL
PROJECT NO: 2023-126	DRAWING NO: 001	REVISION: 01	