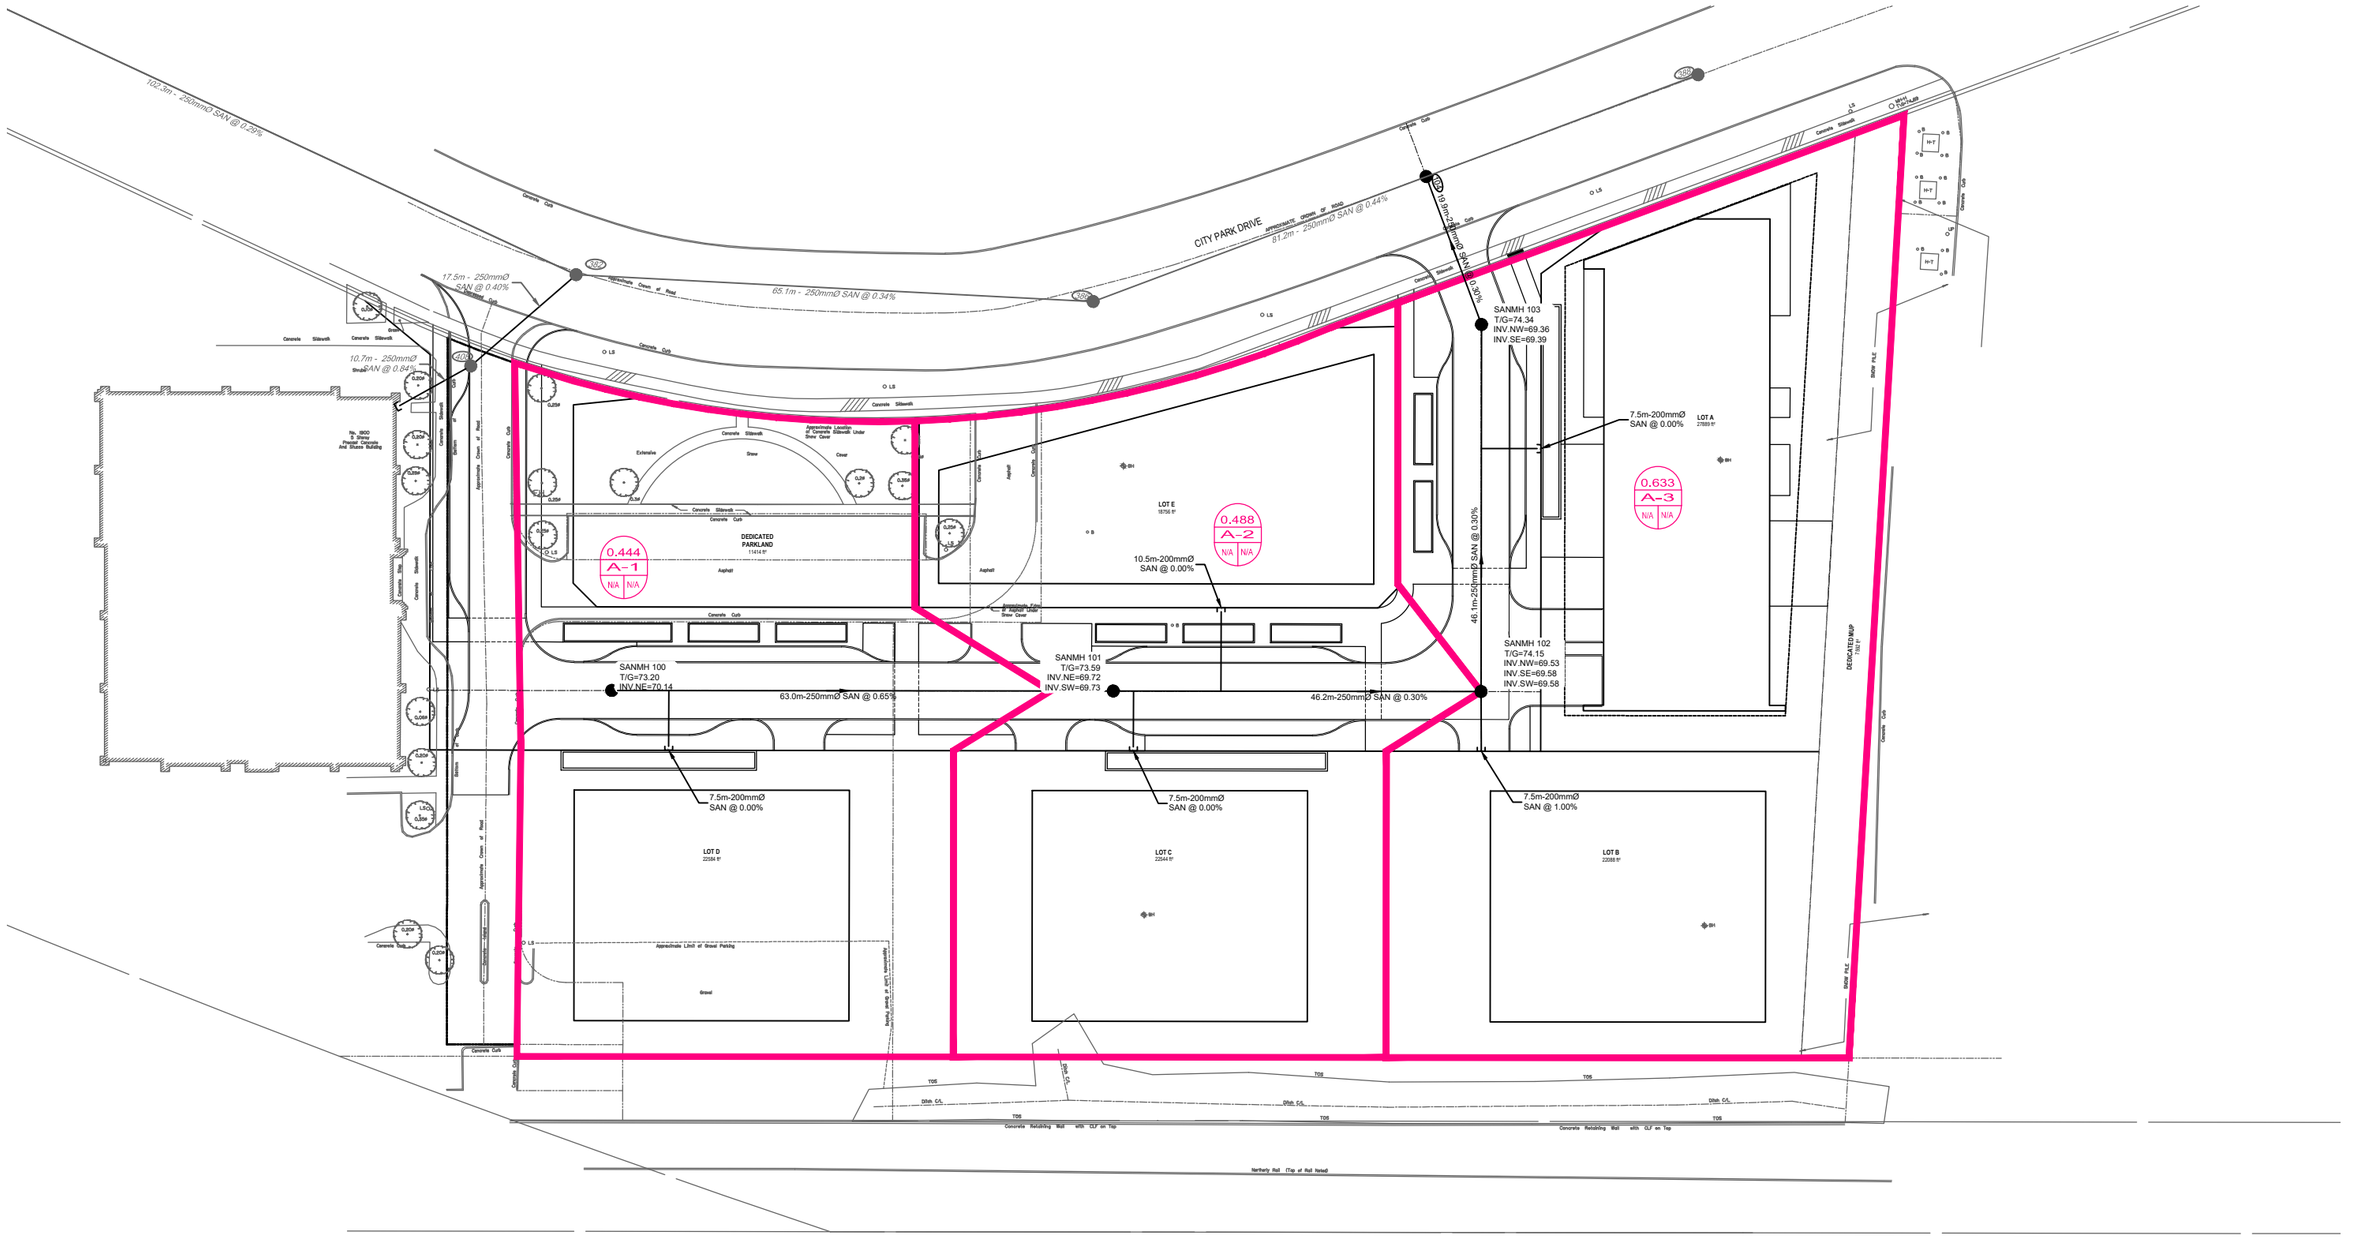

LEGEND

- PROPERTY LINE
- PROPOSED SANITARY SEWER AND MANHOLE
- DIRECTION OF FLOW
- SAN MH — EXISTING SANITARY MANHOLE & SEWER
- SANITARY SEWER DRAINAGE AREA BOUNDARY
- 6.388 / A-1 / N/A N/A — DRAINAGE AREA (ha) / SAN SEWER PIPE RUN / POPULATION / NO. UNITS

NOVATECH
Engineers, Planners & Landscape Architects
Suite 200, 240 Michael Cowpland Drive
Ottawa, Ontario, Canada K2M 1P6
Telephone (613) 254-9643
Facsimile (613) 254-5867
Website www.novatech-eng.com

2000 CITY PARK DRIVE

SANITARY DRAINAGE AREA PLAN

SCALE 1 : 750 (0 10 20 30)

DATE JULY 2026 | JOB 123006 | FIGURE 5

SHT11X17.DWG - 279mmX432mm

M:\2023\123006\CAD\Civil\123006-SAN.dwg, FIG 5, Jun 30, 2026 - 12:35pm, cvisser