

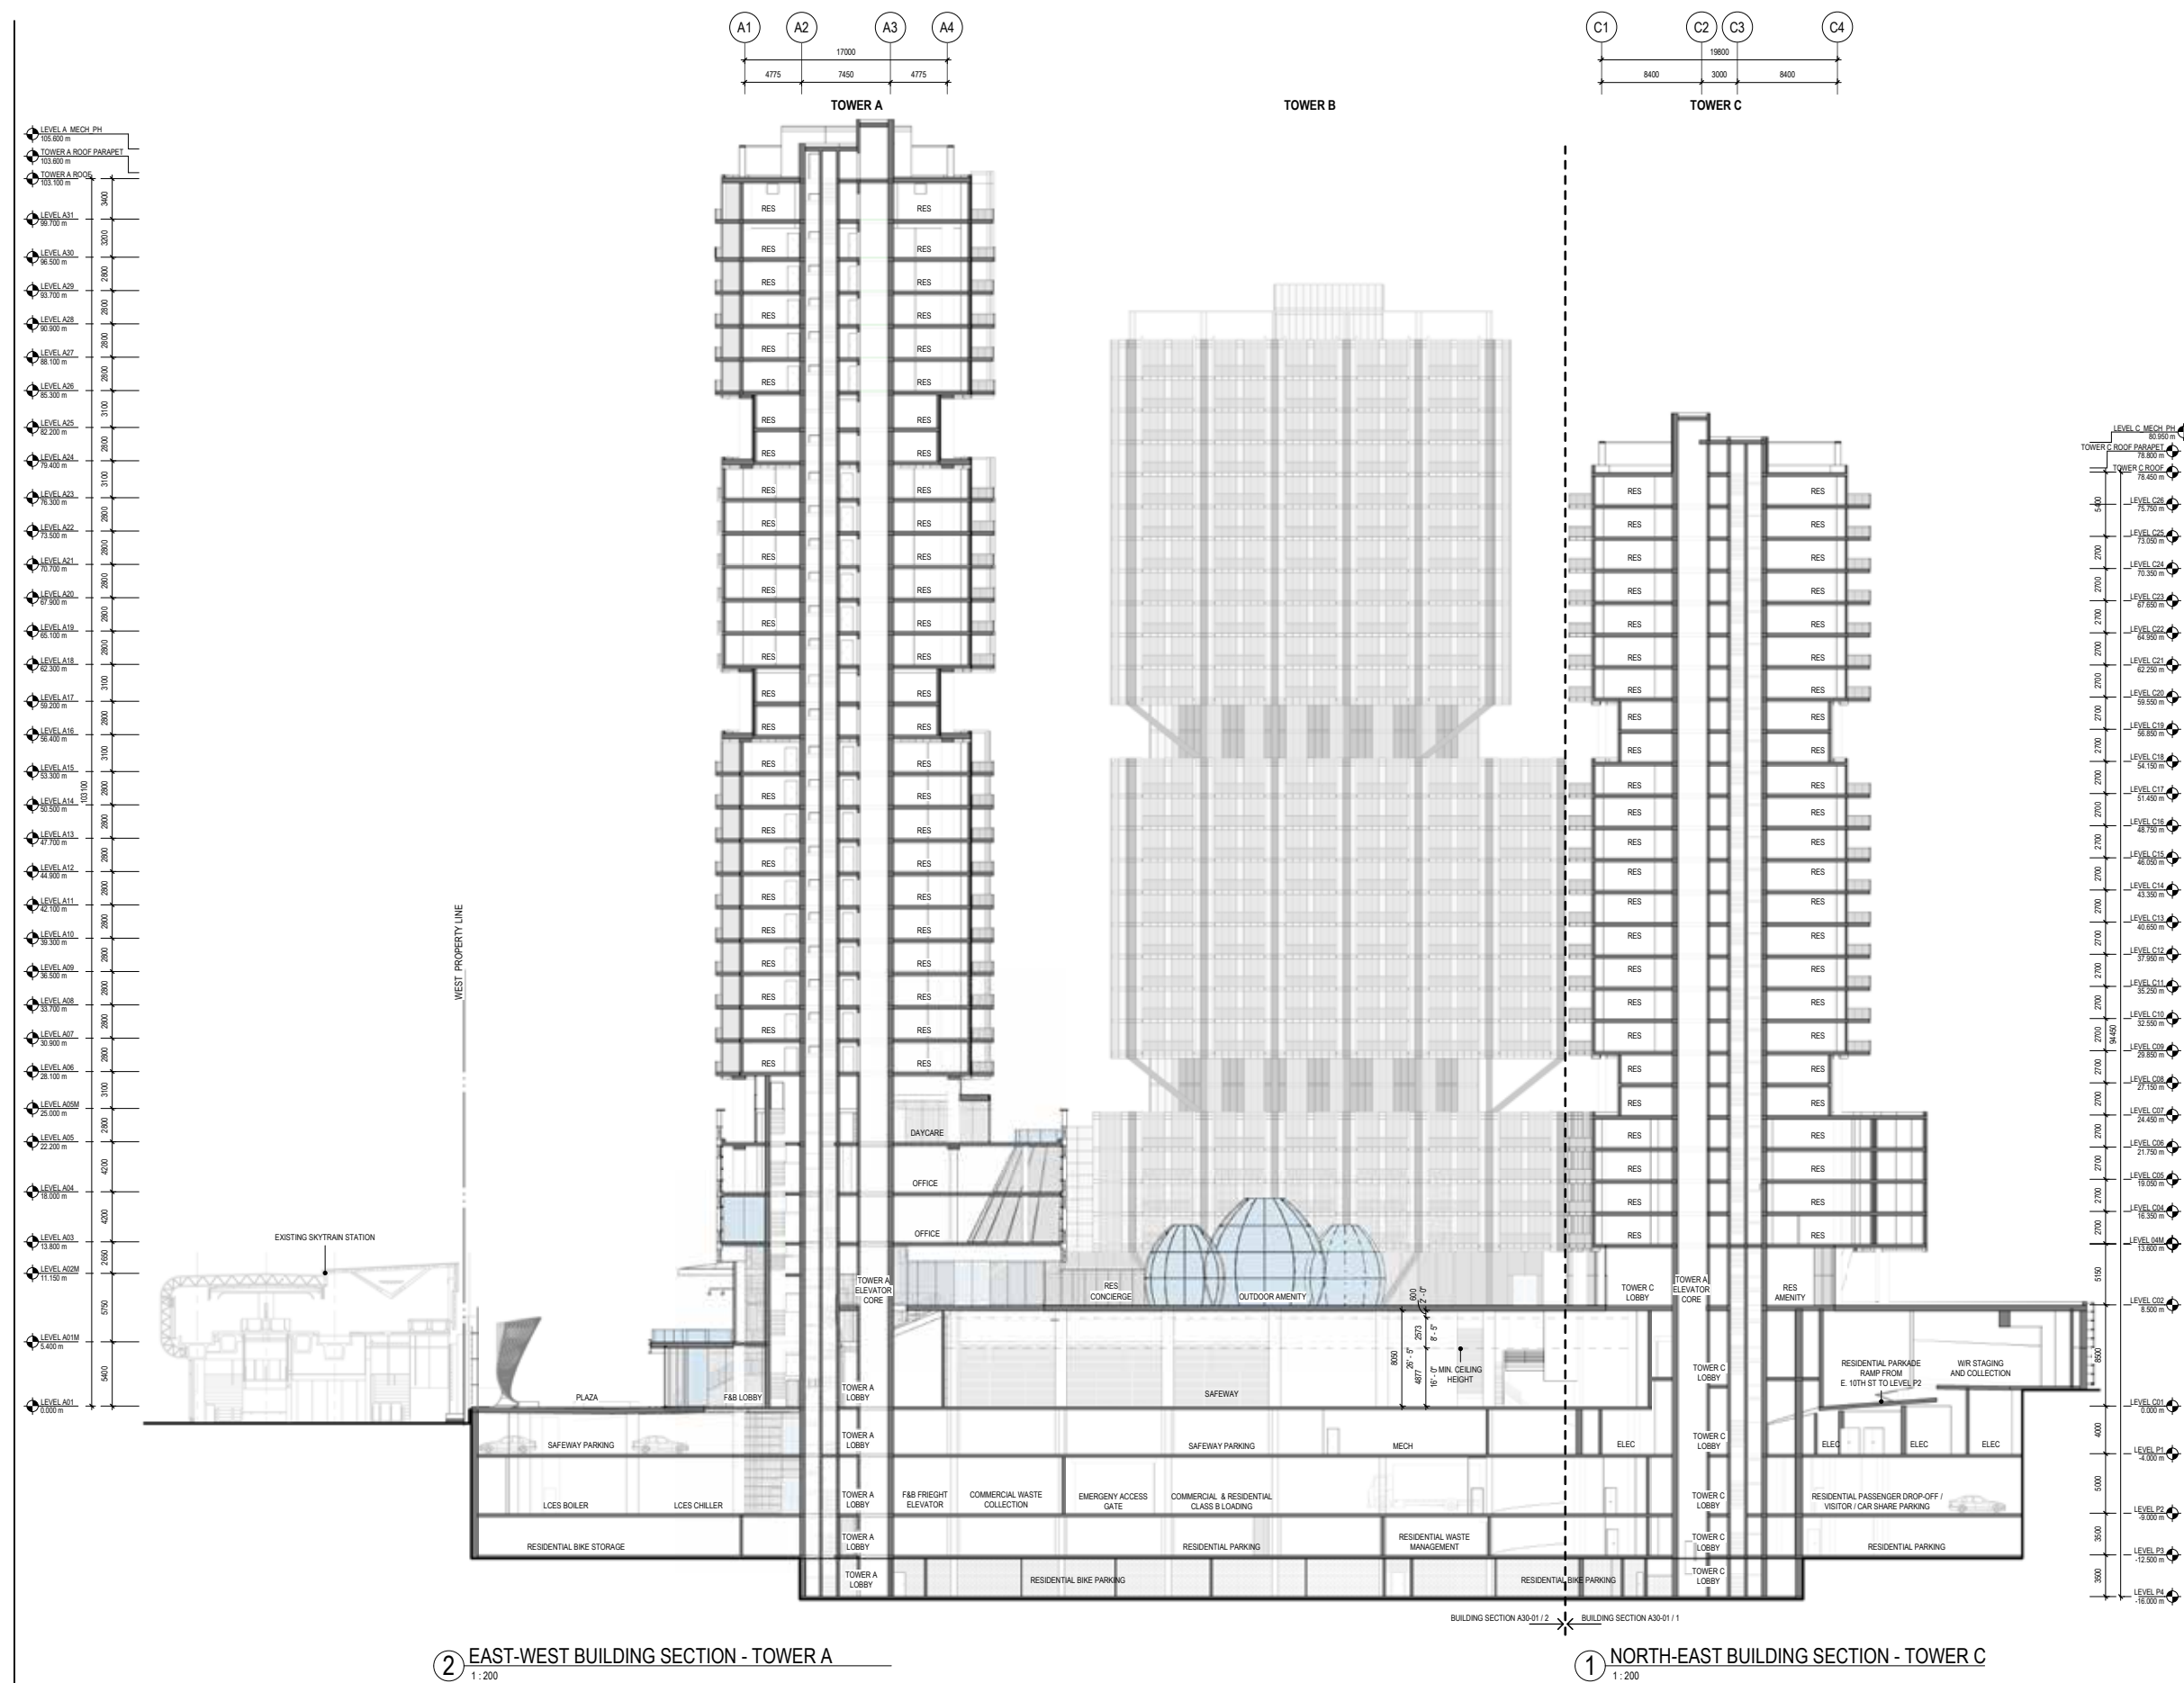


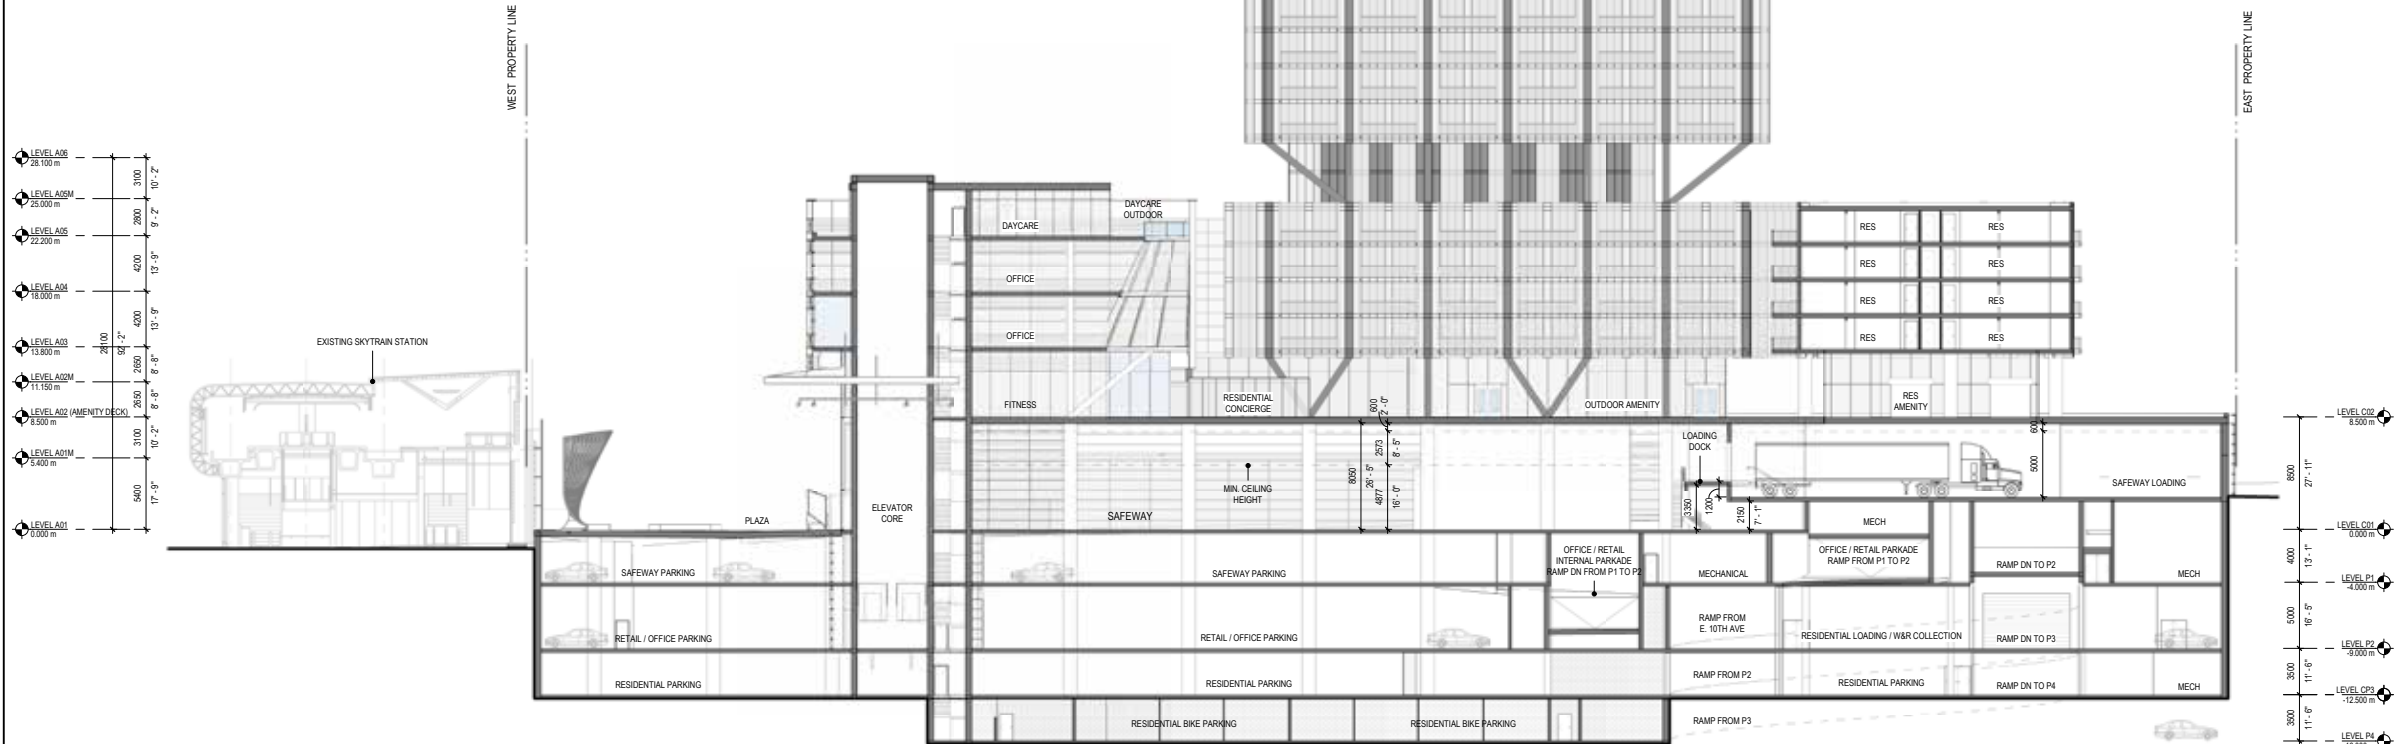

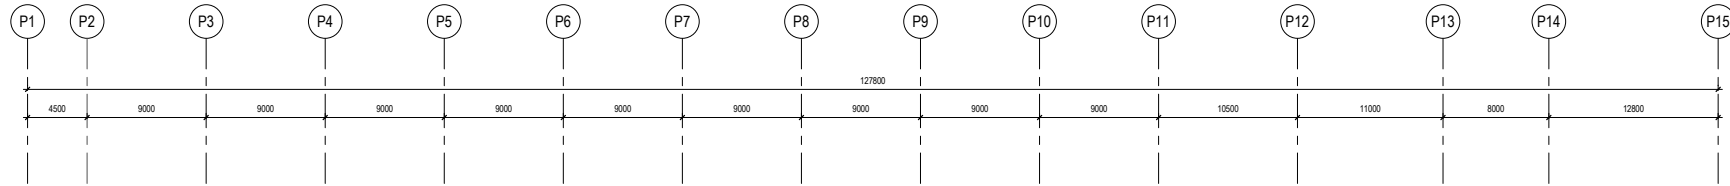

1 EAST-WEST BUILDING SECTION - SAFEWAY
1:200

PERKINS
+ WILL


1220 Homer St.
Vancouver, British Columbia
Canada V6B 7Y5
1.604.684.5446
1.604.684.5447
www.perkinswill.com

PROJECT



Crombie REIT +
Westbank Corp.

KEYPLAN

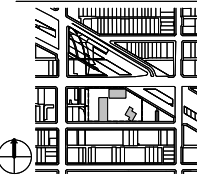

ISSUE CHART

A	Issued for Rectifying re-submission	Jul 07 2020
Issue	Issue	DATE



Job Number	411812.000
Drawn	Author
Checked	Checker
Approved	Approver

EAST-WEST BUILDING
SECTION - SAFEWAY

SHEET NUMBER

A30-02

Copyright © 2016 Perkins+Will

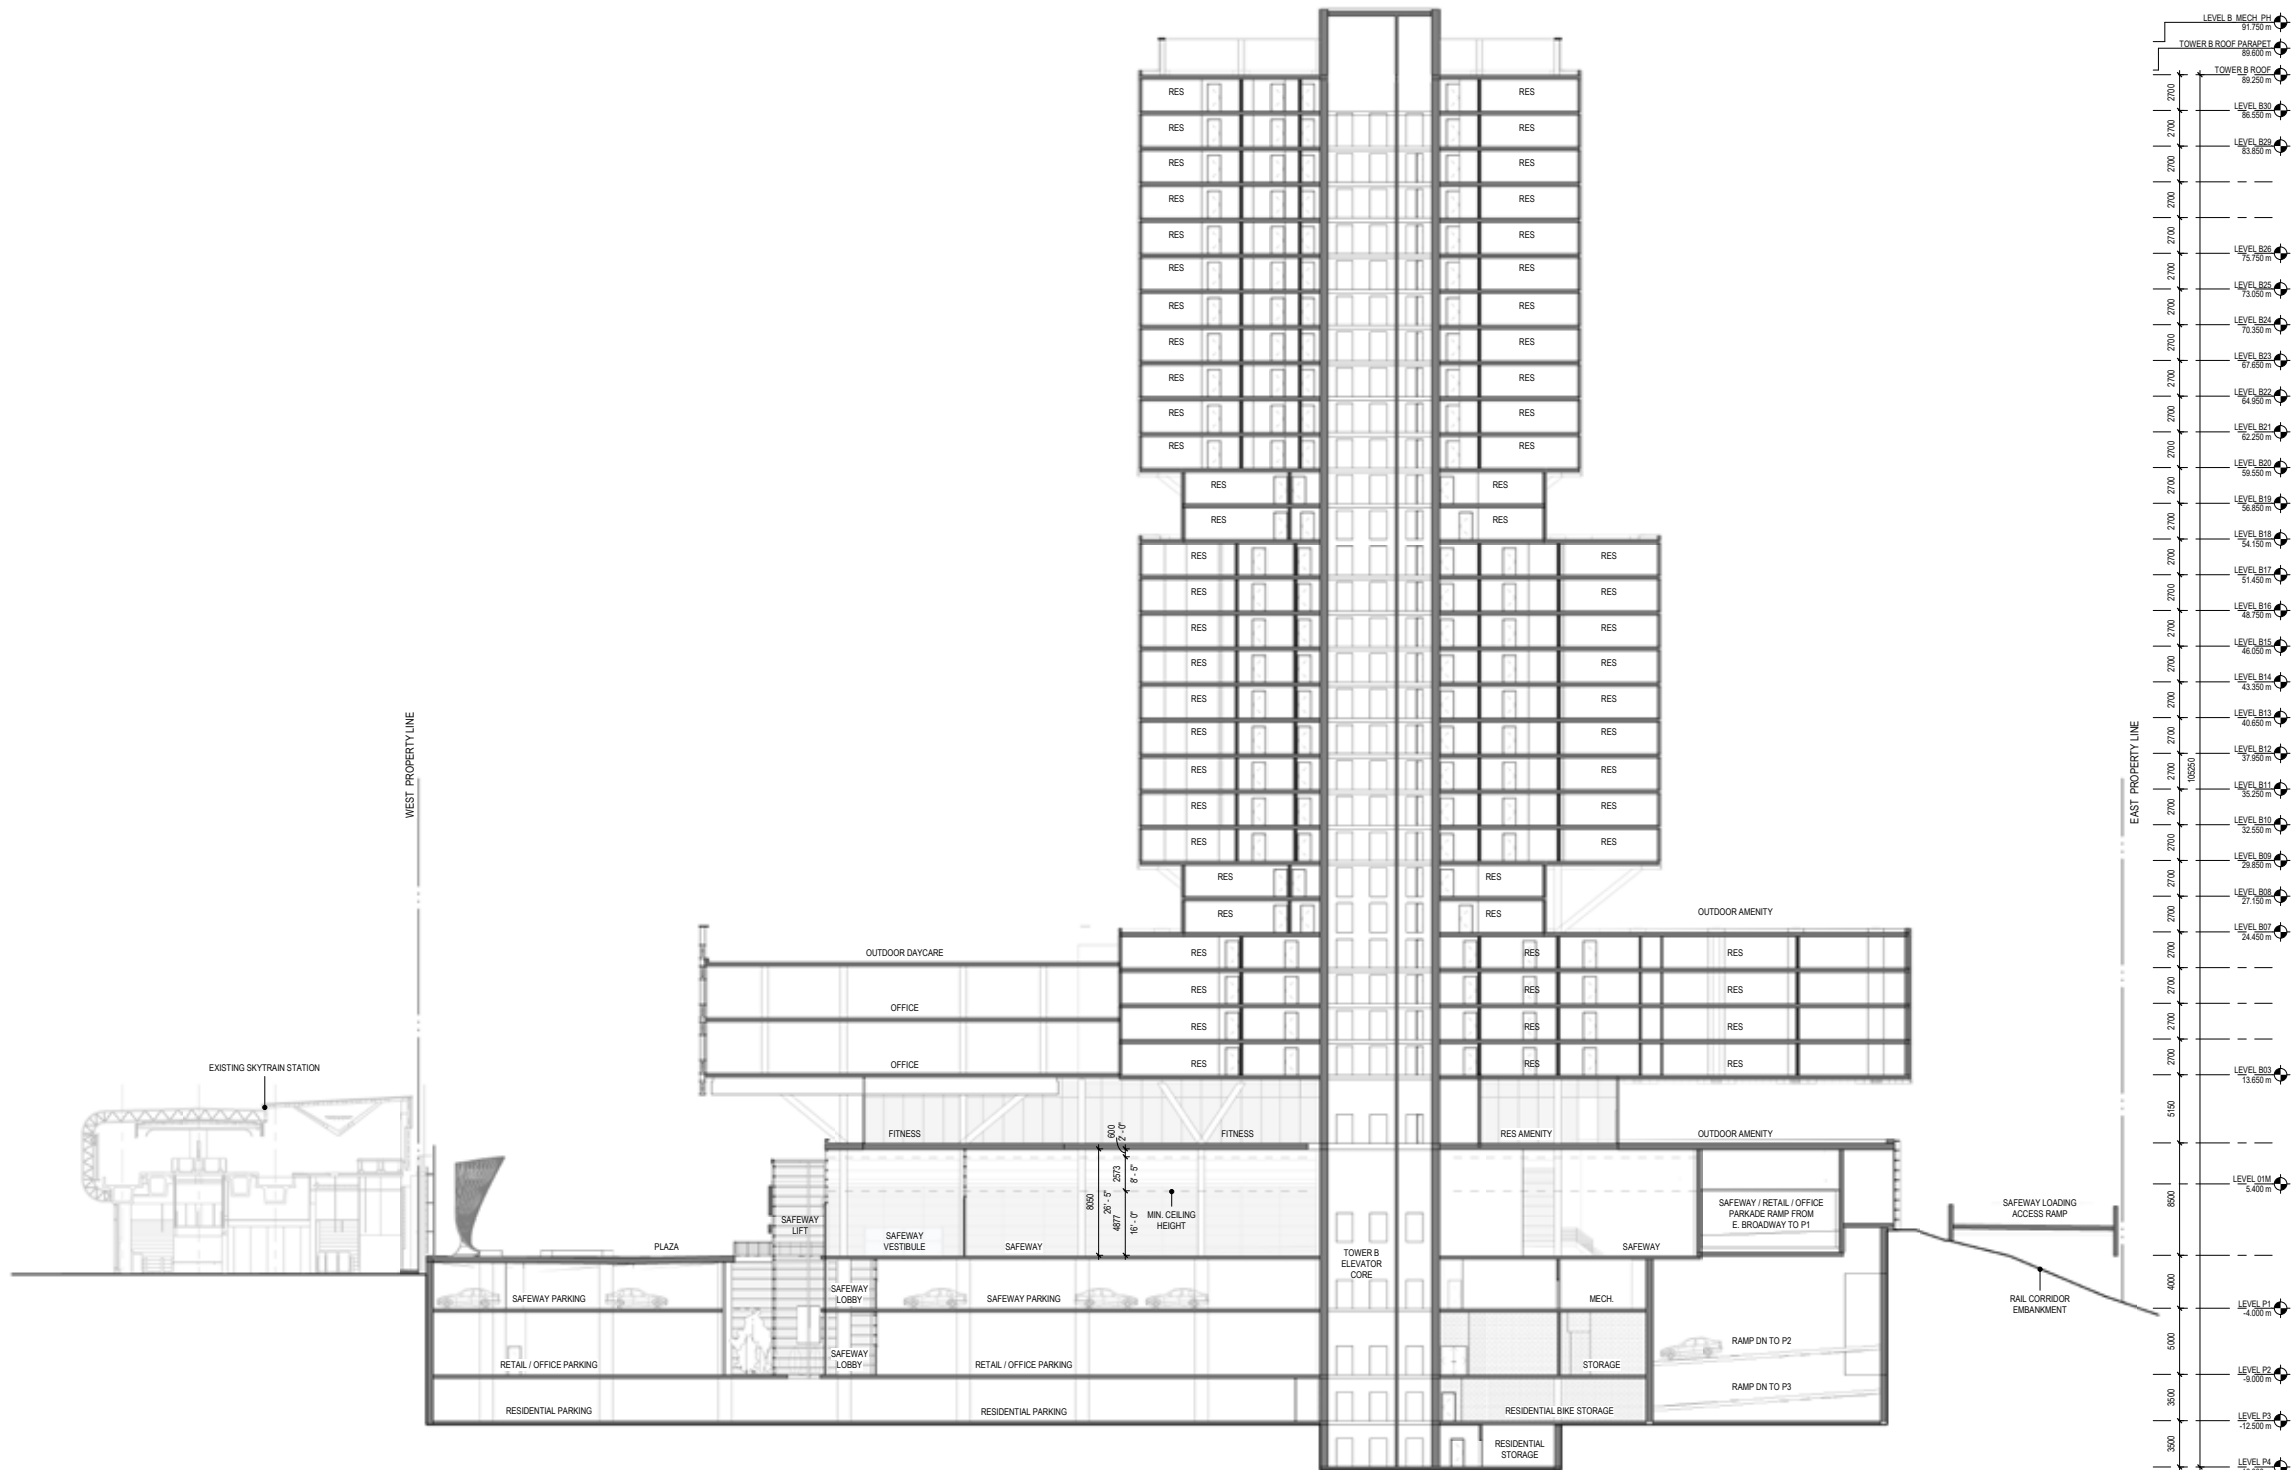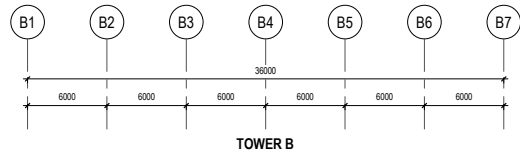

1 EAST-WEST BUILDING SECTION - TOWER B
1 : 200

PERKINS
+ WILL


1220 Homer St.
Vancouver, British Columbia
Canada V6B 2Y5
1 604 684 5446
1 604 684 5447
www.perkinswill.com

PROJECT



Crombie REIT +
Westbank Corp.

KEYPLAN

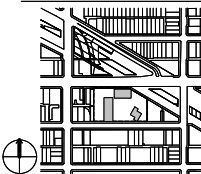

ISSUE CHART

A	Issued for Permitting re-submission	Jul 07 2009
ISSUE	Issued for Permitting	May 26 2010
DATE	ISSUE	DATE

Job Number 411812.000
Drawn Author
Checked Checker
Approved Approver
TITLE

EAST-WEST BUILDING
SECTION - TOWER B

SHEET NUMBER


A30-03

Copyright © 2016 Perkins+Will

7/6/2020 3:20:54 PM BM 300 / Commercial Broadway / A-WBEC-MASTER_R201.rvt

7/6/2020 3:26:54 PM BM 300 / Commercial Broadway / A-WBEC-MASTER_R201.rvt

1 NORTH-SOUTH BUILDING SECTION - TOWER A
1:200

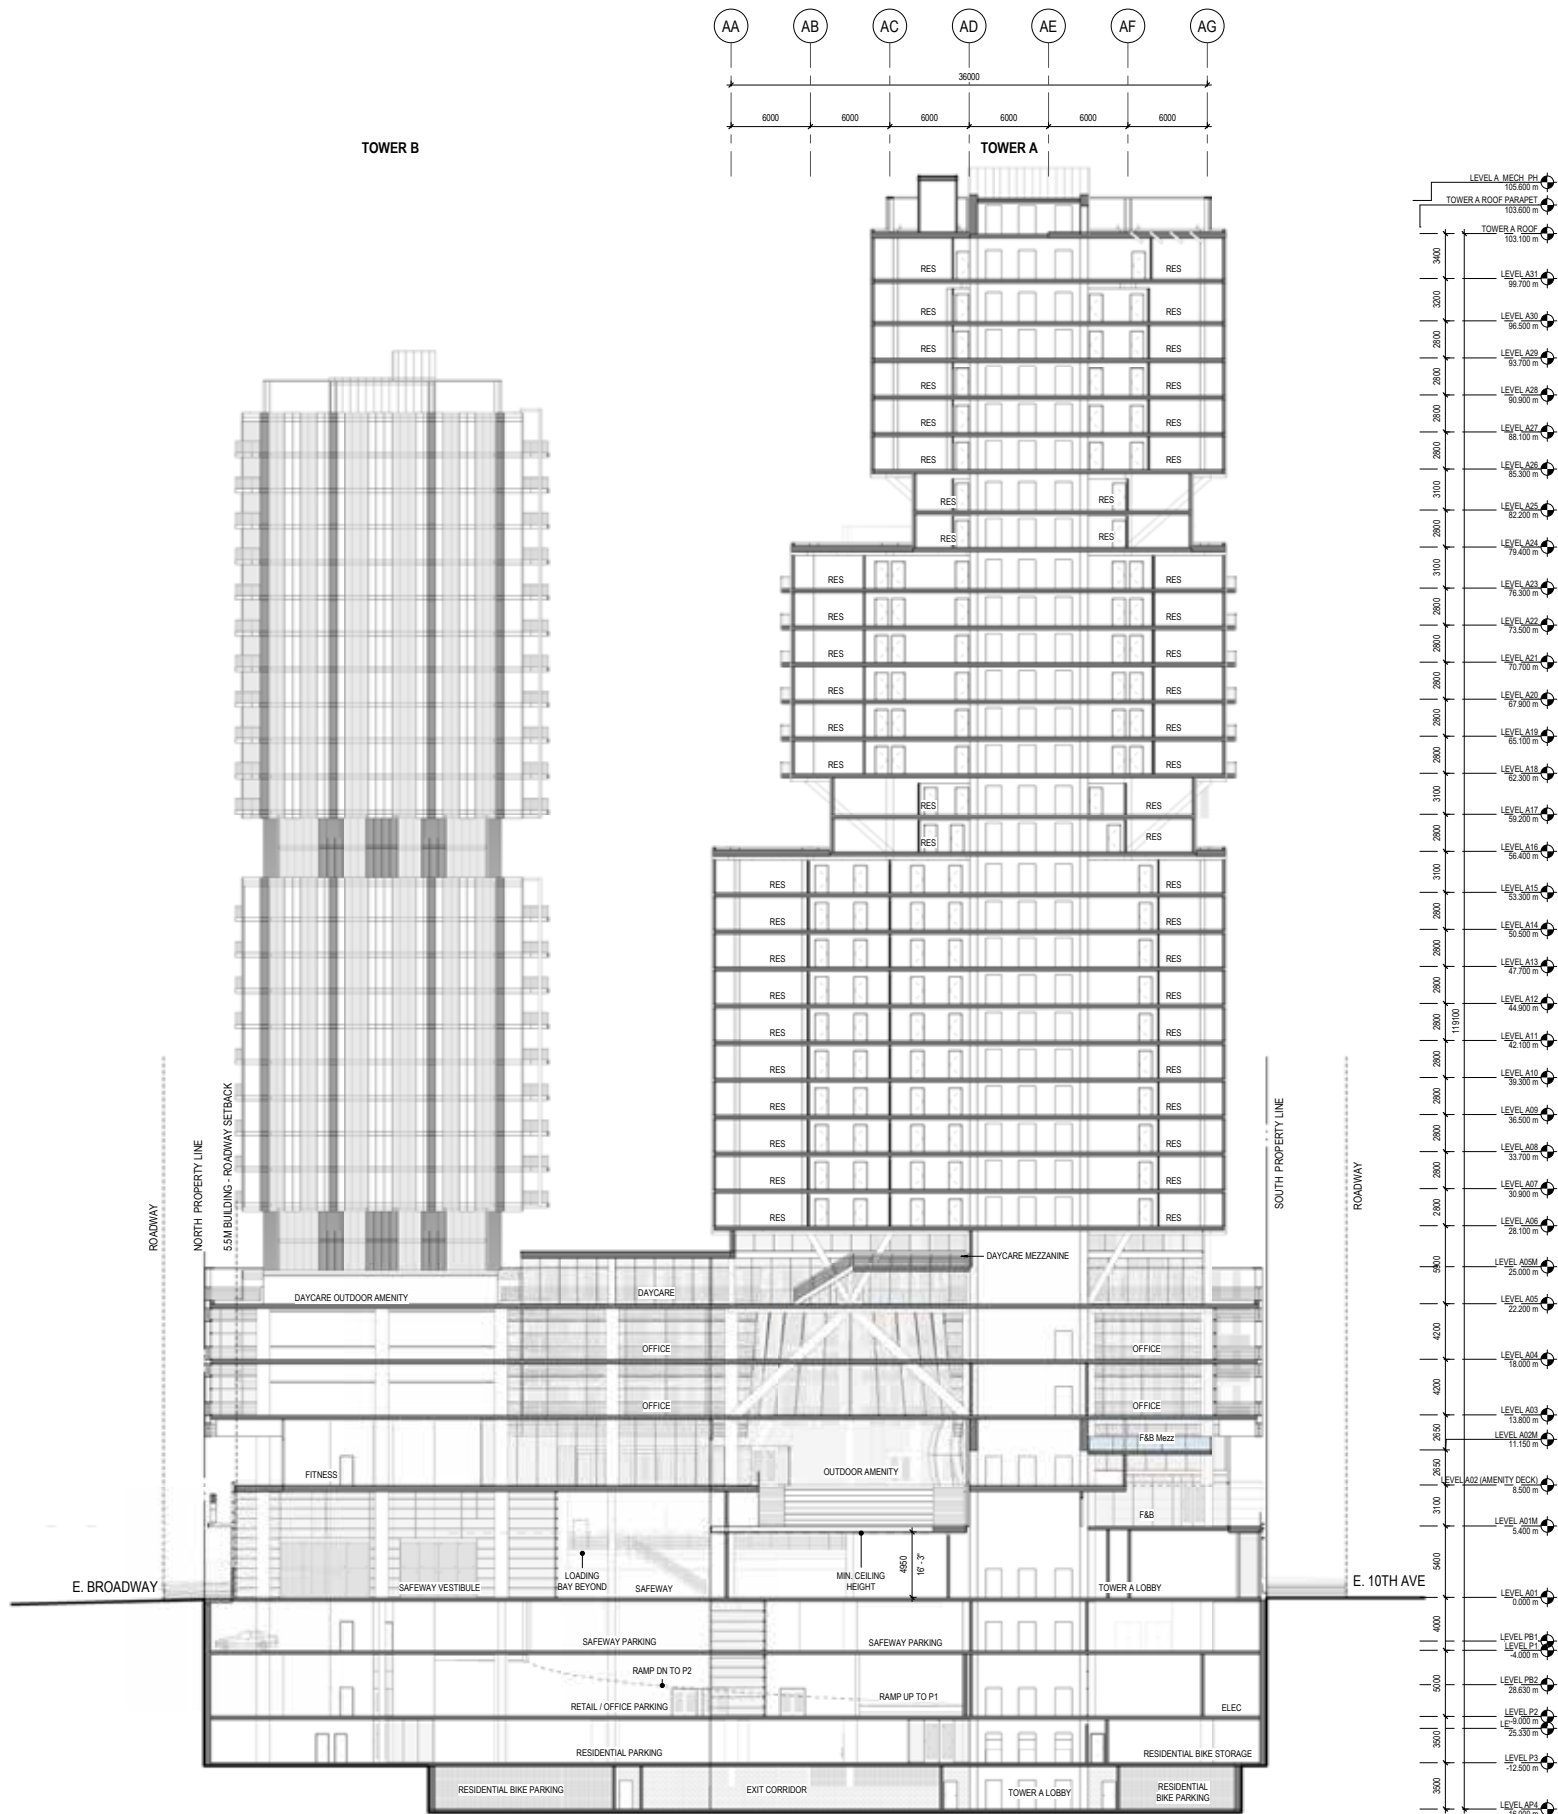


PERKINS
+ WILLL

1220 Homer St.
Vancouver, British Columbia
Canada V6B 2Y5
1 604.684.5446
1 604.684.5447
www.perkinswill.com

PROJECT PROJECT




Crombie REIT +
Westbank Westbank Corp.

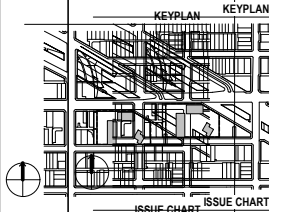

A		A		Issued for Reopening or Submission		14/07/2020	
A		A		Issued for Reopening		May 30, 2019	
A		A		ISSUE		DATE	
A		A		Job Number		411812.000	
A		A		Drawn		Author	
A		A		Checked		Checker	
A		A		Approved		Approver	
A		A		TITLE			

7/6/2020 3:27:21 PM BM 300 Commercial Broadway/AMBC-MASTER_P02.rvt

1 NORTH-SOUTH BUILDING SECTION - TOWER B
1 : 200

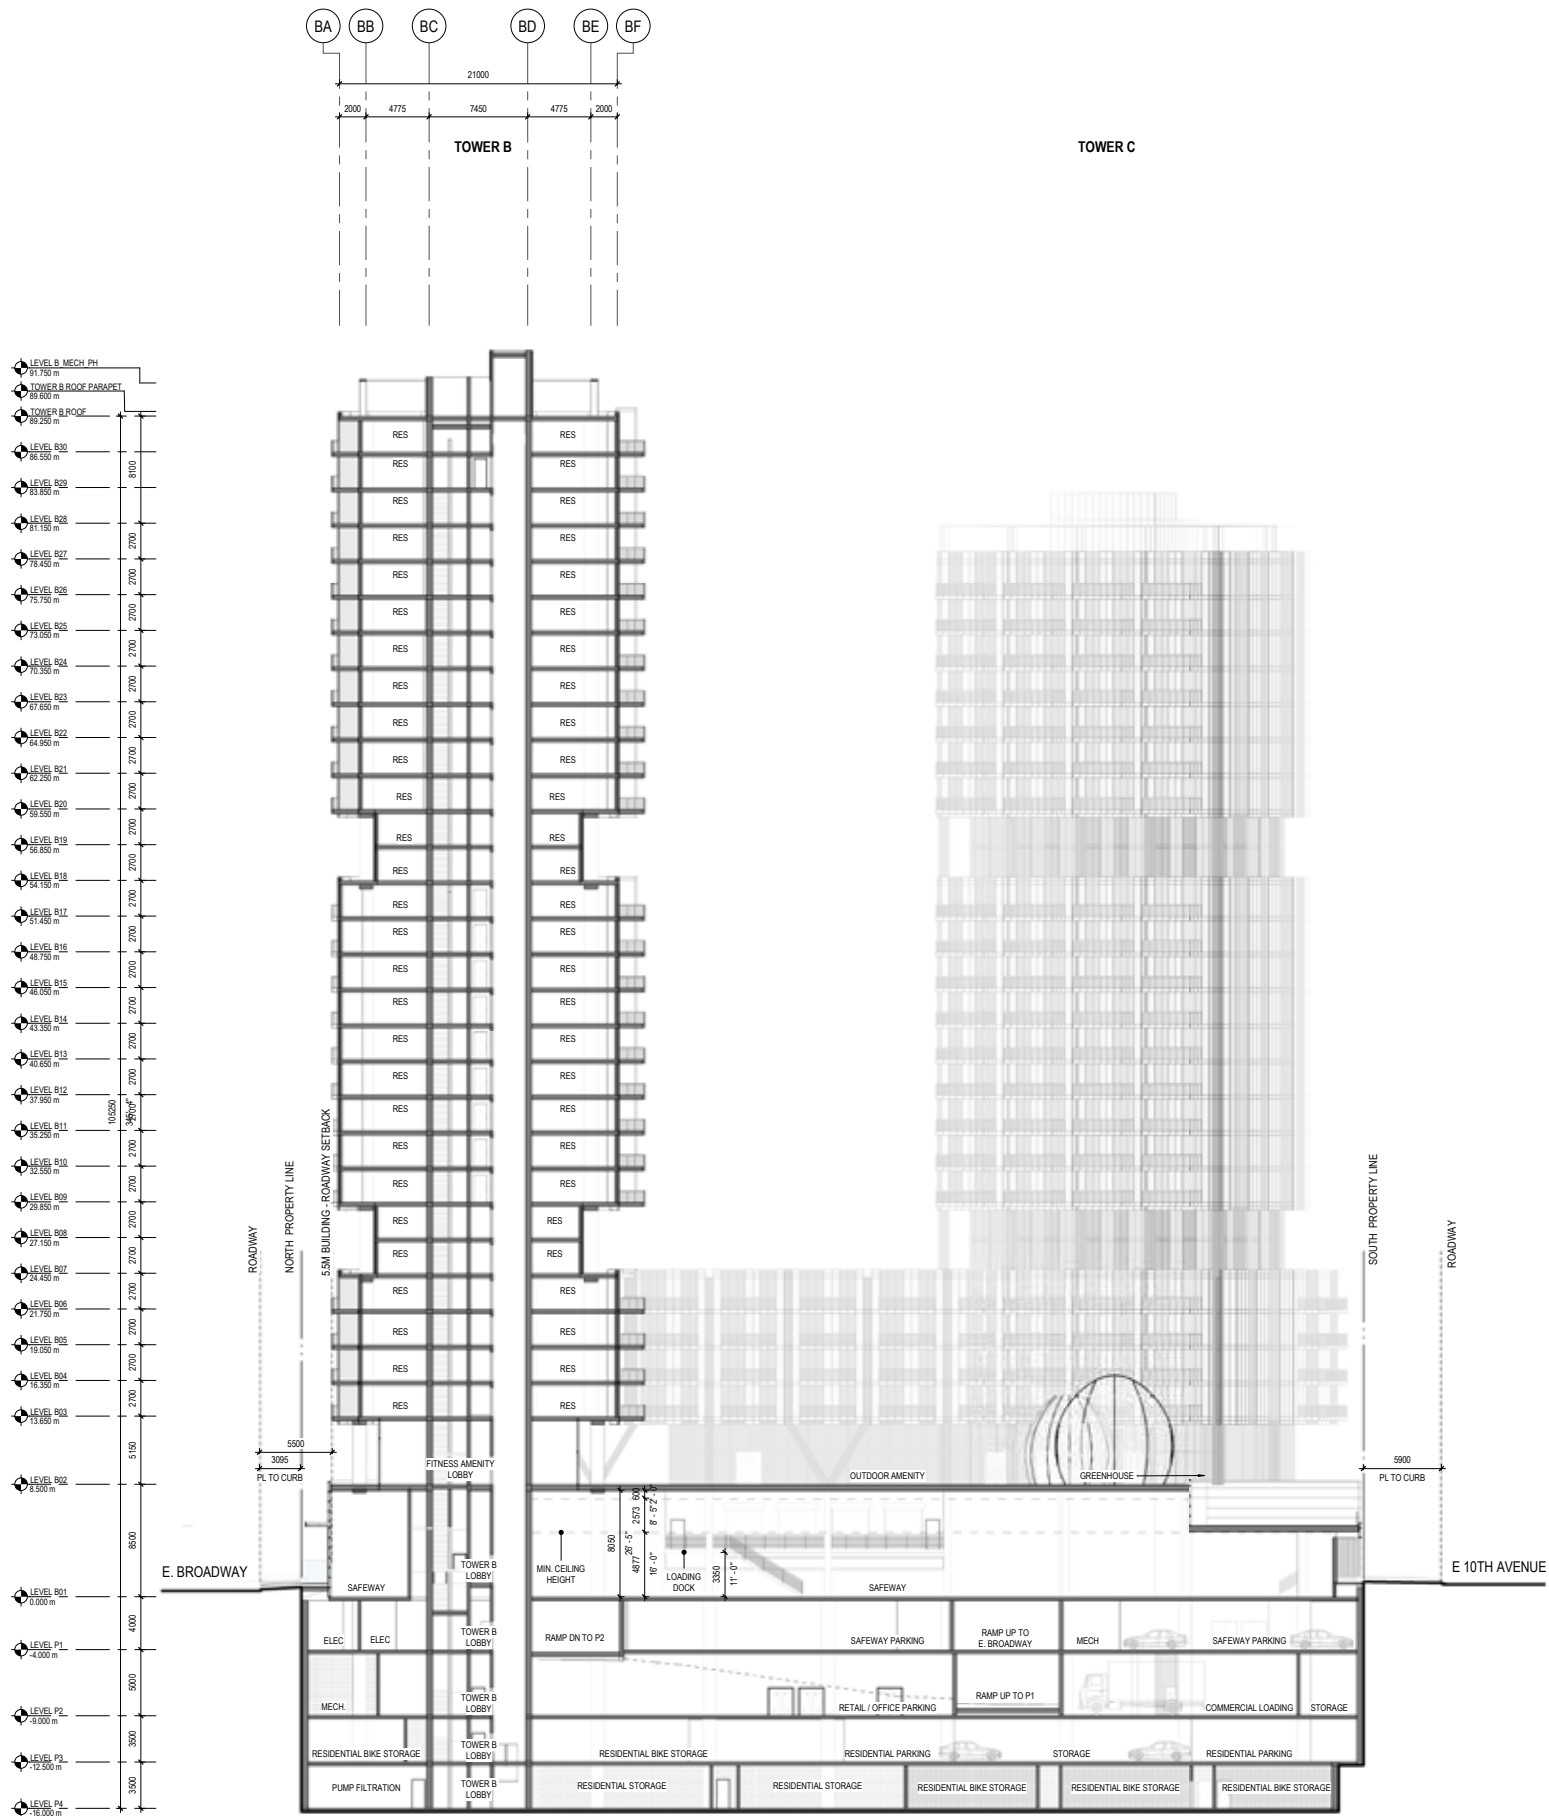

PERKINS
+ WILL


1220 Homer St.
Vancouver, British Columbia
Canada V6B 2Y5
1 604 684 5446
1 604 684 5447
www.perkinswill.com

PROJECT



Crombie REIT +
Westbank Corp.

KEYPLAN

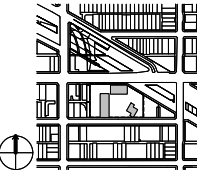

ISSUE CHART

A	Issued for Reviewing re-submission	Jul 07 2020
	Issued for Reviewing	May 26 2019
ISSUE	DATE	DATE

Job Number	411812.000
Drawn	Author
Checked	Checker
Approved	Approver


TITLE

NORTH-SOUTH BUILDING
SECTION - TOWER B


SHEET NUMBER

A30-05


Copyright © 2016 Perkins+Will

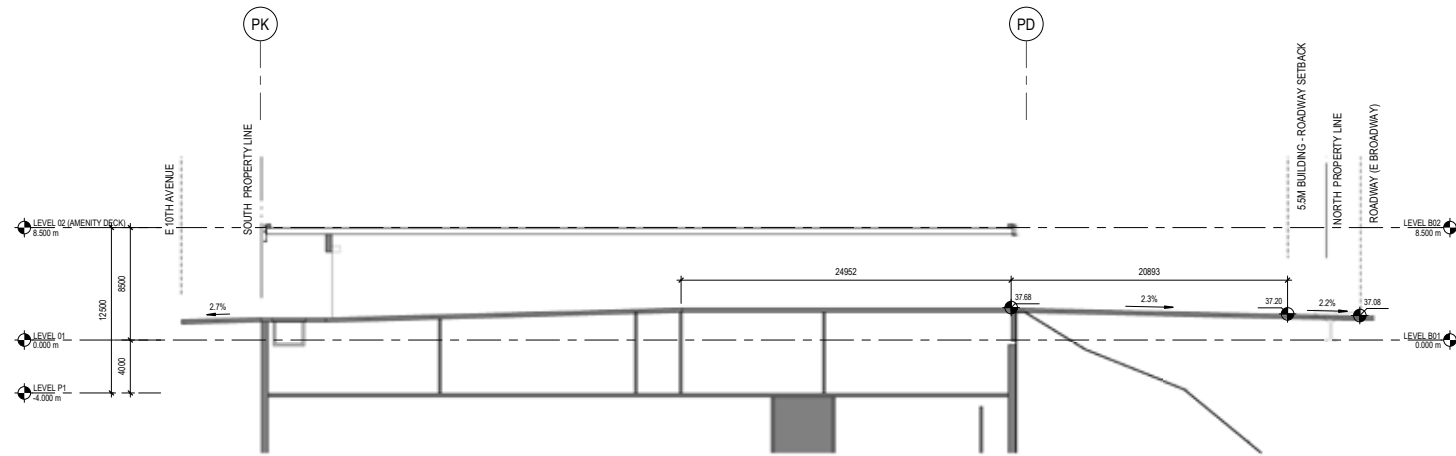


5 SECTION - WASTE & RECYCLING RAMP
1:200

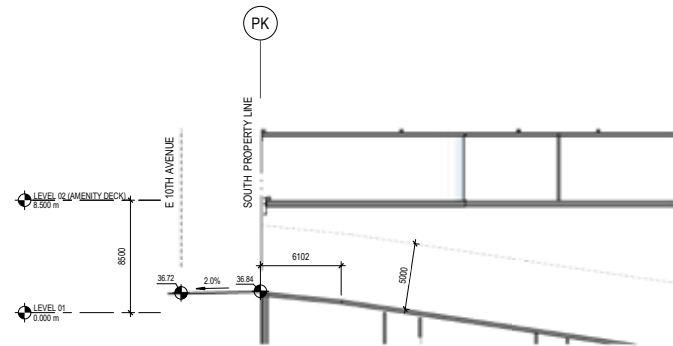


4 SECTION - E. 10TH RESIDENTIAL PARKADE RAMP
1:200

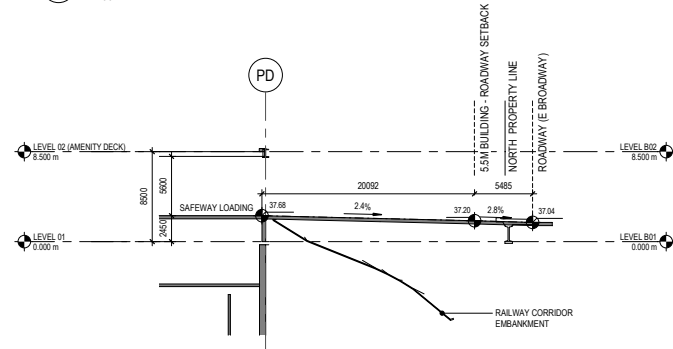

3 SECTION - BROADWAY LOADING RAMP
1:250

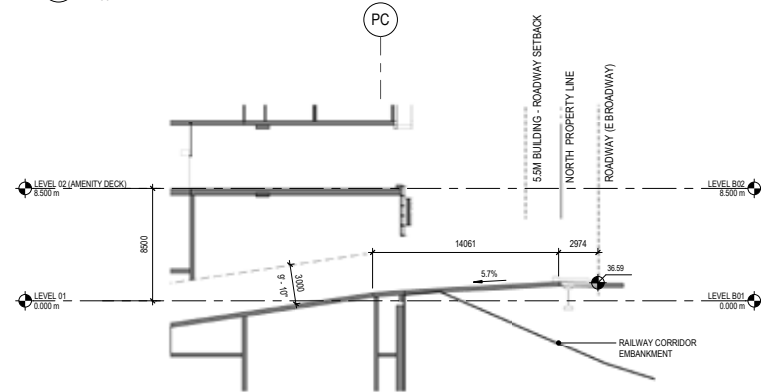

2 SECTION - BROADWAY RETAIL PARKADE RAMP
1:200

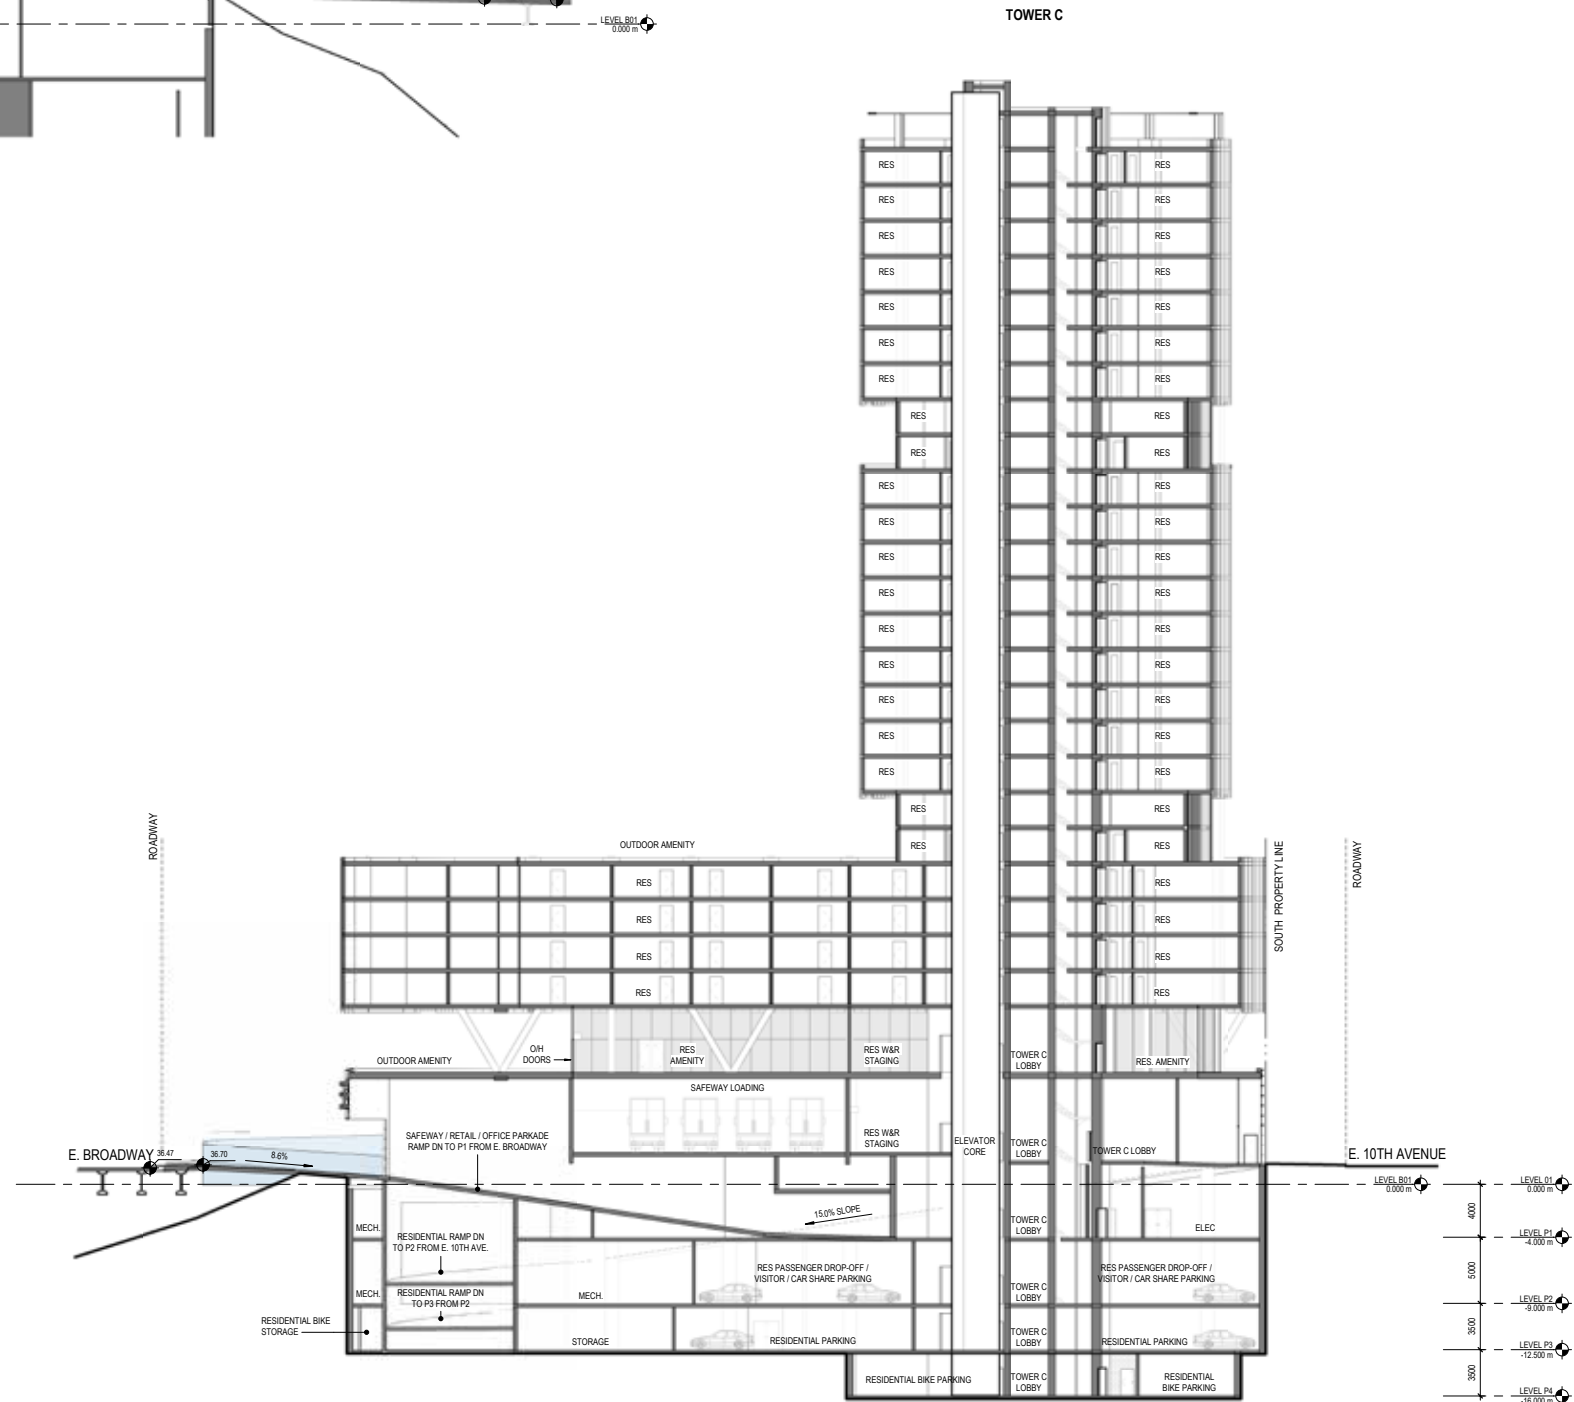

1 NORTH-SOUTH BUILDING SECTION - TOWER C
1:200