

SHADOW STUDIES

MARCH 20 EQUINOX

Existing

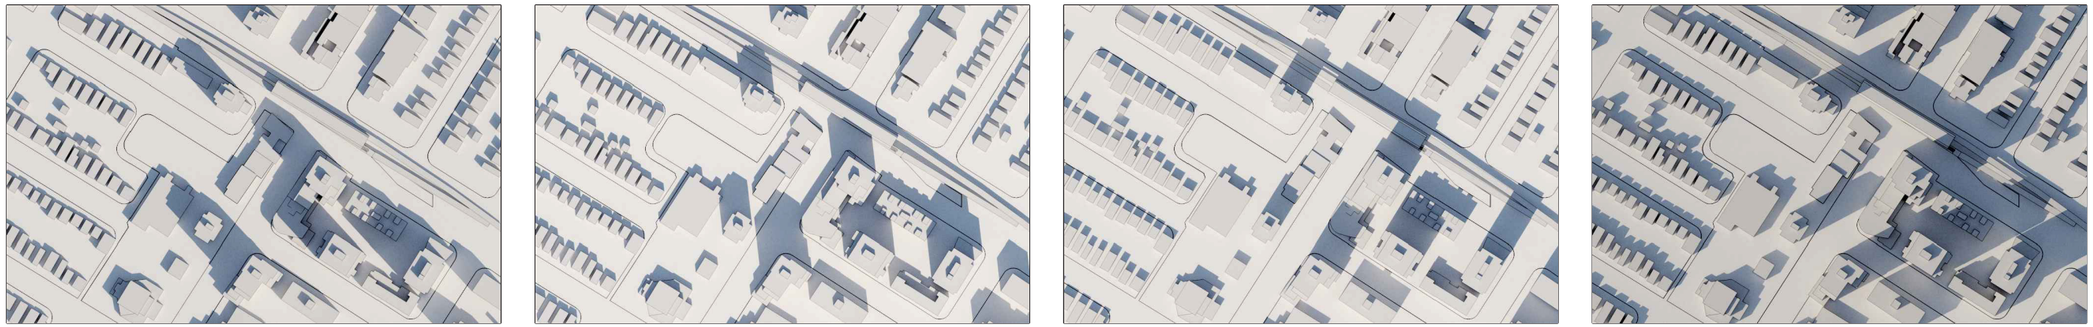


Proposed

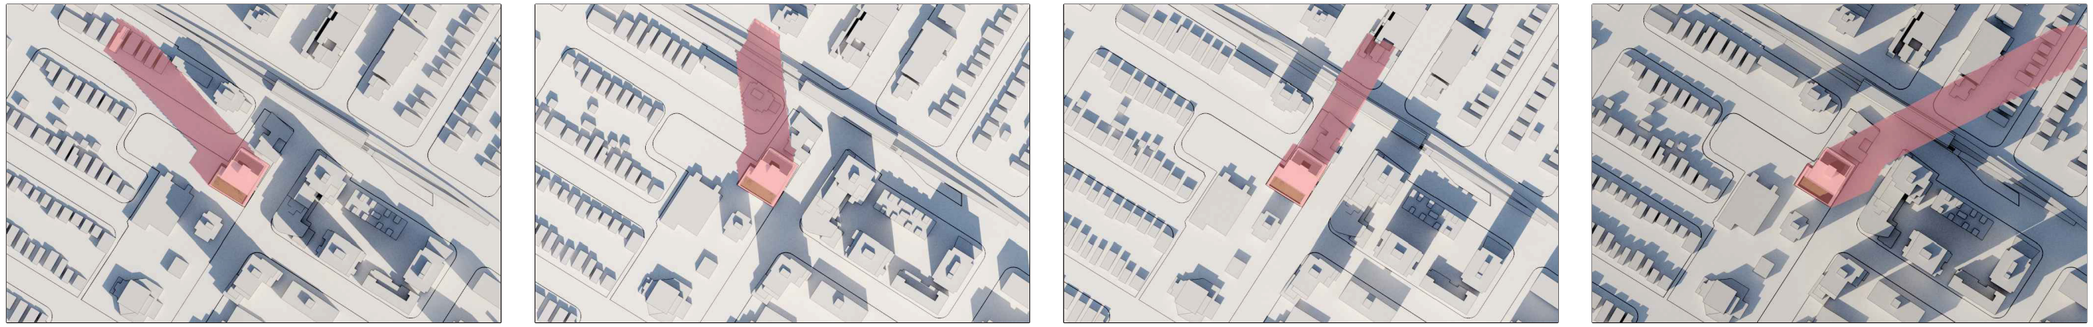


JUNE 21 SUMMER SOLSTICE

Existing

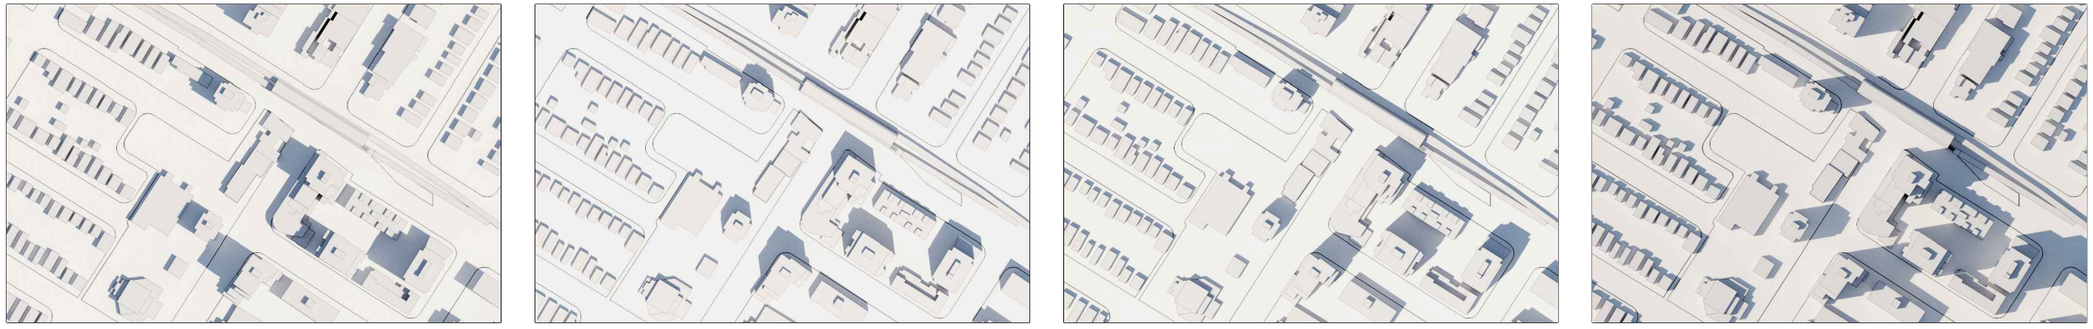

Proposed

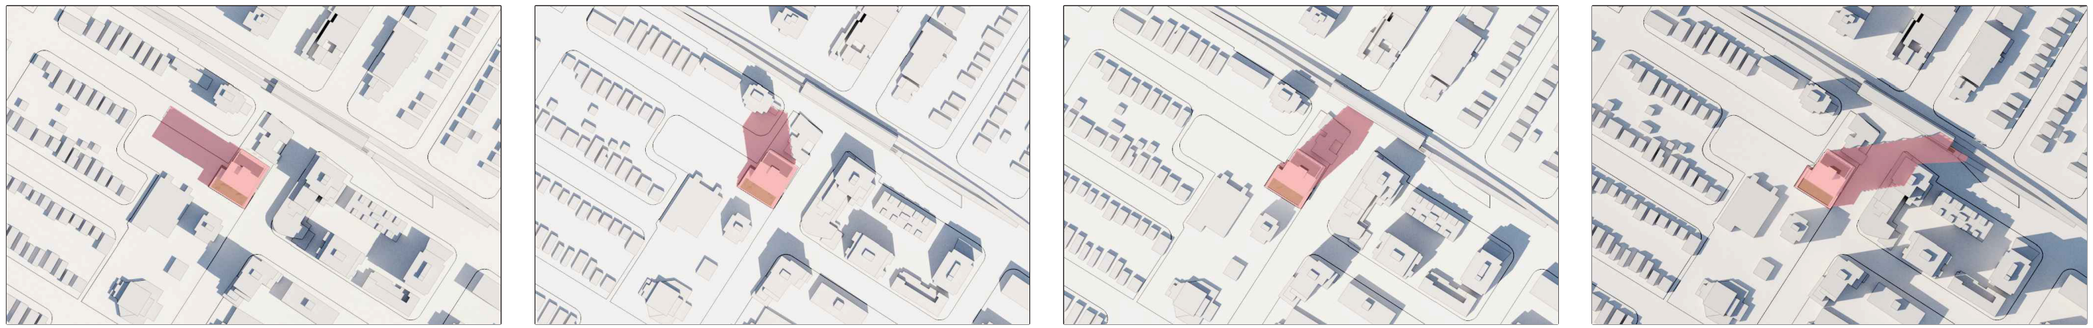

N


J+S ARCHITECT

5163-5187 Joyce Street
Rezoning Booklet


SEPT 23 EQUINOX

10 am | 12 pm | 2 pm | 4 pm

Existing

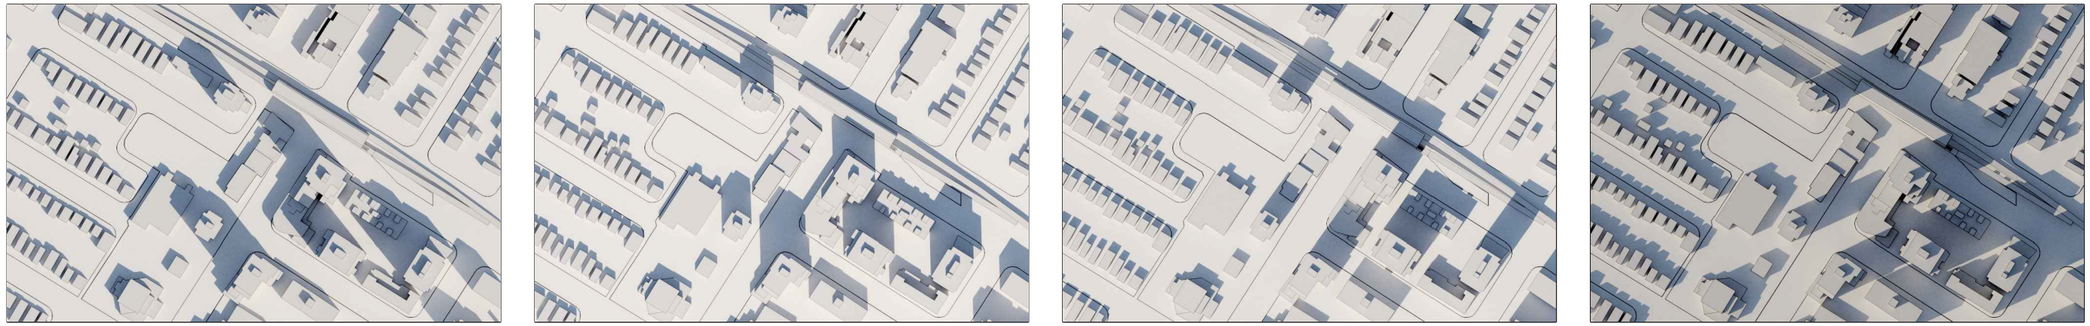

Proposed

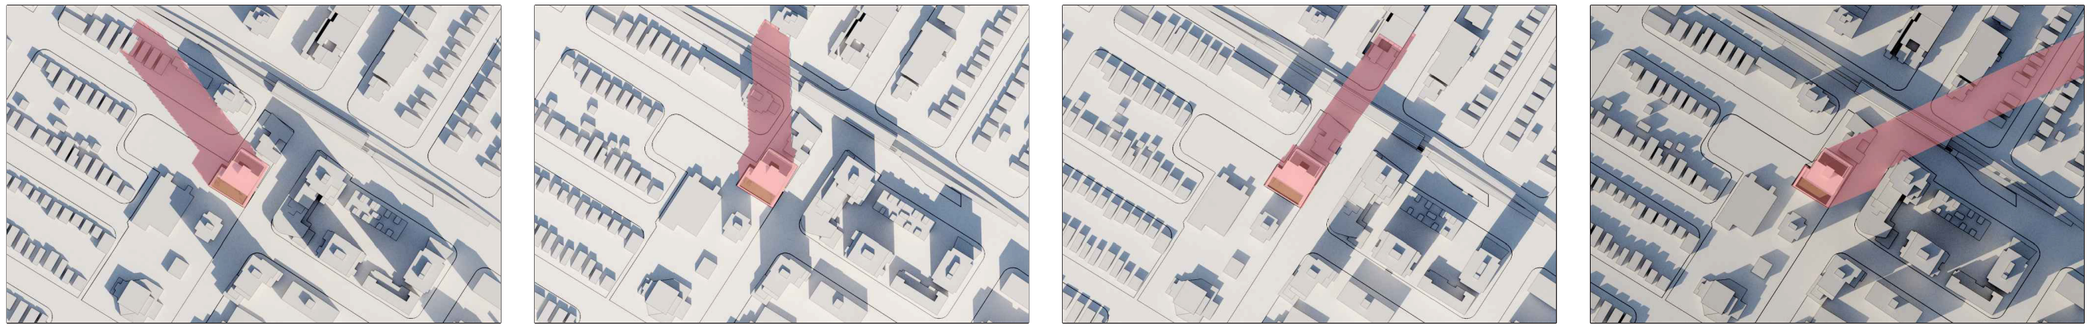

SHADOW STUDIES

N

J+S ARCHITECT

5163-5187 Joyce Street

Rezoning Booklet