


P6 Parking Plan

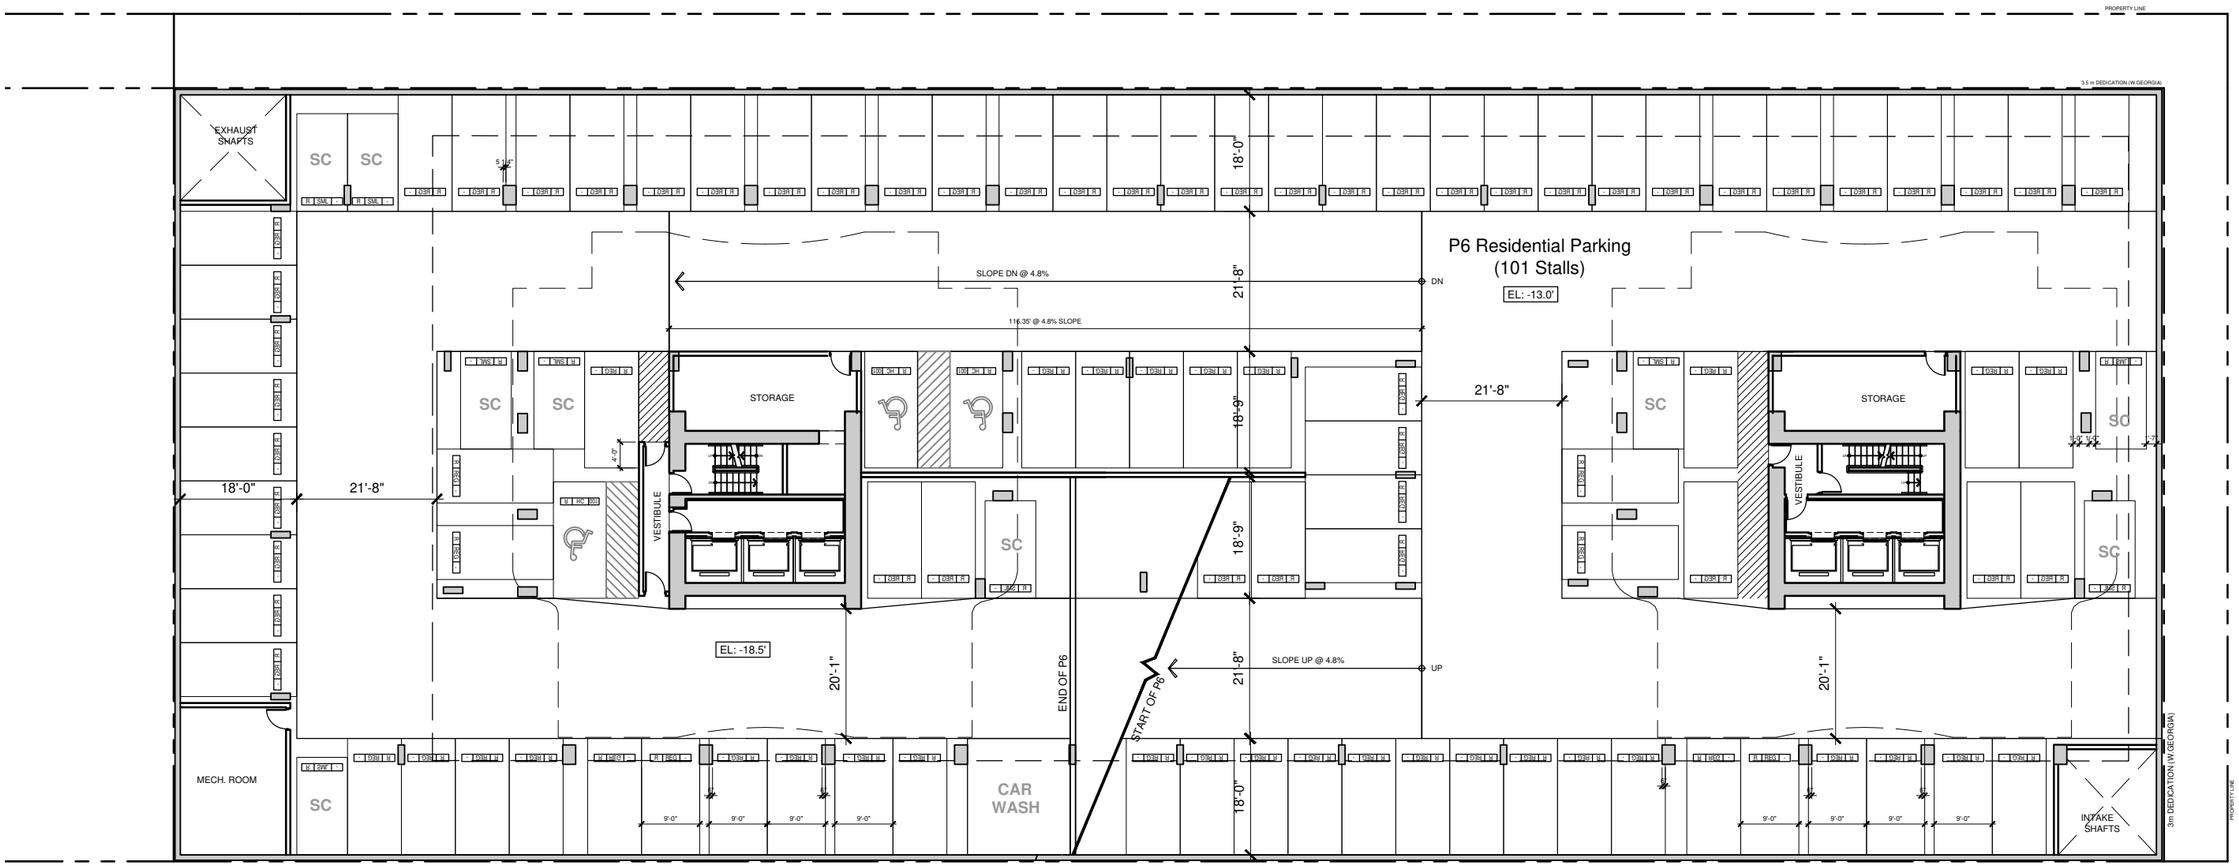


PARKING LEGEND:

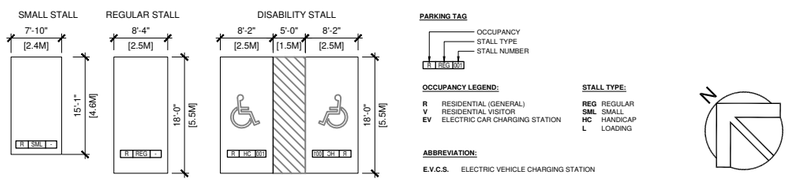

P3-P5 Parking Plan

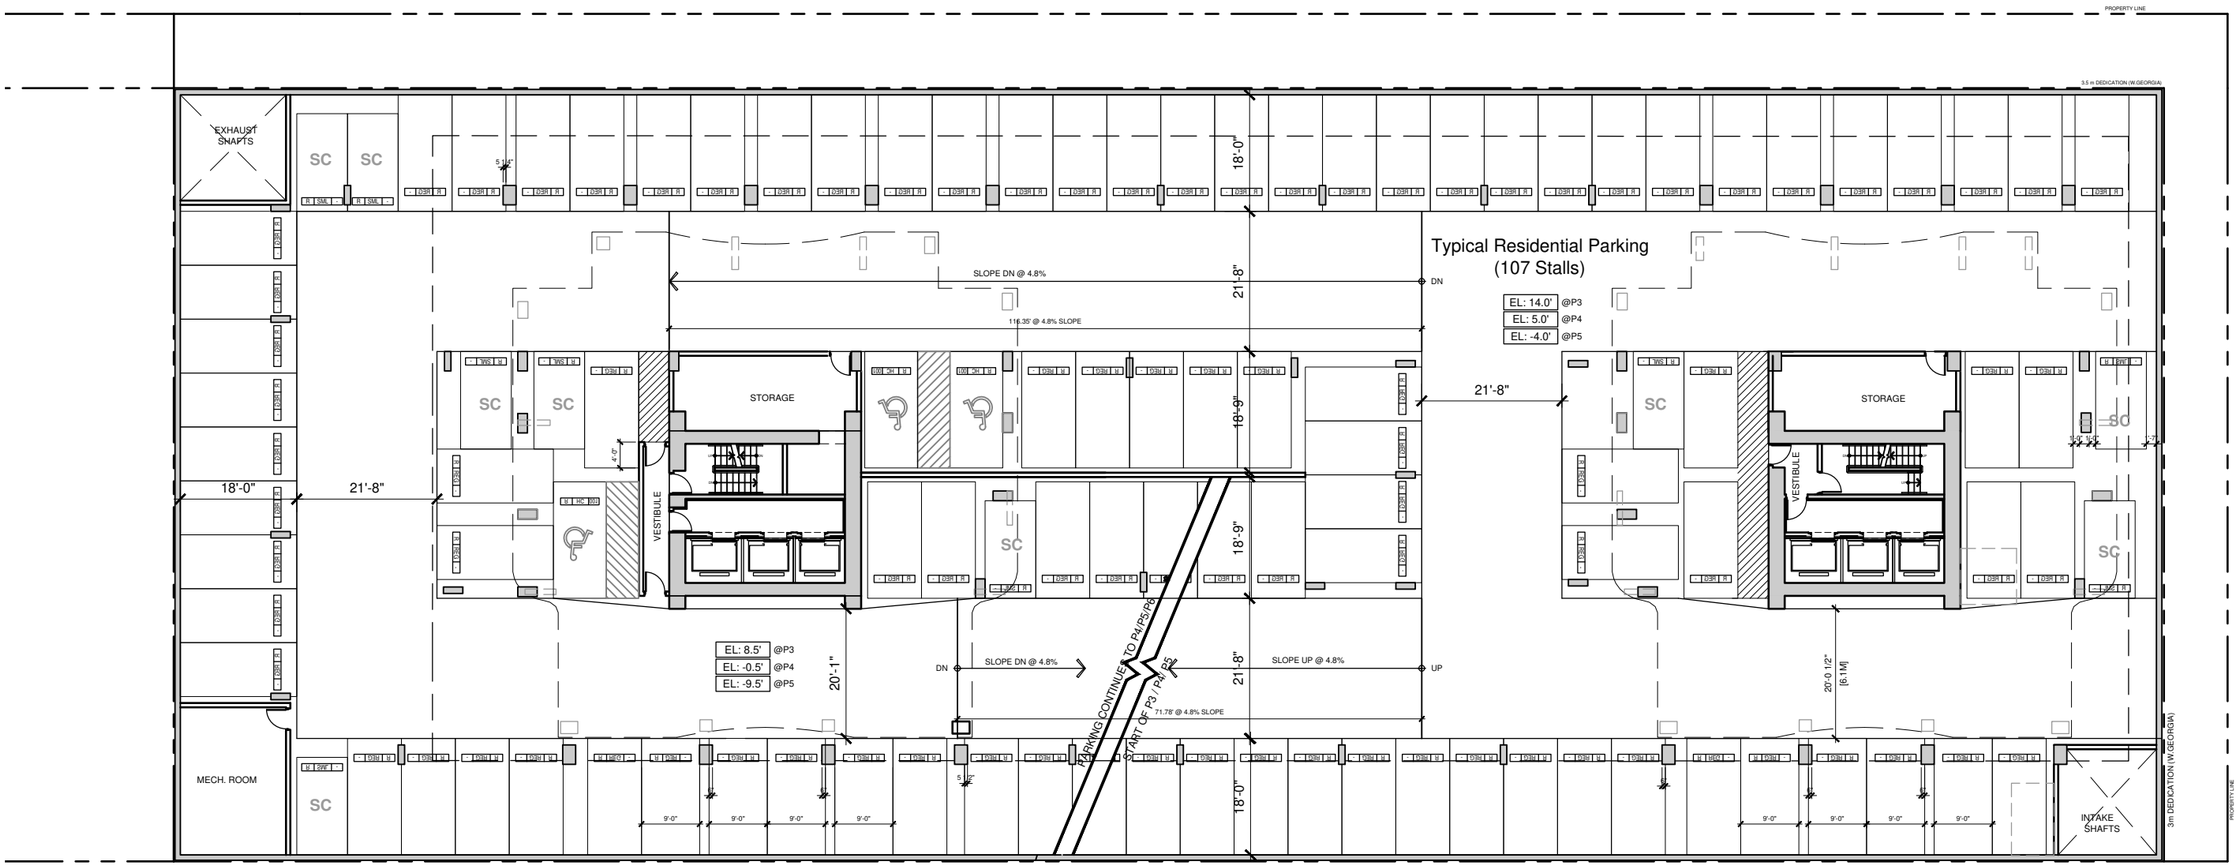

PARKING LEGEND:

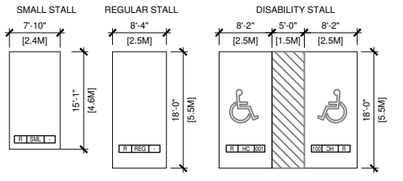

PARKING TAG

OCCUPANCY
STALL TYPE
STALL NUMBER

R REG 100

OCCUPANCY LEGEND:

R	RESIDENTIAL (GENERAL)
V	RESIDENTIAL VISITOR
EV	ELECTRIC CAR CHARGING STATION


STALL TYPE:

REG	REGULAR
SML	SMALL
HC	HANDICAP
L	LOADING


ABBREVIATION:

E.V.C.S. ELECTRIC VEHICLE CHARGING STATION

P2 Parking Plan

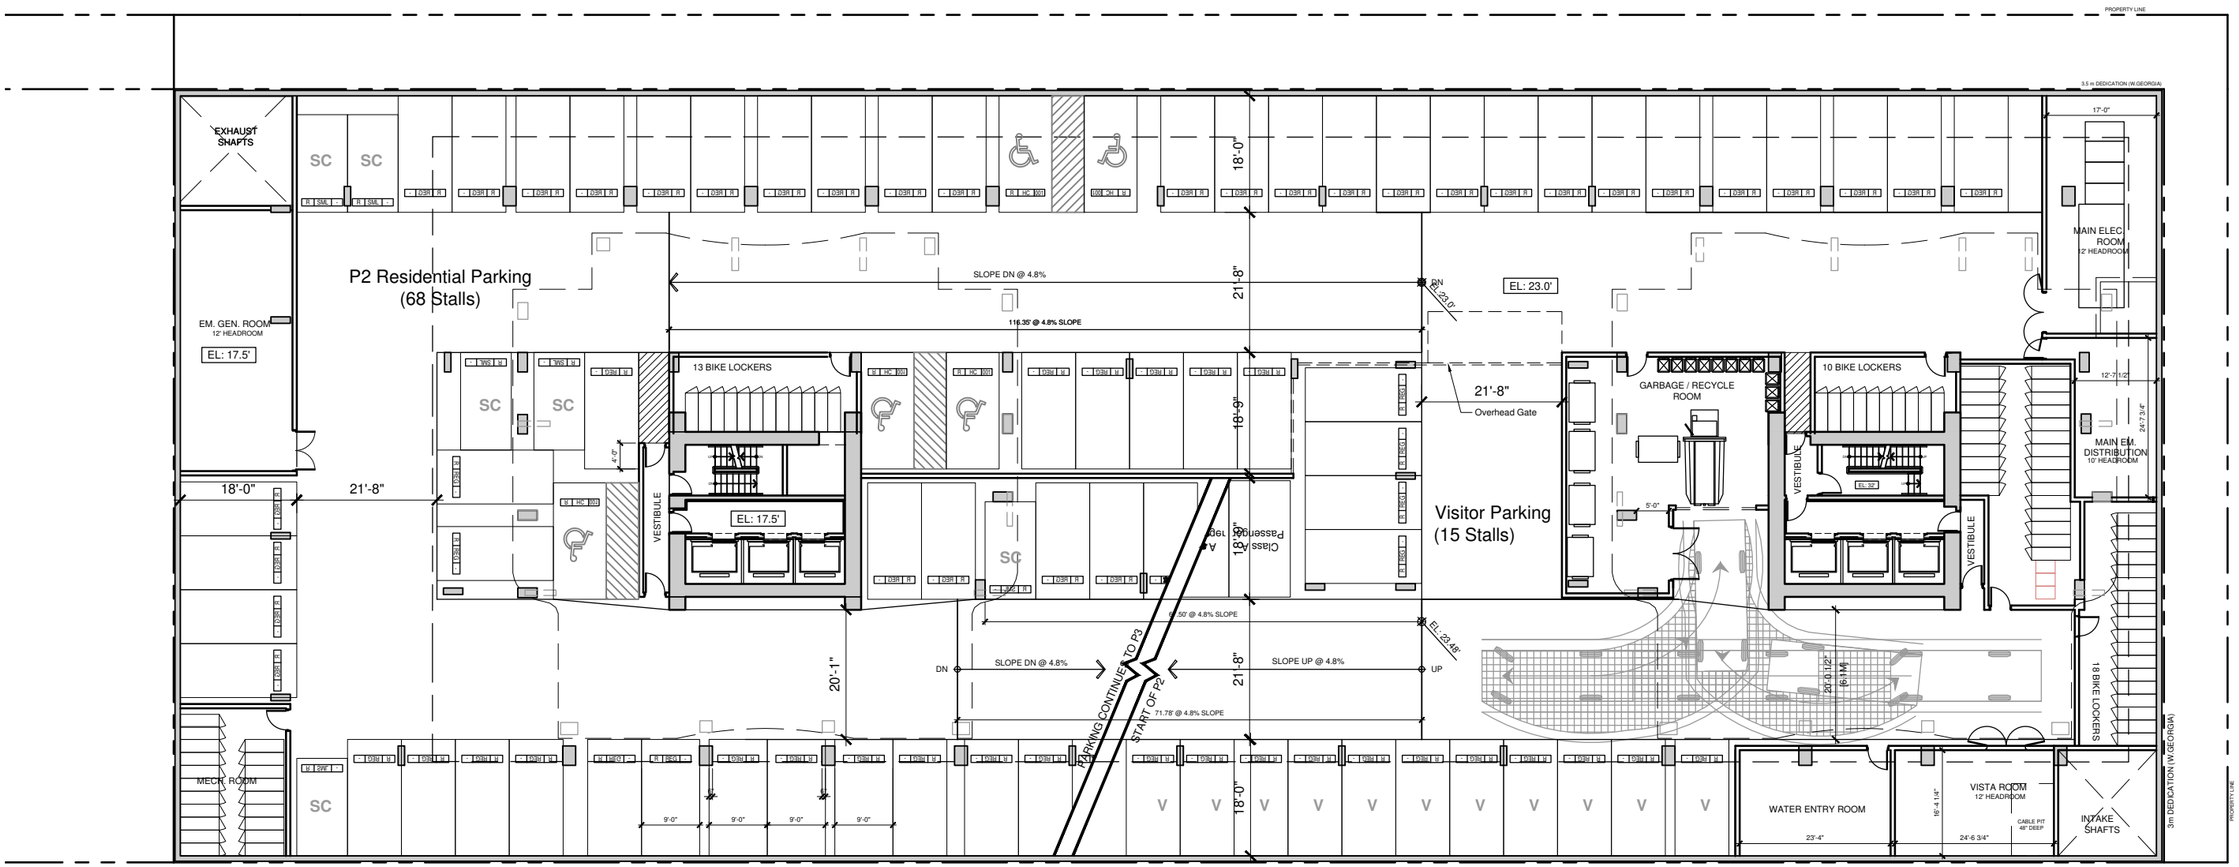

PARKING LEGEND:

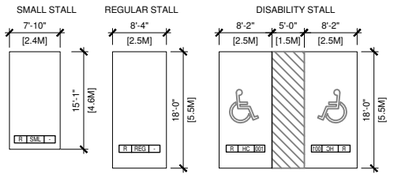

PARKING TAG

OCCUPANCY
STALL TYPE
STALL NUMBER

R | REG | 100

OCCUPANCY LEGEND:

R	RESIDENTIAL (GENERAL)
V	RESIDENTIAL VISITOR
EV	ELECTRIC CAR CHARGING STATION


STALL TYPE:

REG	REGULAR
SML	SMALL
HC	HANDICAP
L	LOADING

ABBREVIATION:

E.V.C.S. ELECTRIC VEHICLE CHARGING STATION


P1 Parking Plan

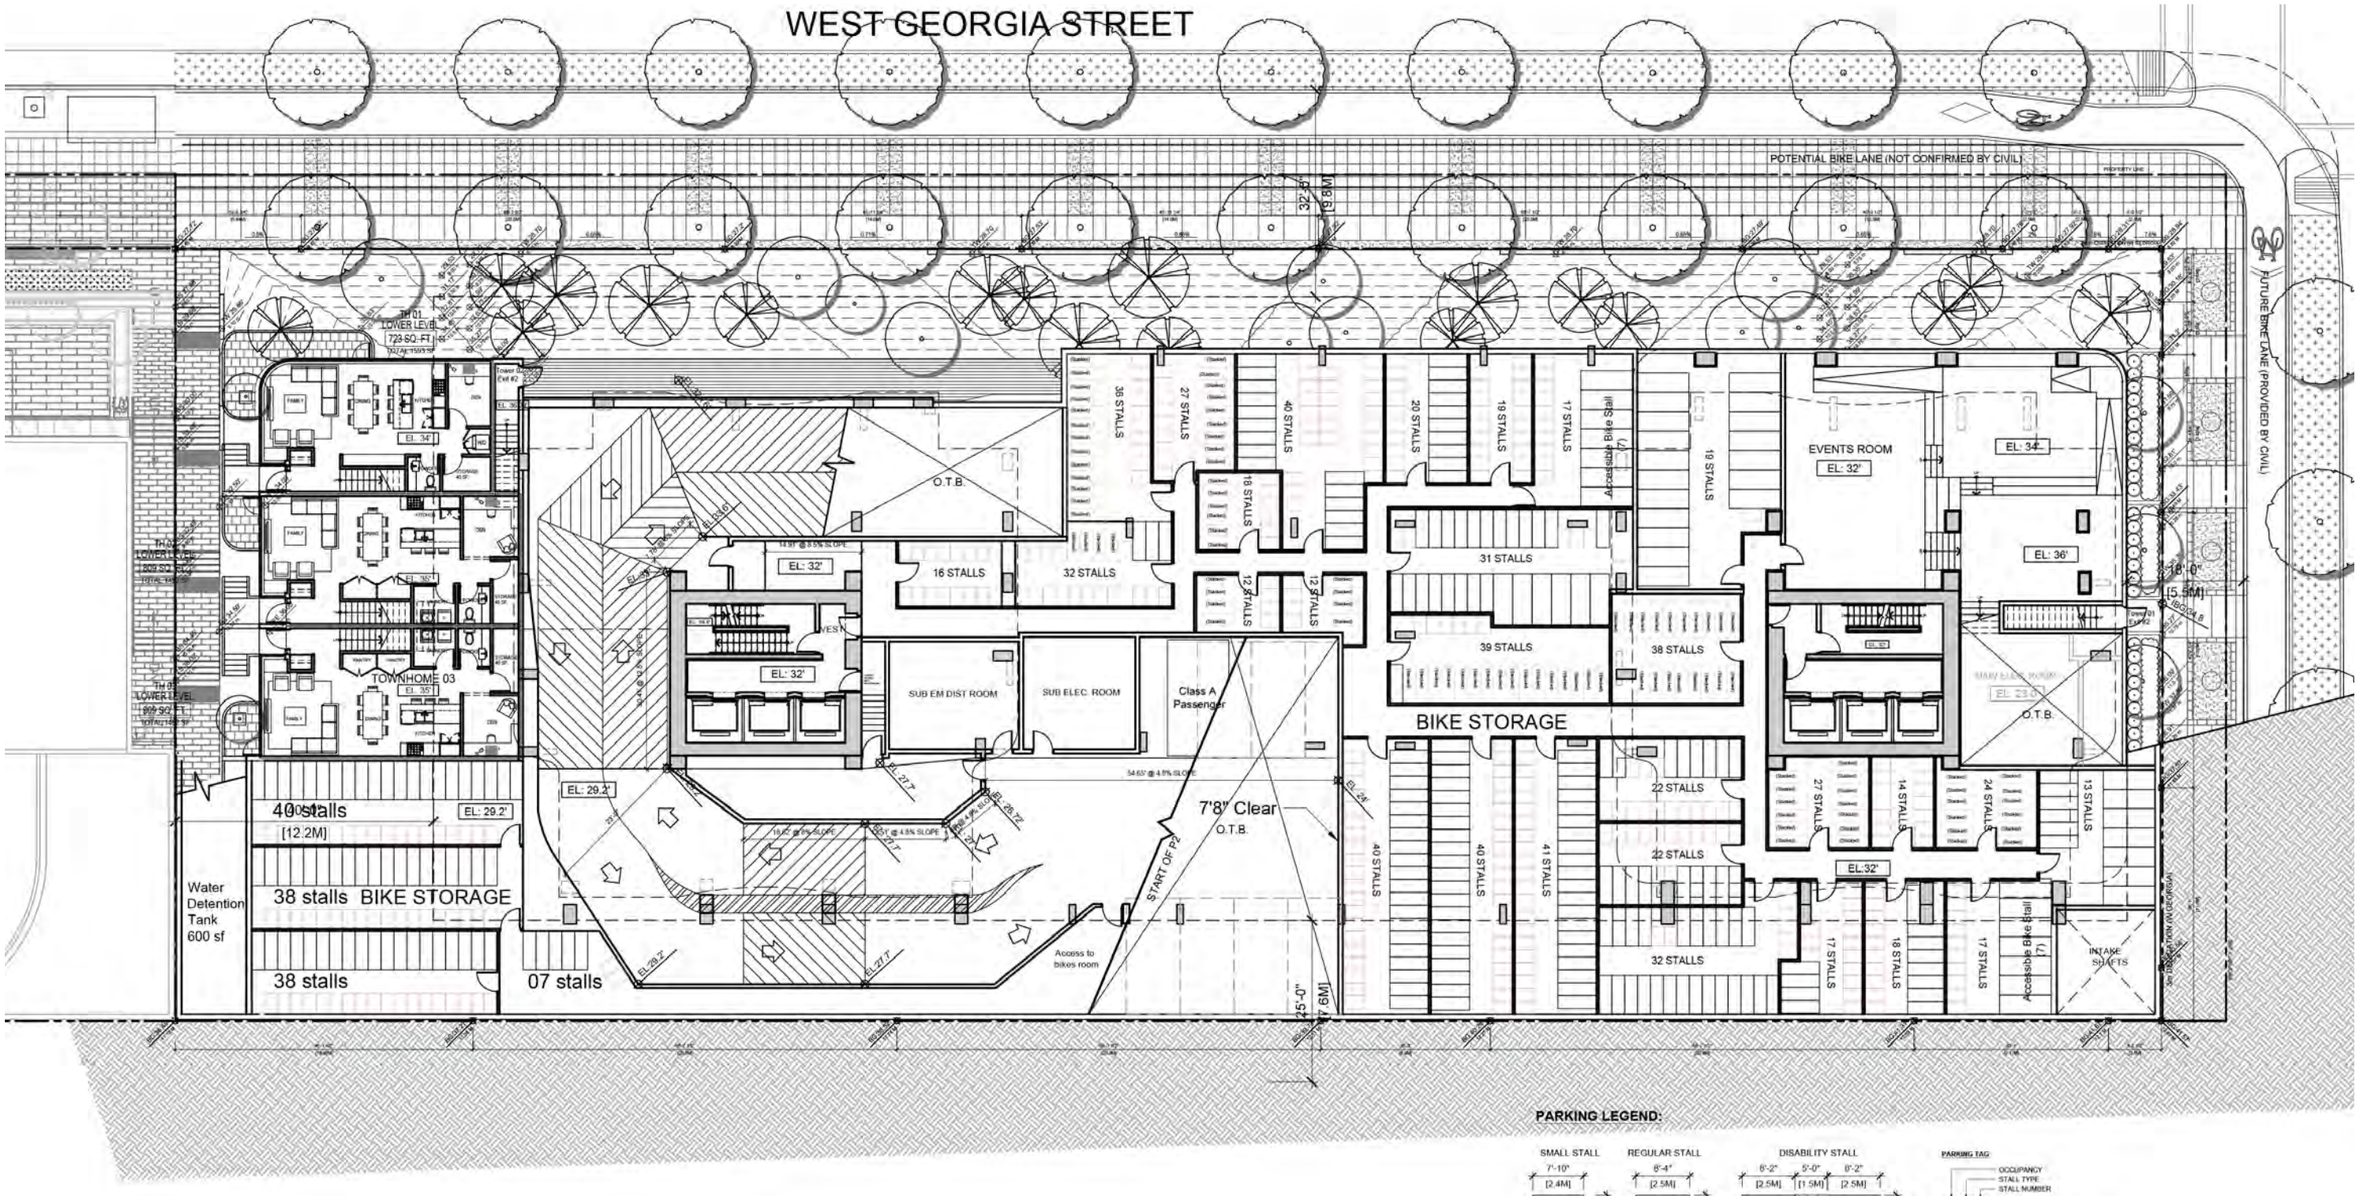


PARKING LEGEND:



Level 1 Floor Plan

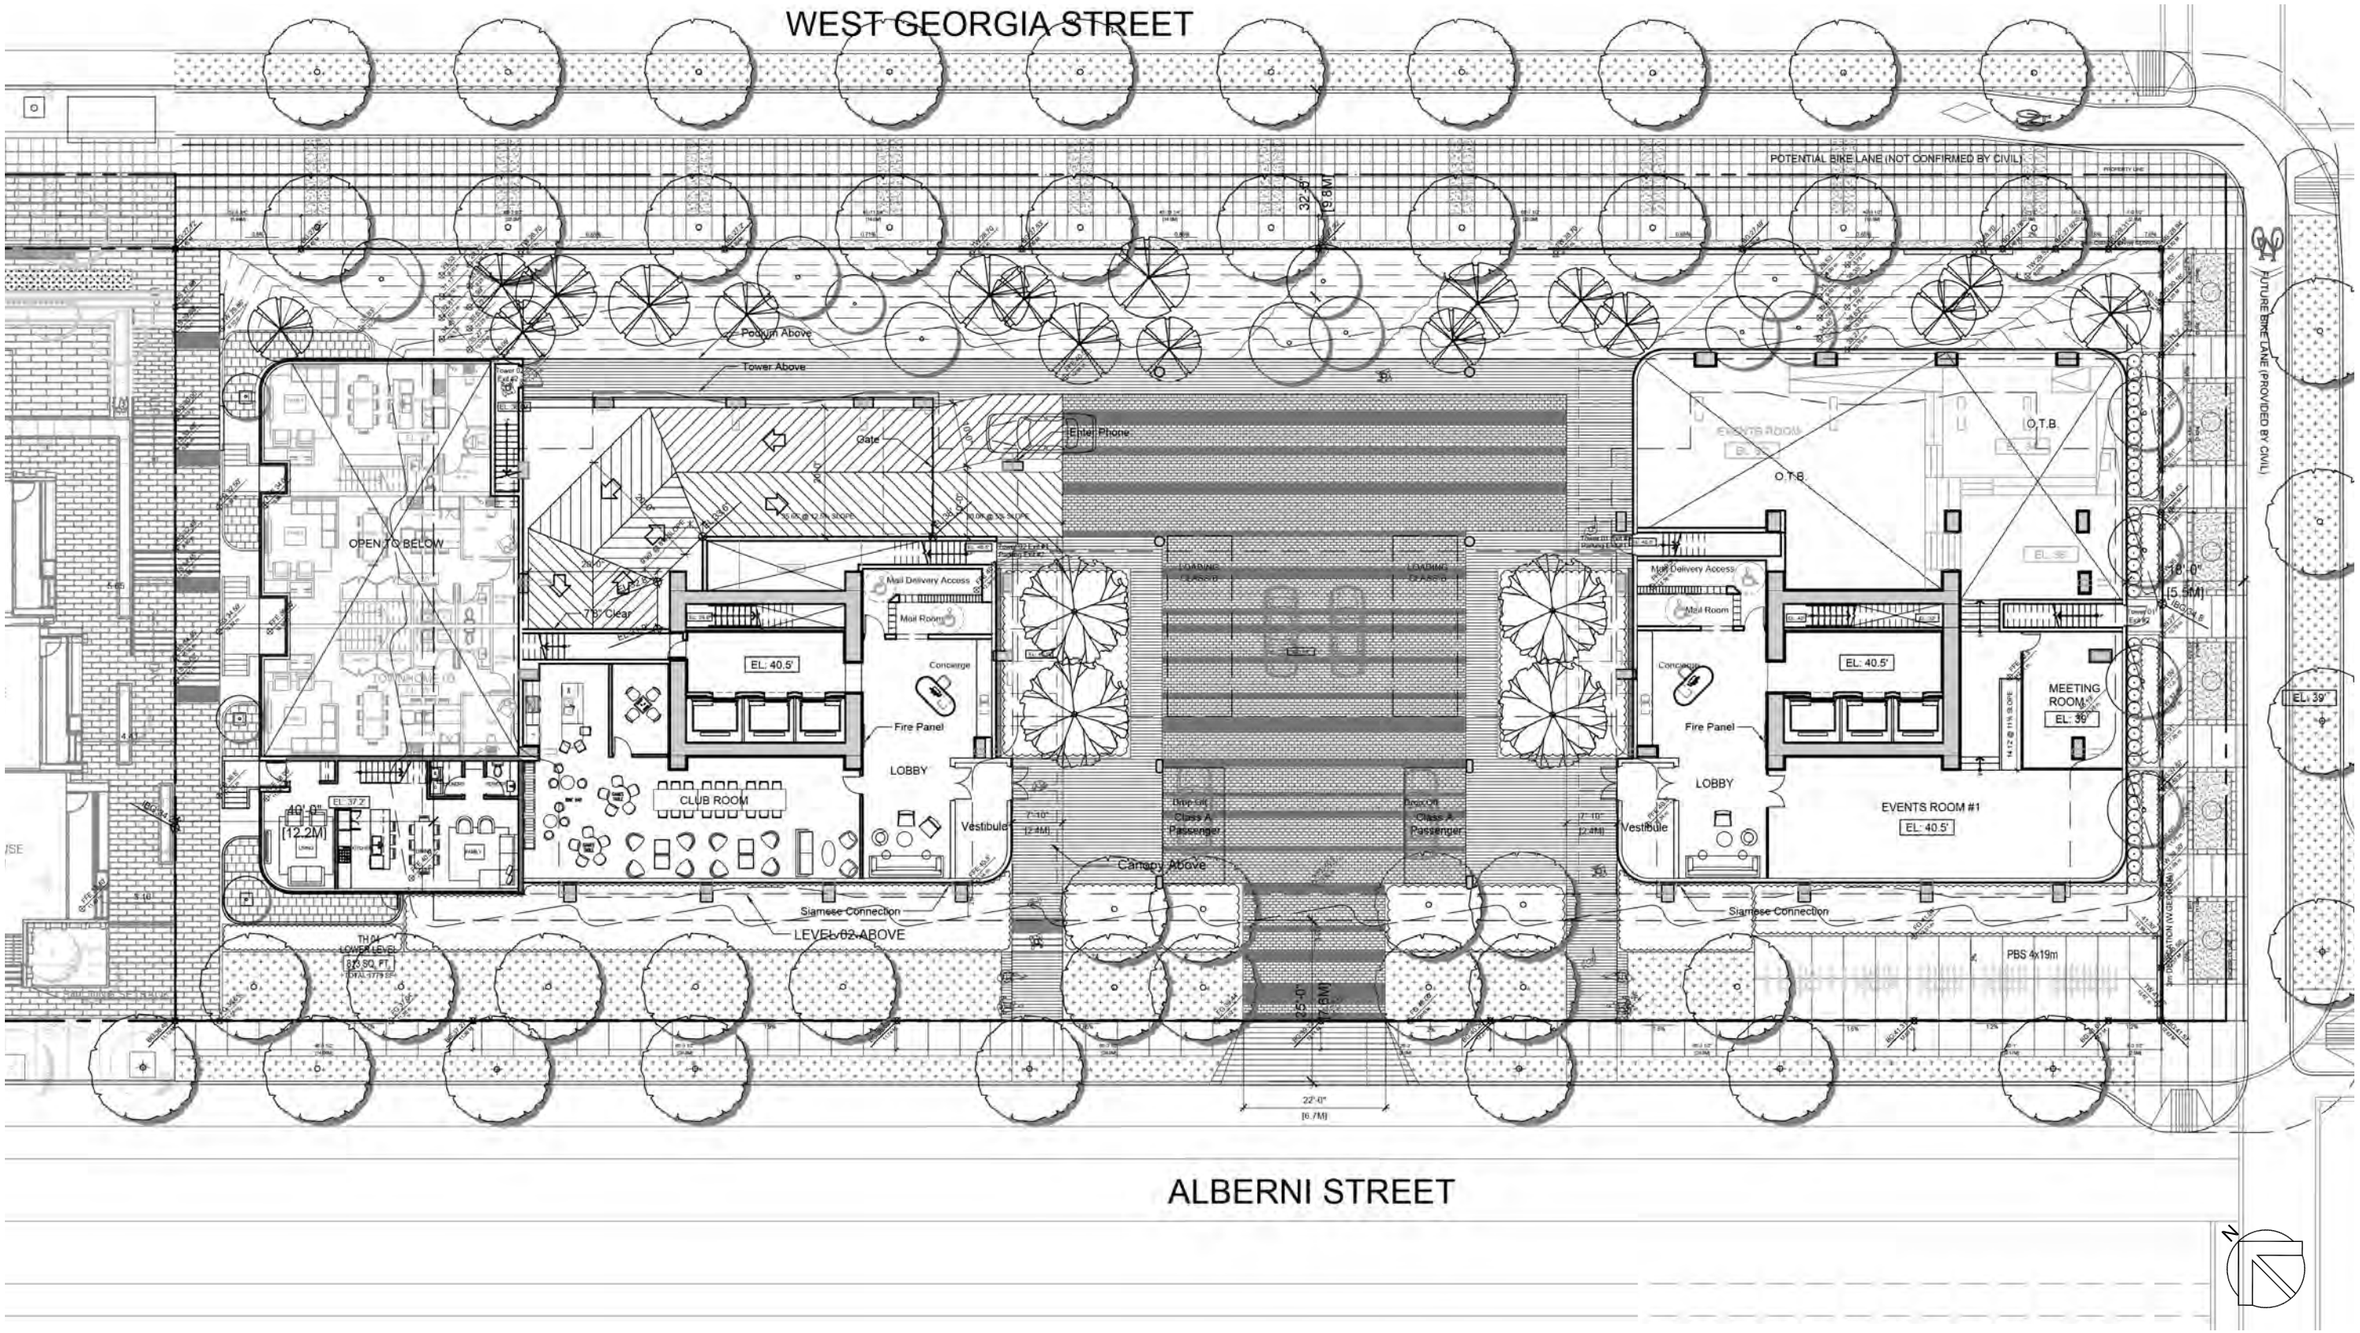


Level 1 Mezz Floor Plan

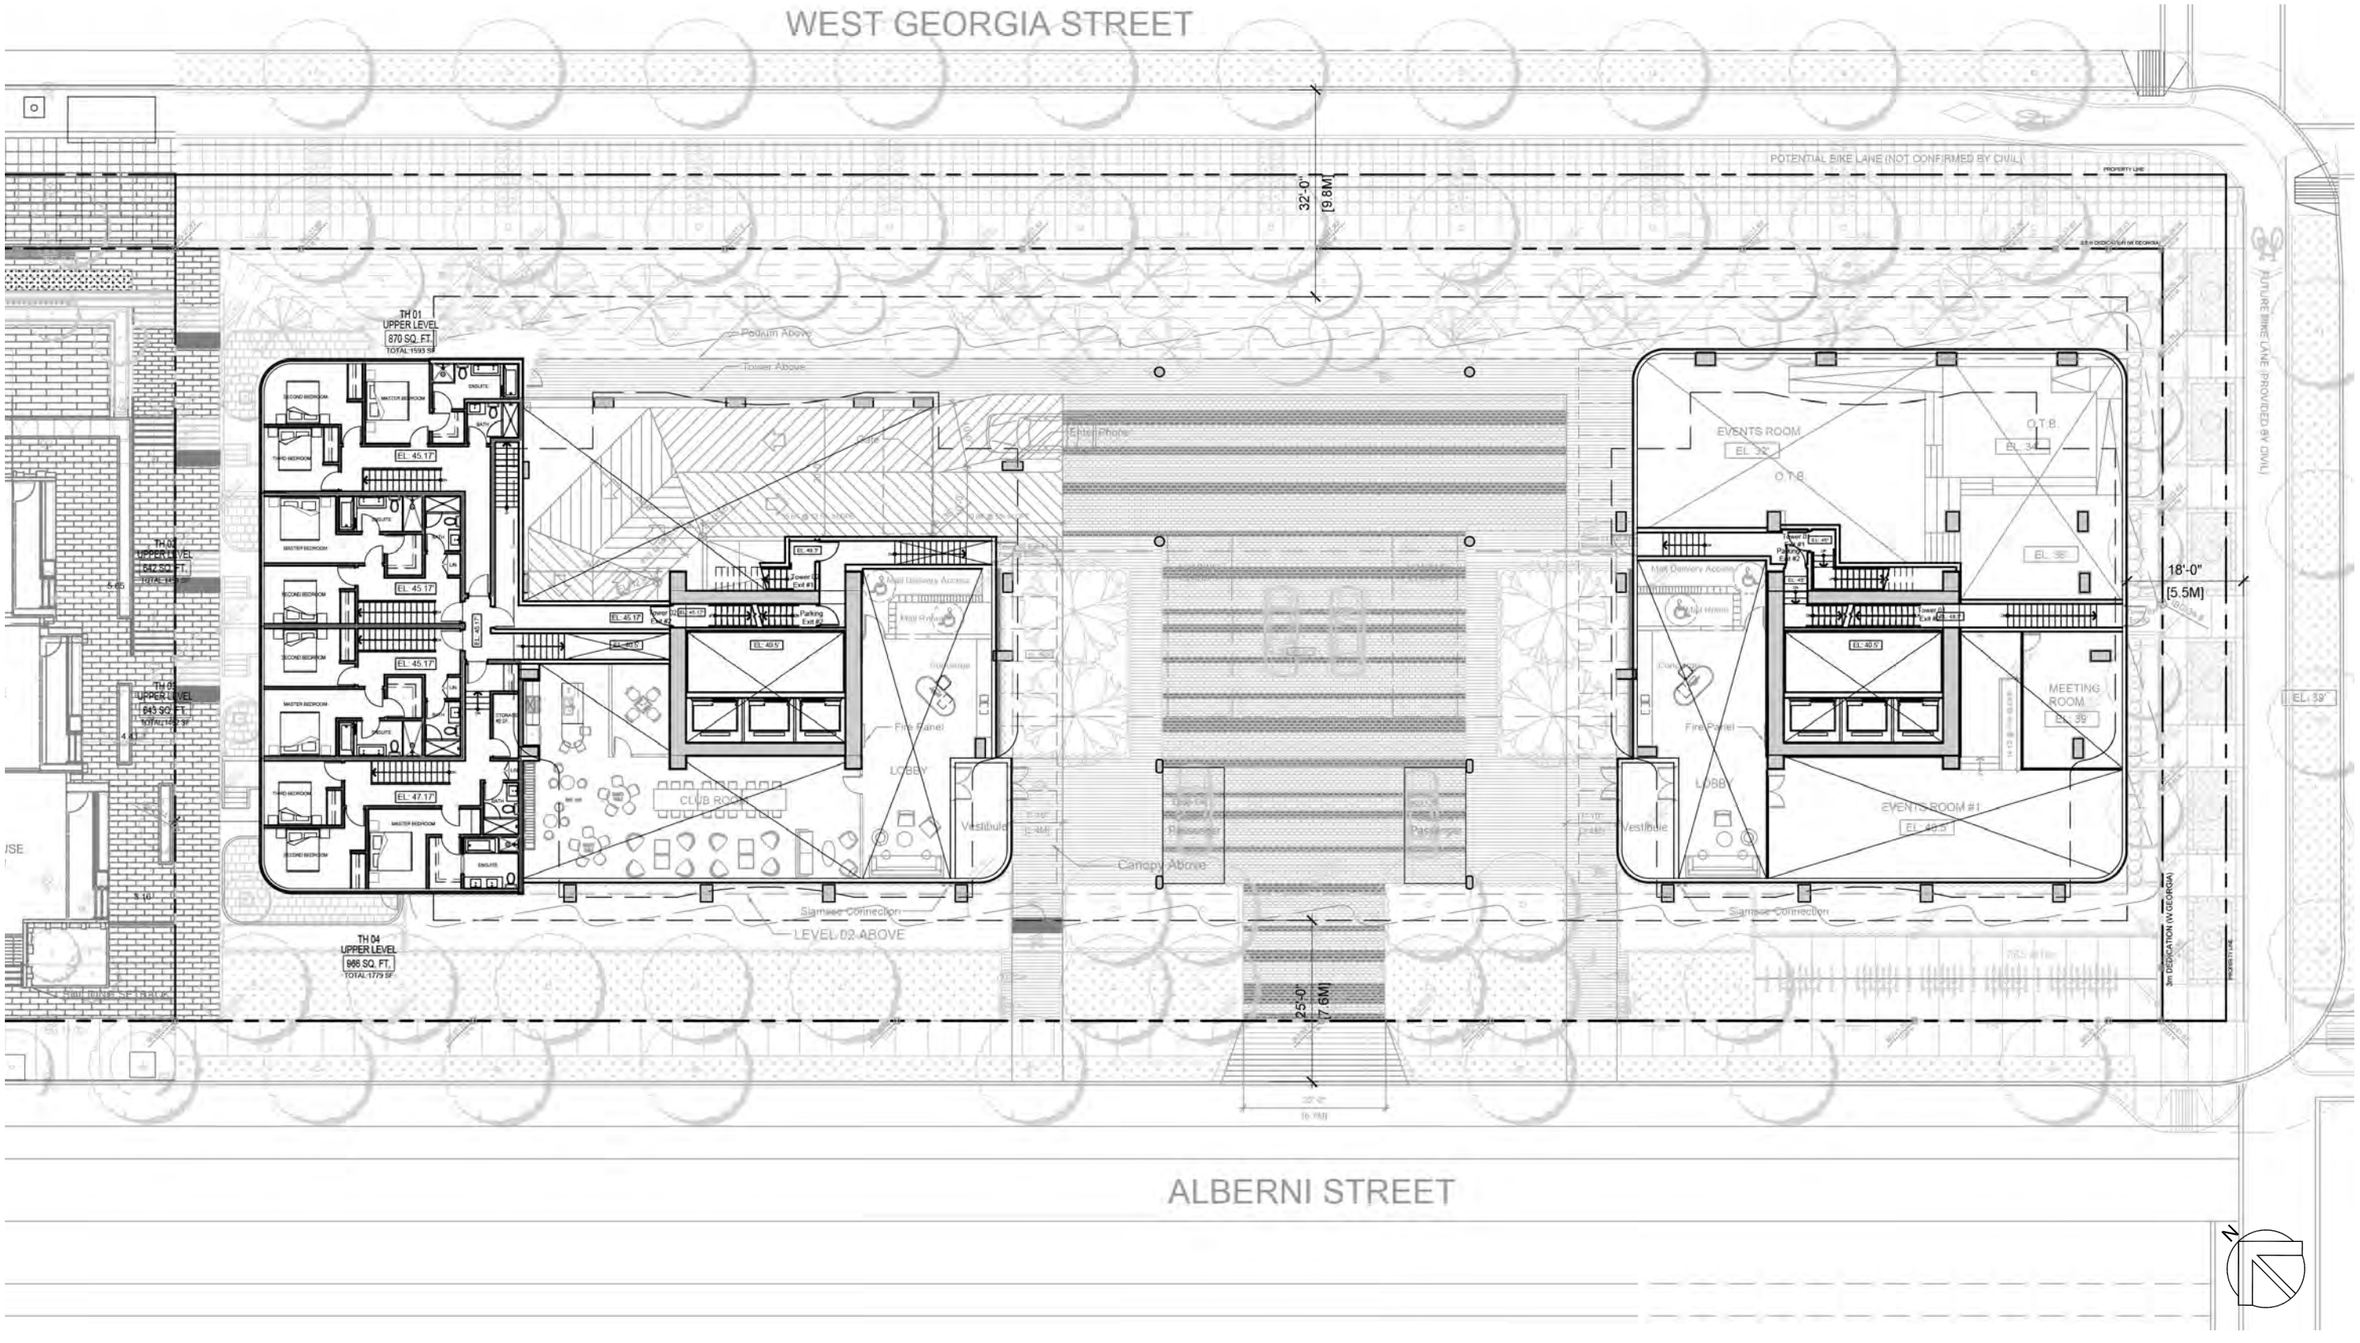


Level 2 Floor Plan




Level 3 Floor Plan

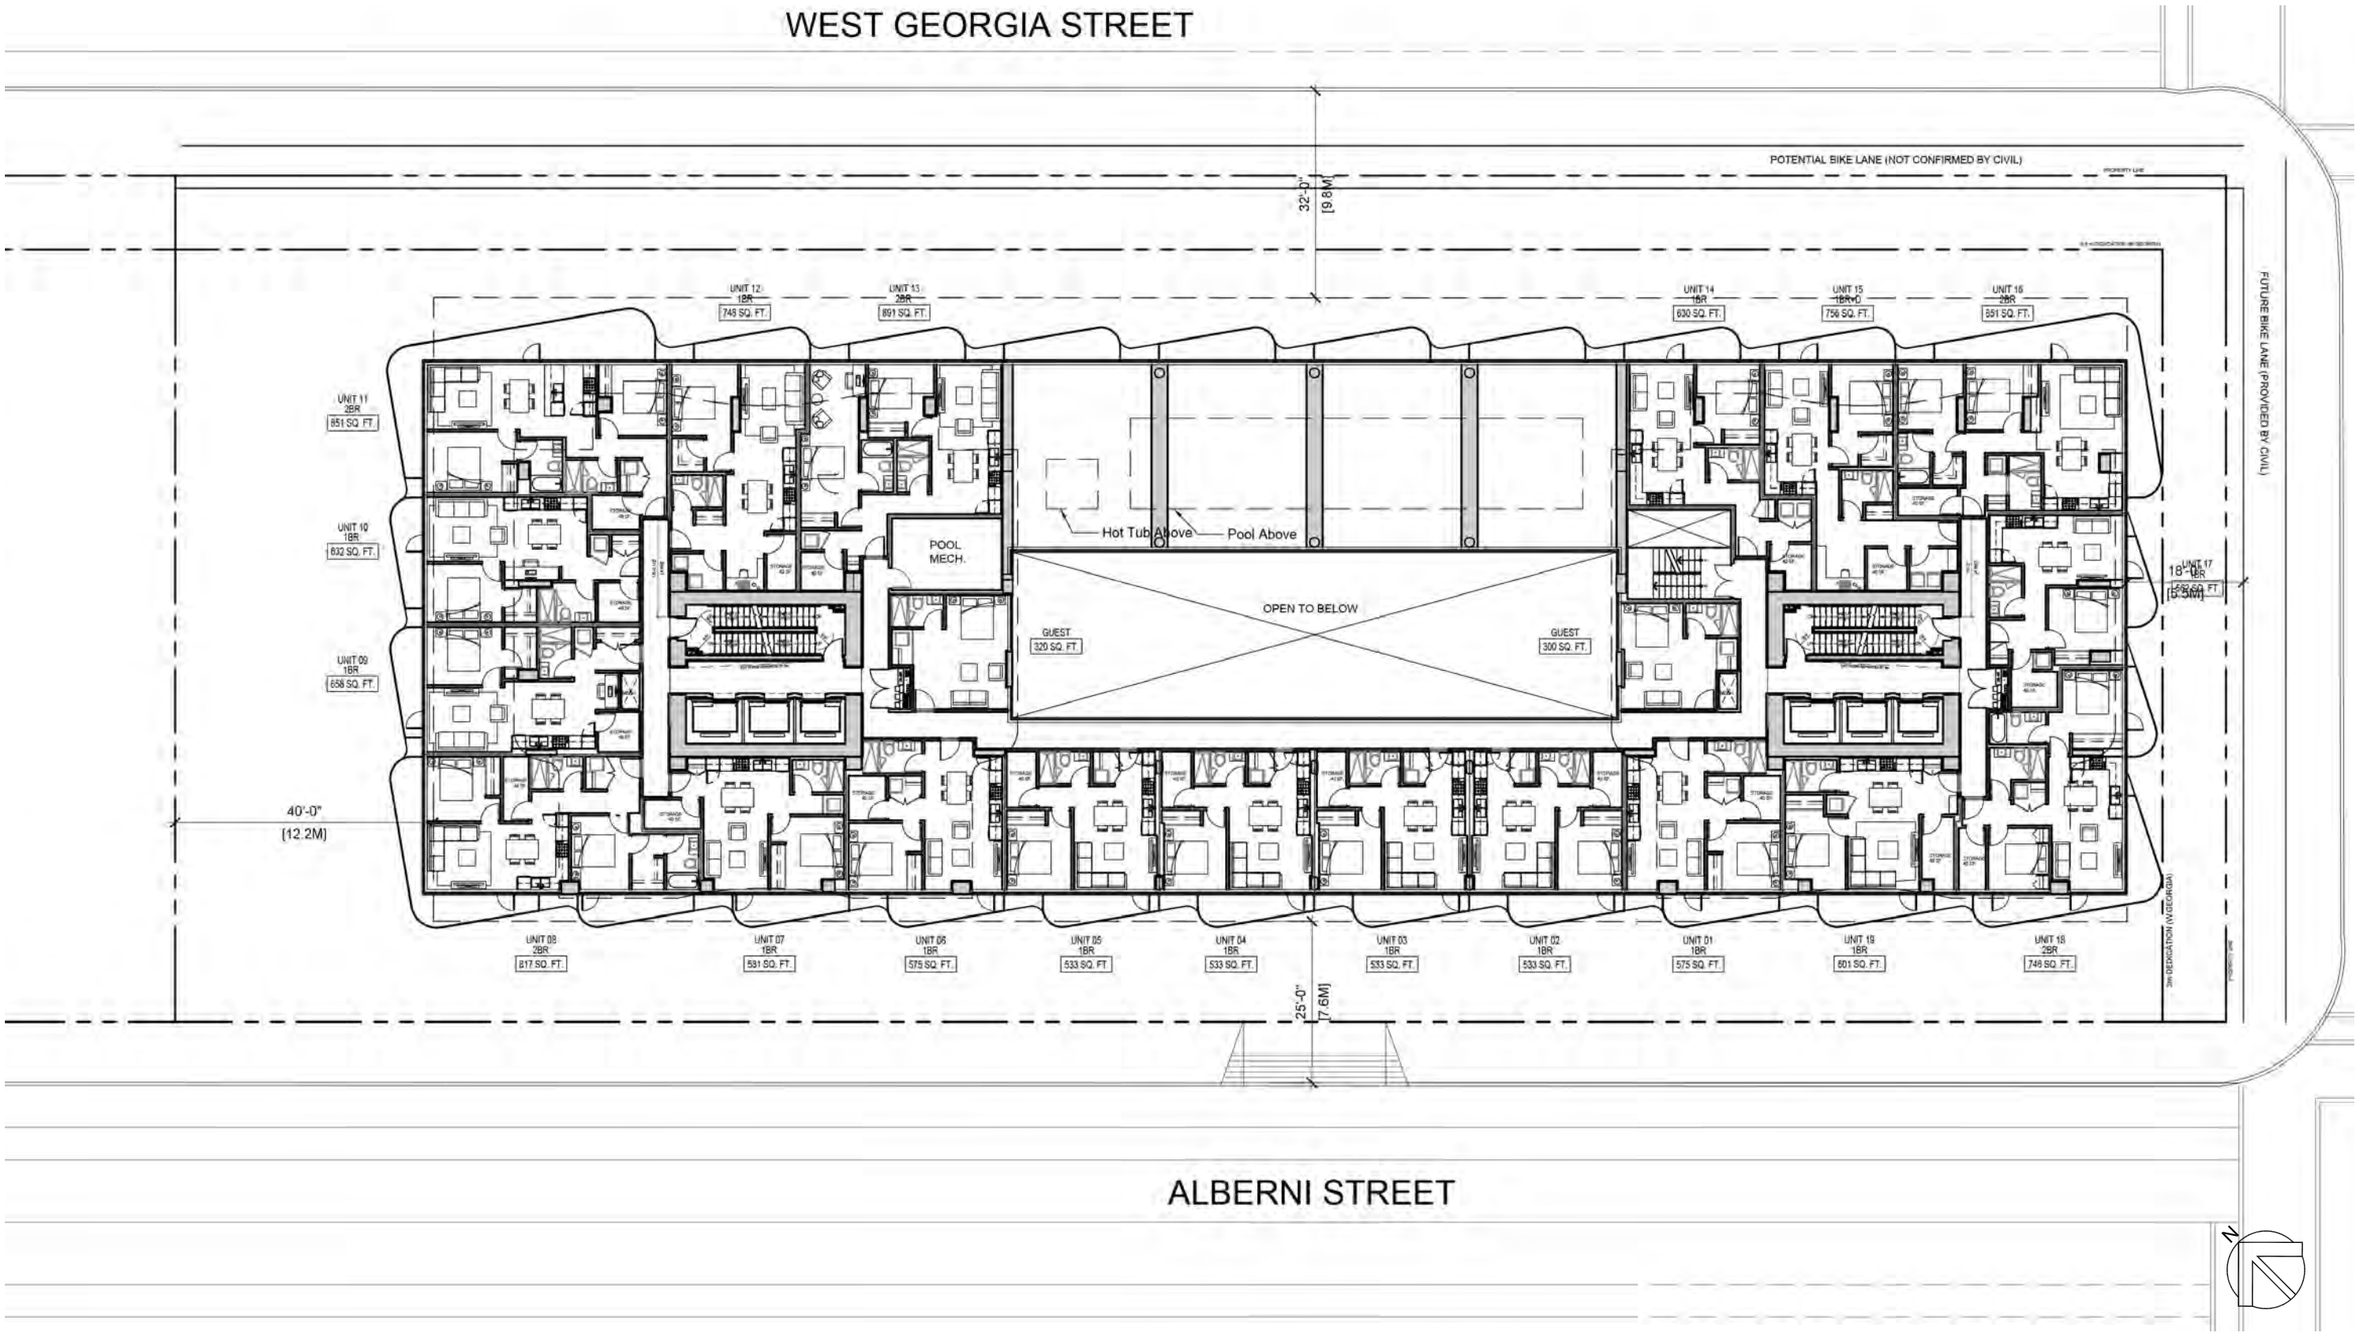


Level 4 Floor Plan

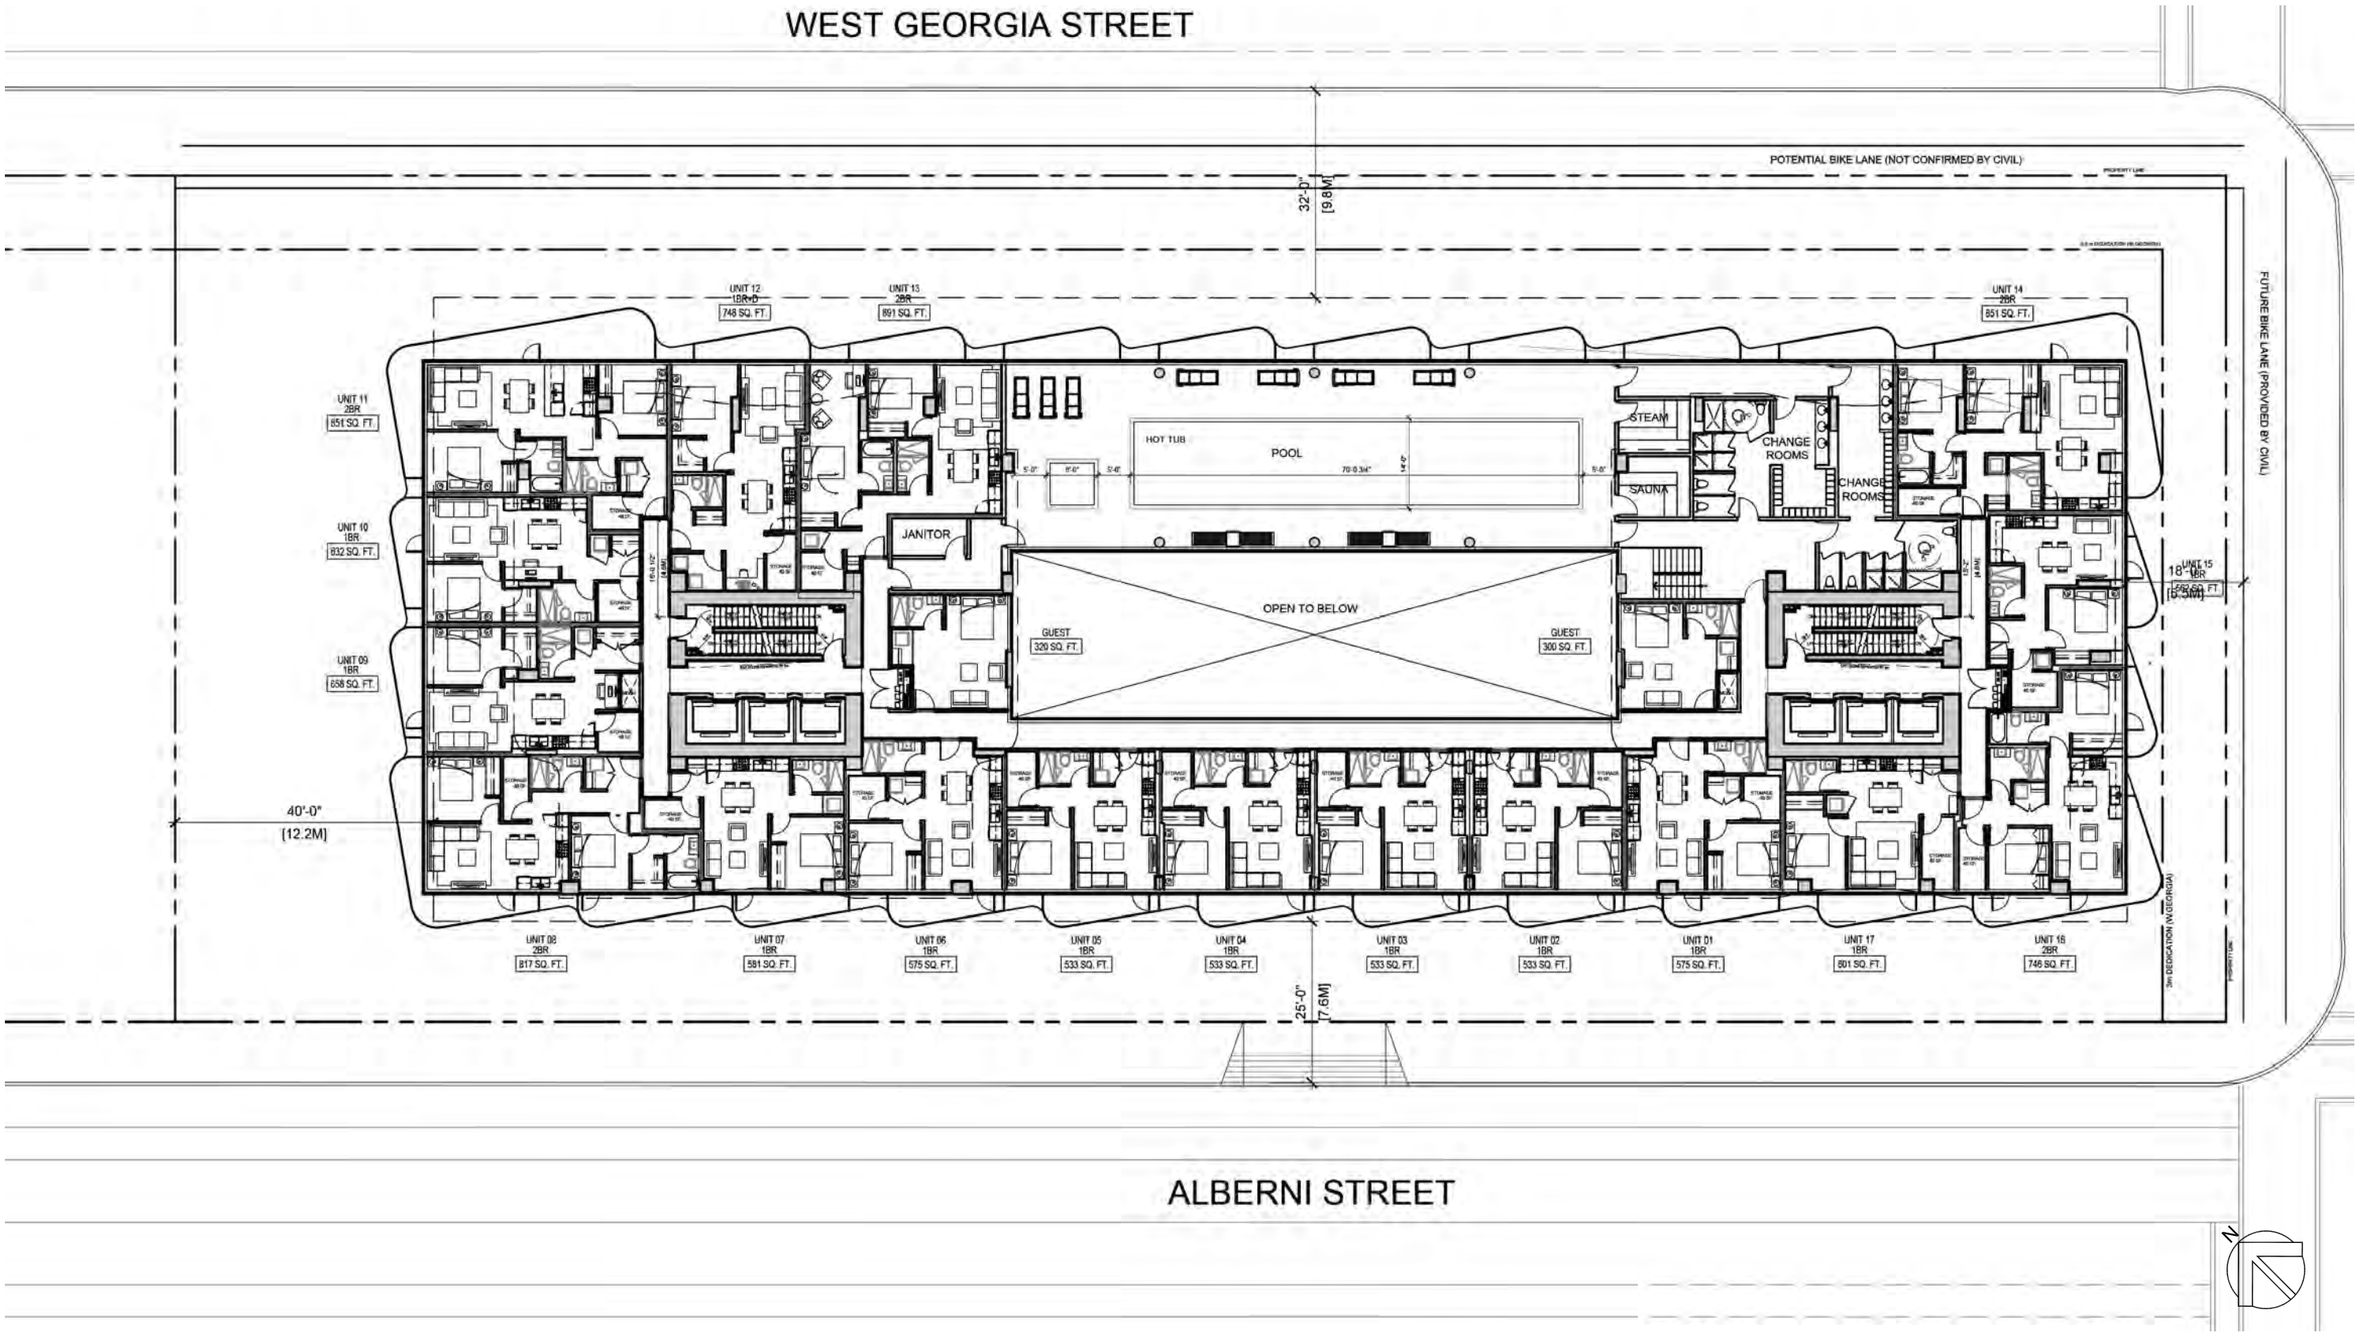


Level 5 Floor Plan

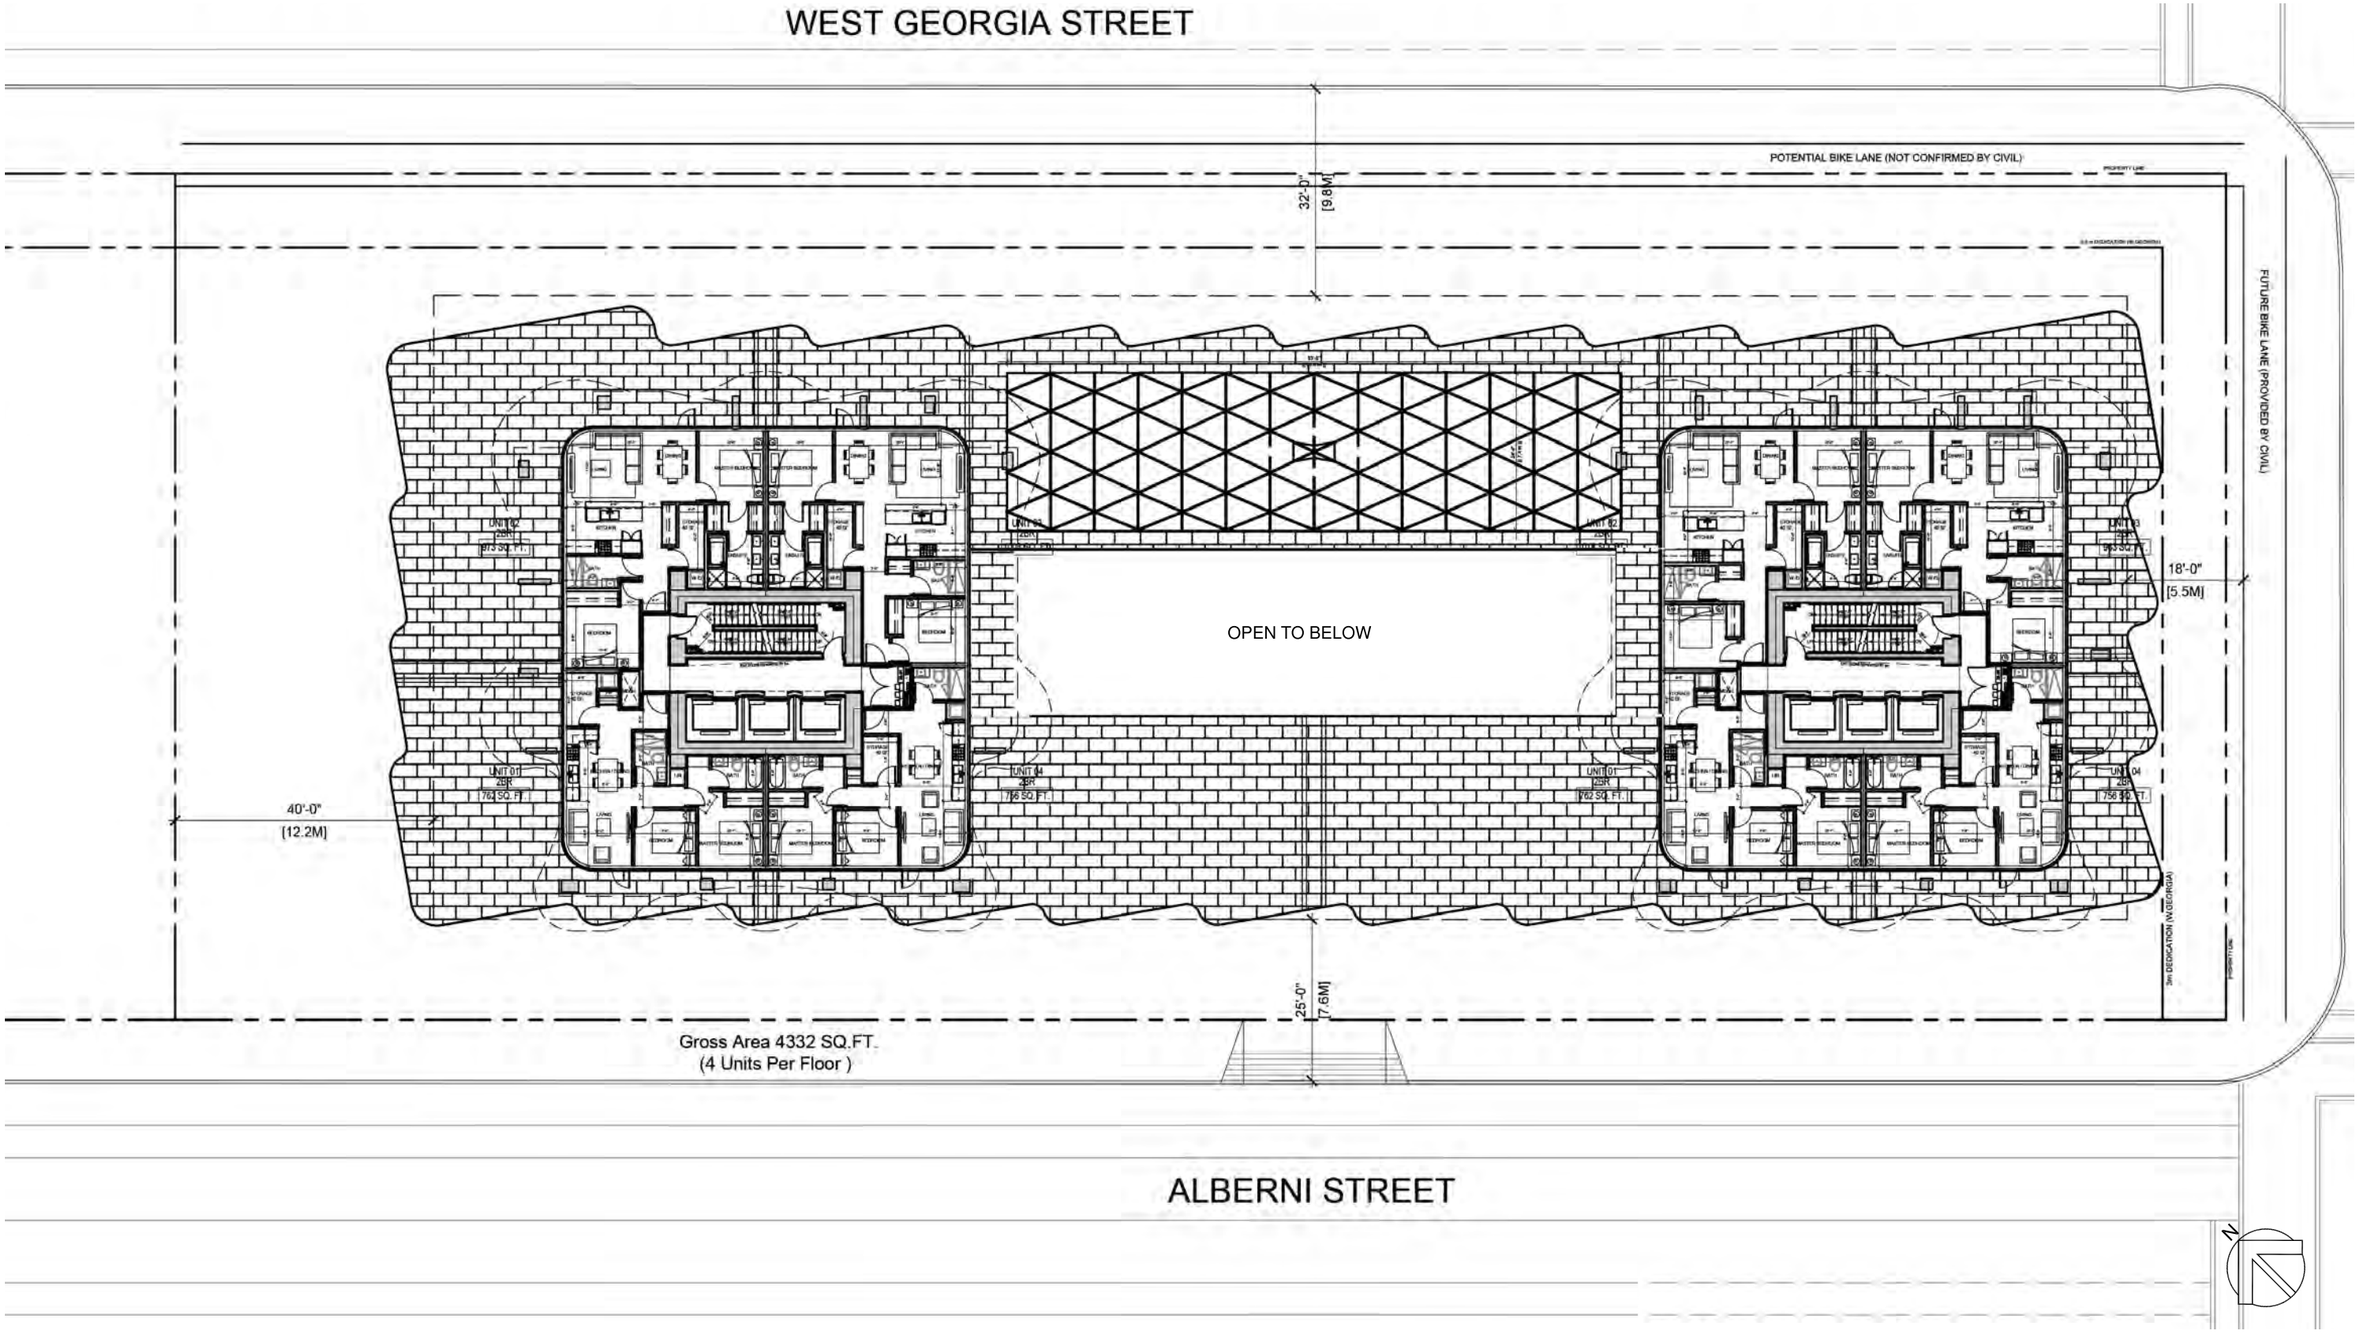


Level 6-20 Typical Floor Plan

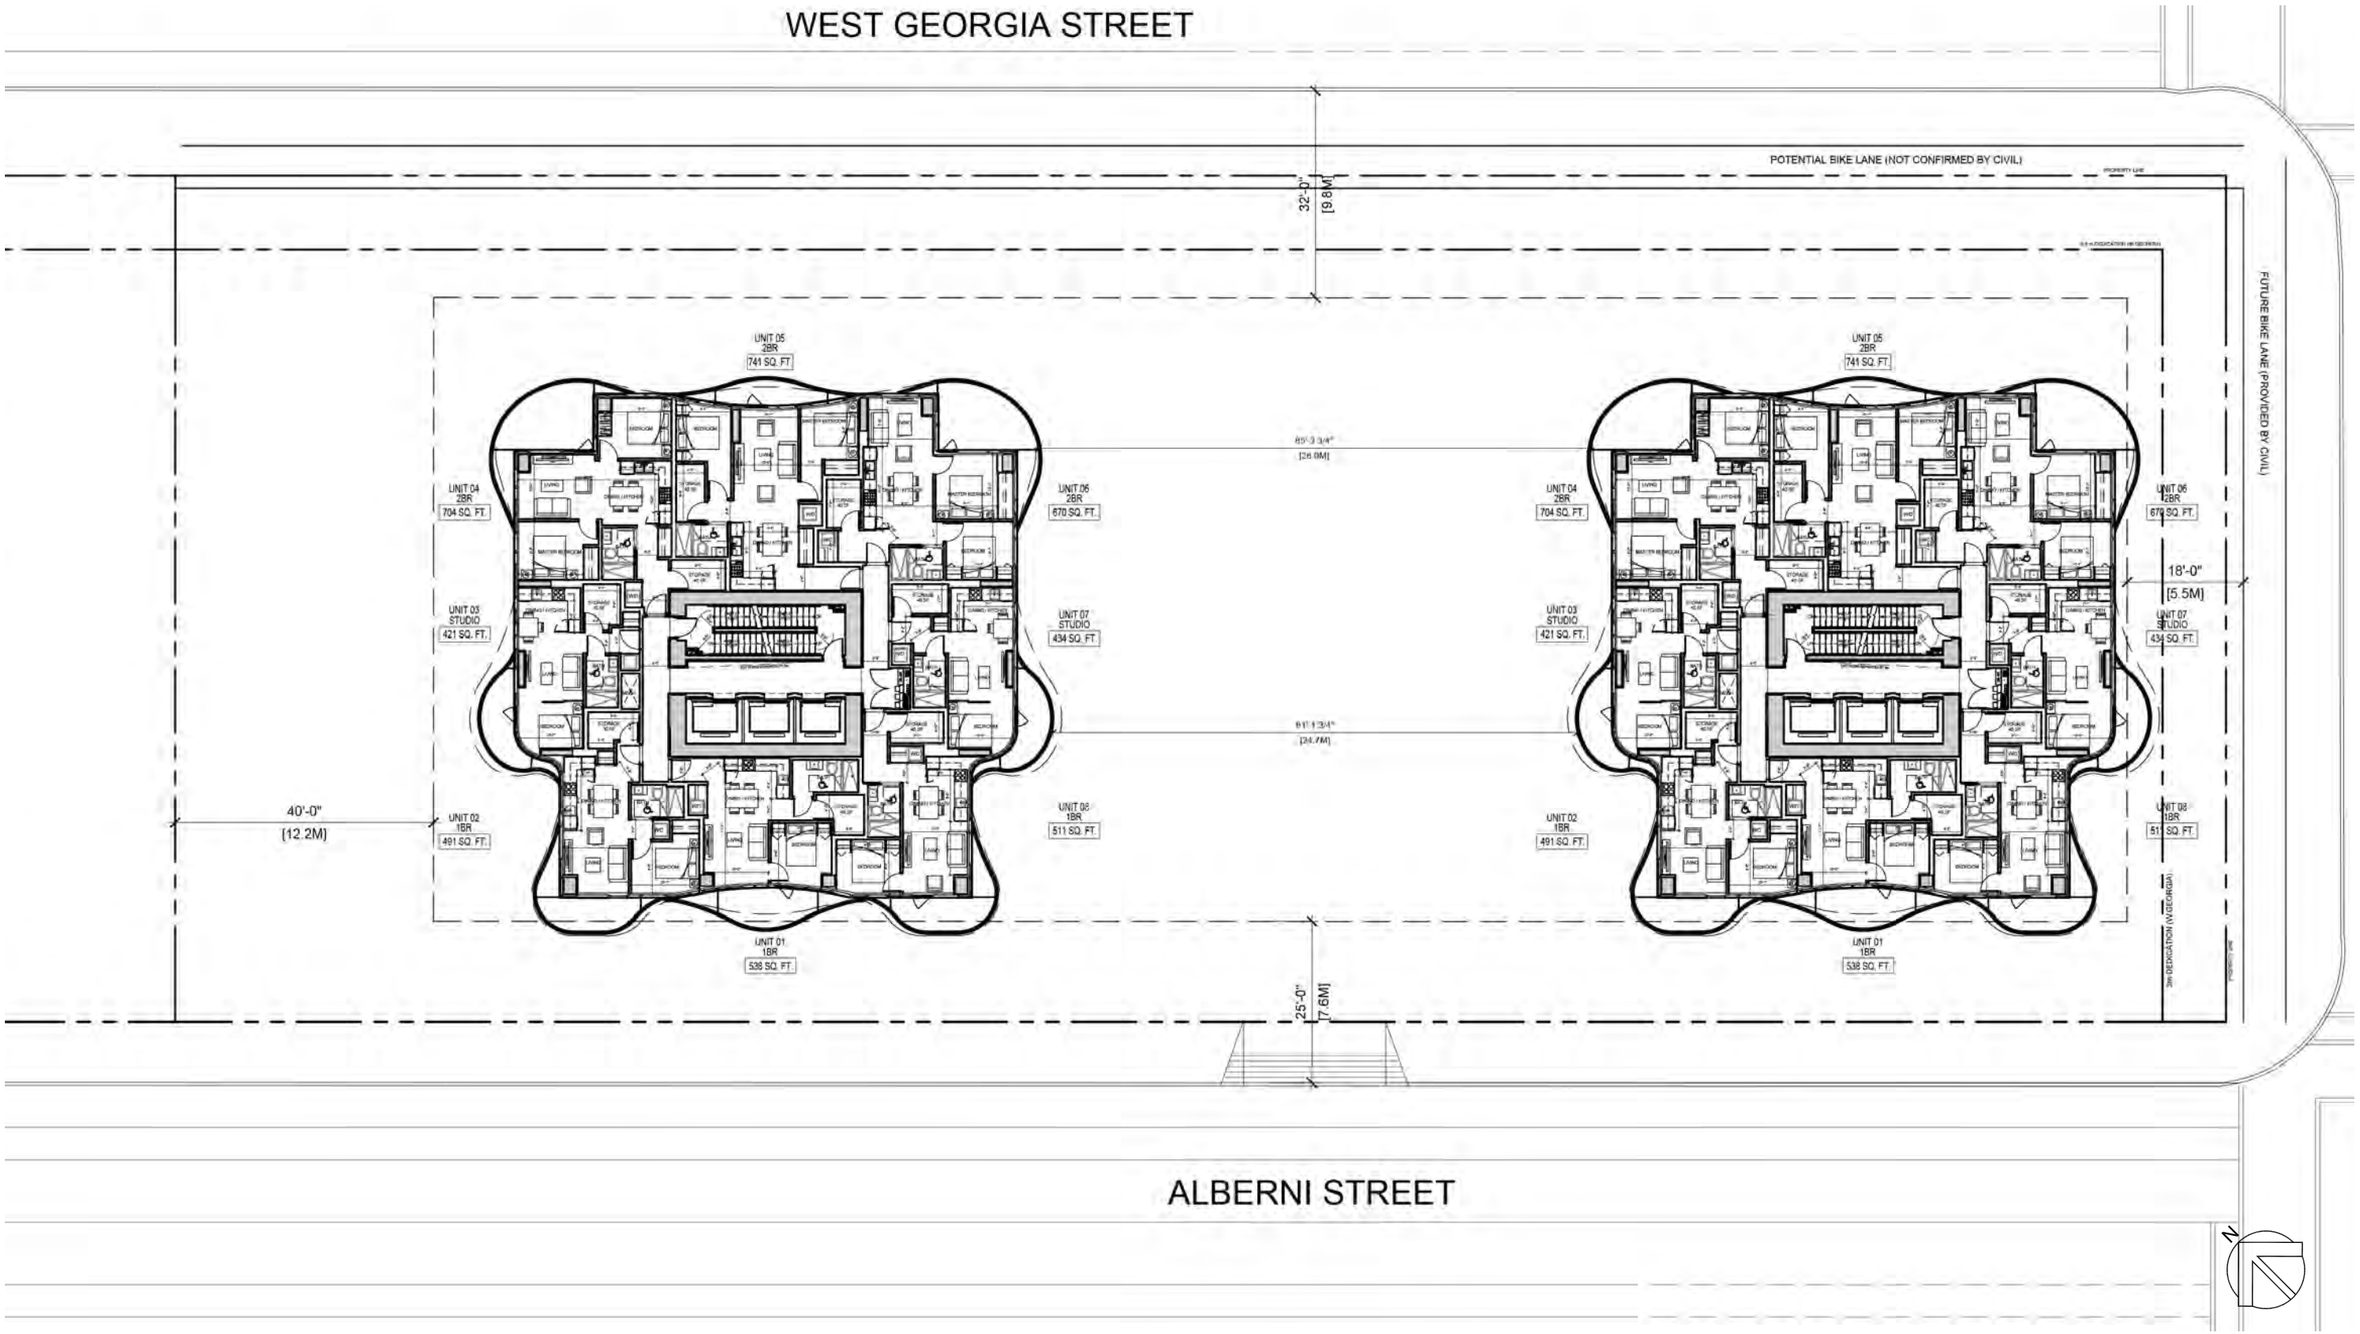


Level 21-28 Typical Floor Plan

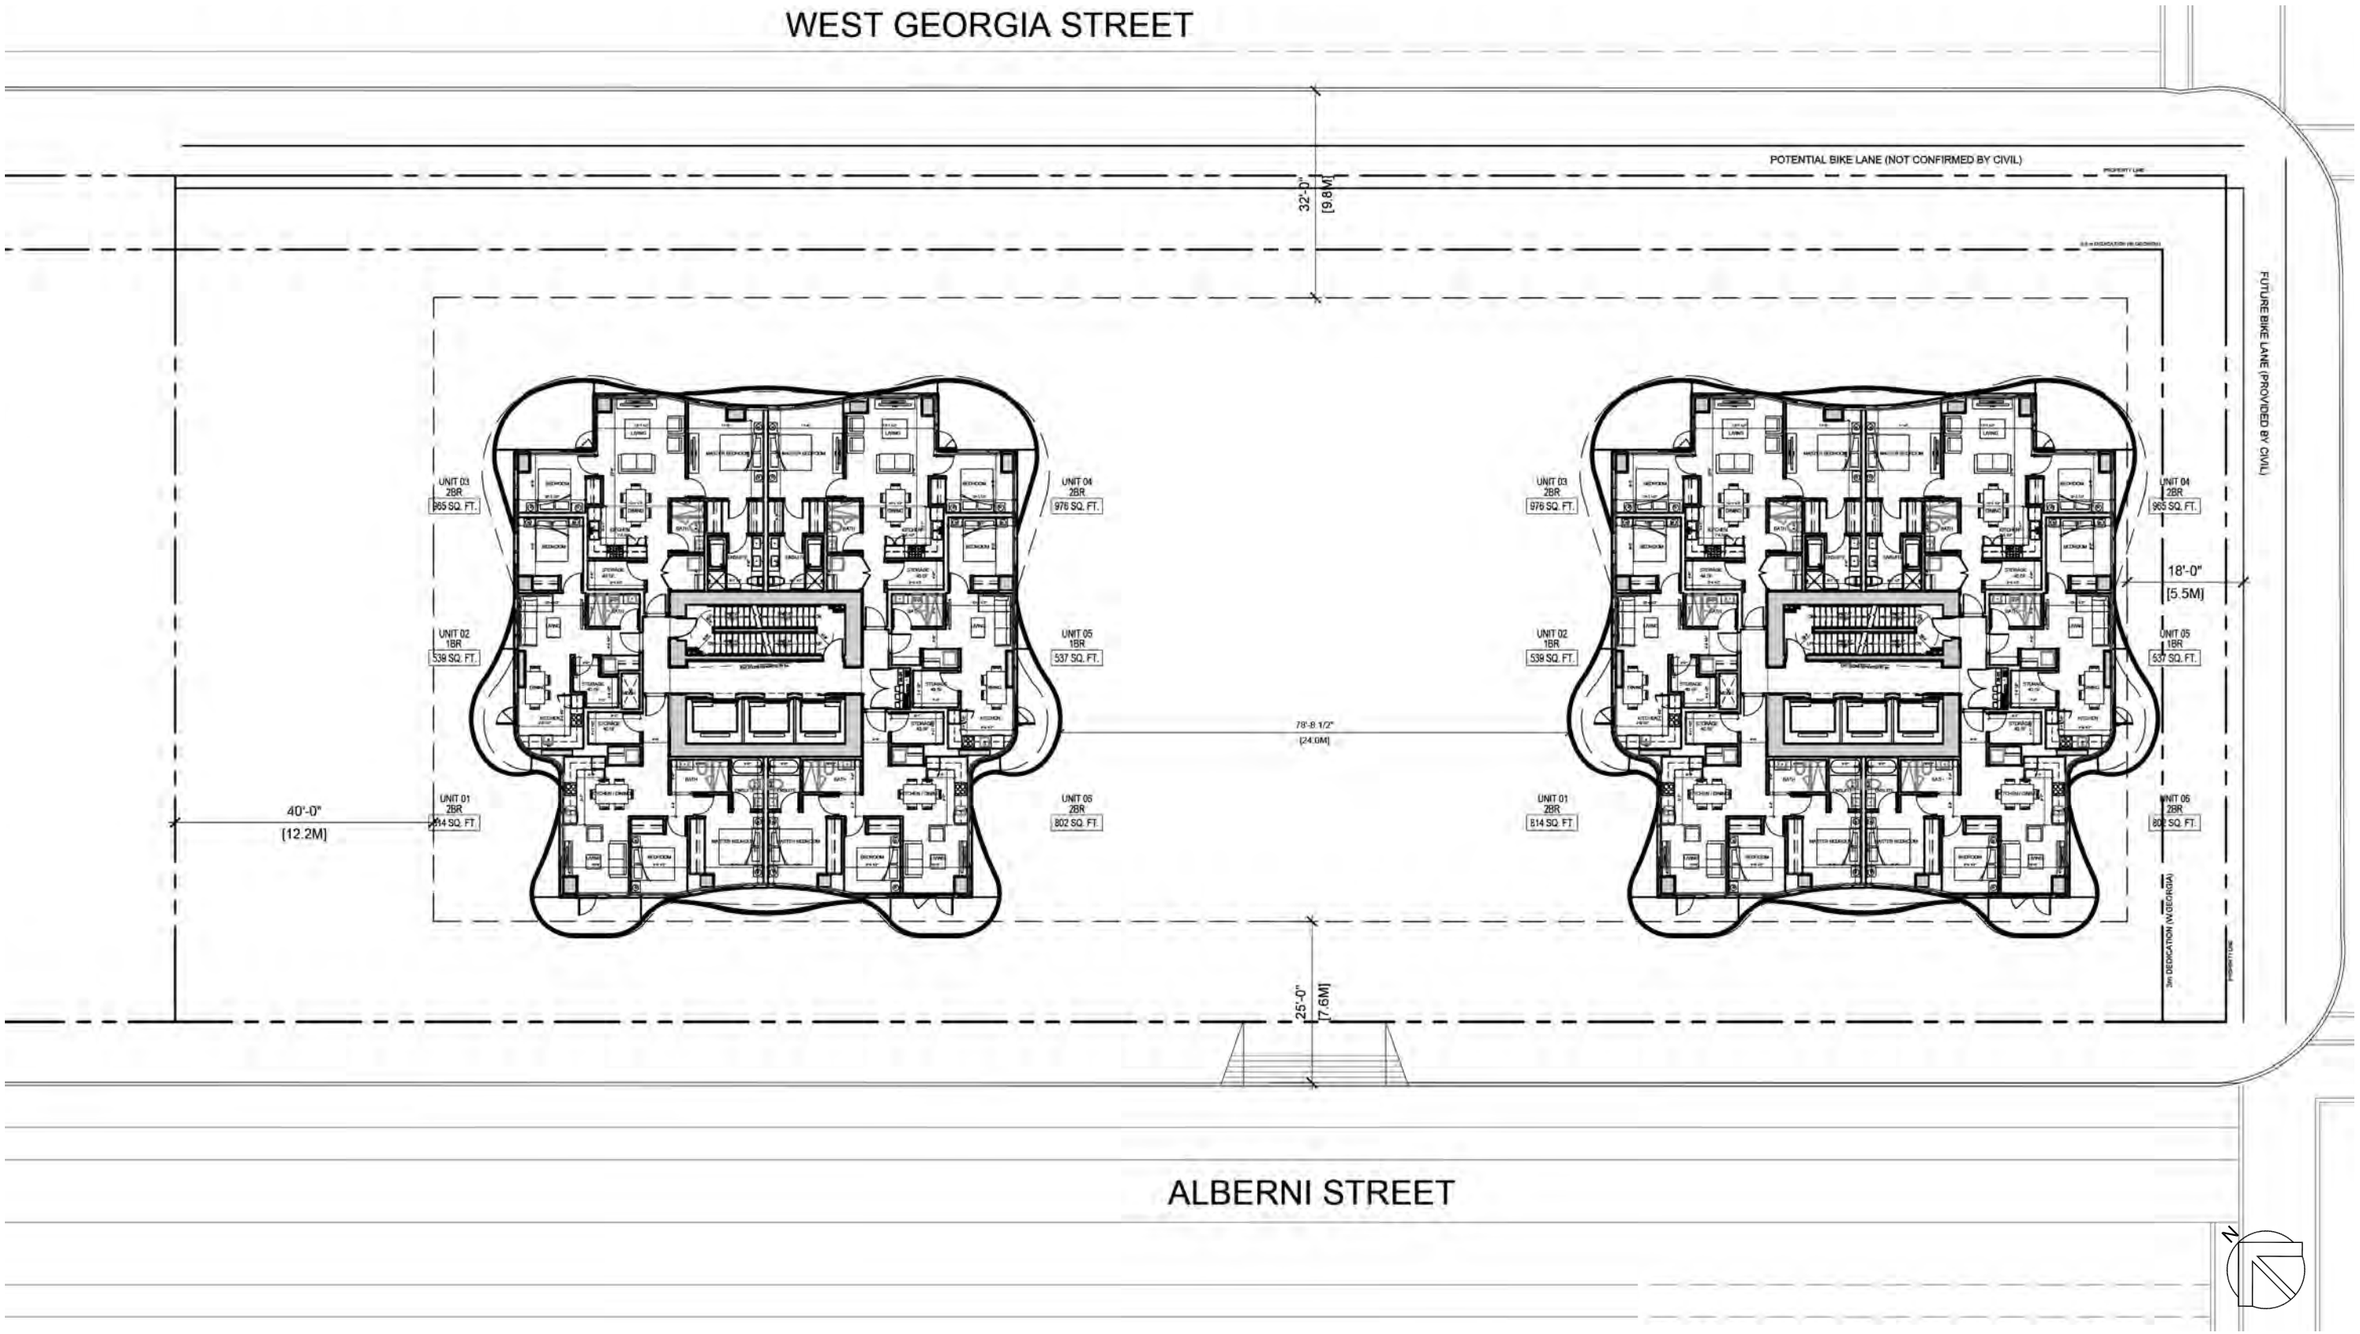


Level 29-30 Floor Plan

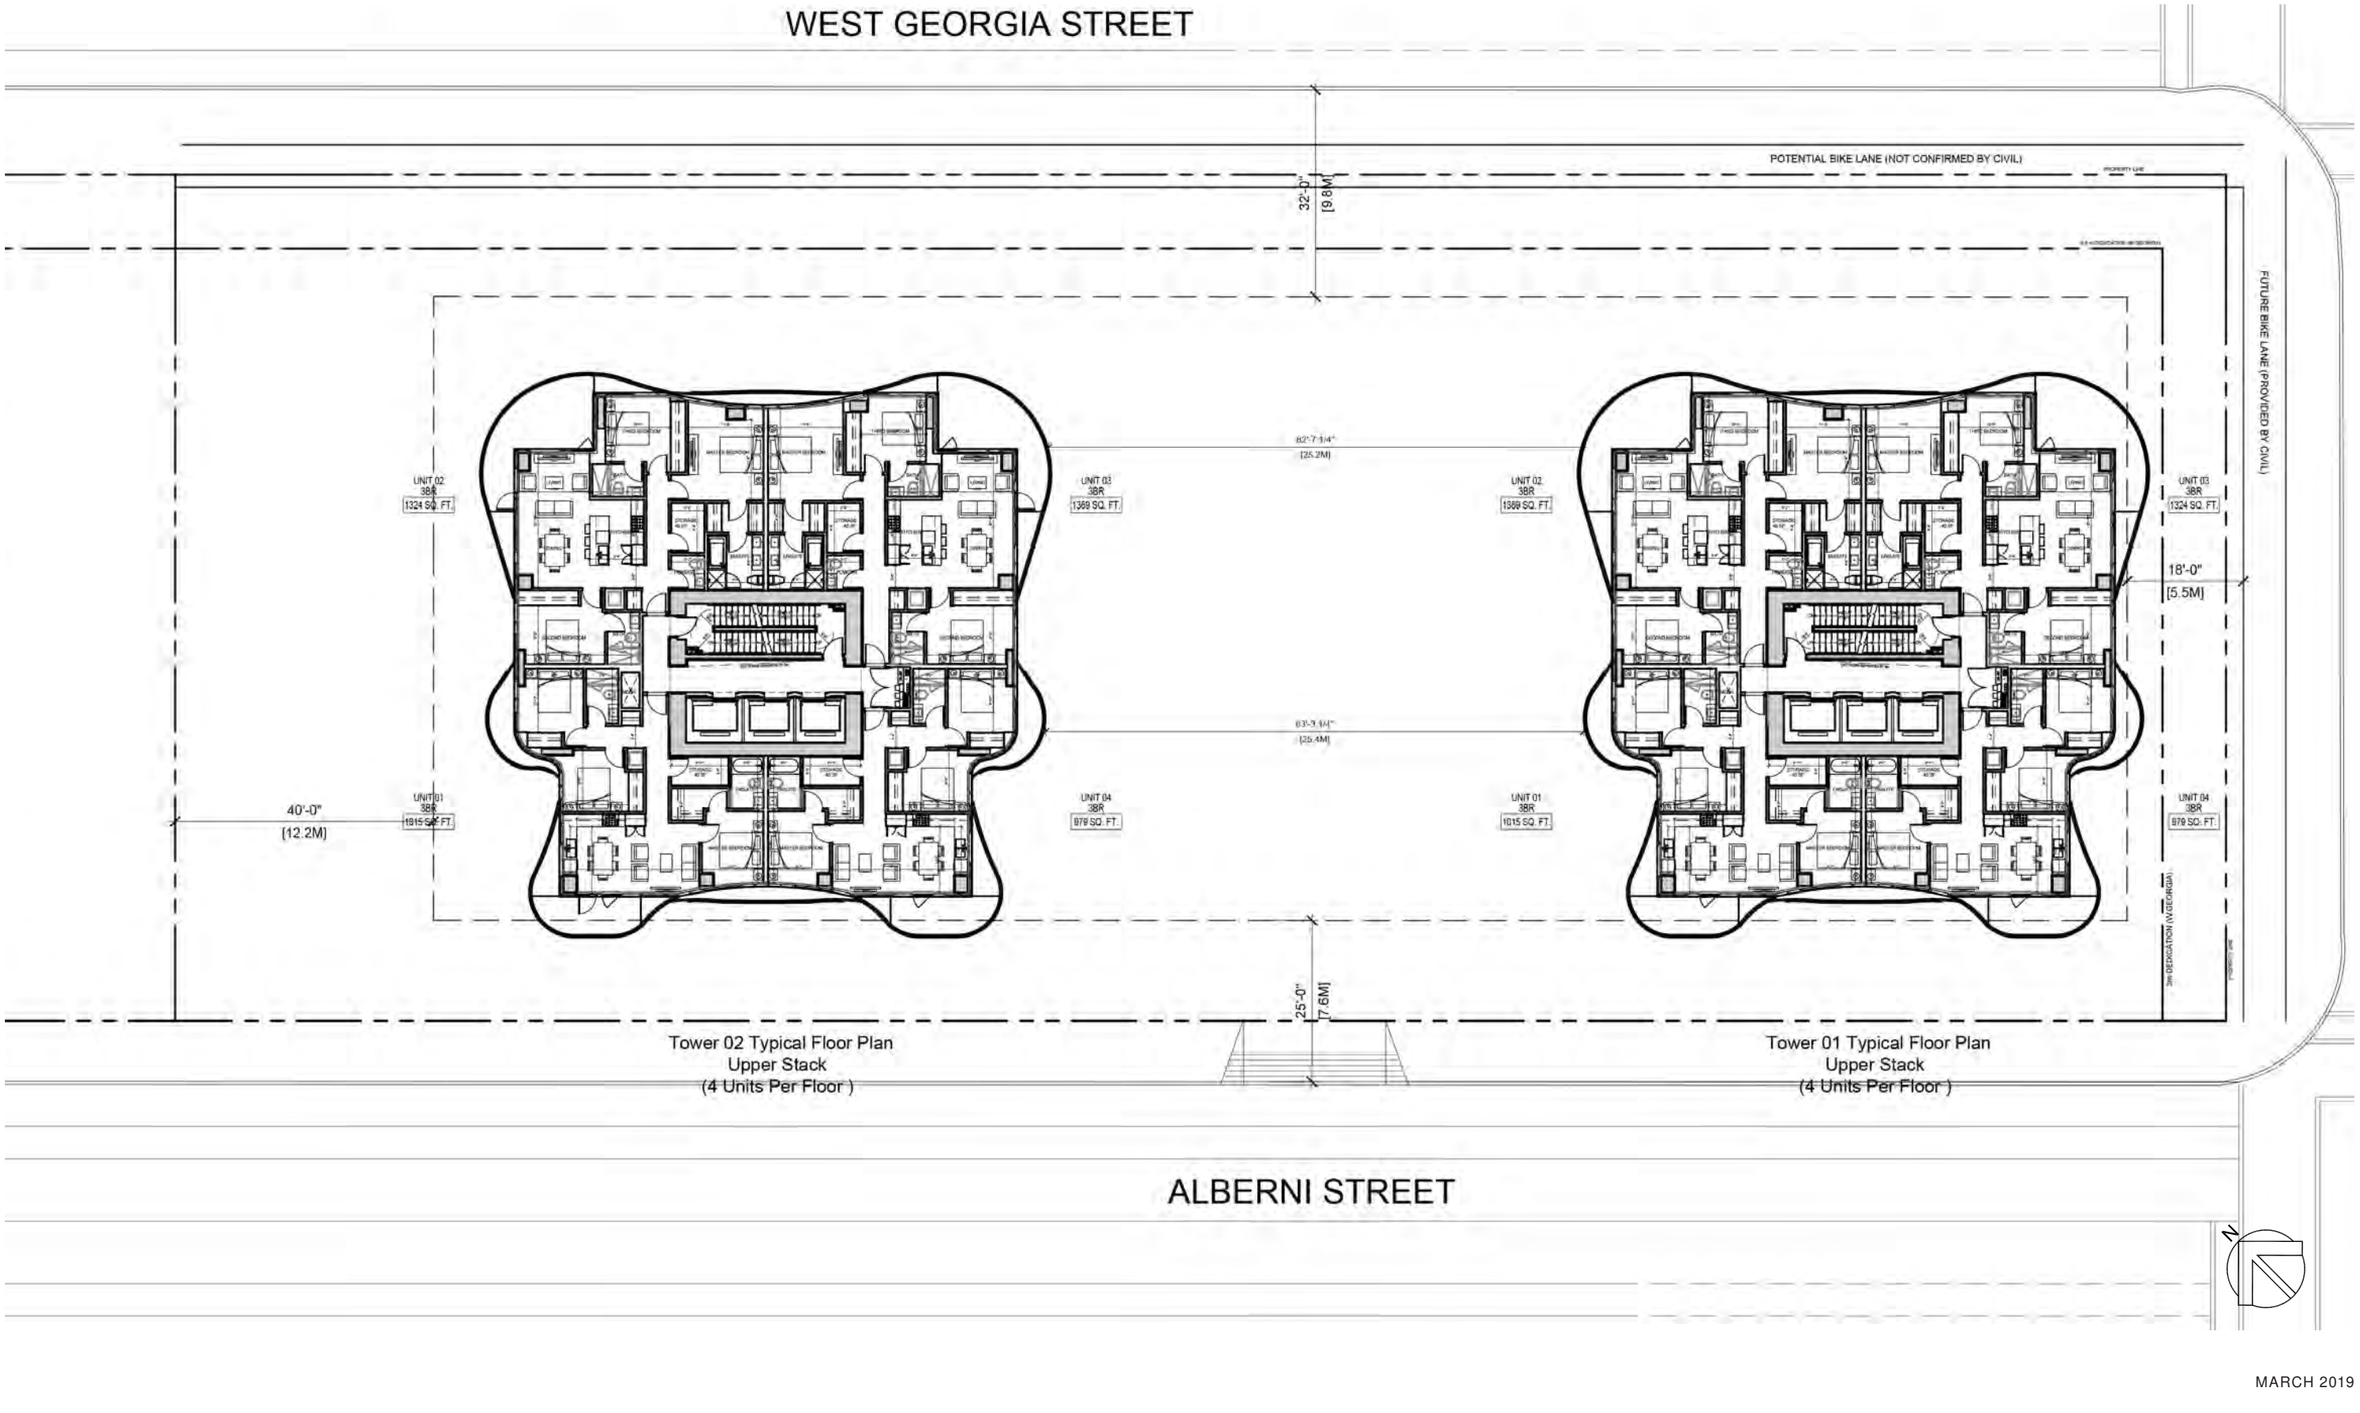


Level 31 Floor Plan

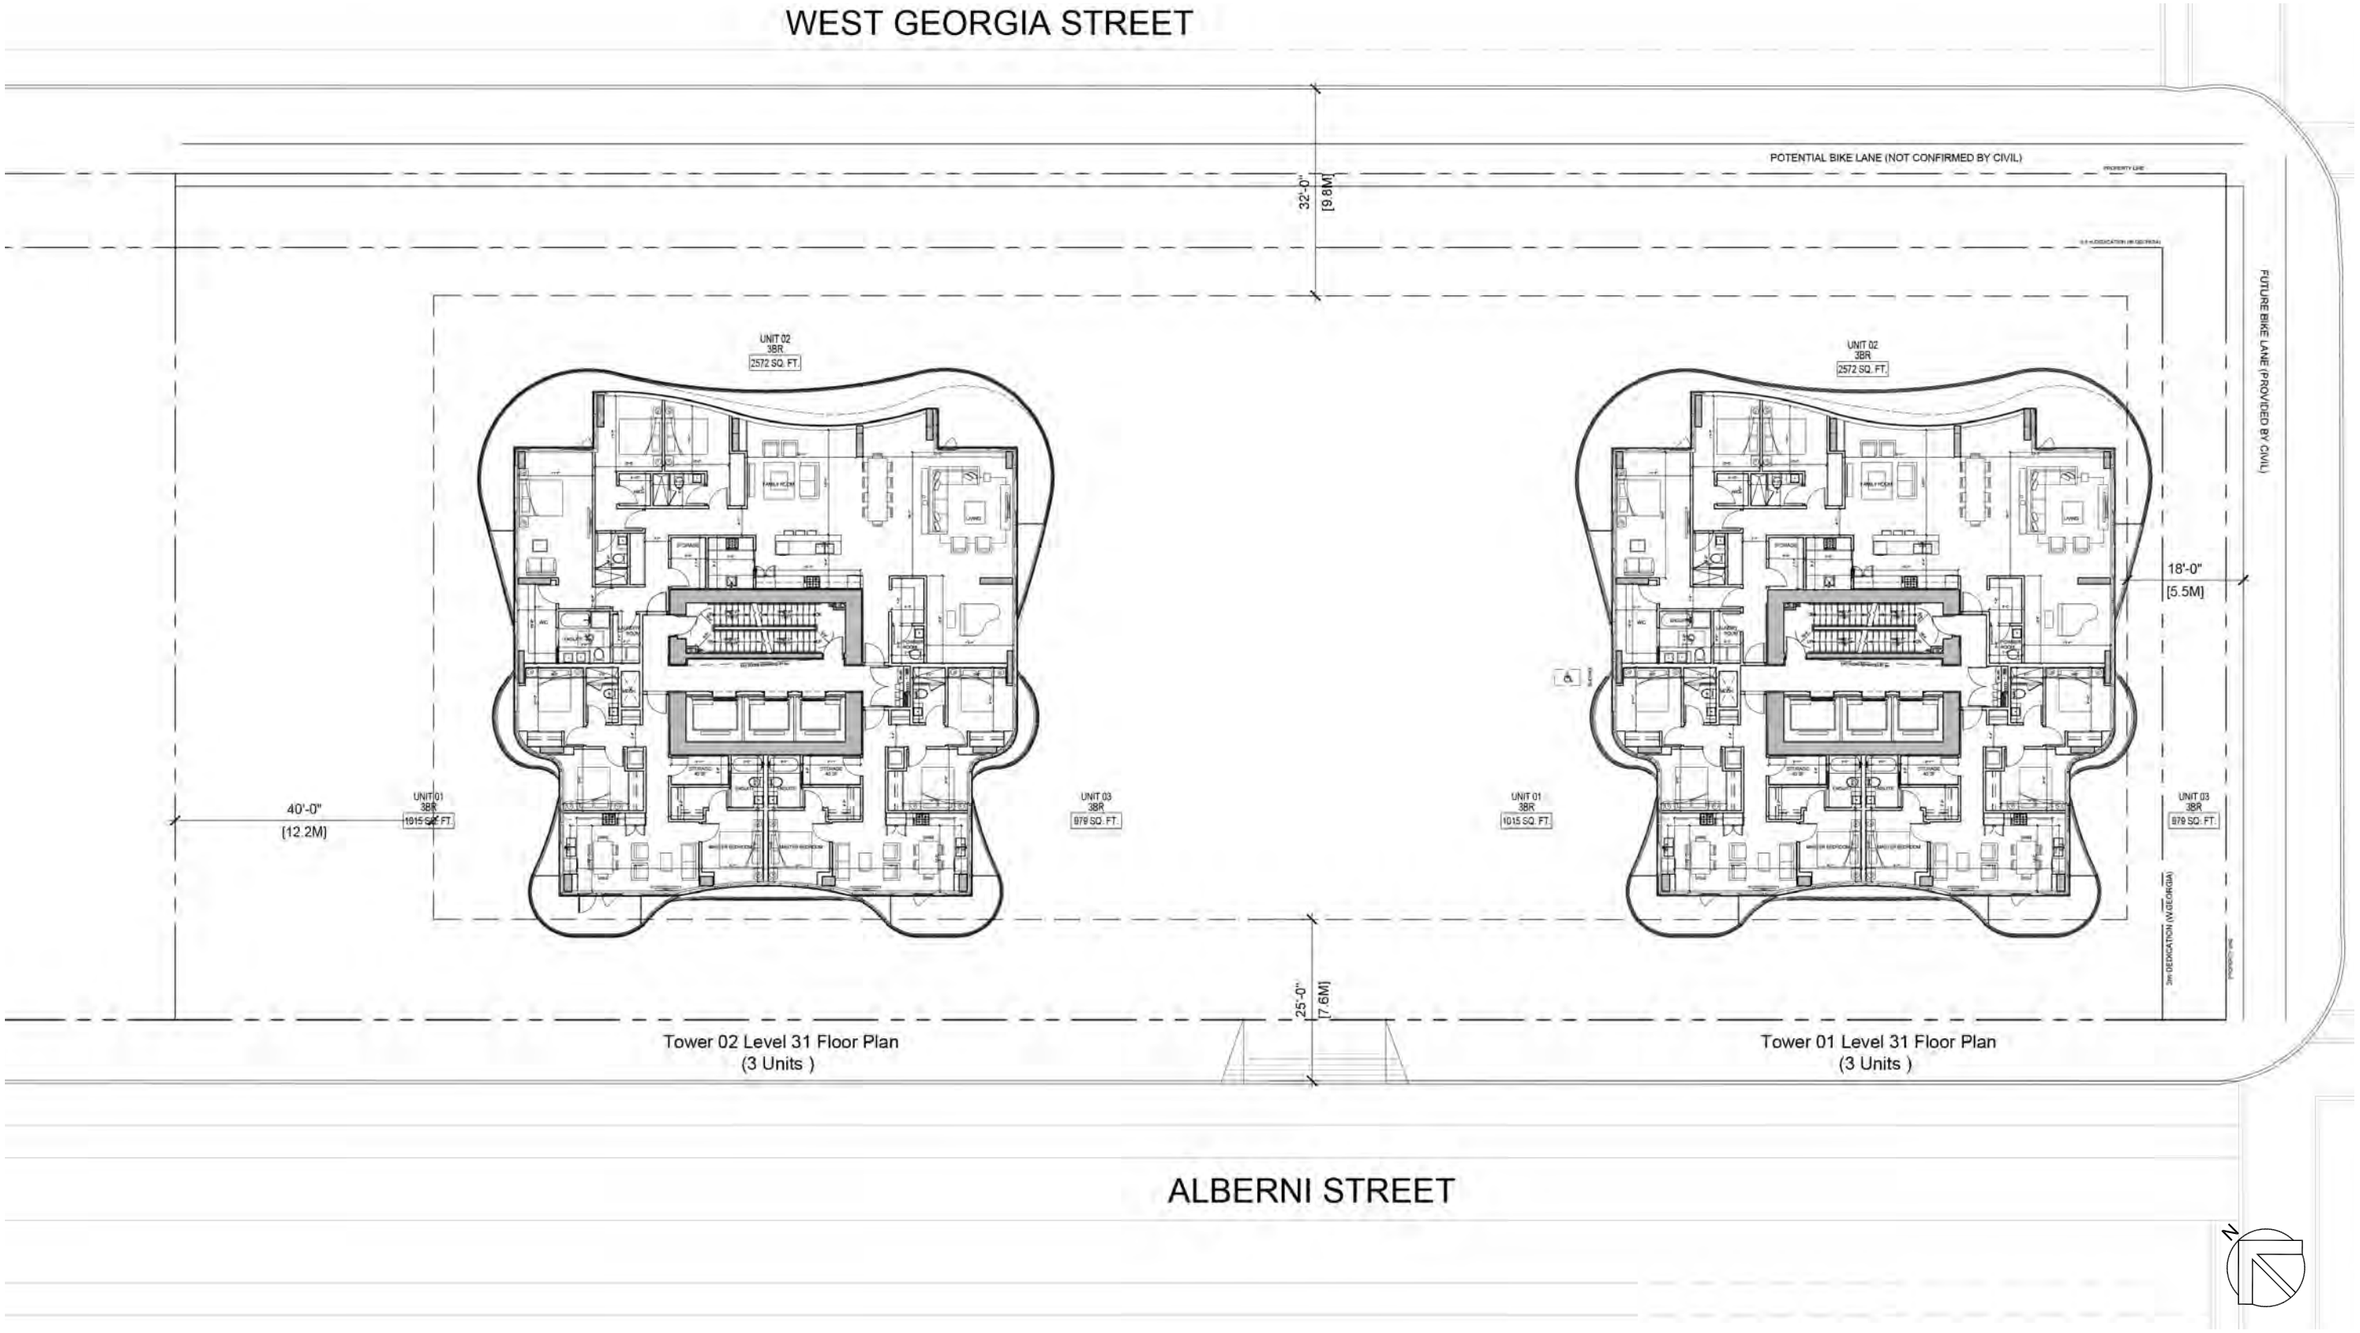


Level 32 Floor Plan

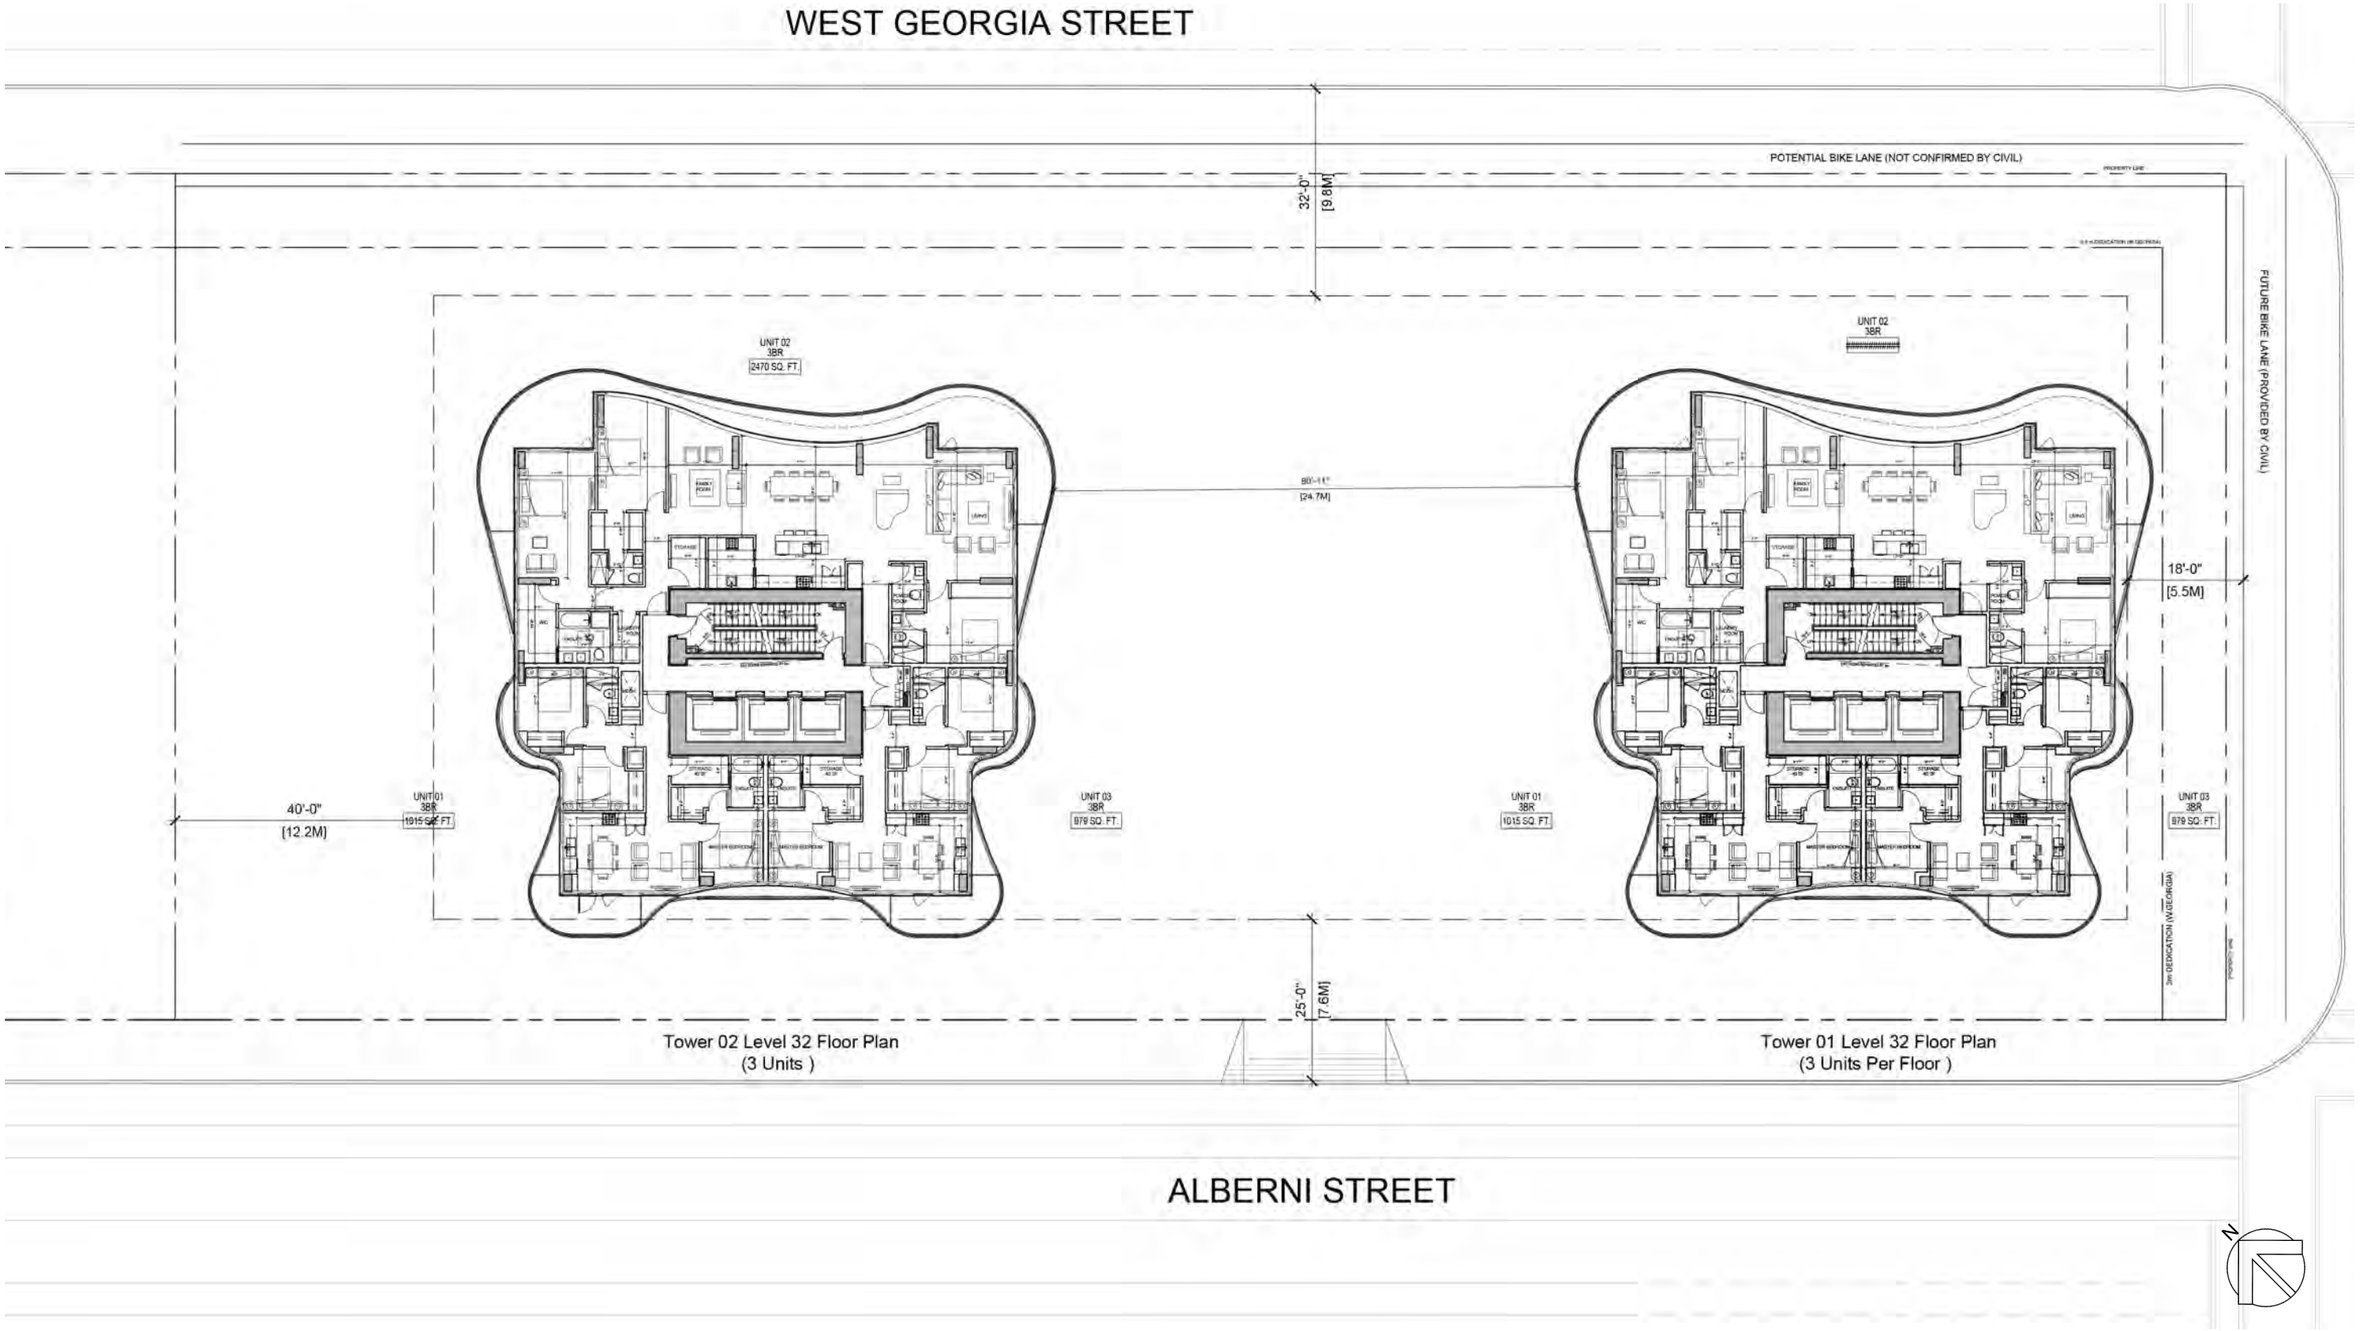


Level 33 Floor Plan

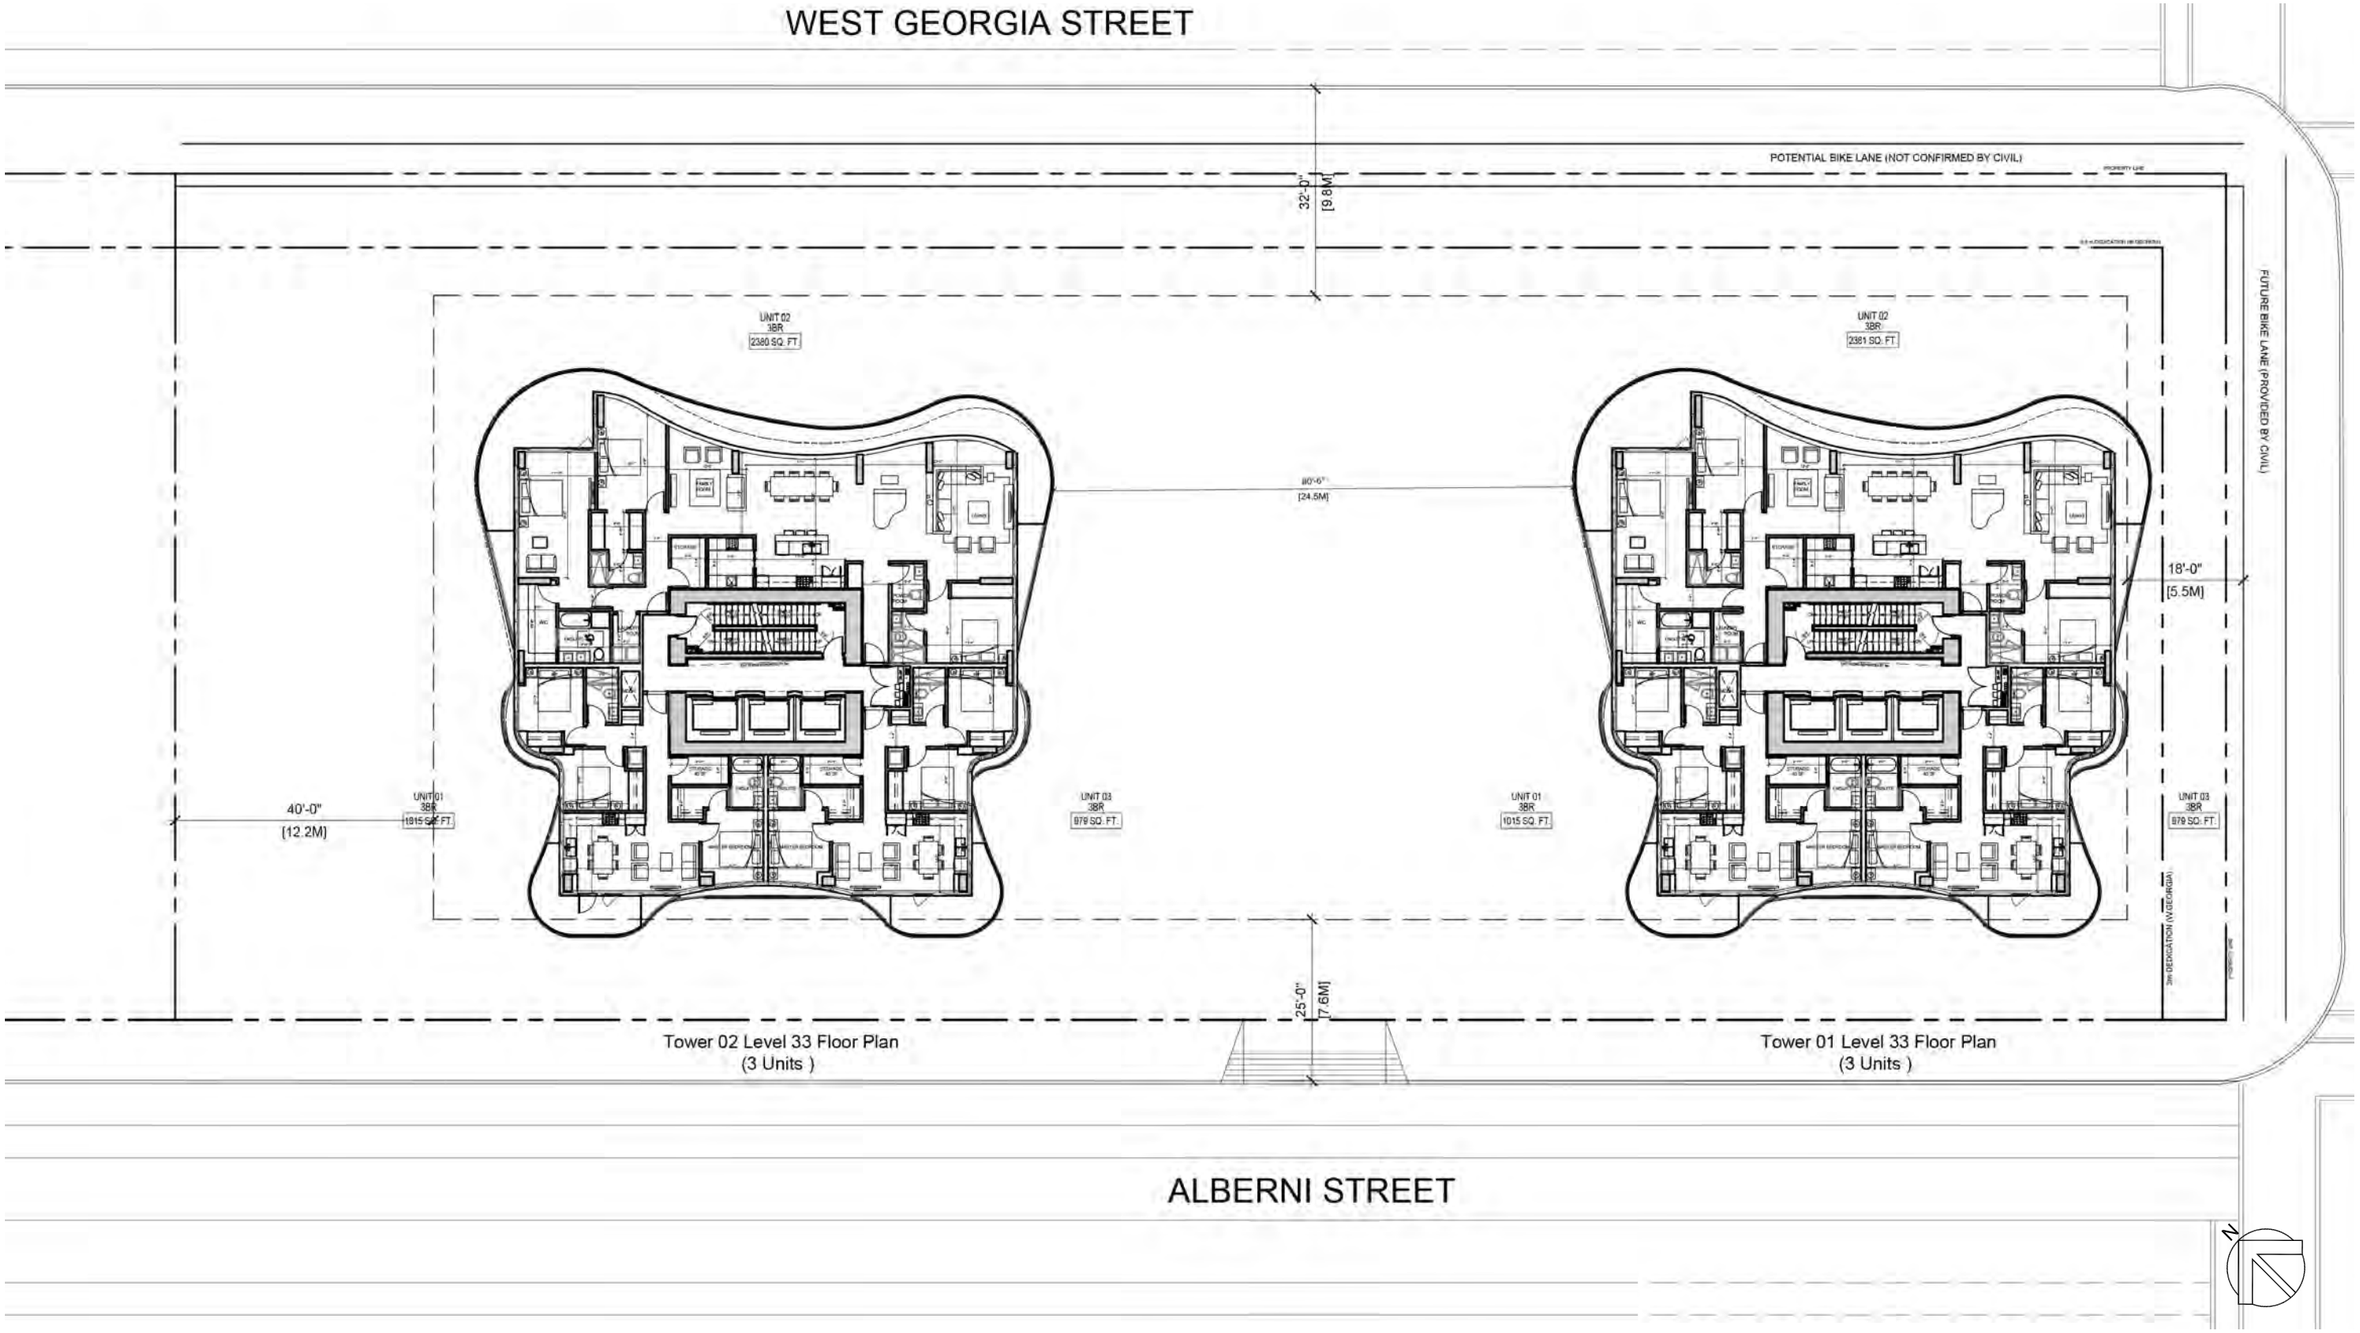


Level 34 Floor Plan

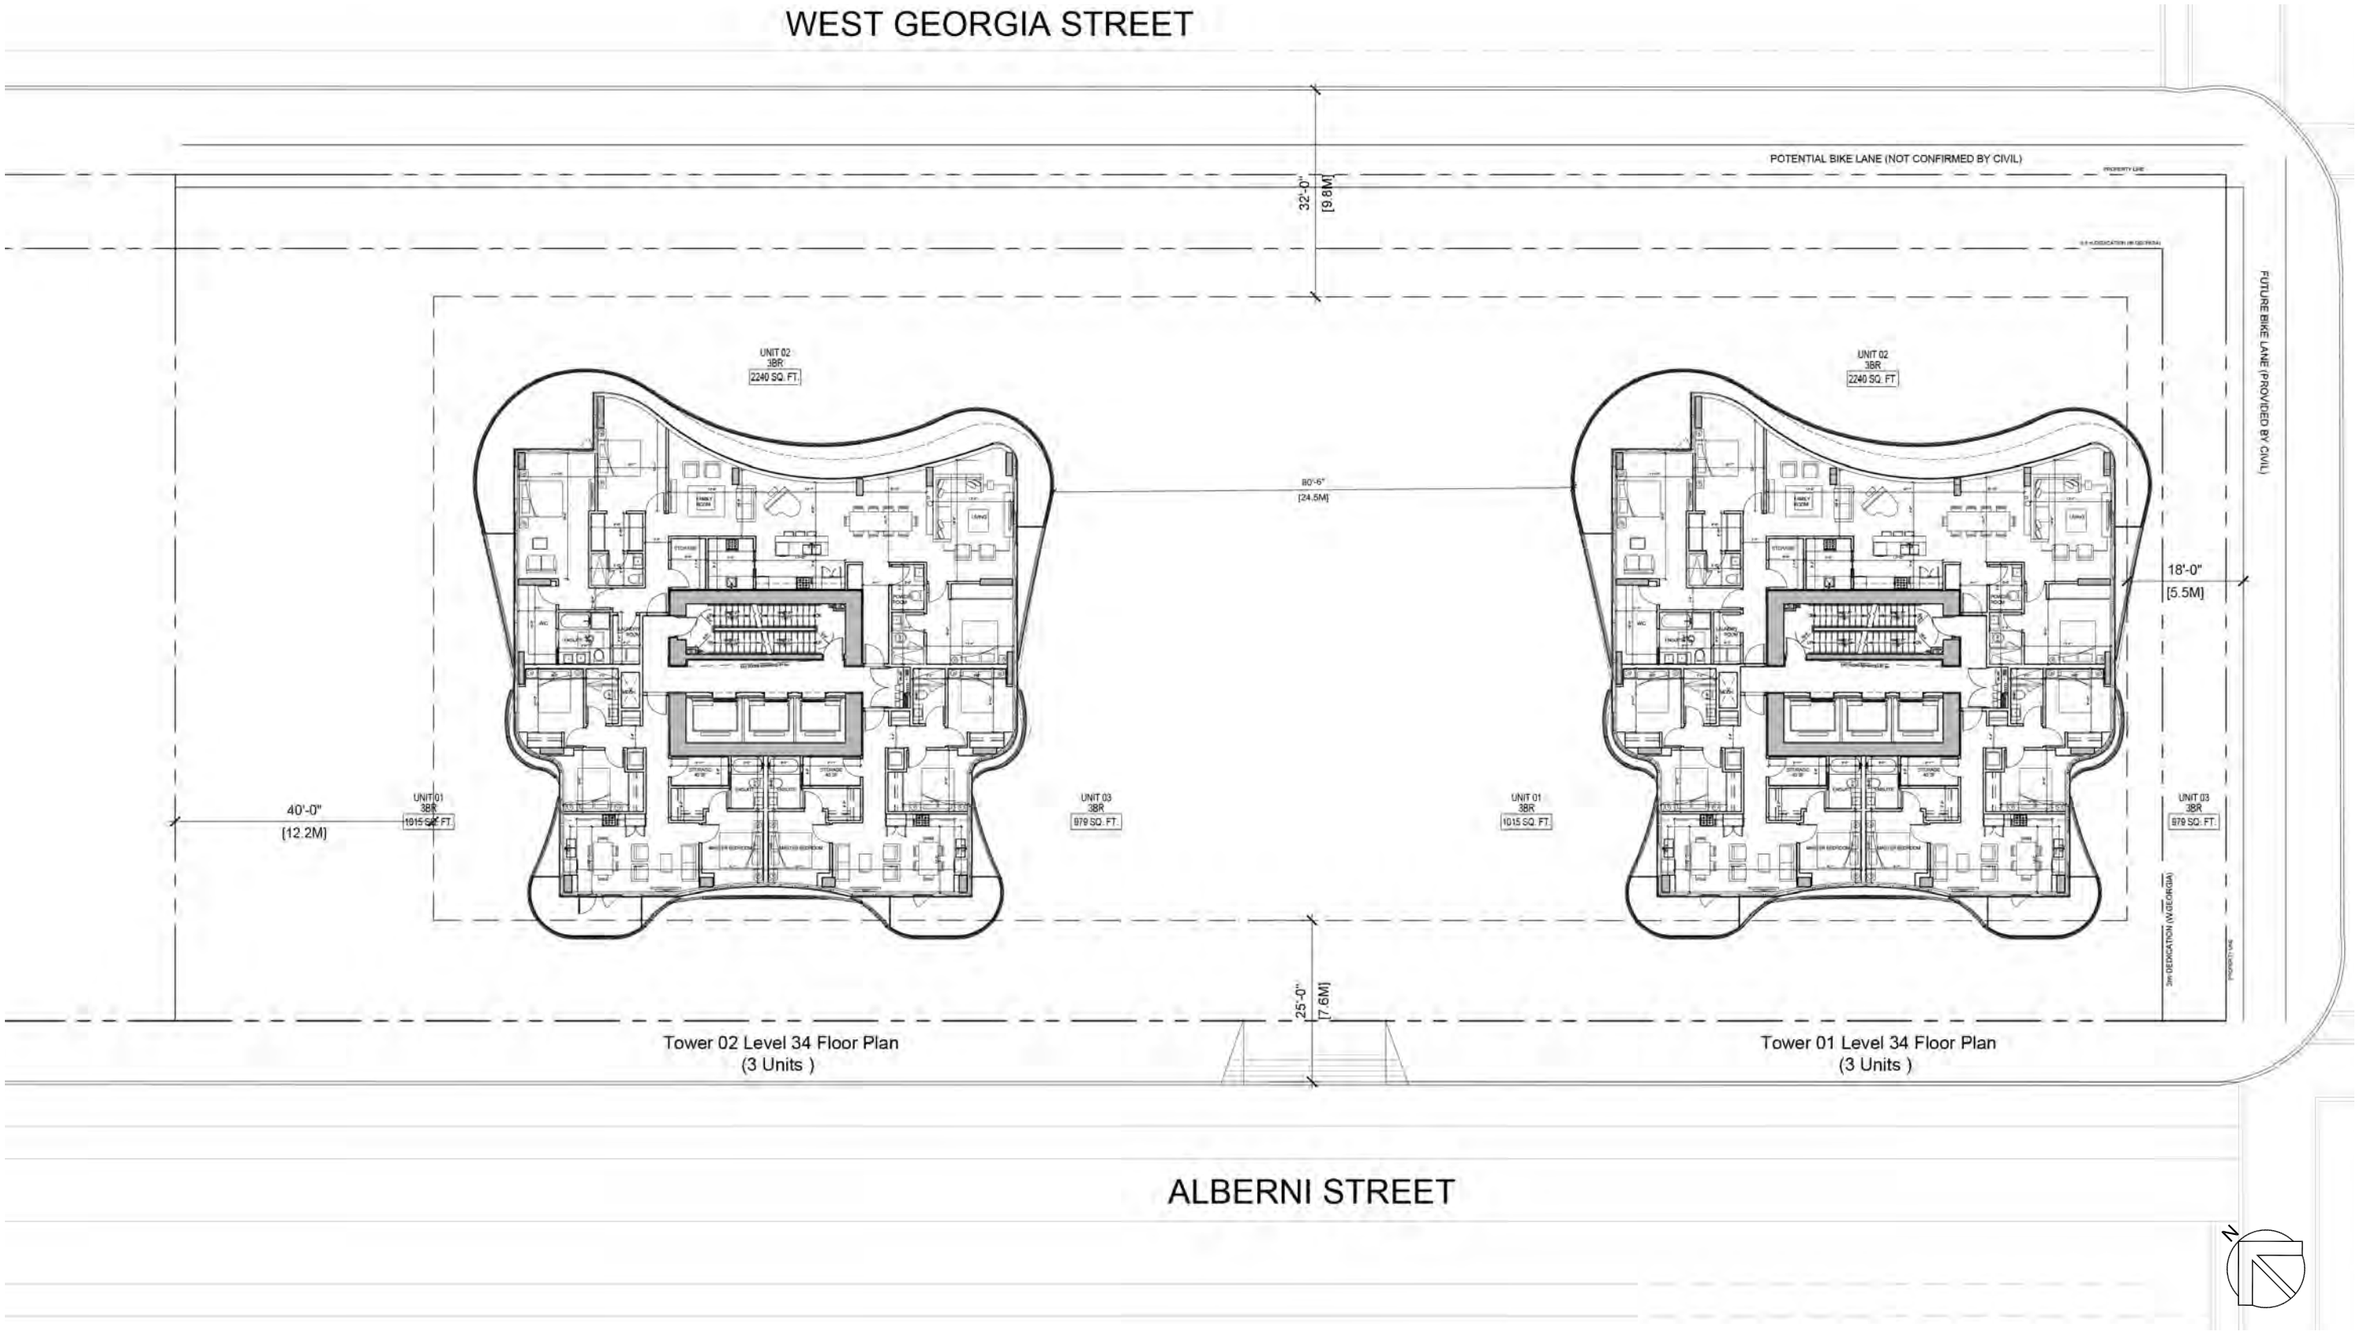


Level 35 Floor Plan

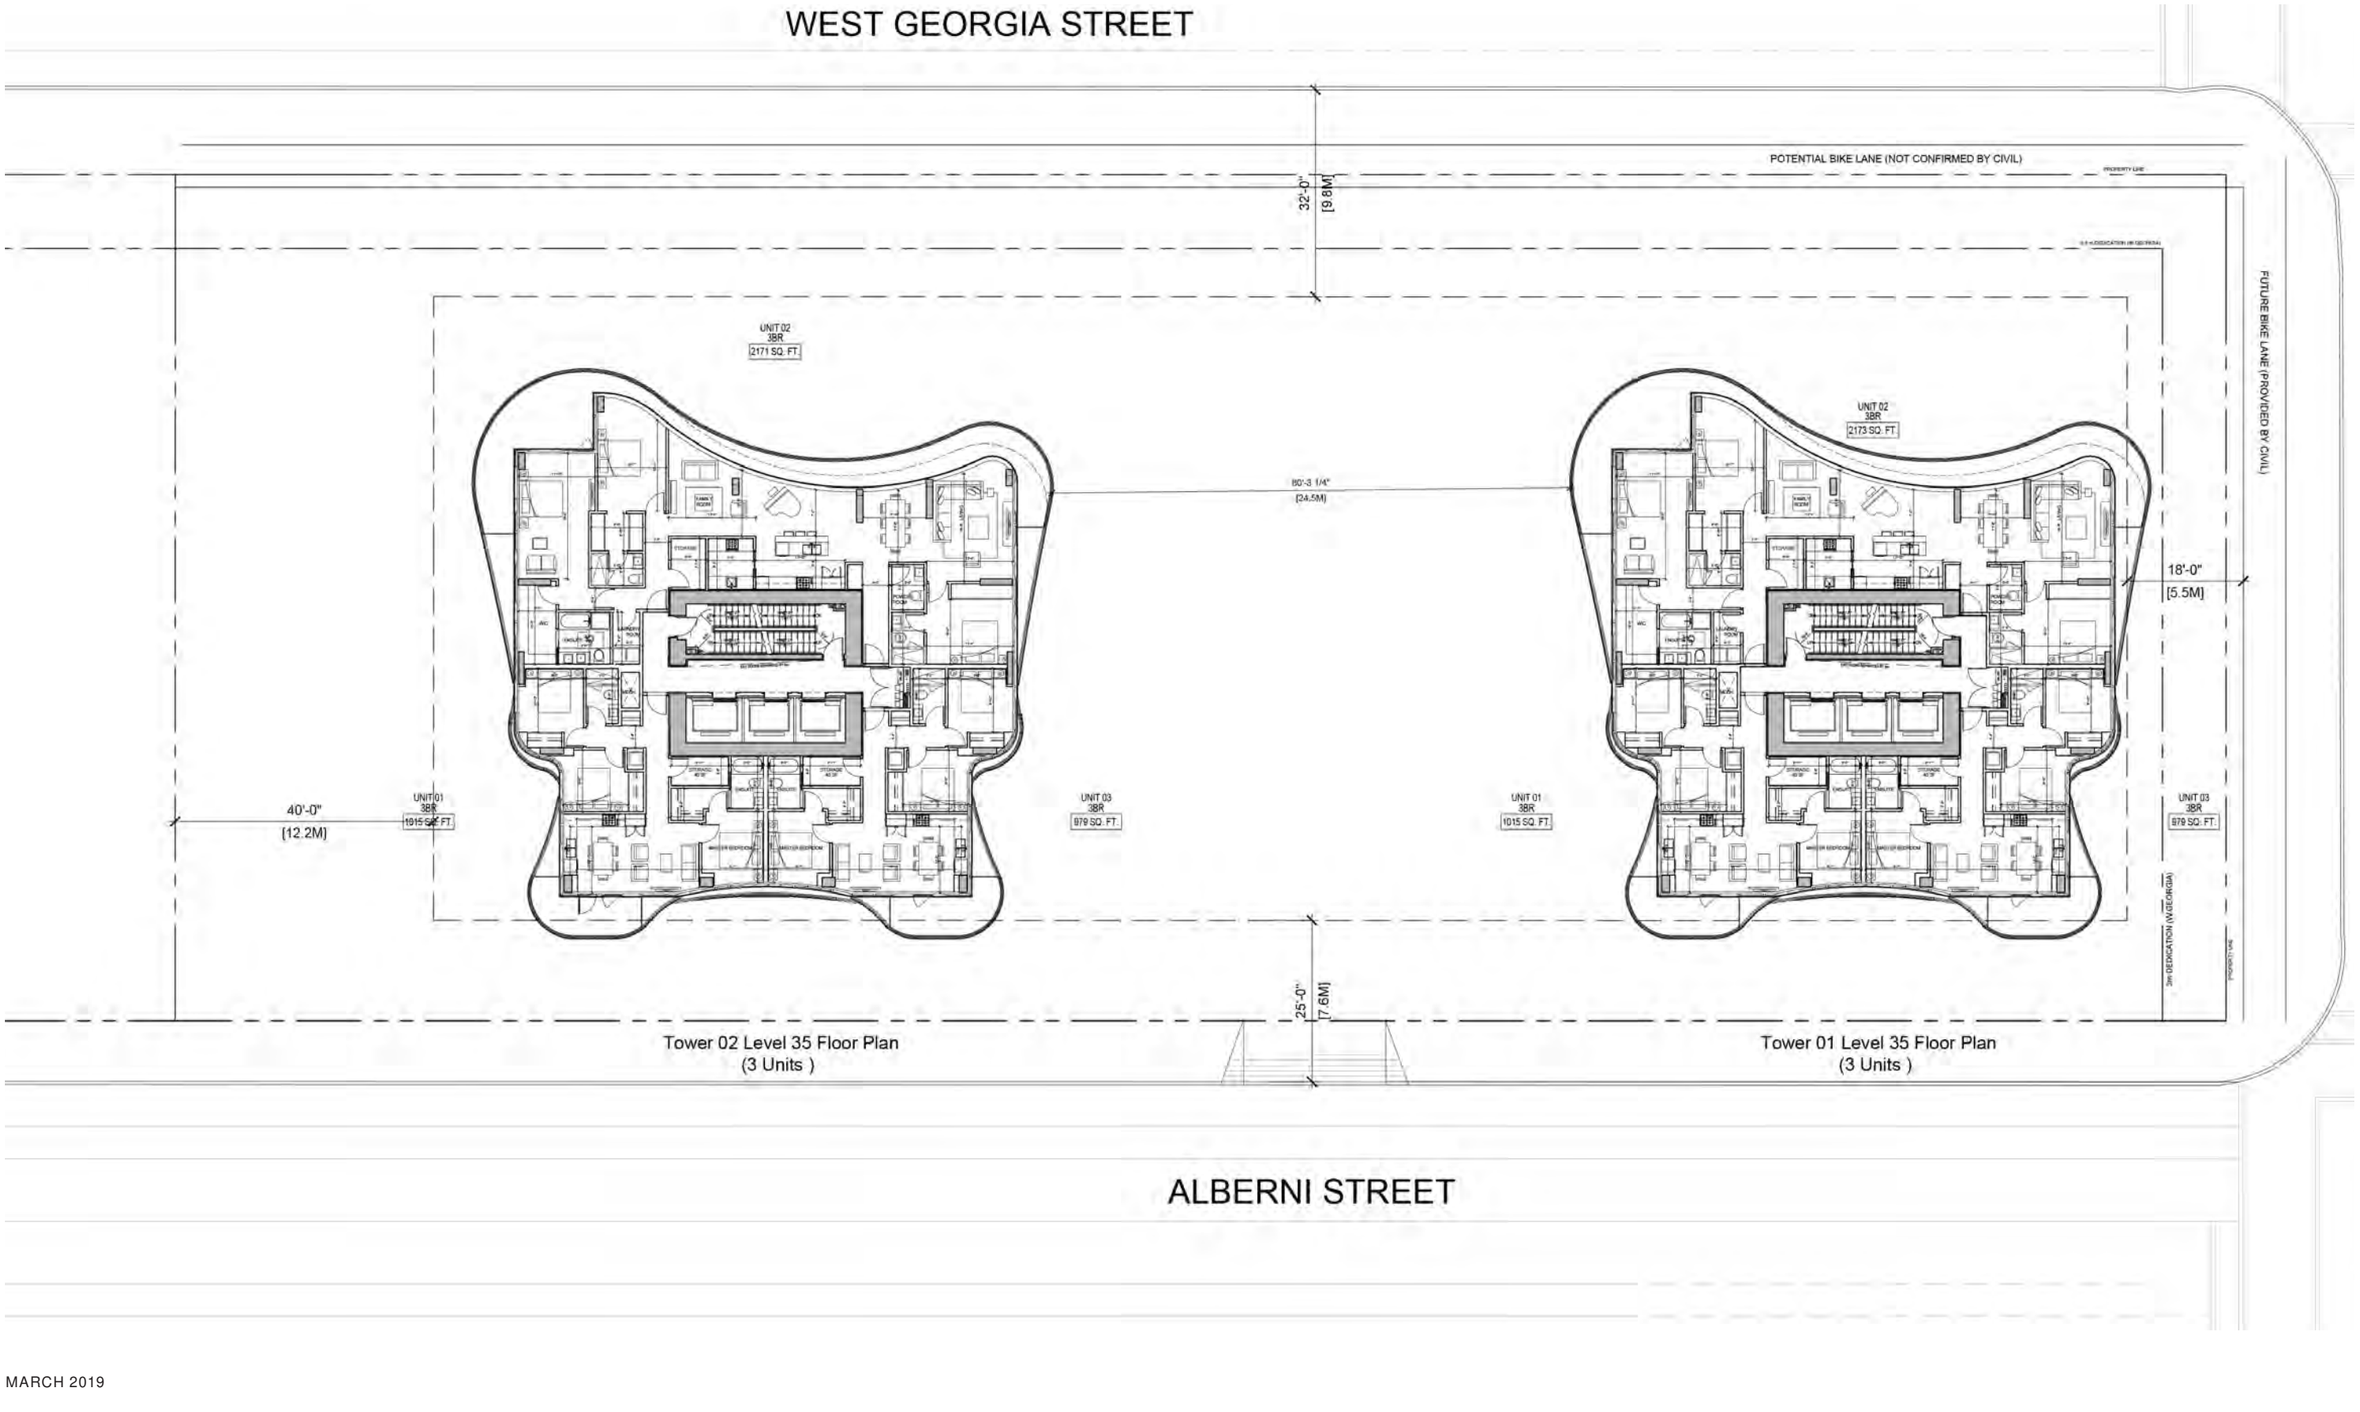


Level 36 Floor Plan

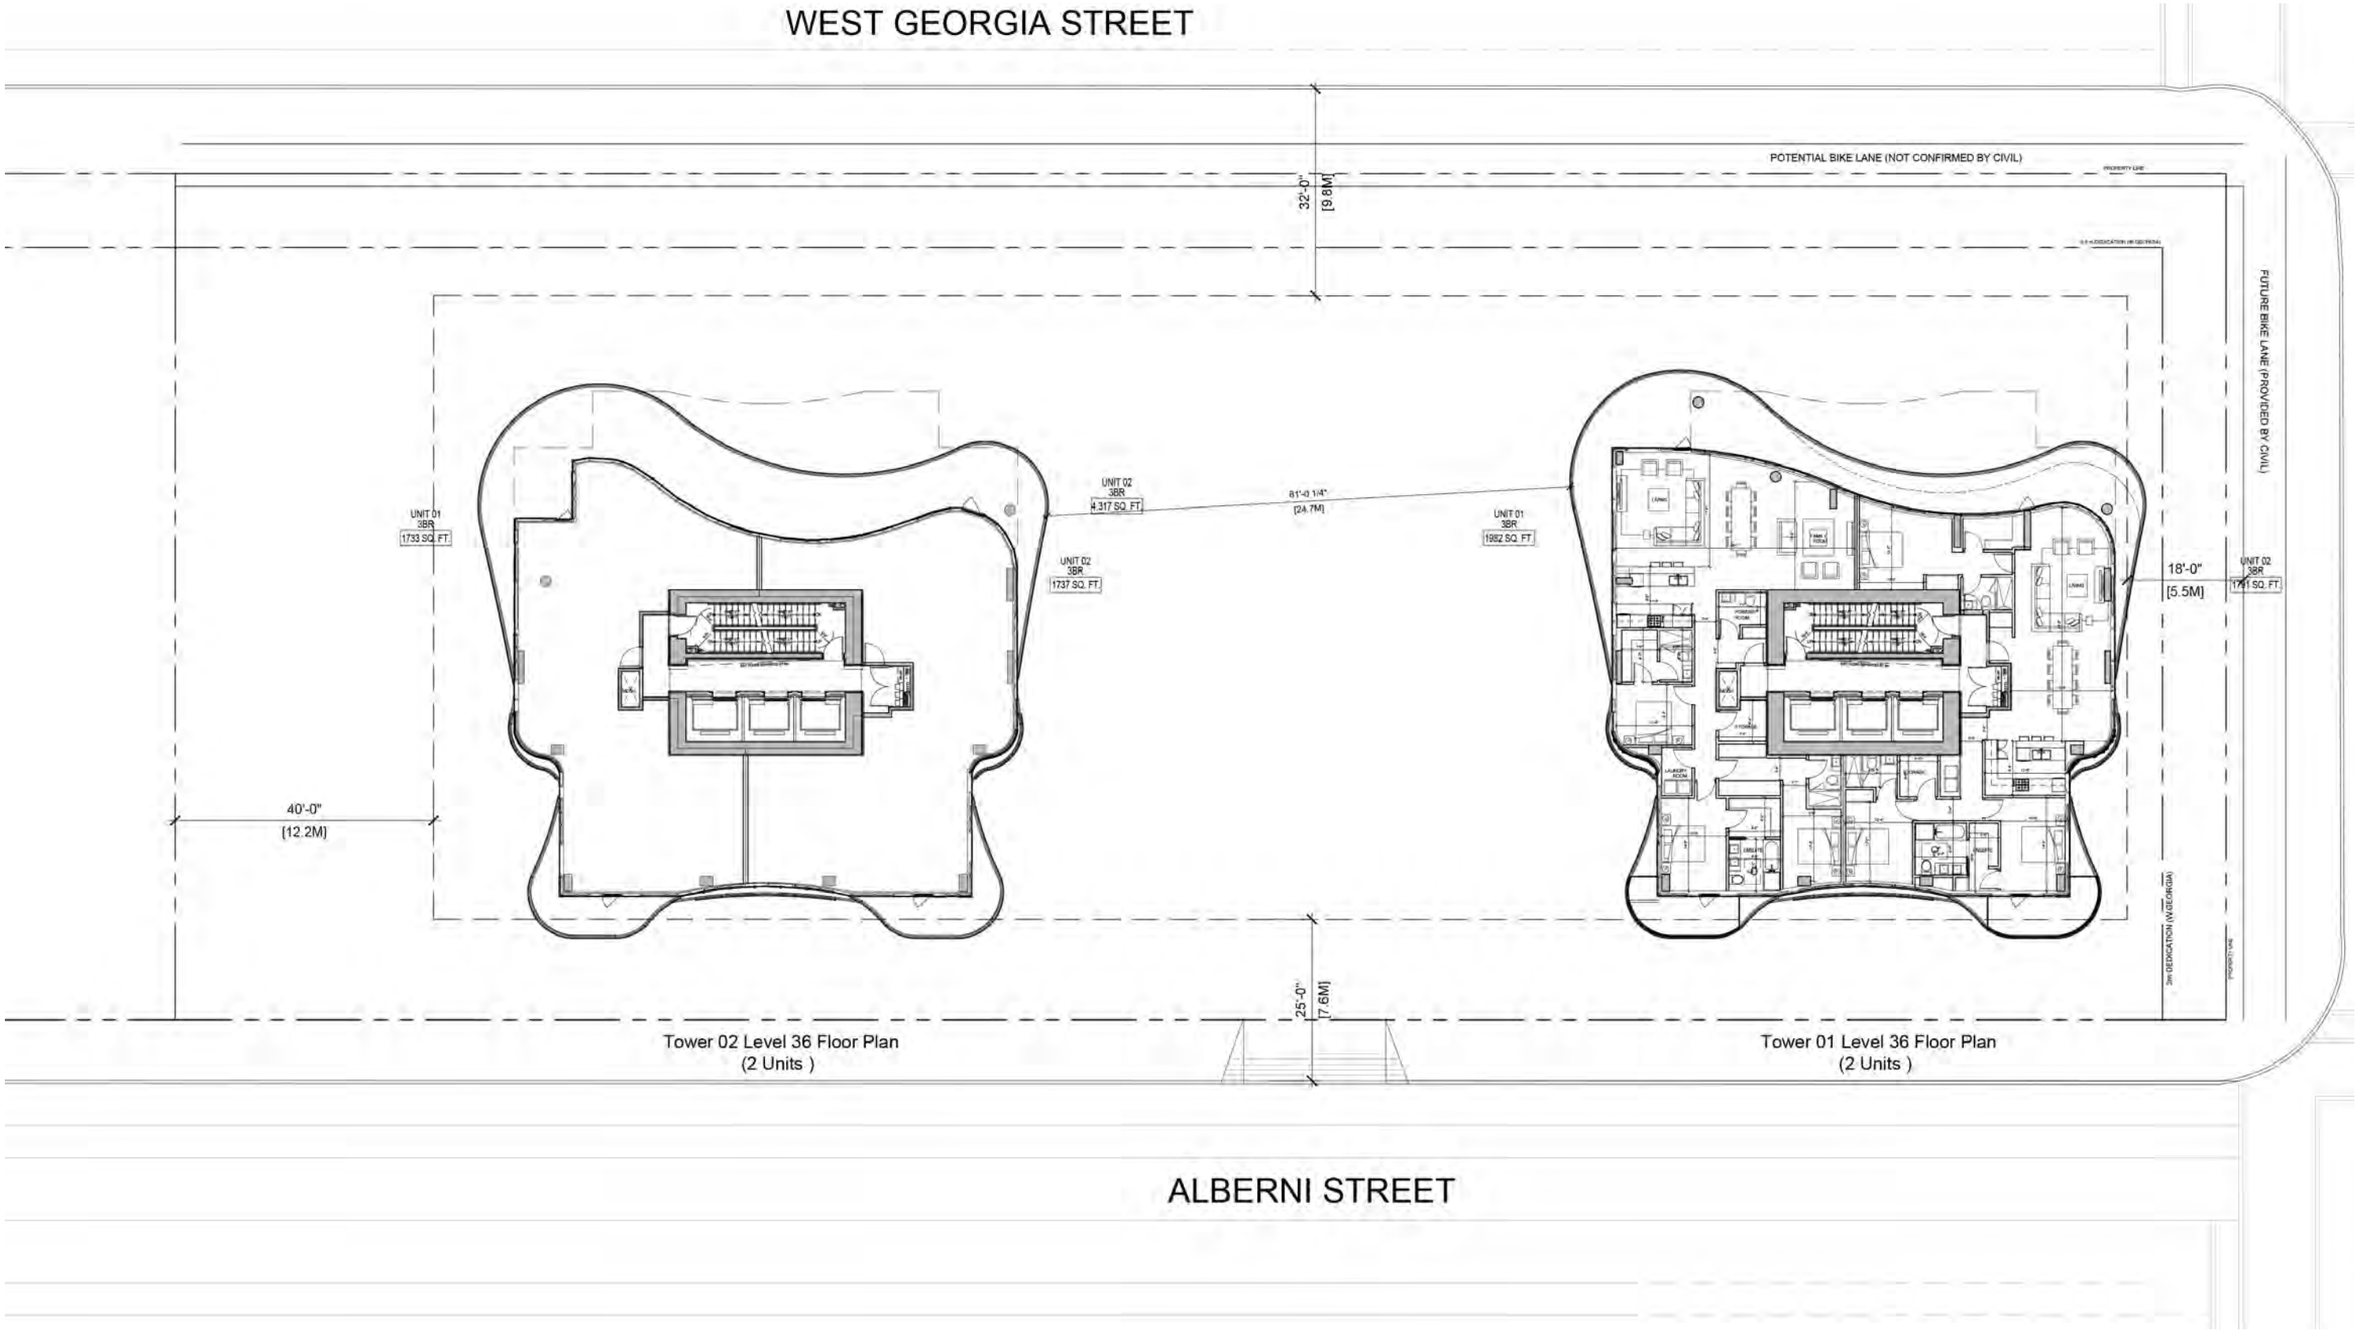


Level 37 Floor Plan

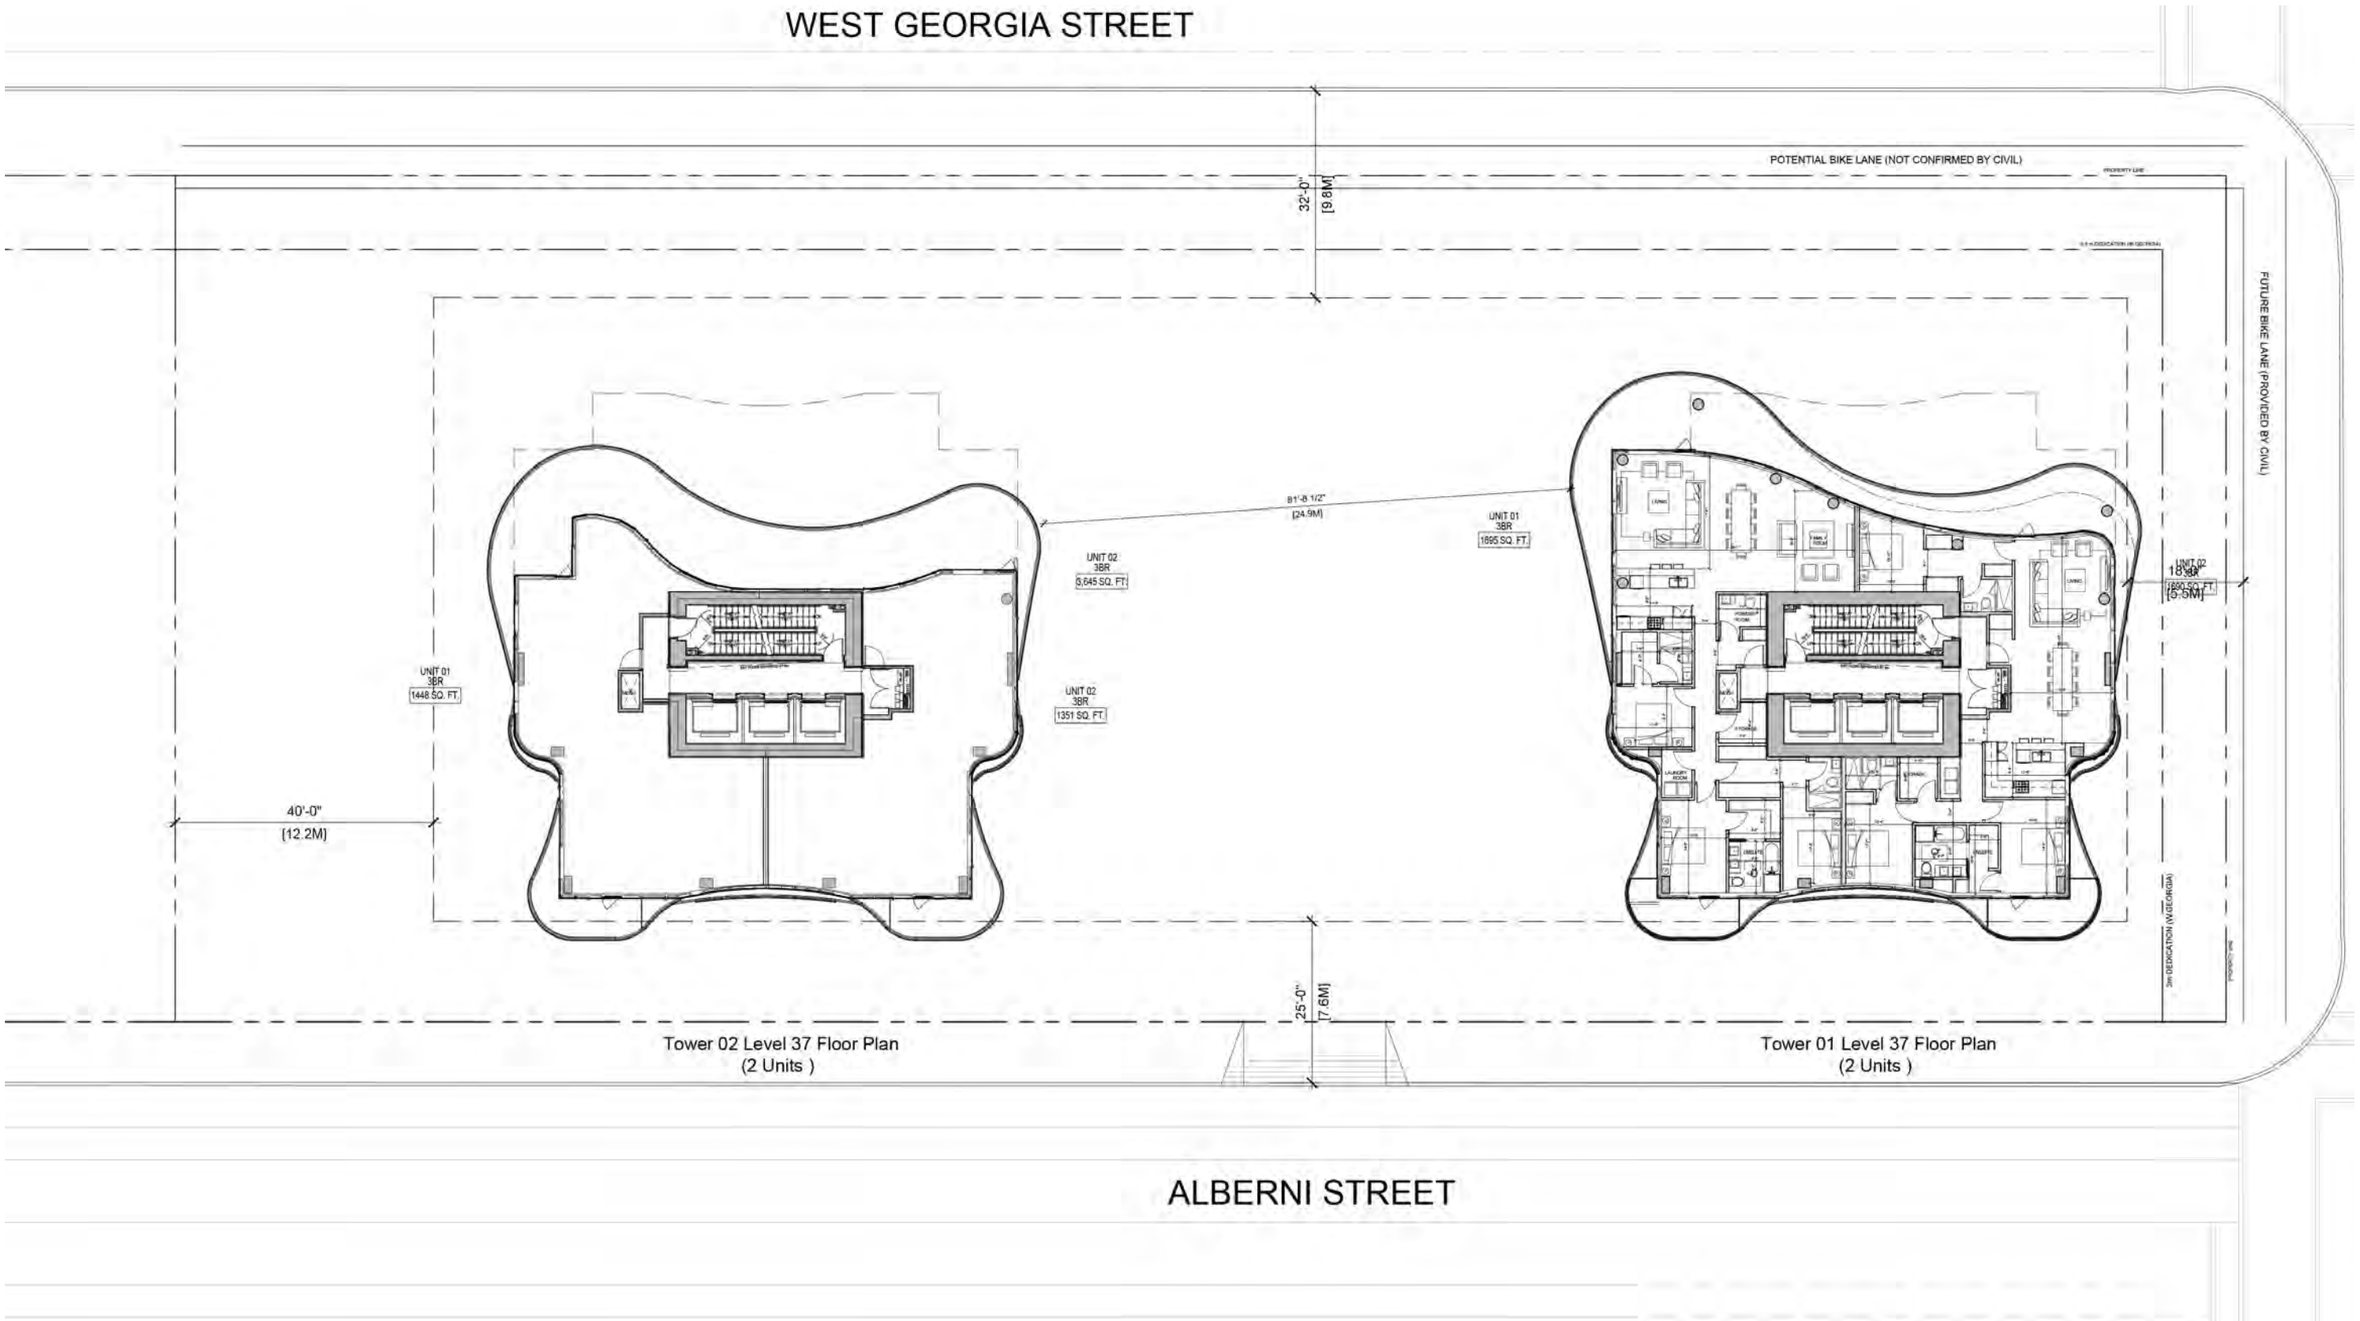


Level 38 Floor Plan

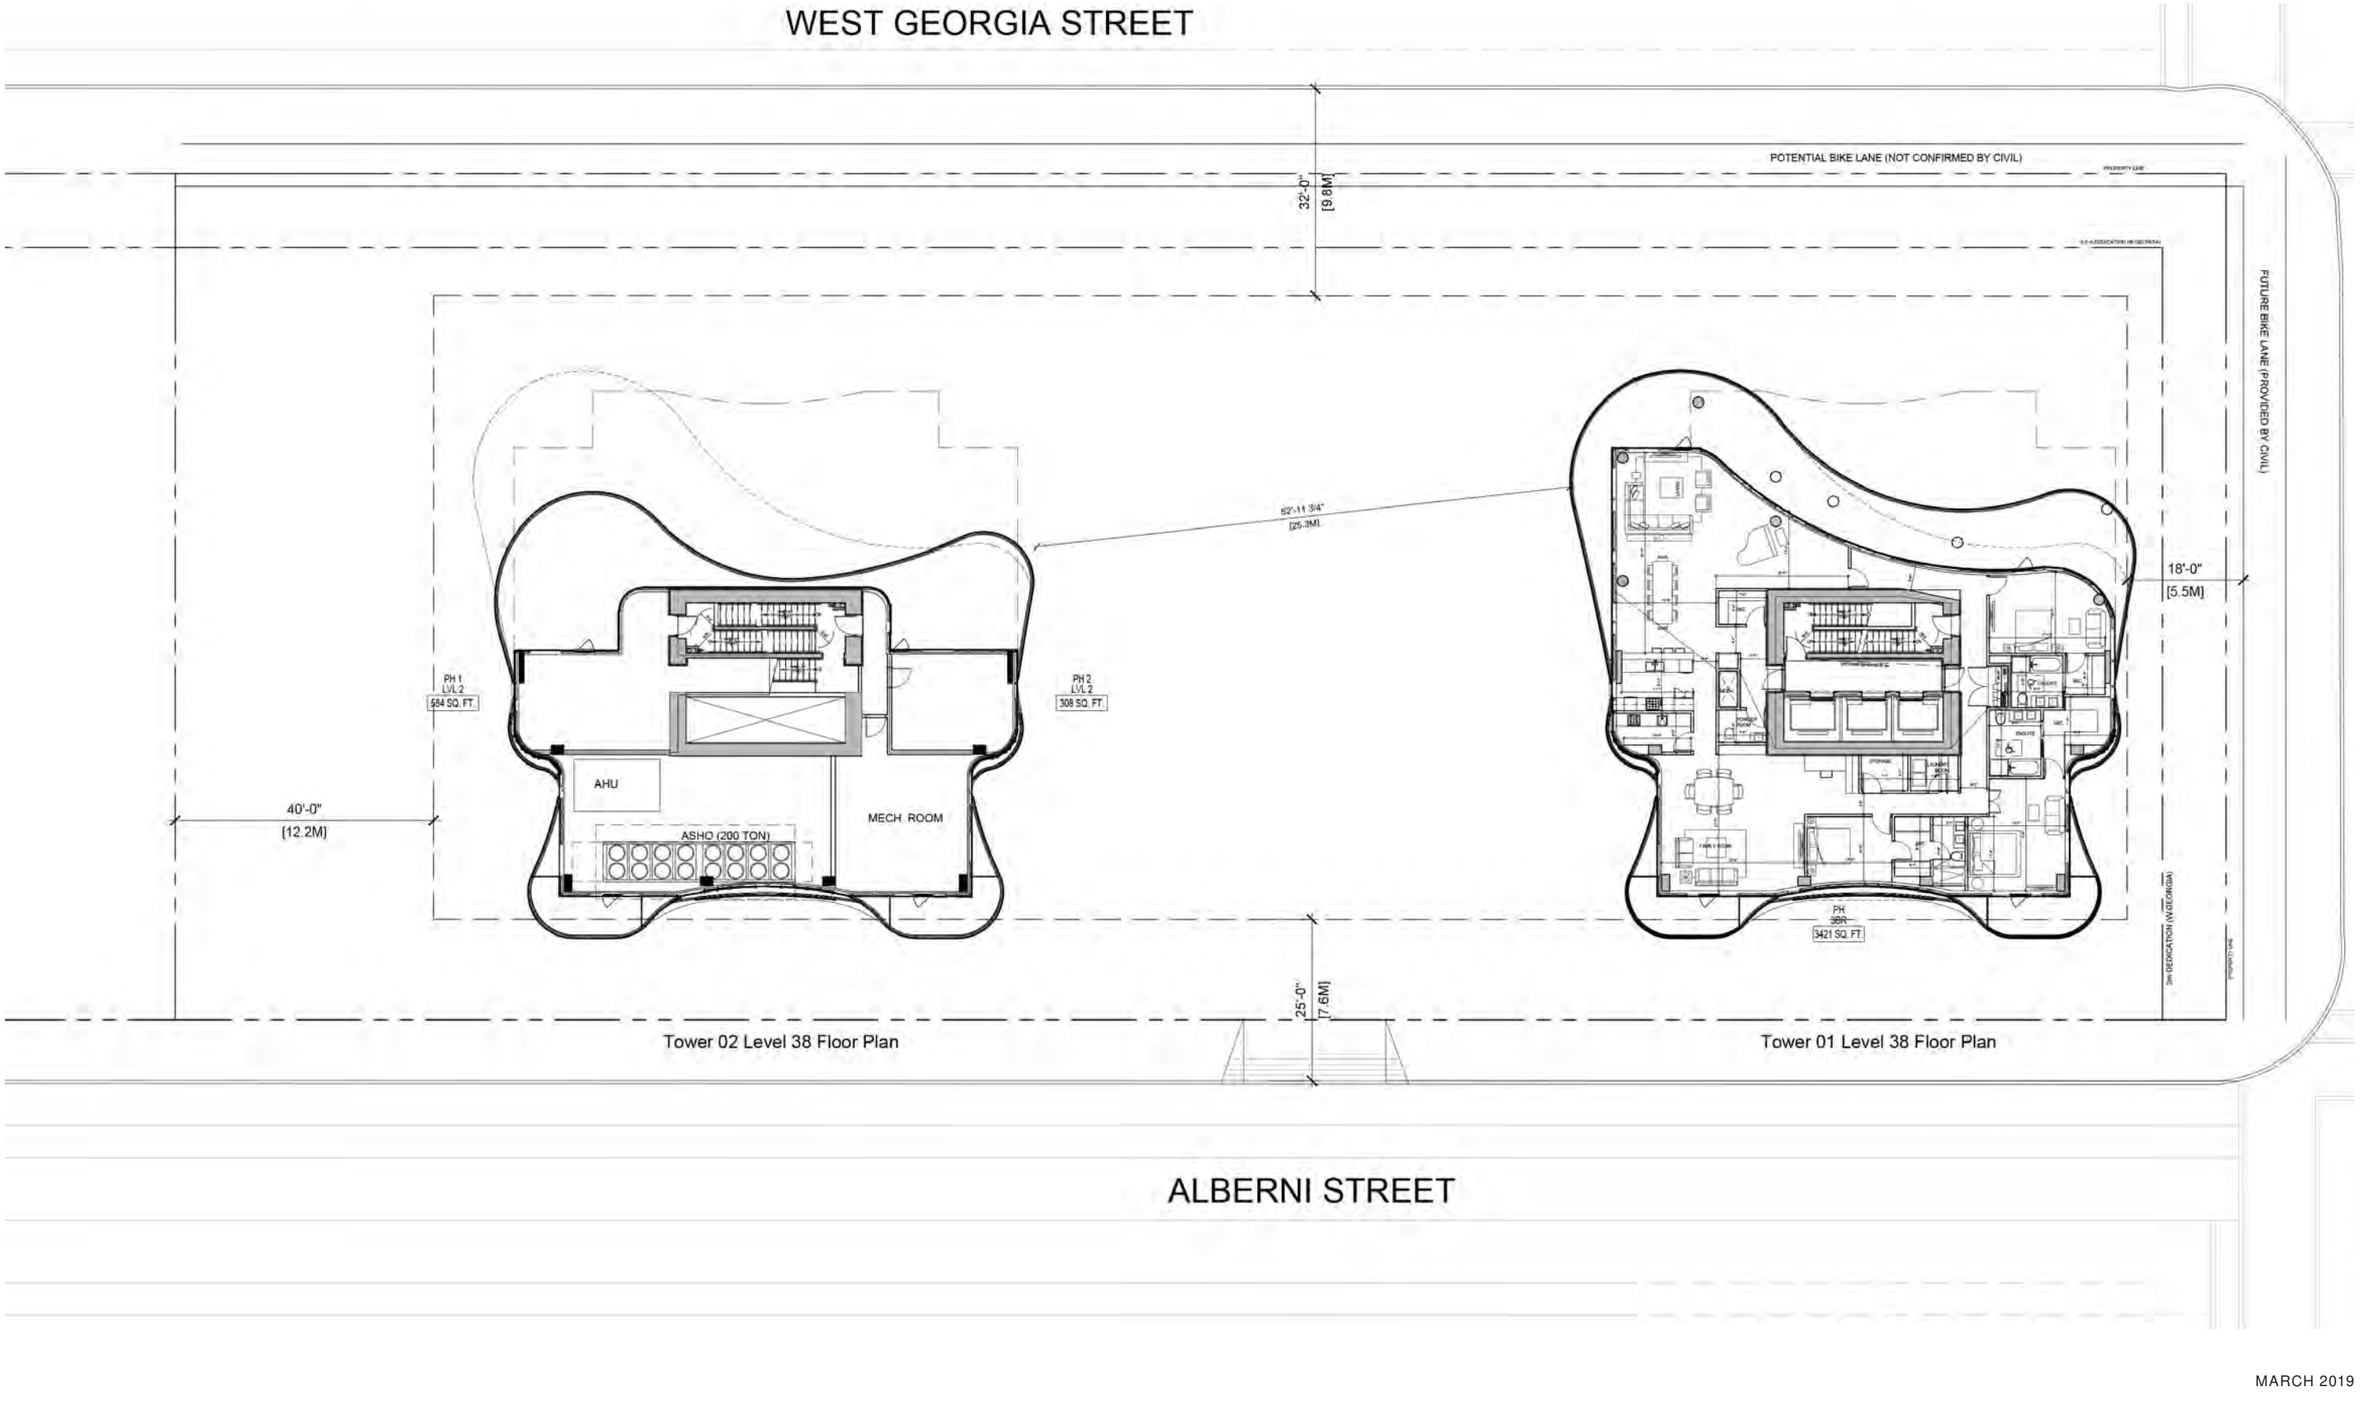


Level Lower Mechanical Plan

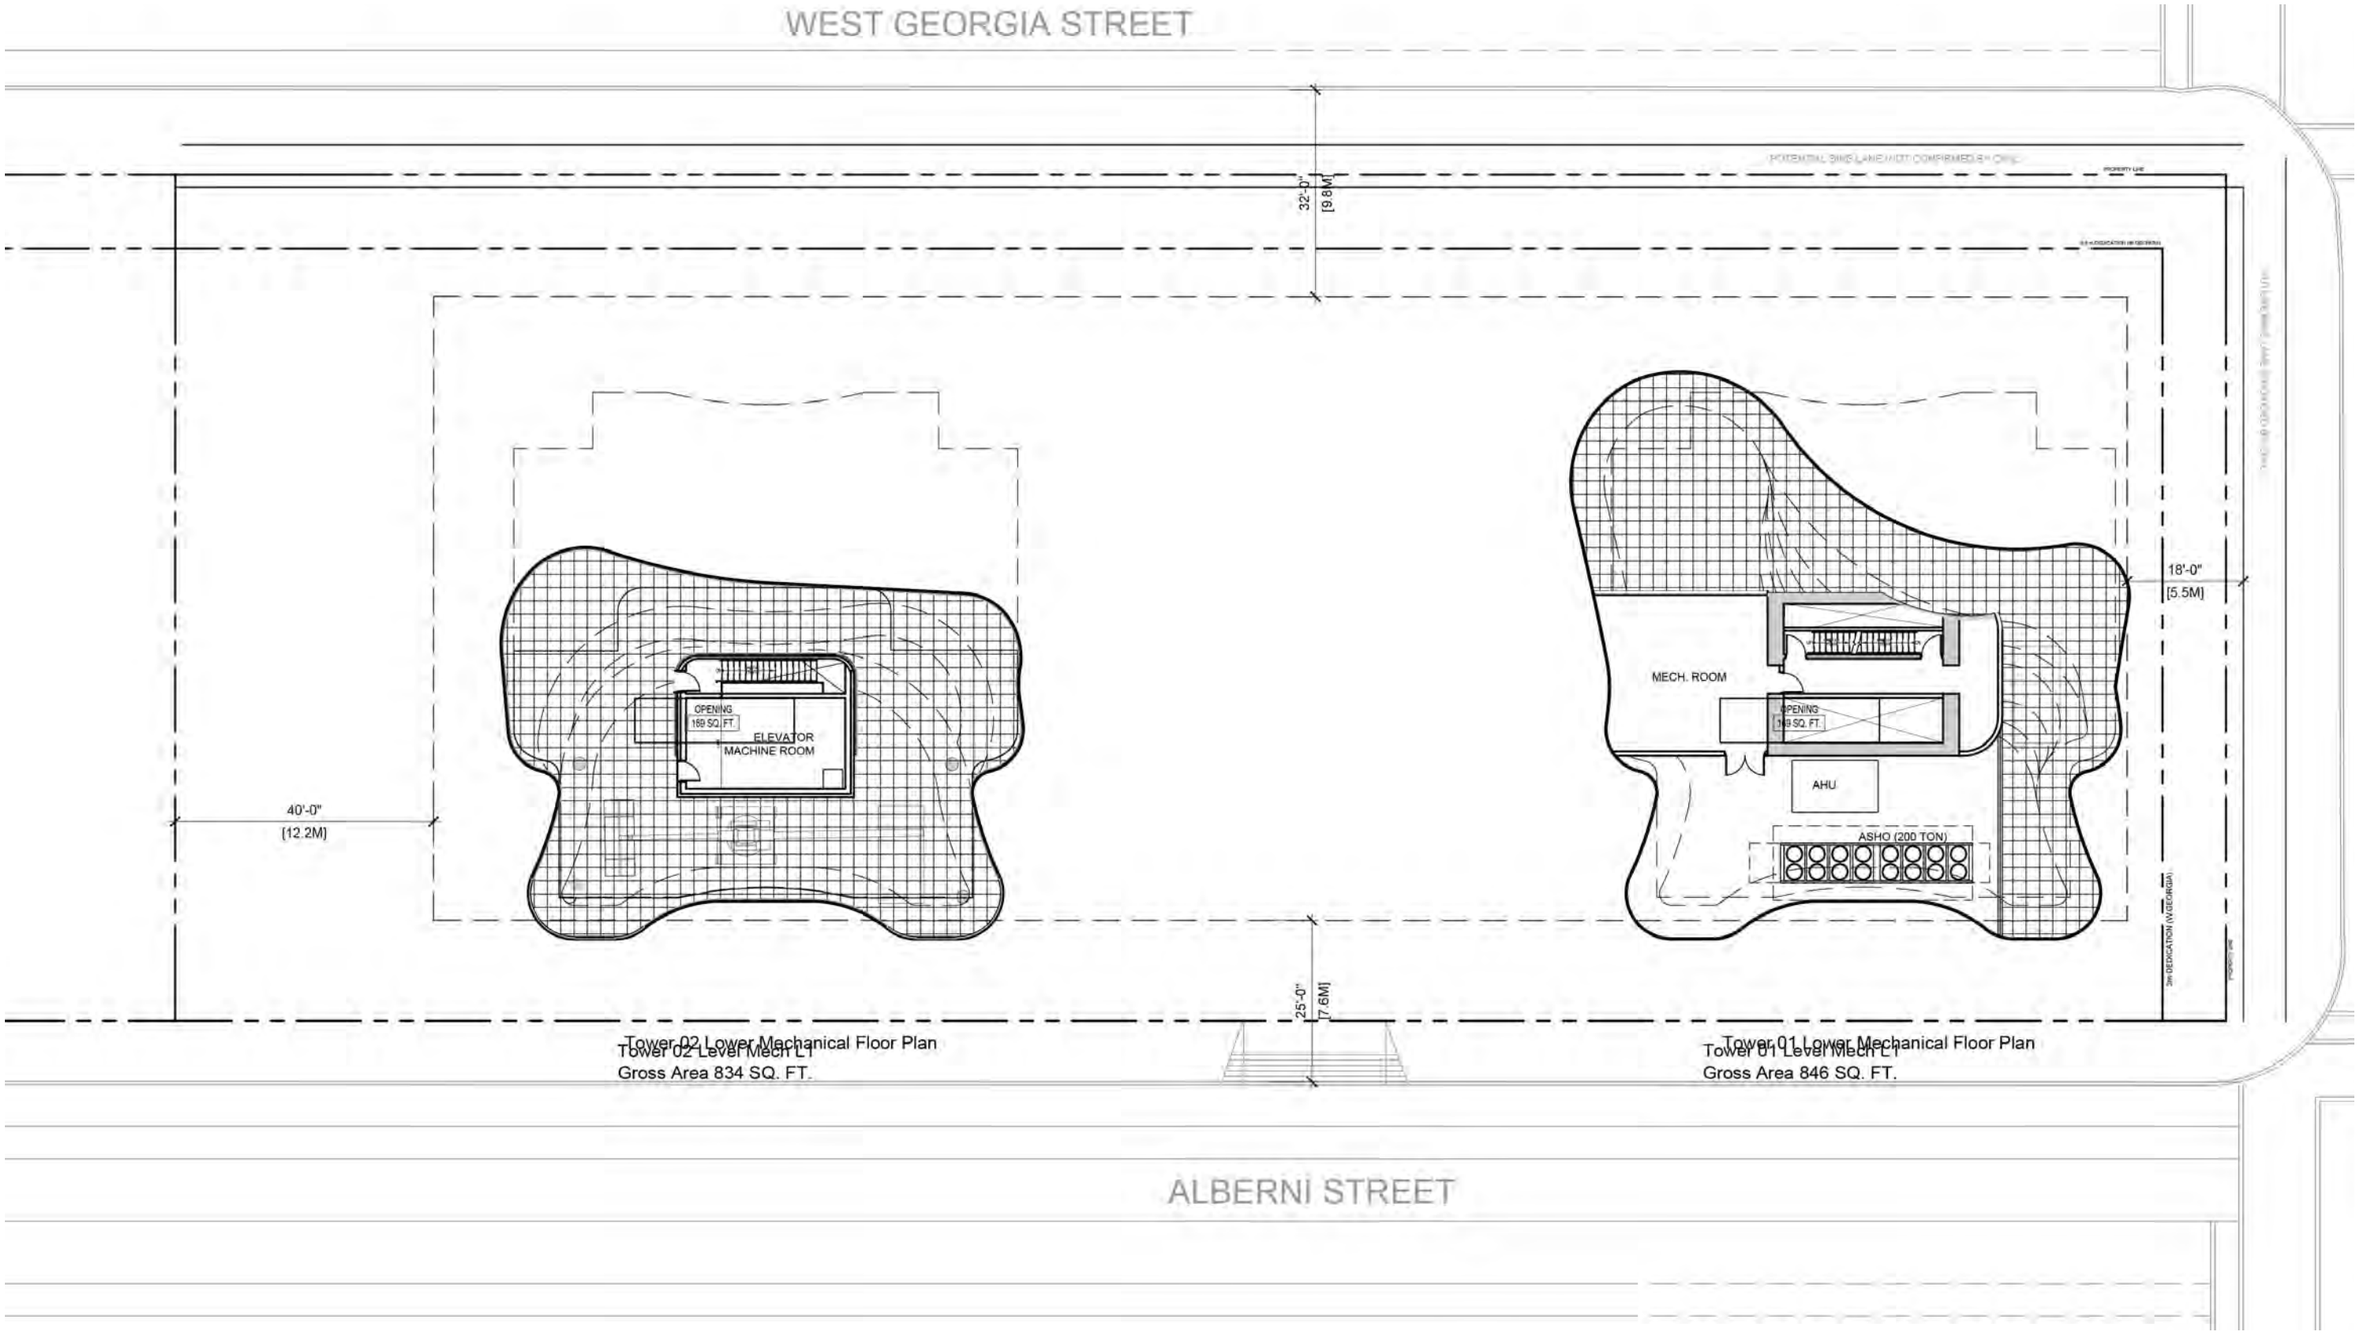

Upper Mechanical Plan

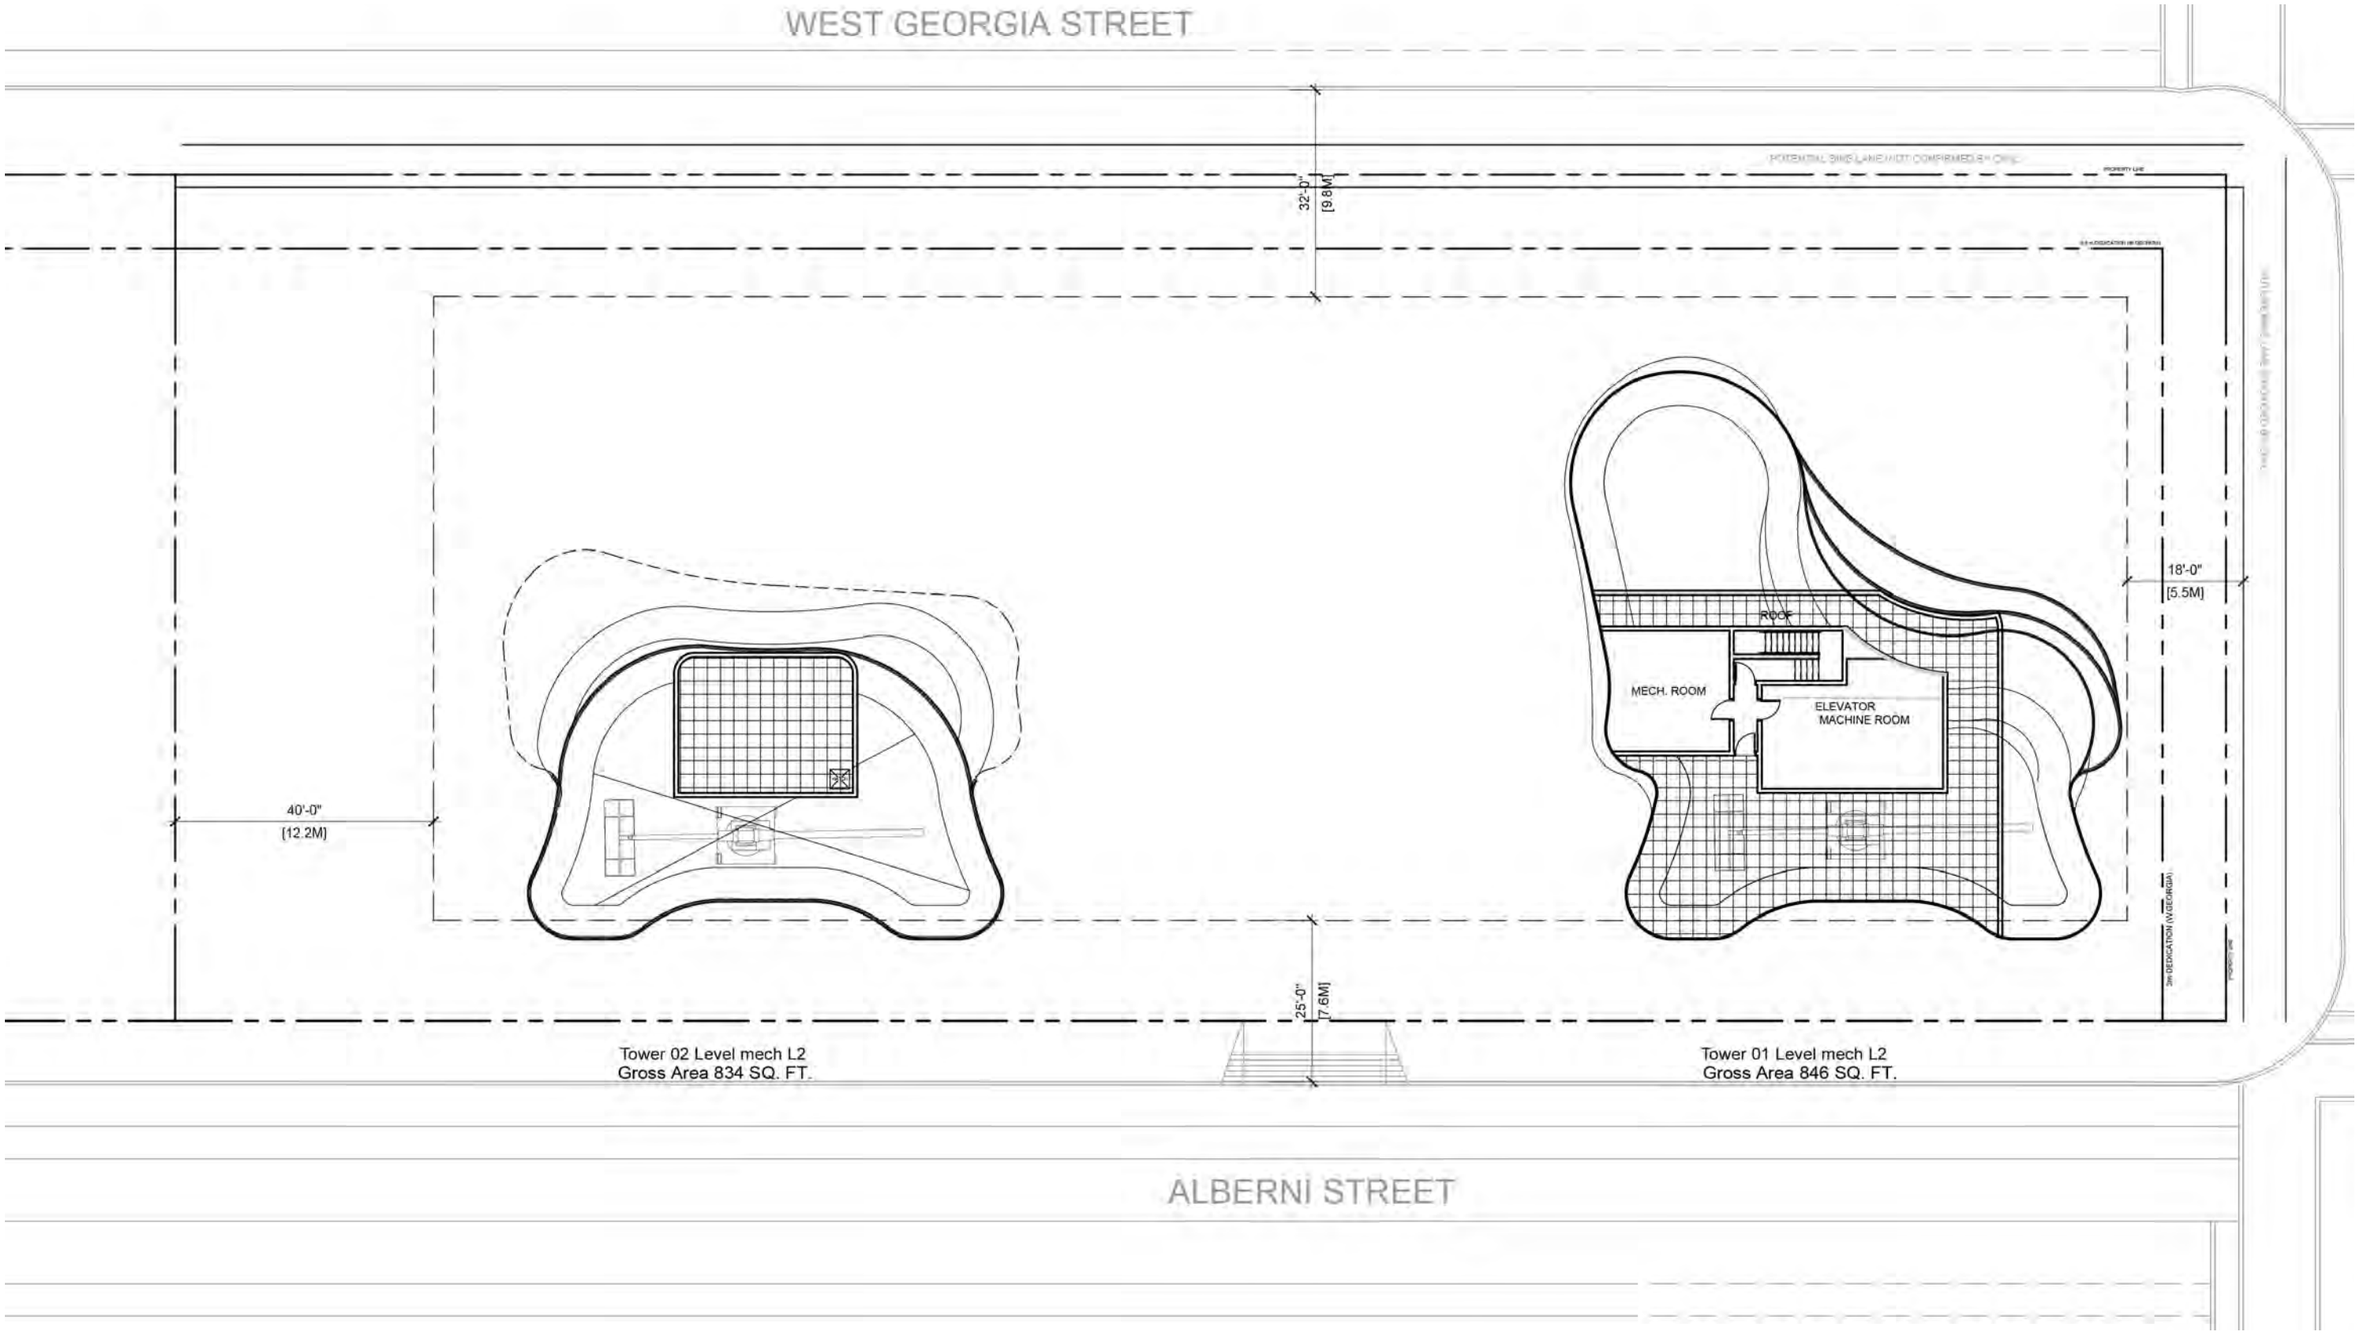

Roof Plan

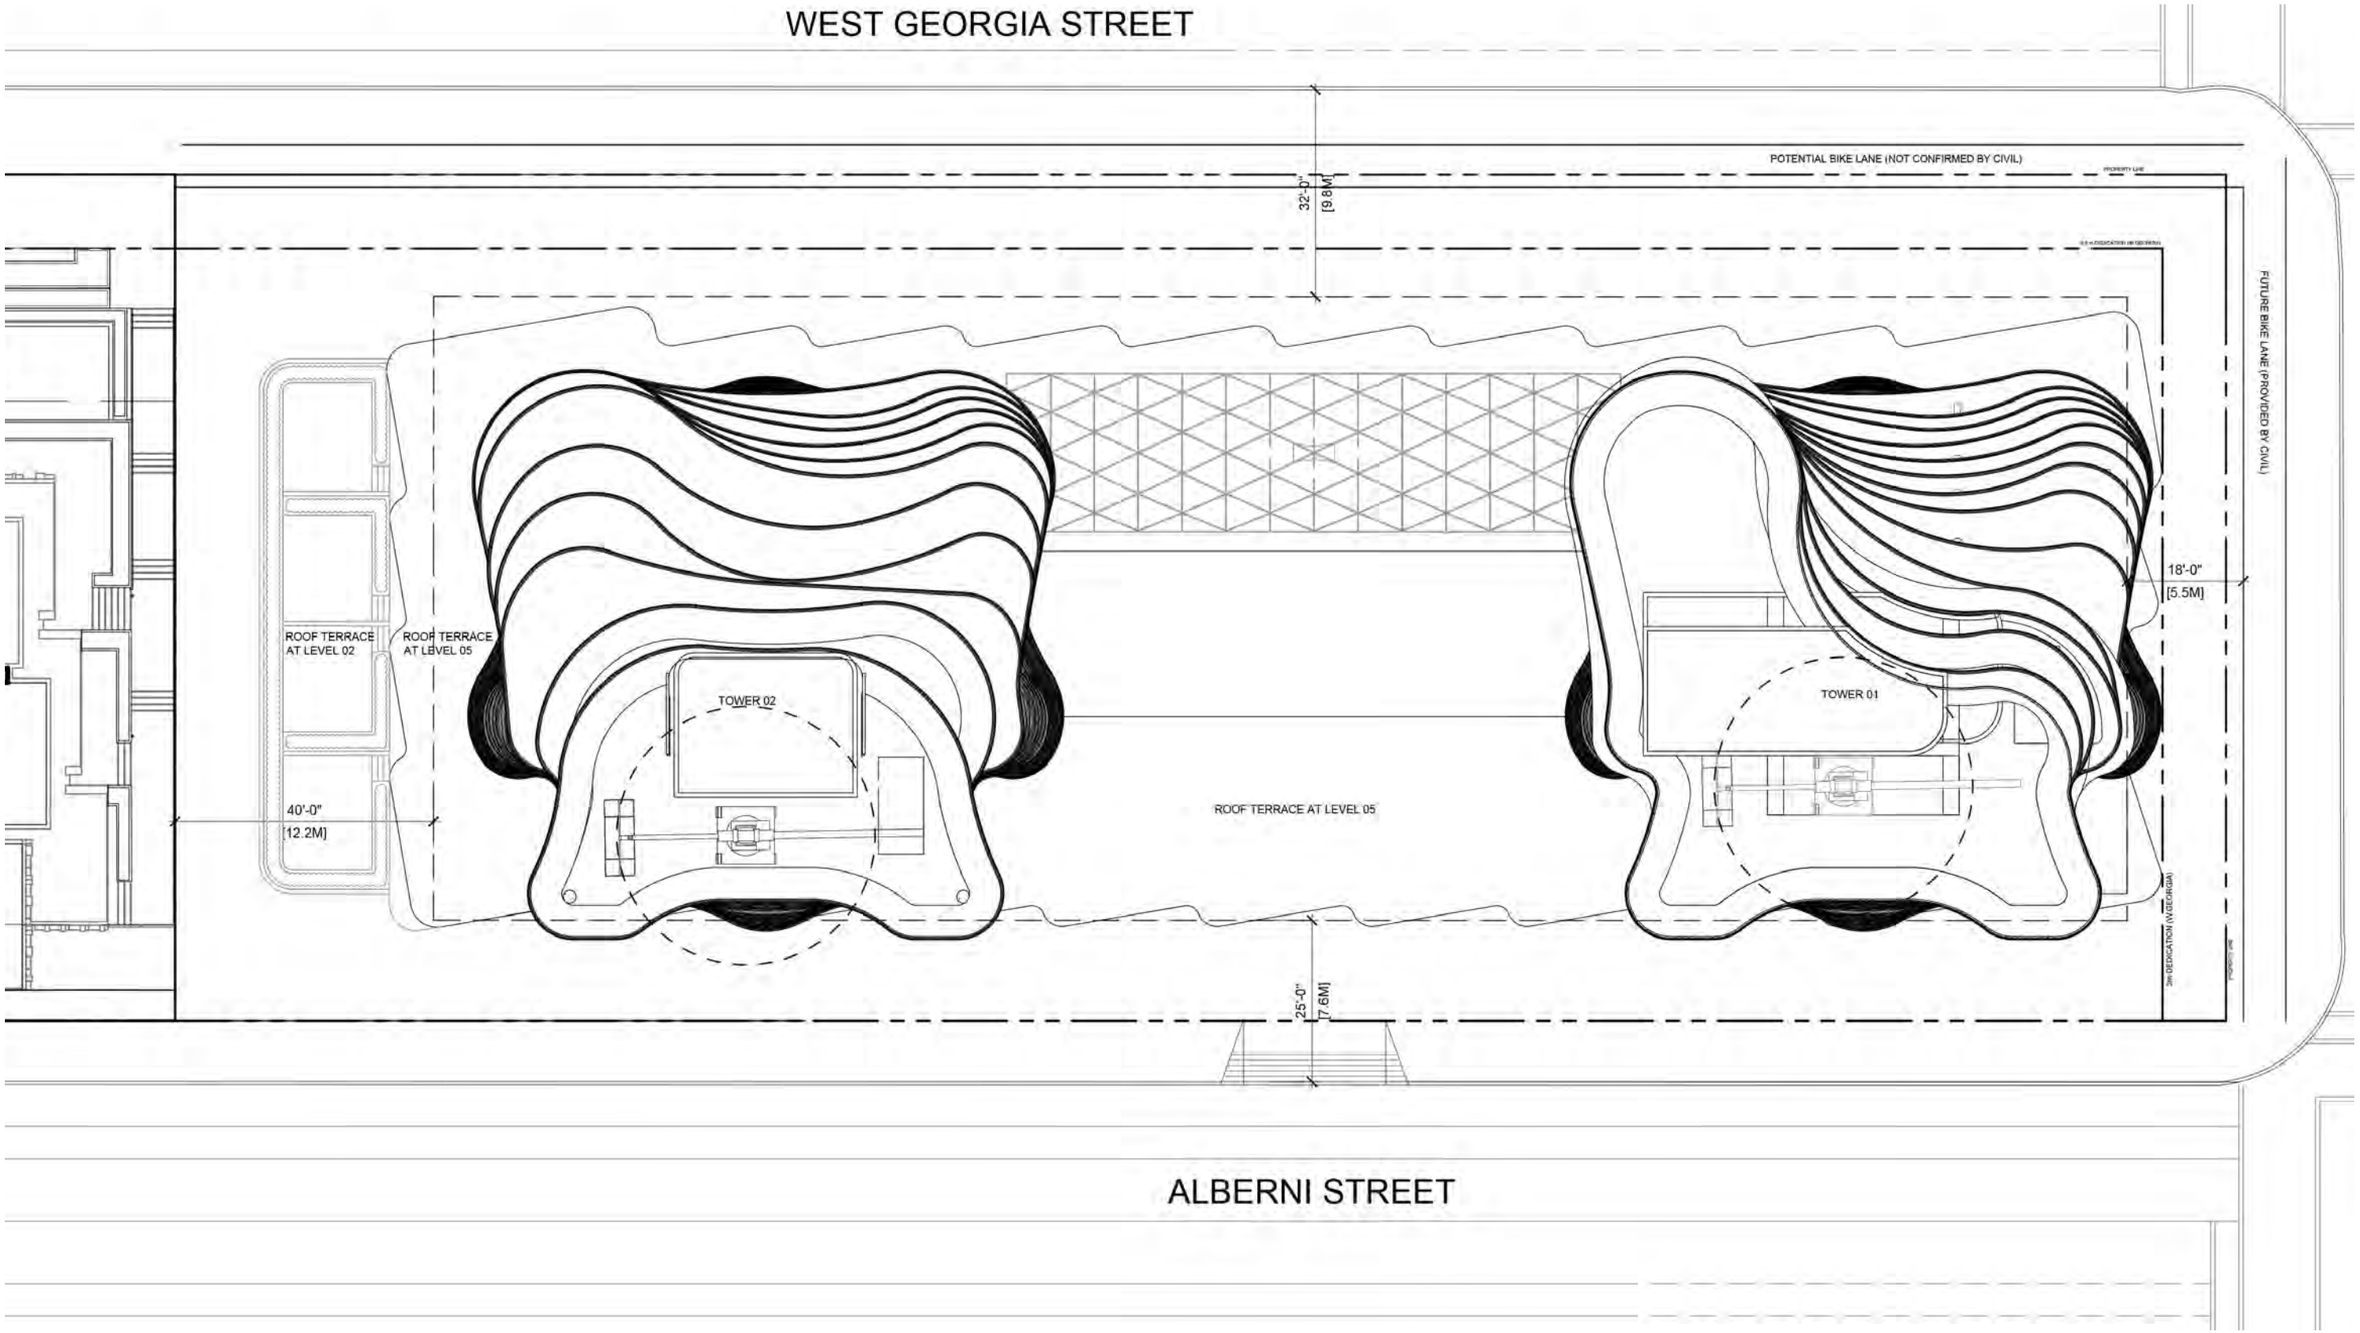
WEST GEORGIA STREET
POTENTIAL BIKE LANE (NOT CONFIRMED BY CIVIL)
PROPERTY LINE
32'-0"
[9.8M]
FUTURE BIKE LANE (PROVIDED BY CIVIL)
18'-0"
[5.5M]
ROOF TERRACE AT LEVEL 02
ROOF TERRACE AT LEVEL 05
TOWER 02
TOWER 01
40'-0"
[12.2M]
ROOF TERRACE AT LEVEL 05
25'-0"
[7.6M]
3m DEDICATION (VOLUNTARY)
PROPERTY LINE
ALBERNI STREET