

9.1 800 QUEBEC ST & 801 MAIN ST ELEVATIONS /

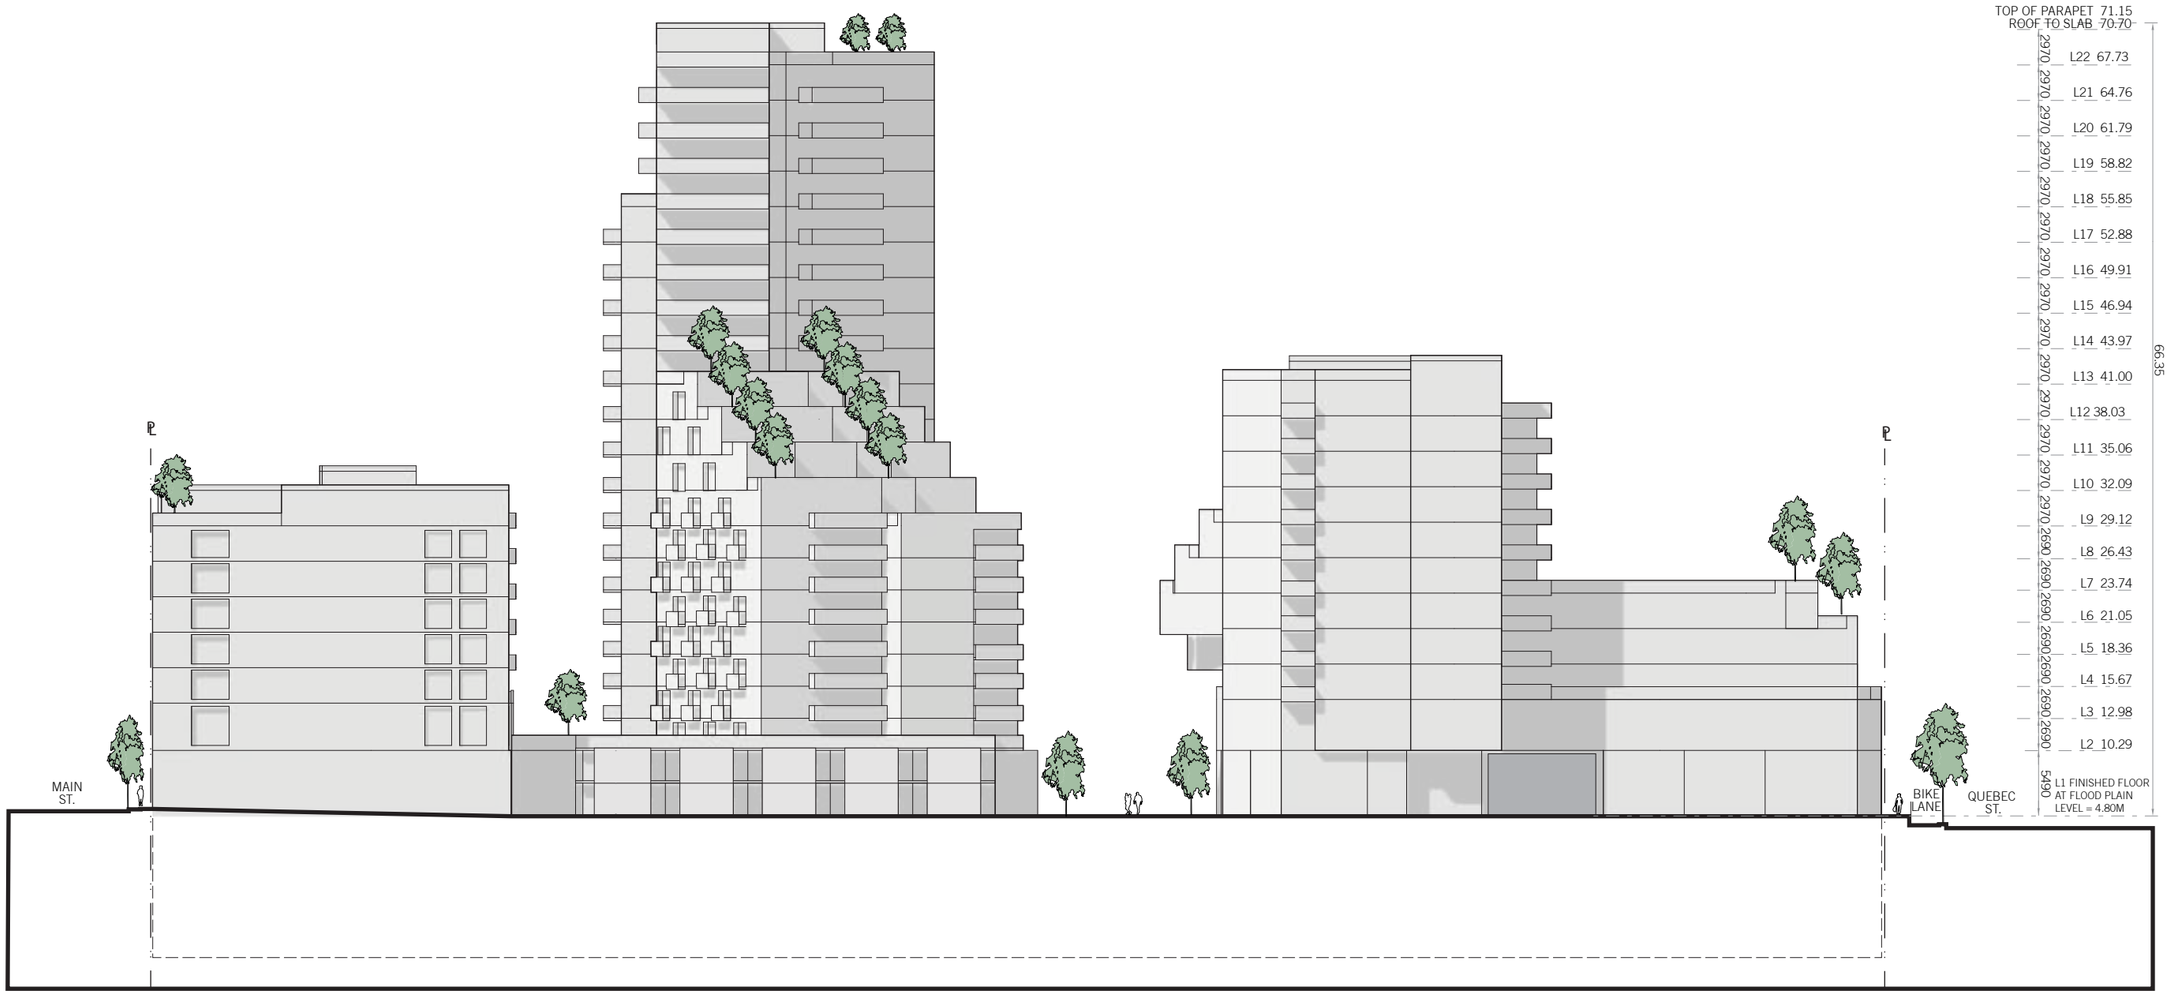


North Elevation - Union Street *Scale 1:500*

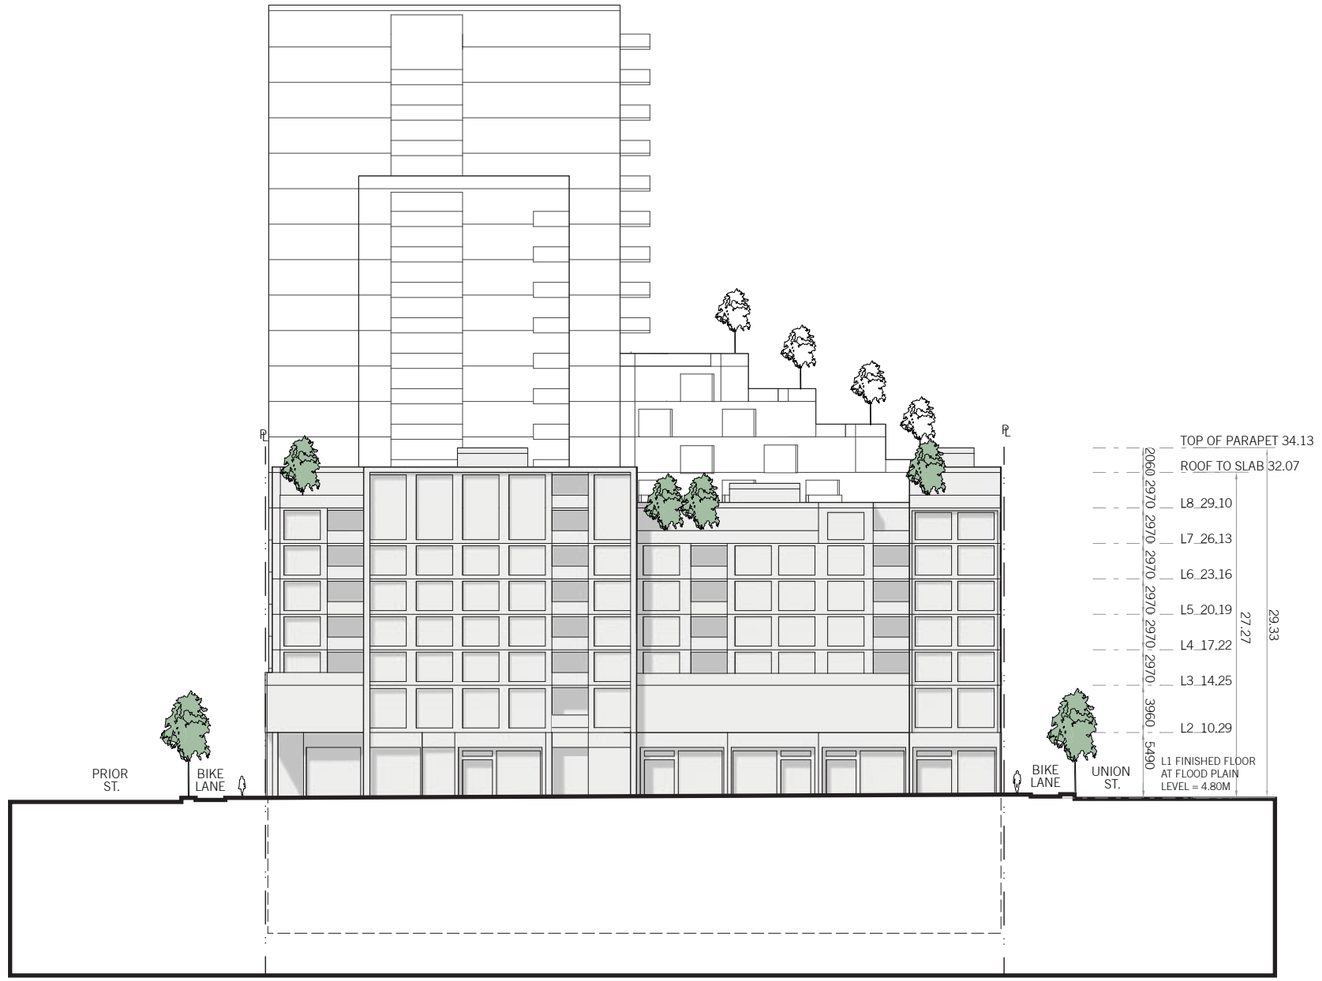


East Elevation - Main Street *Scale 1:500*

9.1 800 QUEBEC ST & 801 MAIN ST ELEVATIONS /

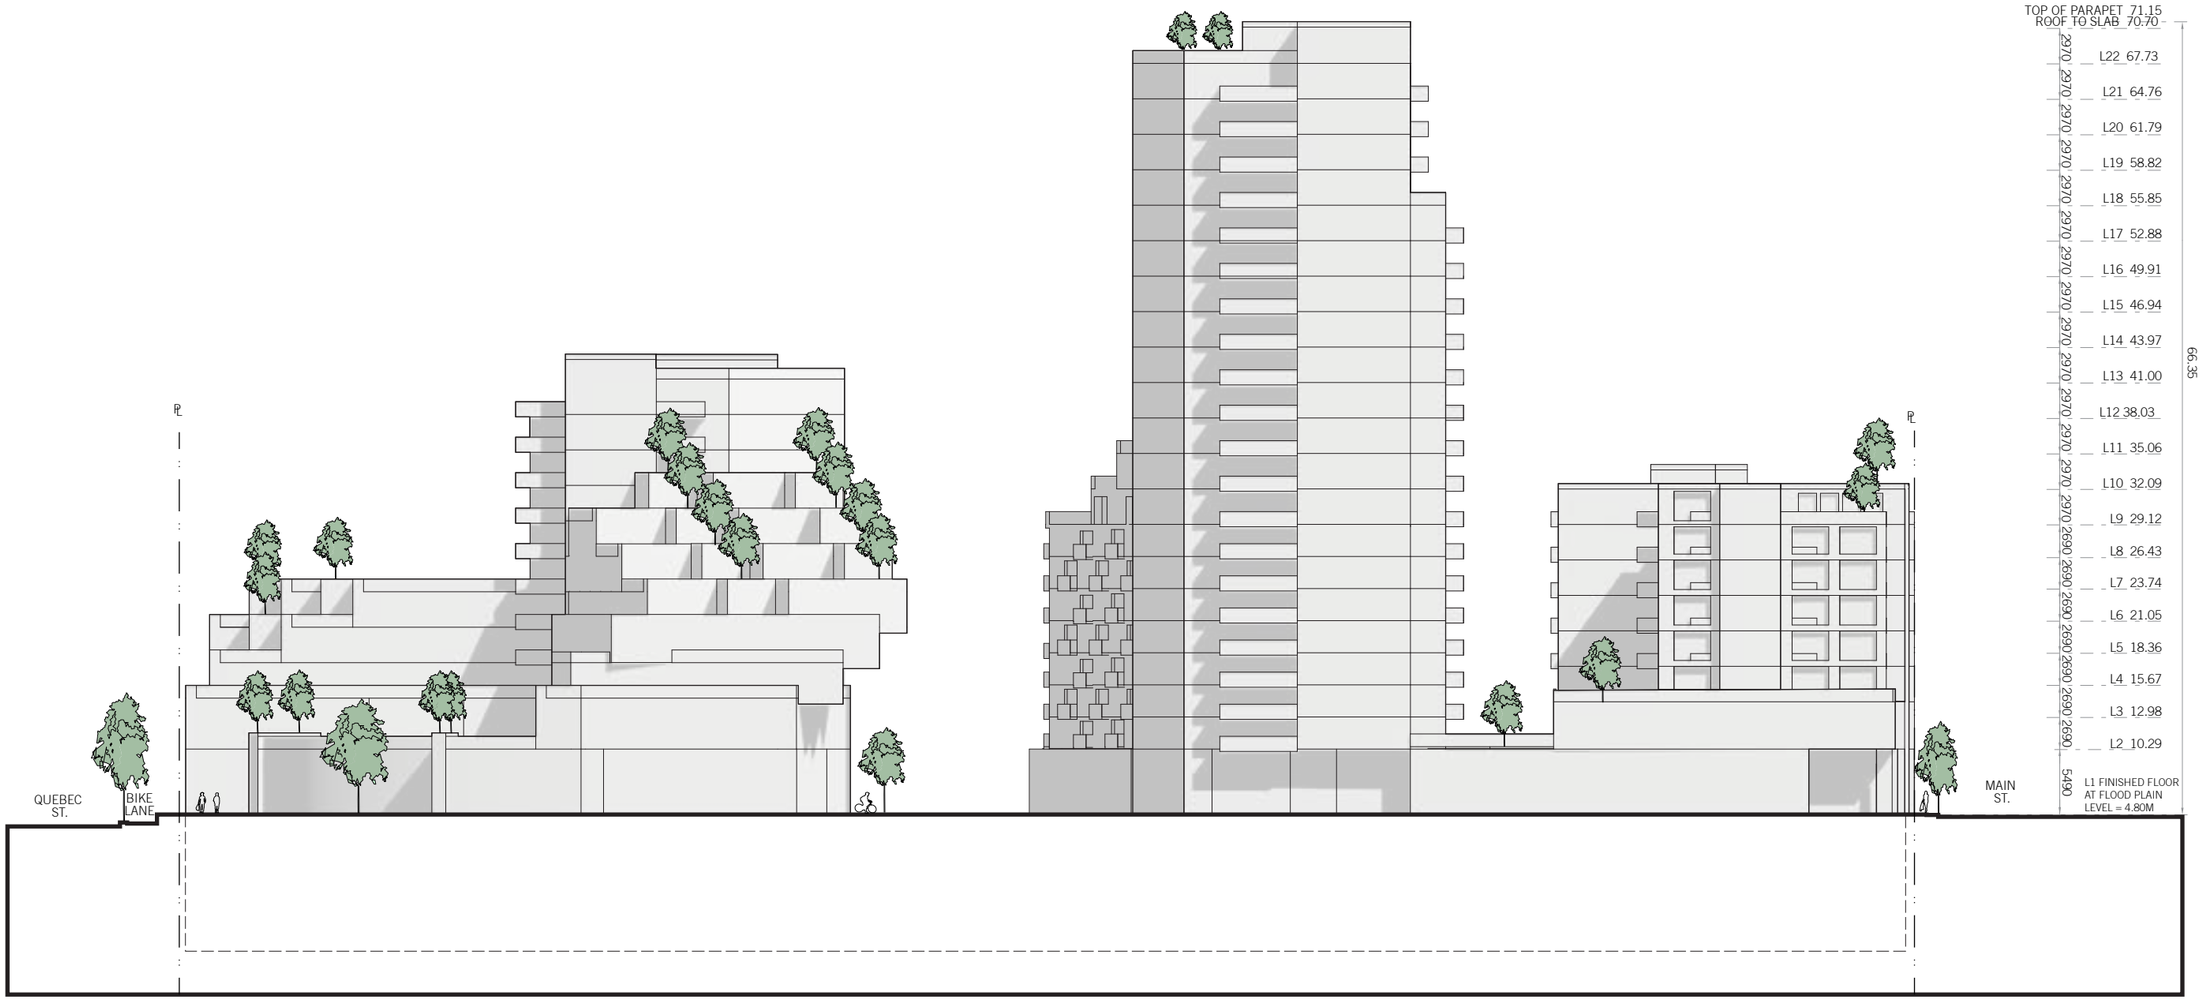


South Elevation - Prior Street *Scale 1:500*

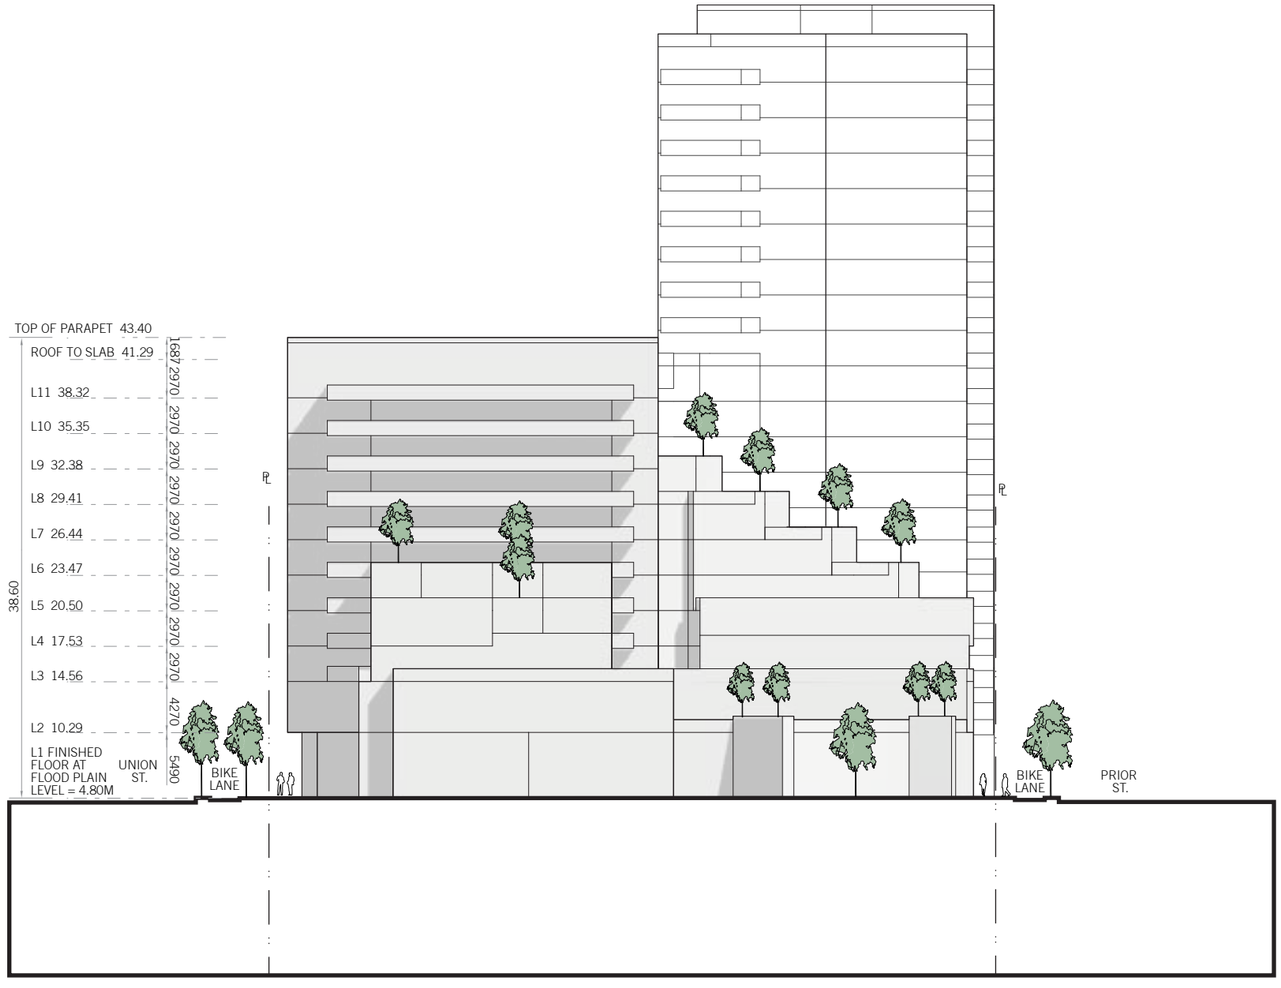

West Elevation - Quebec Street *Scale 1:500*

9.1 800 QUEBEC ST & 801 MAIN ST ELEVATIONS /

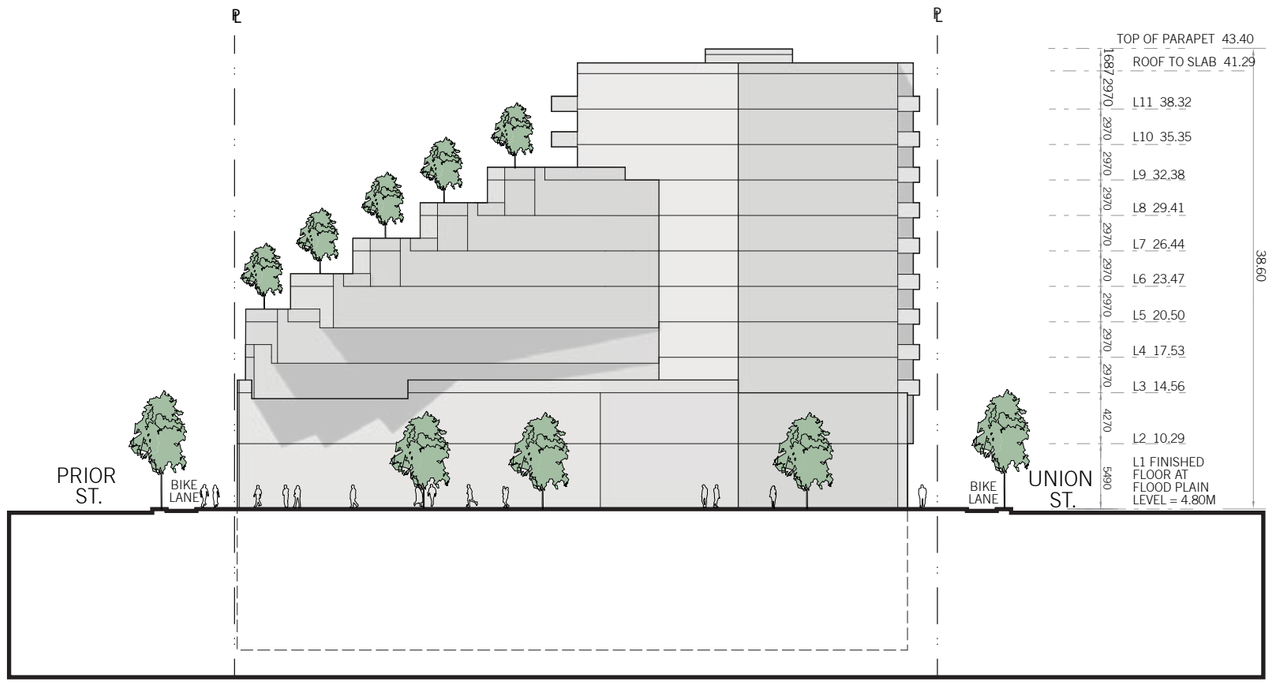

West Elevation - Central Plaza *Scale 1:500*