

7.1 800 QUEBEC ST & 801 MAIN ST PLANS /

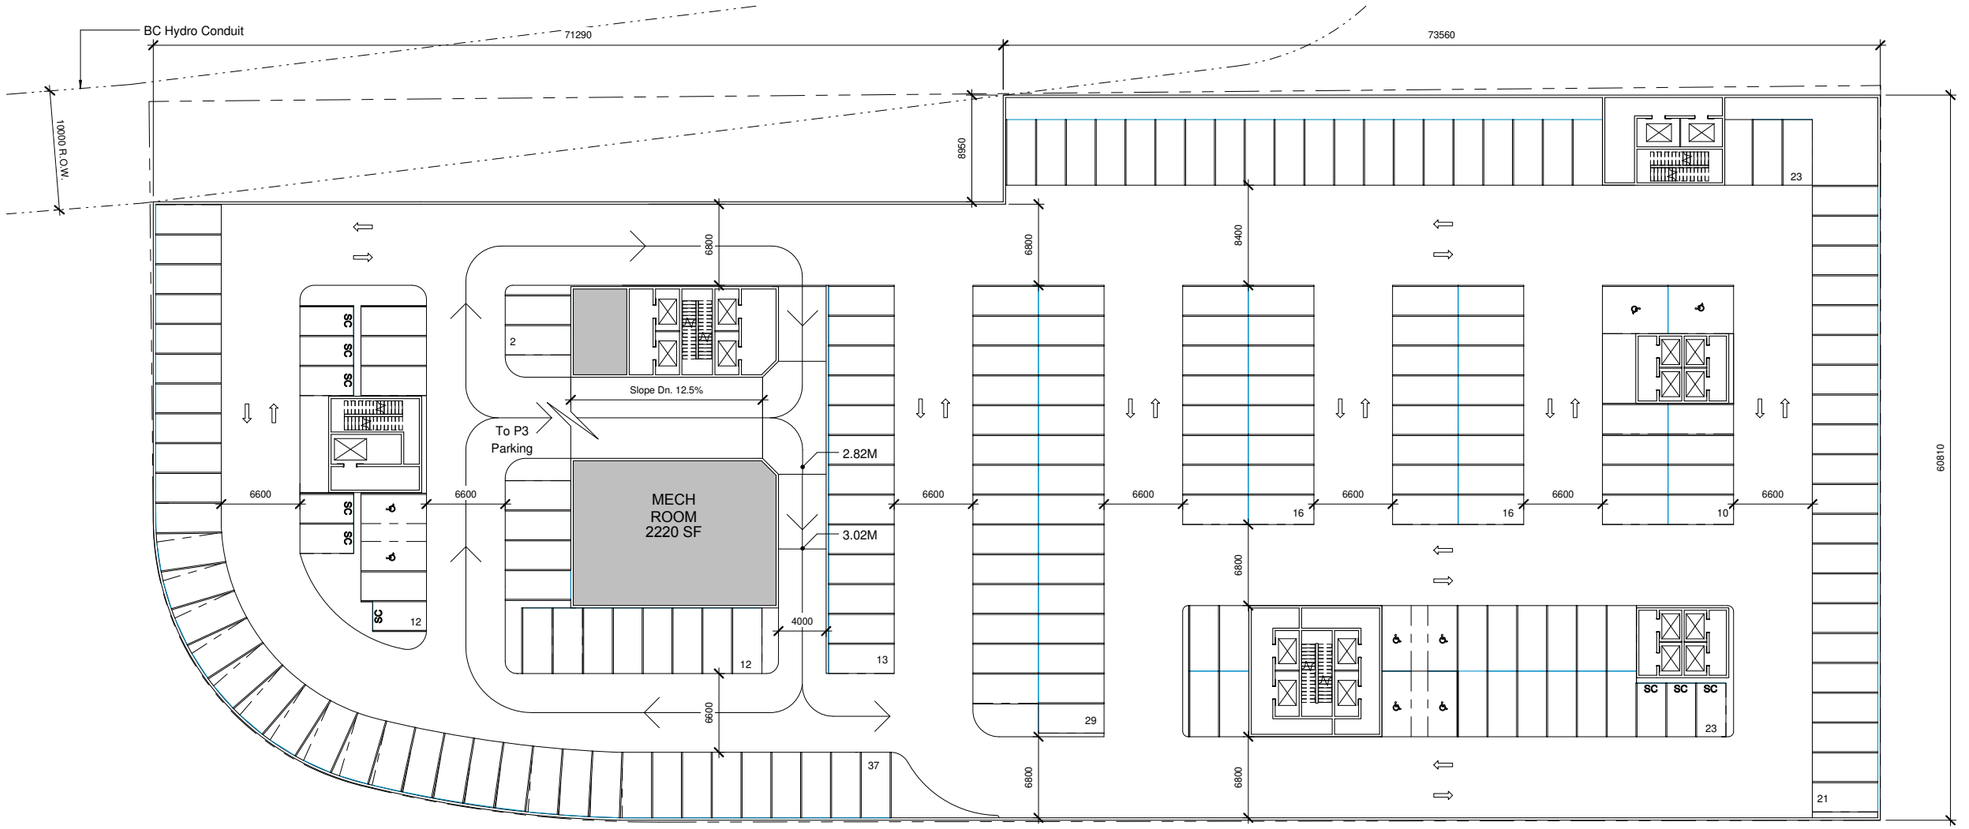

Parking Level P2 Plan *Scale 1:500*

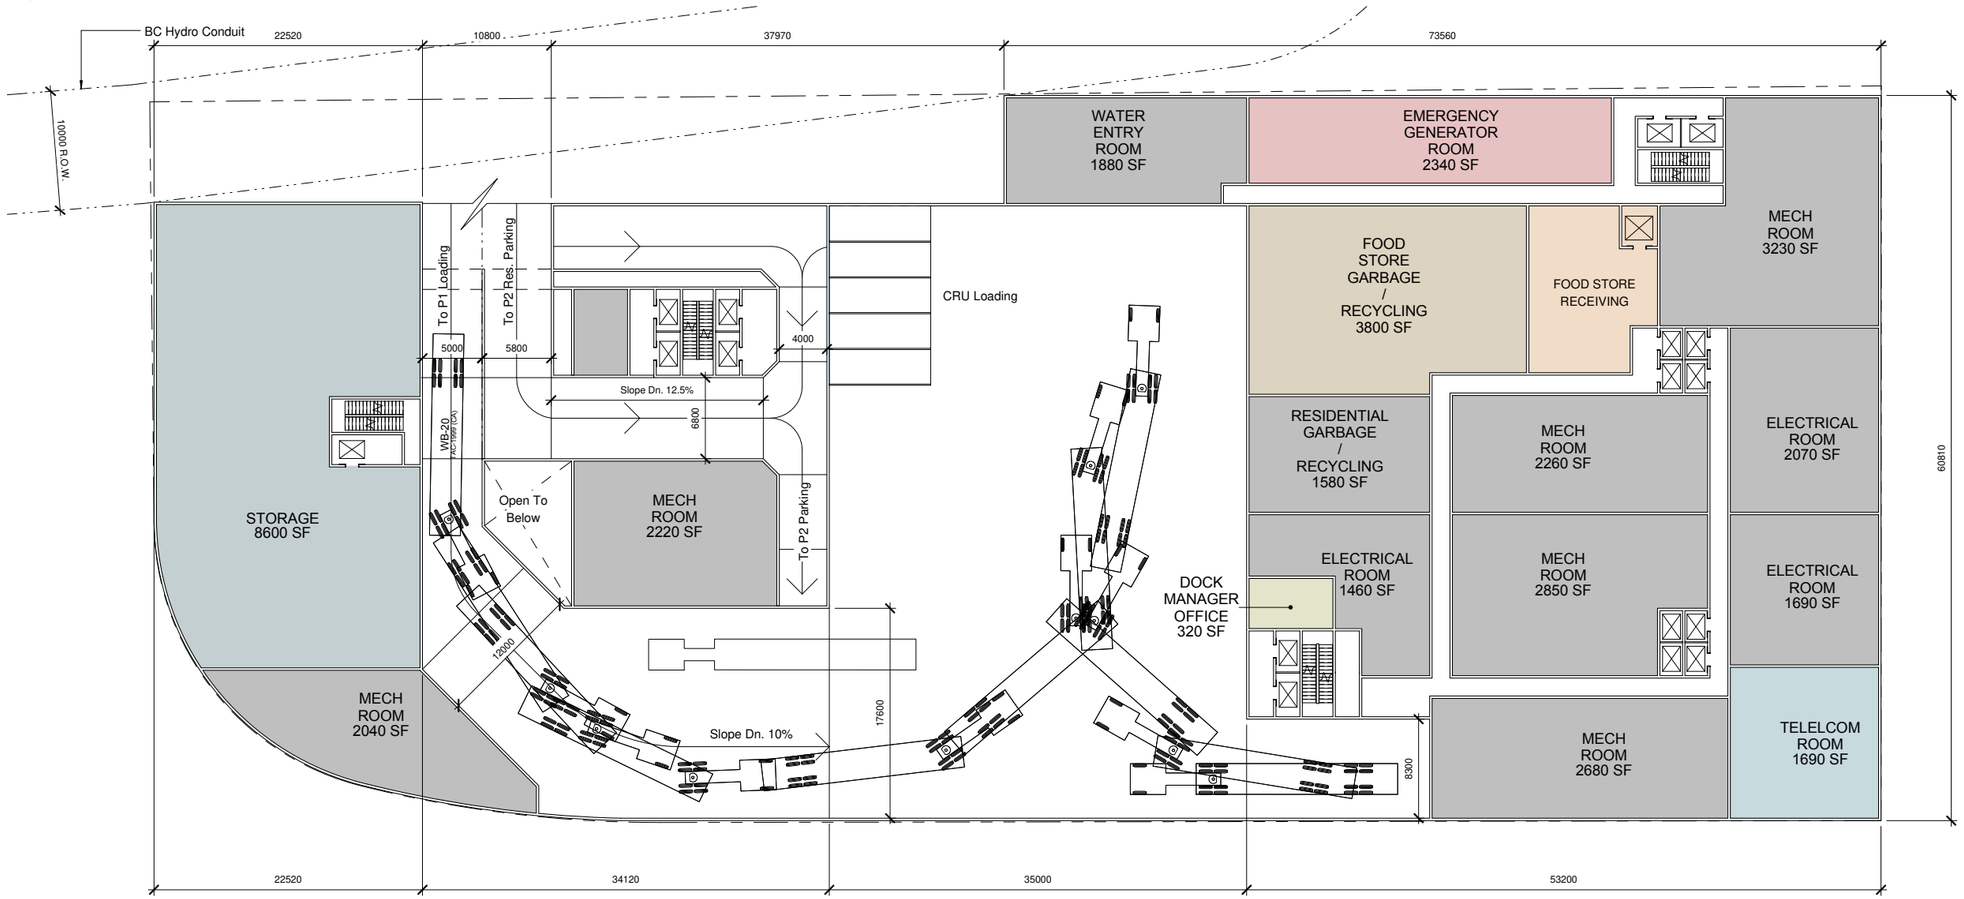


Parking Level P1 Plan *Scale 1:500*


7.1 800 QUEBEC ST & 801 MAIN ST PLANS /

1 BR 2 BR 3 BR

RESIDENTIAL
CIRCULATION
RESIDENTIAL AMENITY SPACE
COMMERCIAL / OFFICE
CRU
CULTURAL CENTRE
DAYCARE FACILITY
PARKING
SERVICE

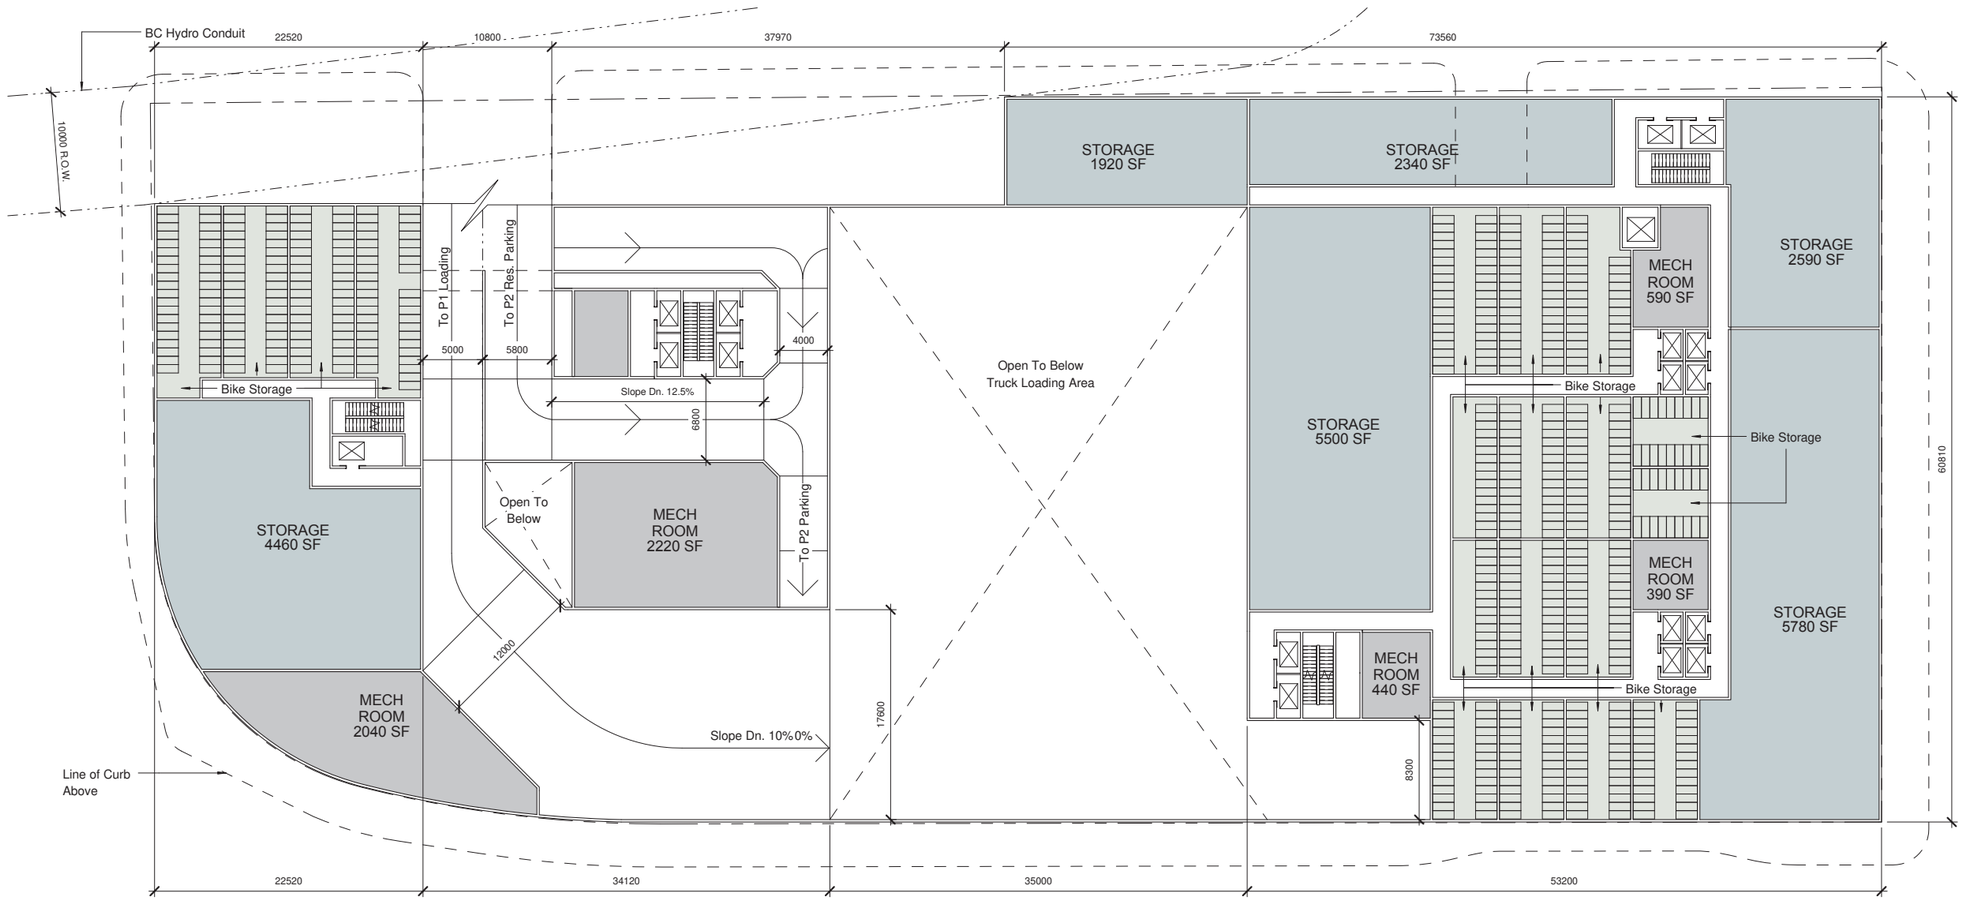

Parking Level P1a Plan *Scale 1:500*

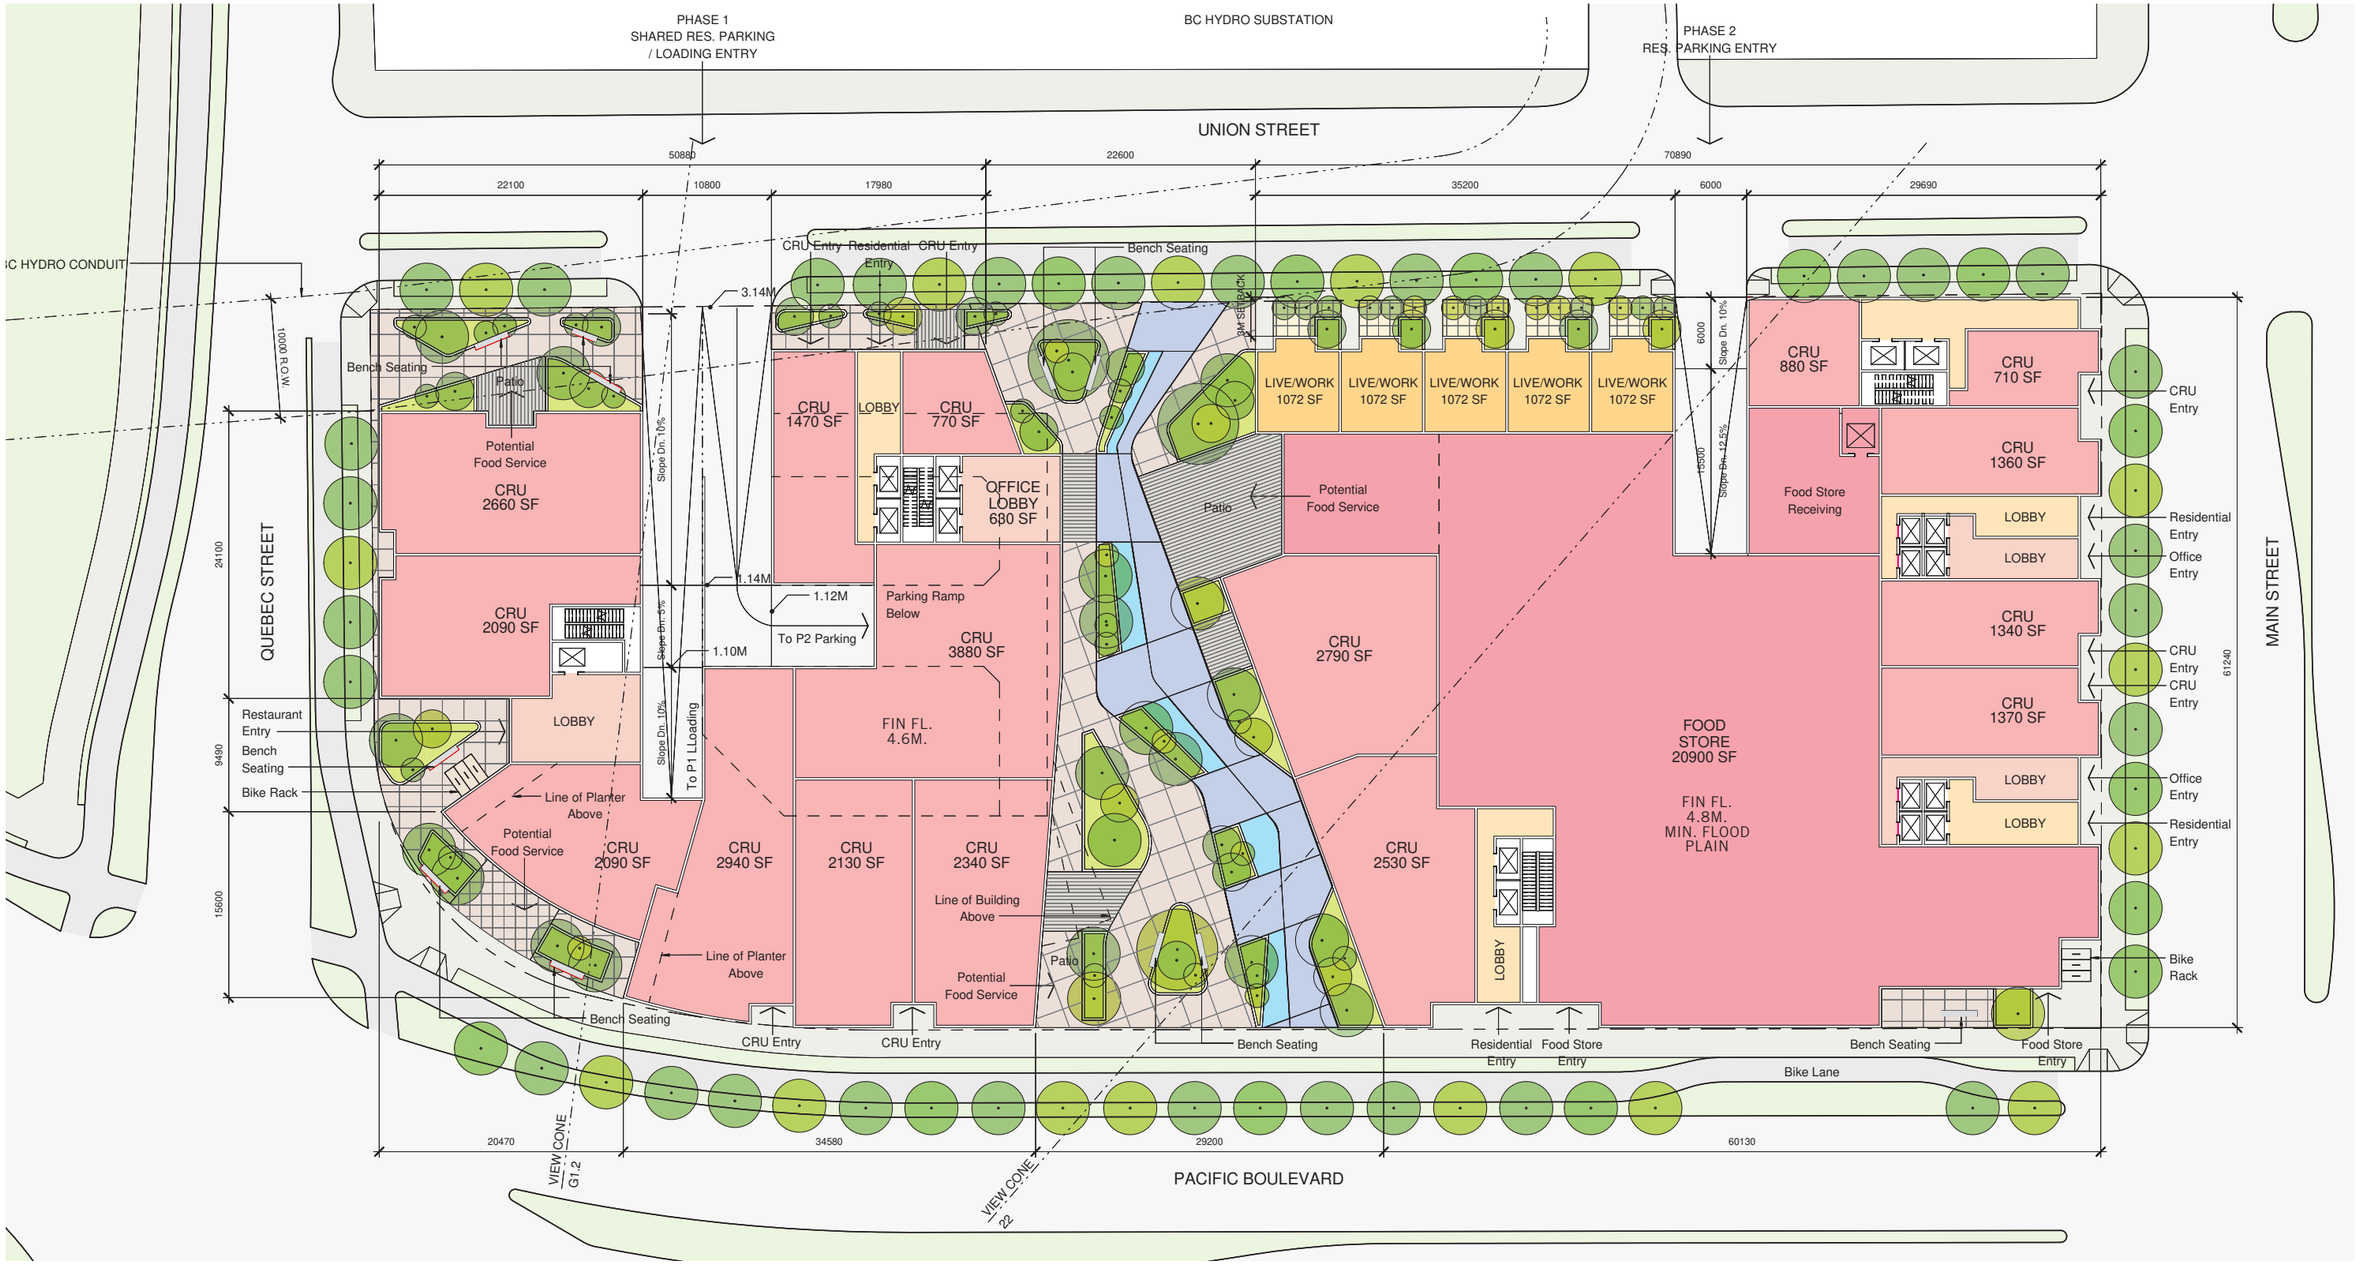

Ground Level 1 Plan *Scale 1:500*

NOTE: Current Survey incomplete / proposed road design ongoing. Will complete Site Plan when additional information is available.

7.1 800 QUEBEC ST & 801 MAIN ST PLANS /

1 BR 2 BR 3 BR

RESIDENTIAL
CIRCULATION
RESIDENTIAL AMENITY SPACE
COMMERCIAL / OFFICE
CRU
CULTURAL CENTRE
DAYCARE FACILITY
PARKING
SERVICE



Commercial / Residential Level 2 Plan *Scale 1:500*



Residential Level 3 Plan *Scale 1:500*

7.1 800 QUEBEC ST & 801 MAIN ST PLANS /

1 BR 2 BR 3 BR

RESIDENTIAL
CIRCULATION
RESIDENTIAL AMENITY SPACE
COMMERCIAL / OFFICE
CRU
CULTURAL CENTRE
DAYCARE FACILITY
PARKING
SERVICE



Residential Level 4 Plan *Scale 1:500*



Residential Level 5 Plan *Scale 1:500*

7.1 800 QUEBEC ST & 801 MAIN ST PLANS /

1 BR 2 BR 3 BR

RESIDENTIAL
CIRCULATION
RESIDENTIAL AMENITY SPACE
COMMERCIAL / OFFICE
CRU
CULTURAL CENTRE
DAYCARE FACILITY
PARKING
SERVICE



Residential Level 6 Plan *Scale 1:500*



Residential Level 7 Plan *Scale 1:500*

7.1 800 QUEBEC ST & 801 MAIN ST PLANS /

1 BR 2 BR 3 BR

RESIDENTIAL
CIRCULATION
RESIDENTIAL AMENITY SPACE
COMMERCIAL / OFFICE
CRU
CULTURAL CENTRE
DAYCARE FACILITY
PARKING
SERVICE



Residential Level 8 Plan *Scale 1:500*



Residential Level 9 Plan *Scale 1:500*

7.1 800 QUEBEC ST & 801 MAIN ST PLANS /

1 BR 2 BR 3 BR

RESIDENTIAL
CIRCULATION
RESIDENTIAL AMENITY SPACE
COMMERCIAL / OFFICE
CRU
CULTURAL CENTRE
DAYCARE FACILITY
PARKING
SERVICE



Residential Level 10 Plan *Scale 1:500*



Residential Level 11 Plan *Scale 1:500*

7.1 800 QUEBEC ST & 801 MAIN ST PLANS /

1 BR 2 BR 3 BR

RESIDENTIAL
CIRCULATION
RESIDENTIAL AMENITY SPACE
COMMERCIAL / OFFICE
CRU
CULTURAL CENTRE
DAYCARE FACILITY
PARKING
SERVICE



Residential Level 12 Plan *Scale 1:500*



Residential Level 13 Plan *Scale 1:500*


7.1 800 QUEBEC ST & 801 MAIN ST PLANS /

1 BR 2 BR 3 BR

RESIDENTIAL
CIRCULATION
RESIDENTIAL AMENITY SPACE
COMMERCIAL / OFFICE
CRU
CULTURAL CENTRE
DAYCARE FACILITY
PARKING
SERVICE



Residential Level 21 Plan *Scale 1:500*

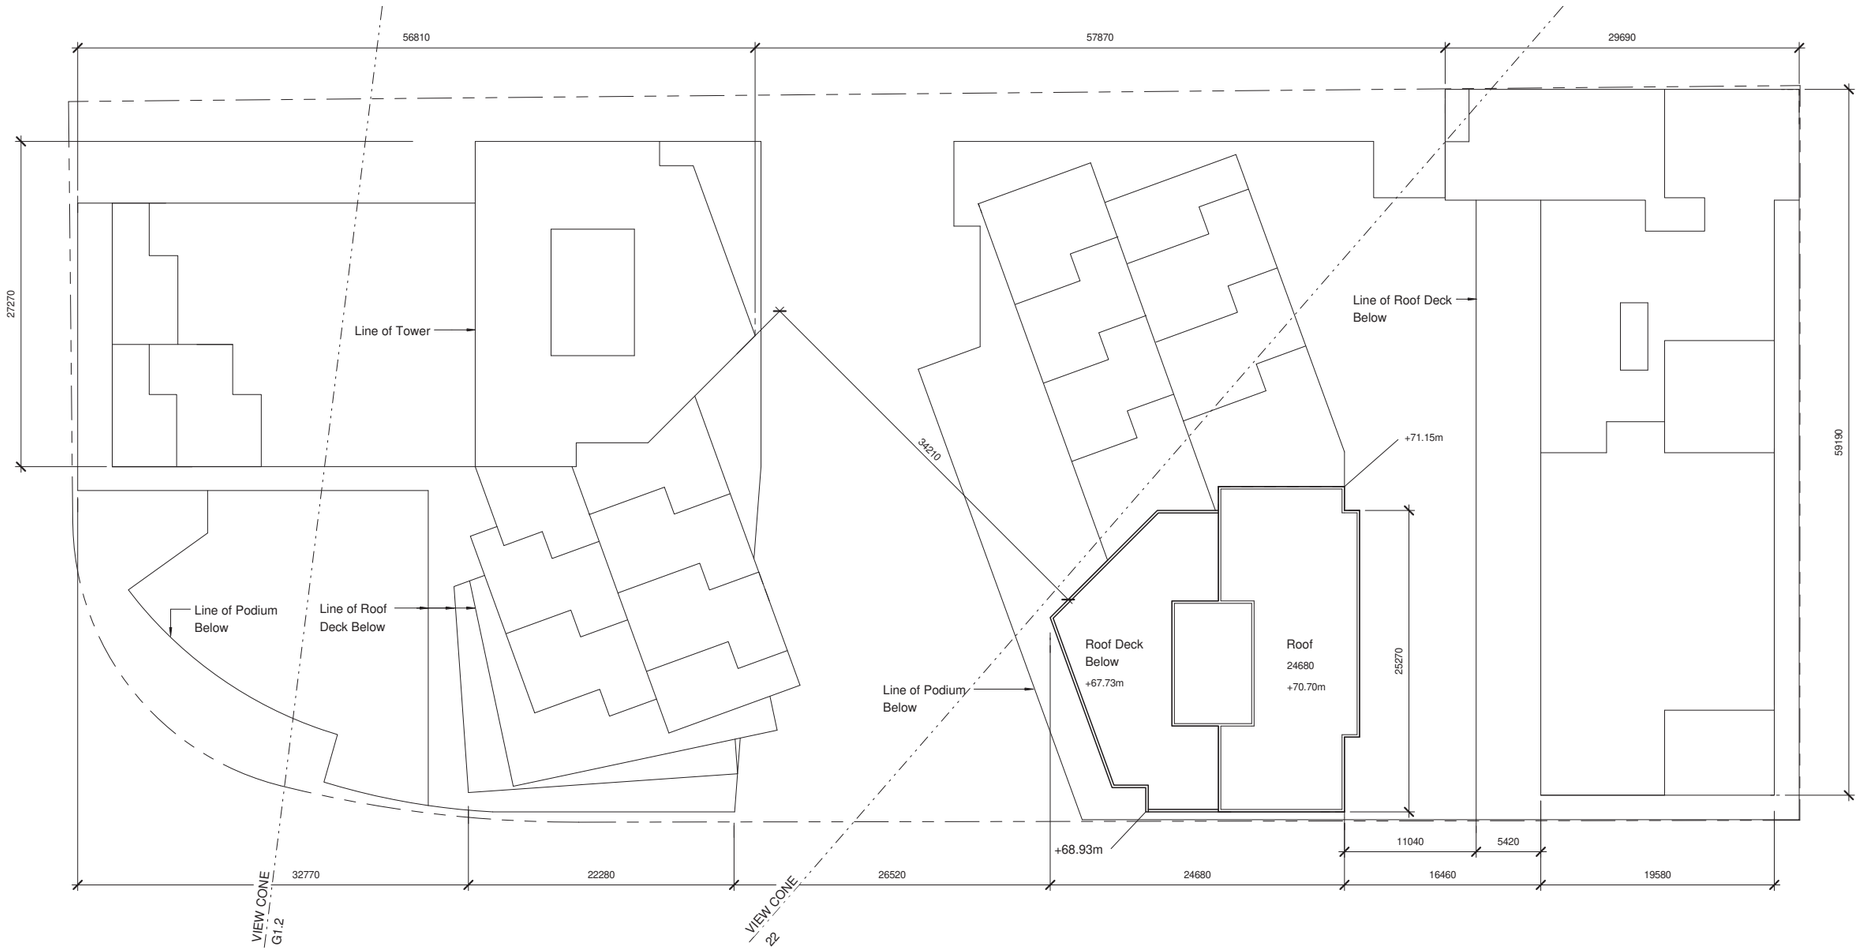

Roof Level Plan *Scale 1:500*