7.2 898 MAIN ST PLANS /

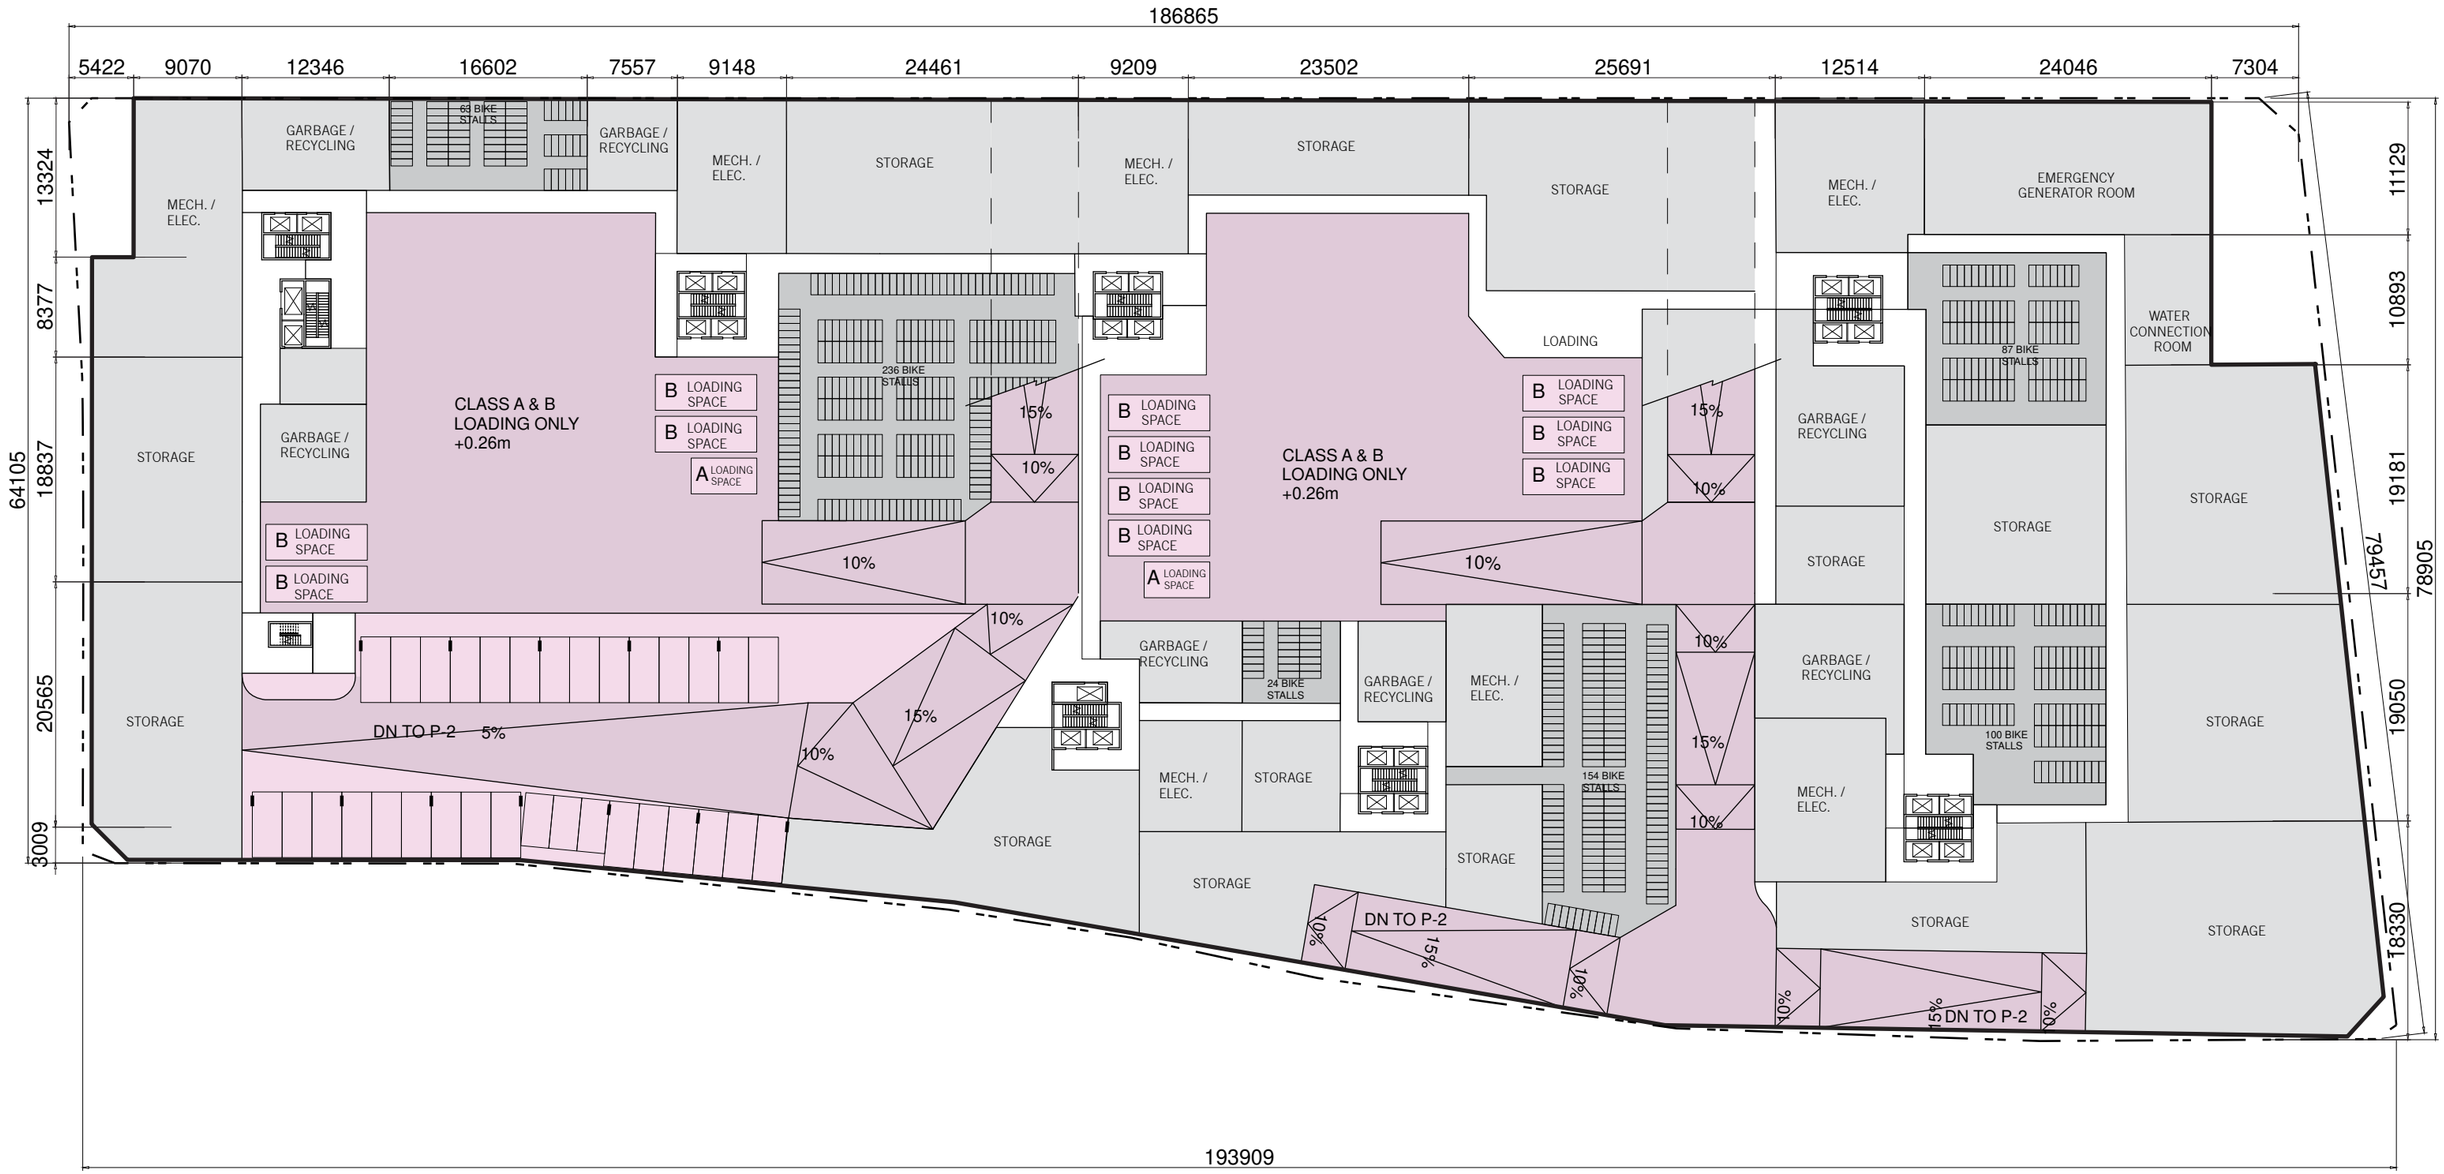


TABLE OF AREAS

LEVEL P-2 FLOORPLATE AREA _____ 13189 m2 (141964 SF)

349 PARKING SPACES

Parking Level P2 Plan *1:500*



LEGEND

- CIRCULATION
- RESIDENTIAL AMENITY SPACE
- COMMERCIAL / OFFICE
- CRU
- CULTURAL CENTRE
- DAYCARE FACILITY
- PARKING
- SERVICE


1 BR 2 BR 3 BR RESIDENTIAL

Parking Level P1 Plan *1:500*

TABLE OF AREAS

LEVEL P-1 FLOORPLATE AREA _____ 13151 m2 (141558 SF)


689 BIKE SPACES
11 CLASS B LOADING SPACES
2 CLASS A LOADING SPACES
31 CAR PARKING SPACES

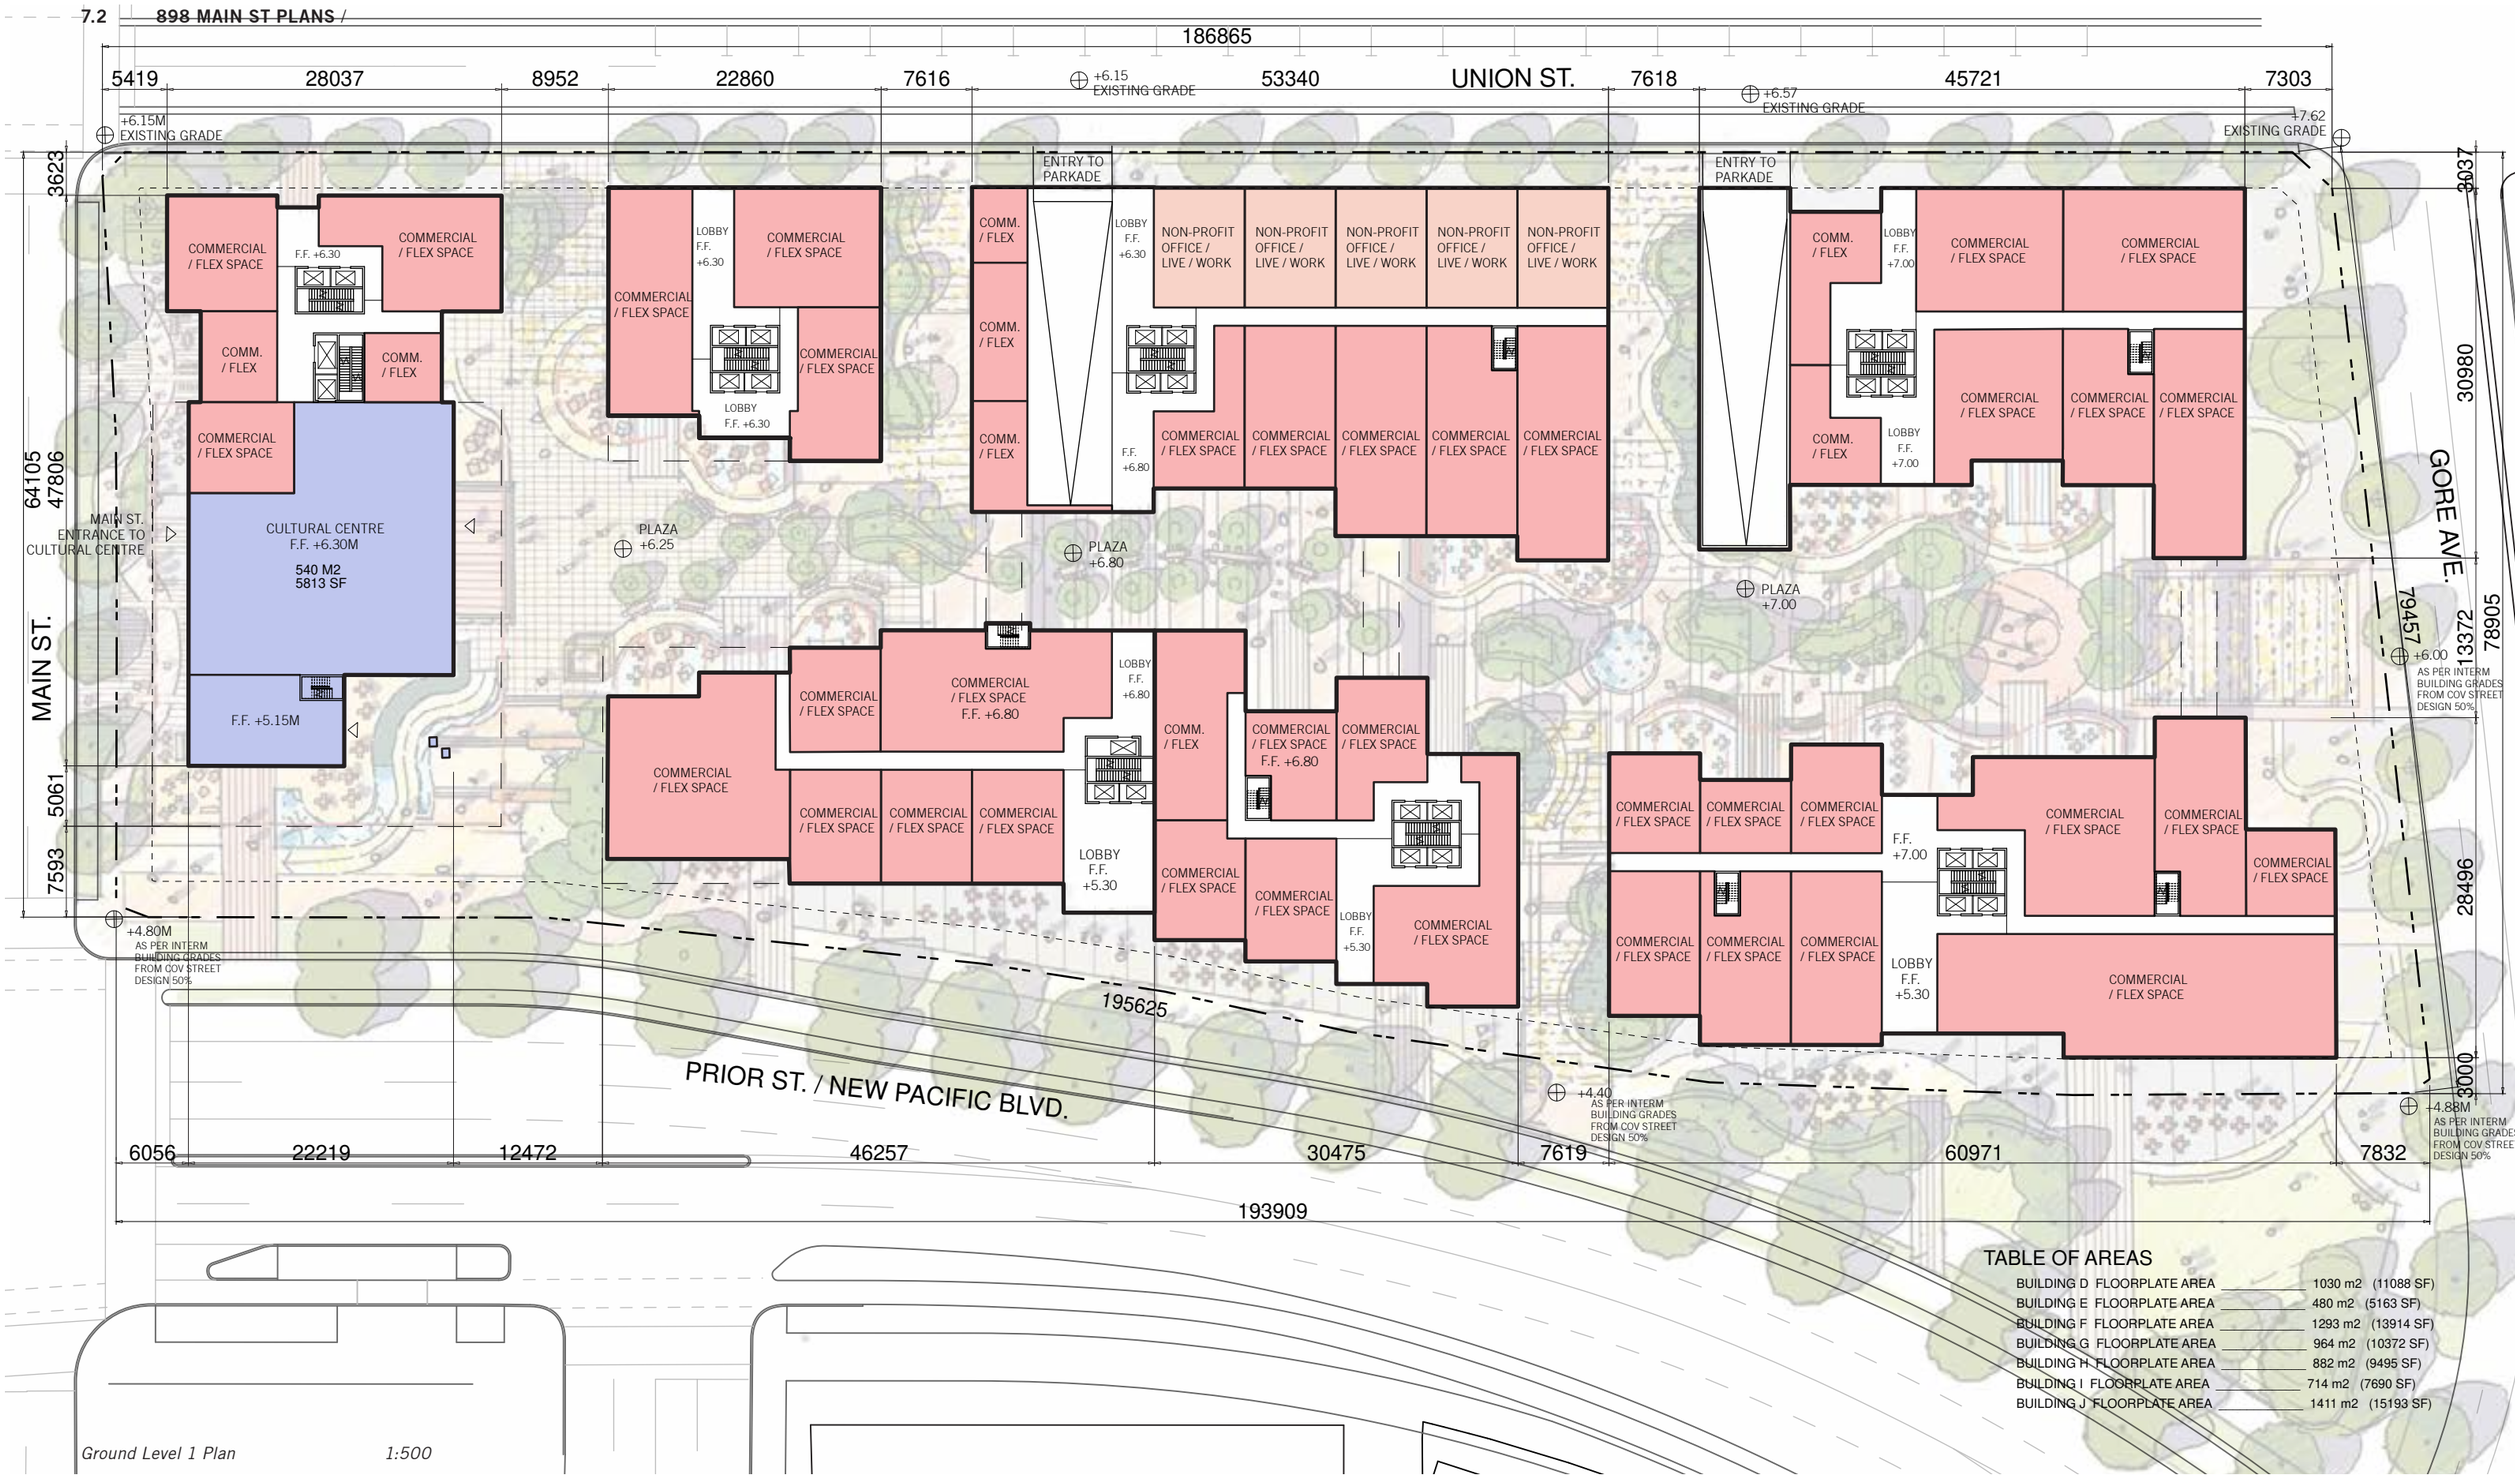

Ground Level 1 Plan *1:500*

TABLE OF AREAS

BUILDING D FLOORPLATE AREA	1030 m2 (11088 SF)
BUILDING E FLOORPLATE AREA	480 m2 (5163 SF)
BUILDING F FLOORPLATE AREA	1293 m2 (13914 SF)
BUILDING G FLOORPLATE AREA	964 m2 (10372 SF)
BUILDING H FLOORPLATE AREA	882 m2 (9495 SF)
BUILDING I FLOORPLATE AREA	714 m2 (7690 SF)
BUILDING J FLOORPLATE AREA	1411 m2 (15193 SF)

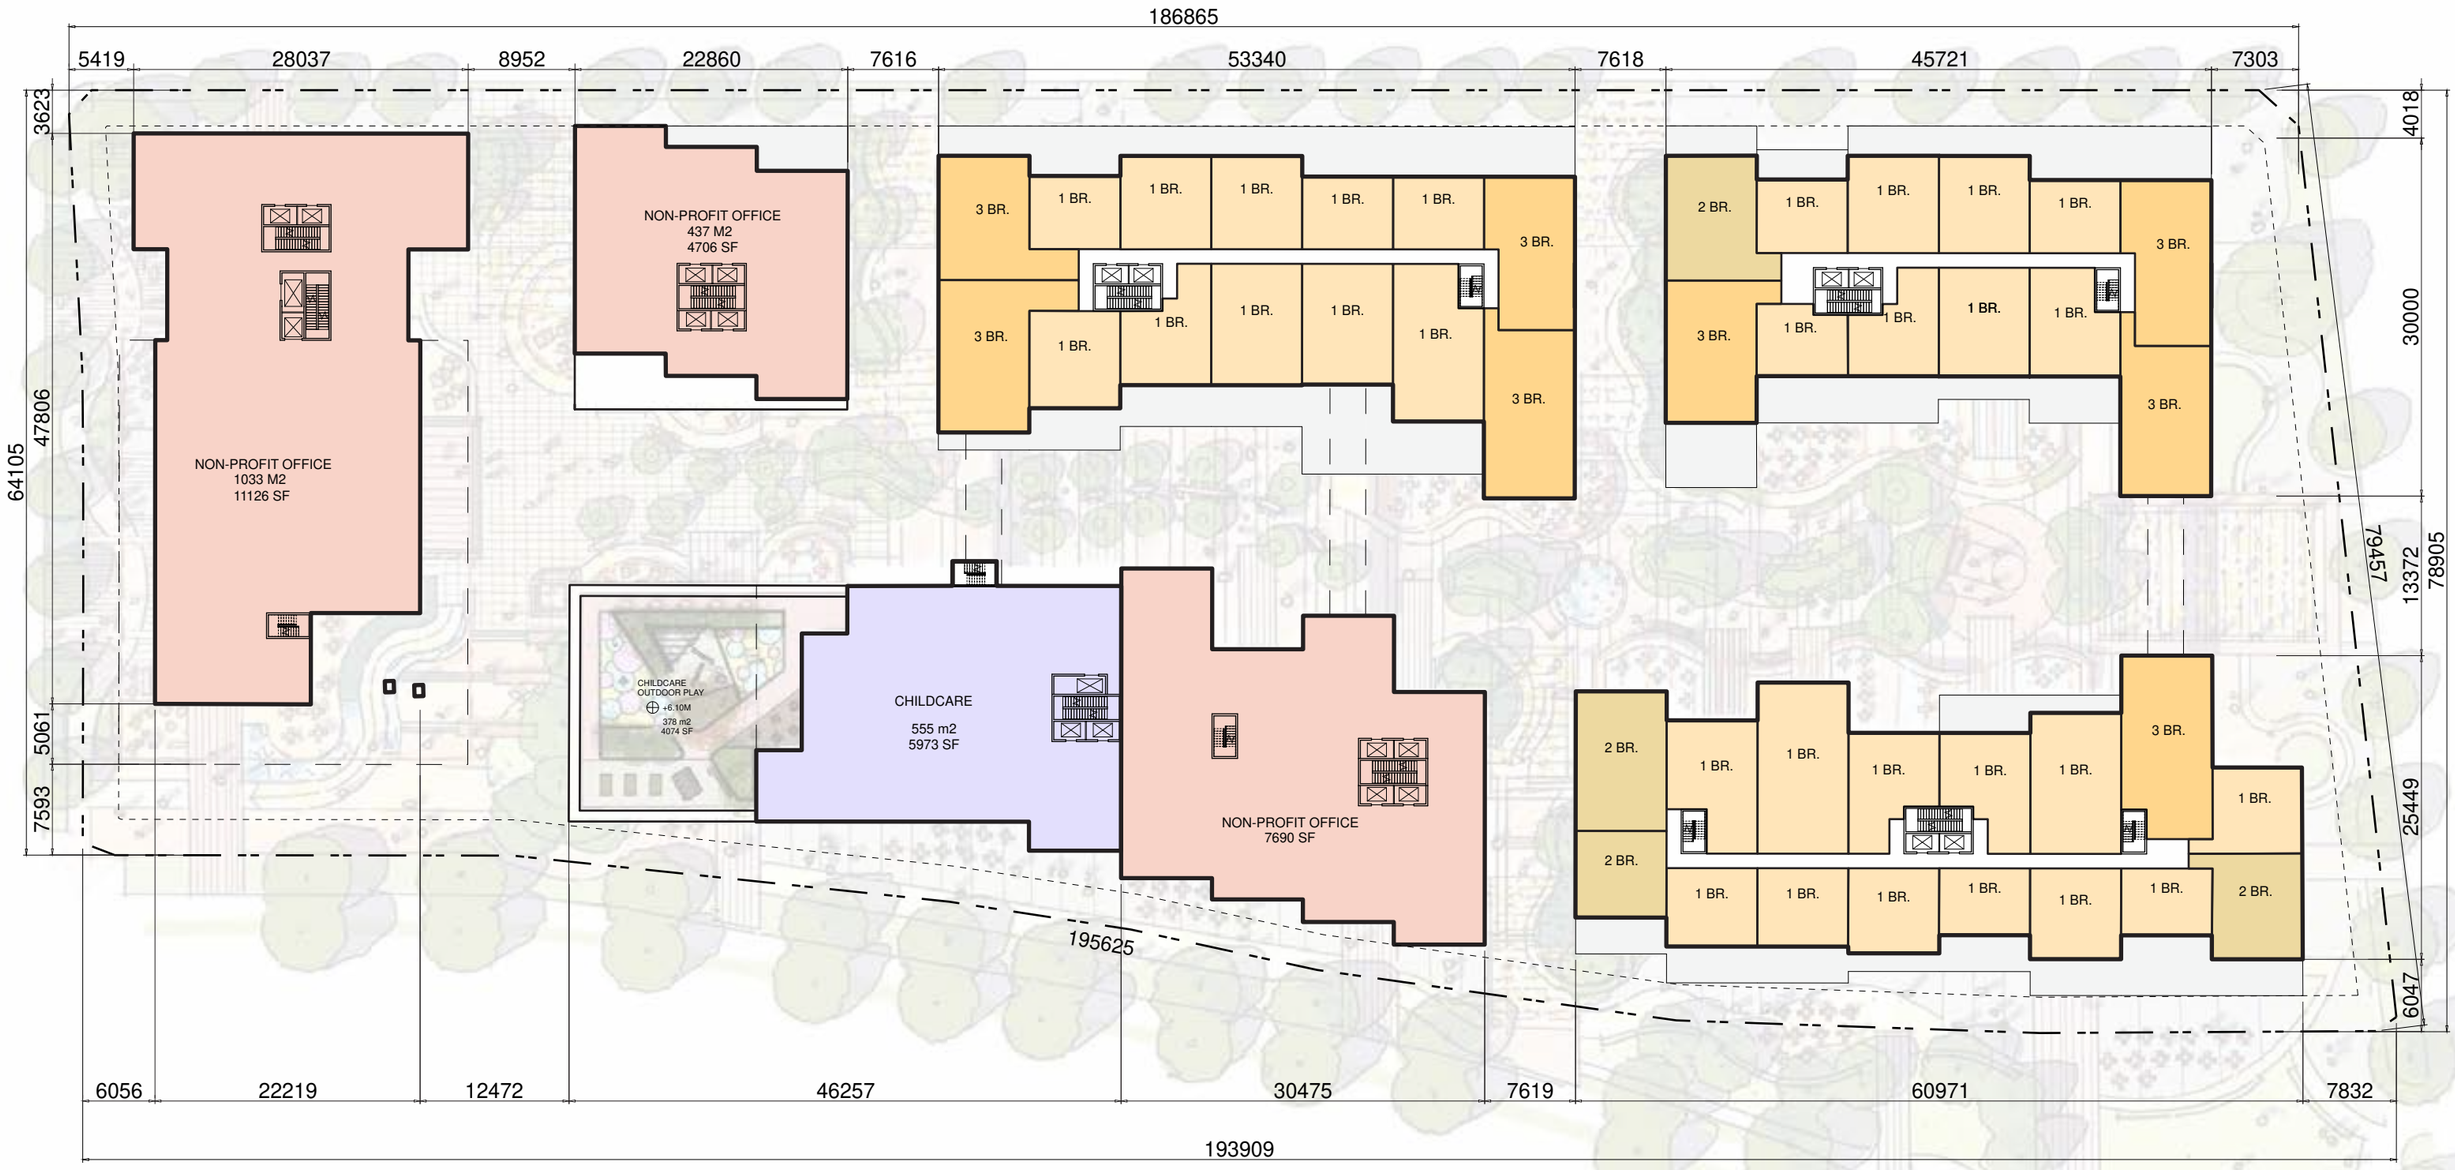

LEGEND

1 BR 2 BR 3 BR RESIDENTIAL

CIRCULATION
RESIDENTIAL AMENITY SPACE
COMMERCIAL / OFFICE
CRU
CULTURAL CENTRE
DAYCARE FACILITY
PARKING
SERVICE

Commercial Level 2 Plan *1:500*

TABLE OF AREAS

BUILDING D FLOORPLATE AREA	1034 m2 (11126 SF)
BUILDING E FLOORPLATE AREA	437 m2 (4706 SF)
BUILDING F FLOORPLATE AREA	1112 m2 (11972 SF)
BUILDING G FLOORPLATE AREA	905 m2 (9741 SF)
BUILDING H FLOORPLATE AREA	563 m2 (6060 SF)
BUILDING I FLOORPLATE AREA	714 m2 (7690 SF)
BUILDING J FLOORPLATE AREA	1185 m2 (12758 SF)

7.2 898 MAIN ST PLANS /


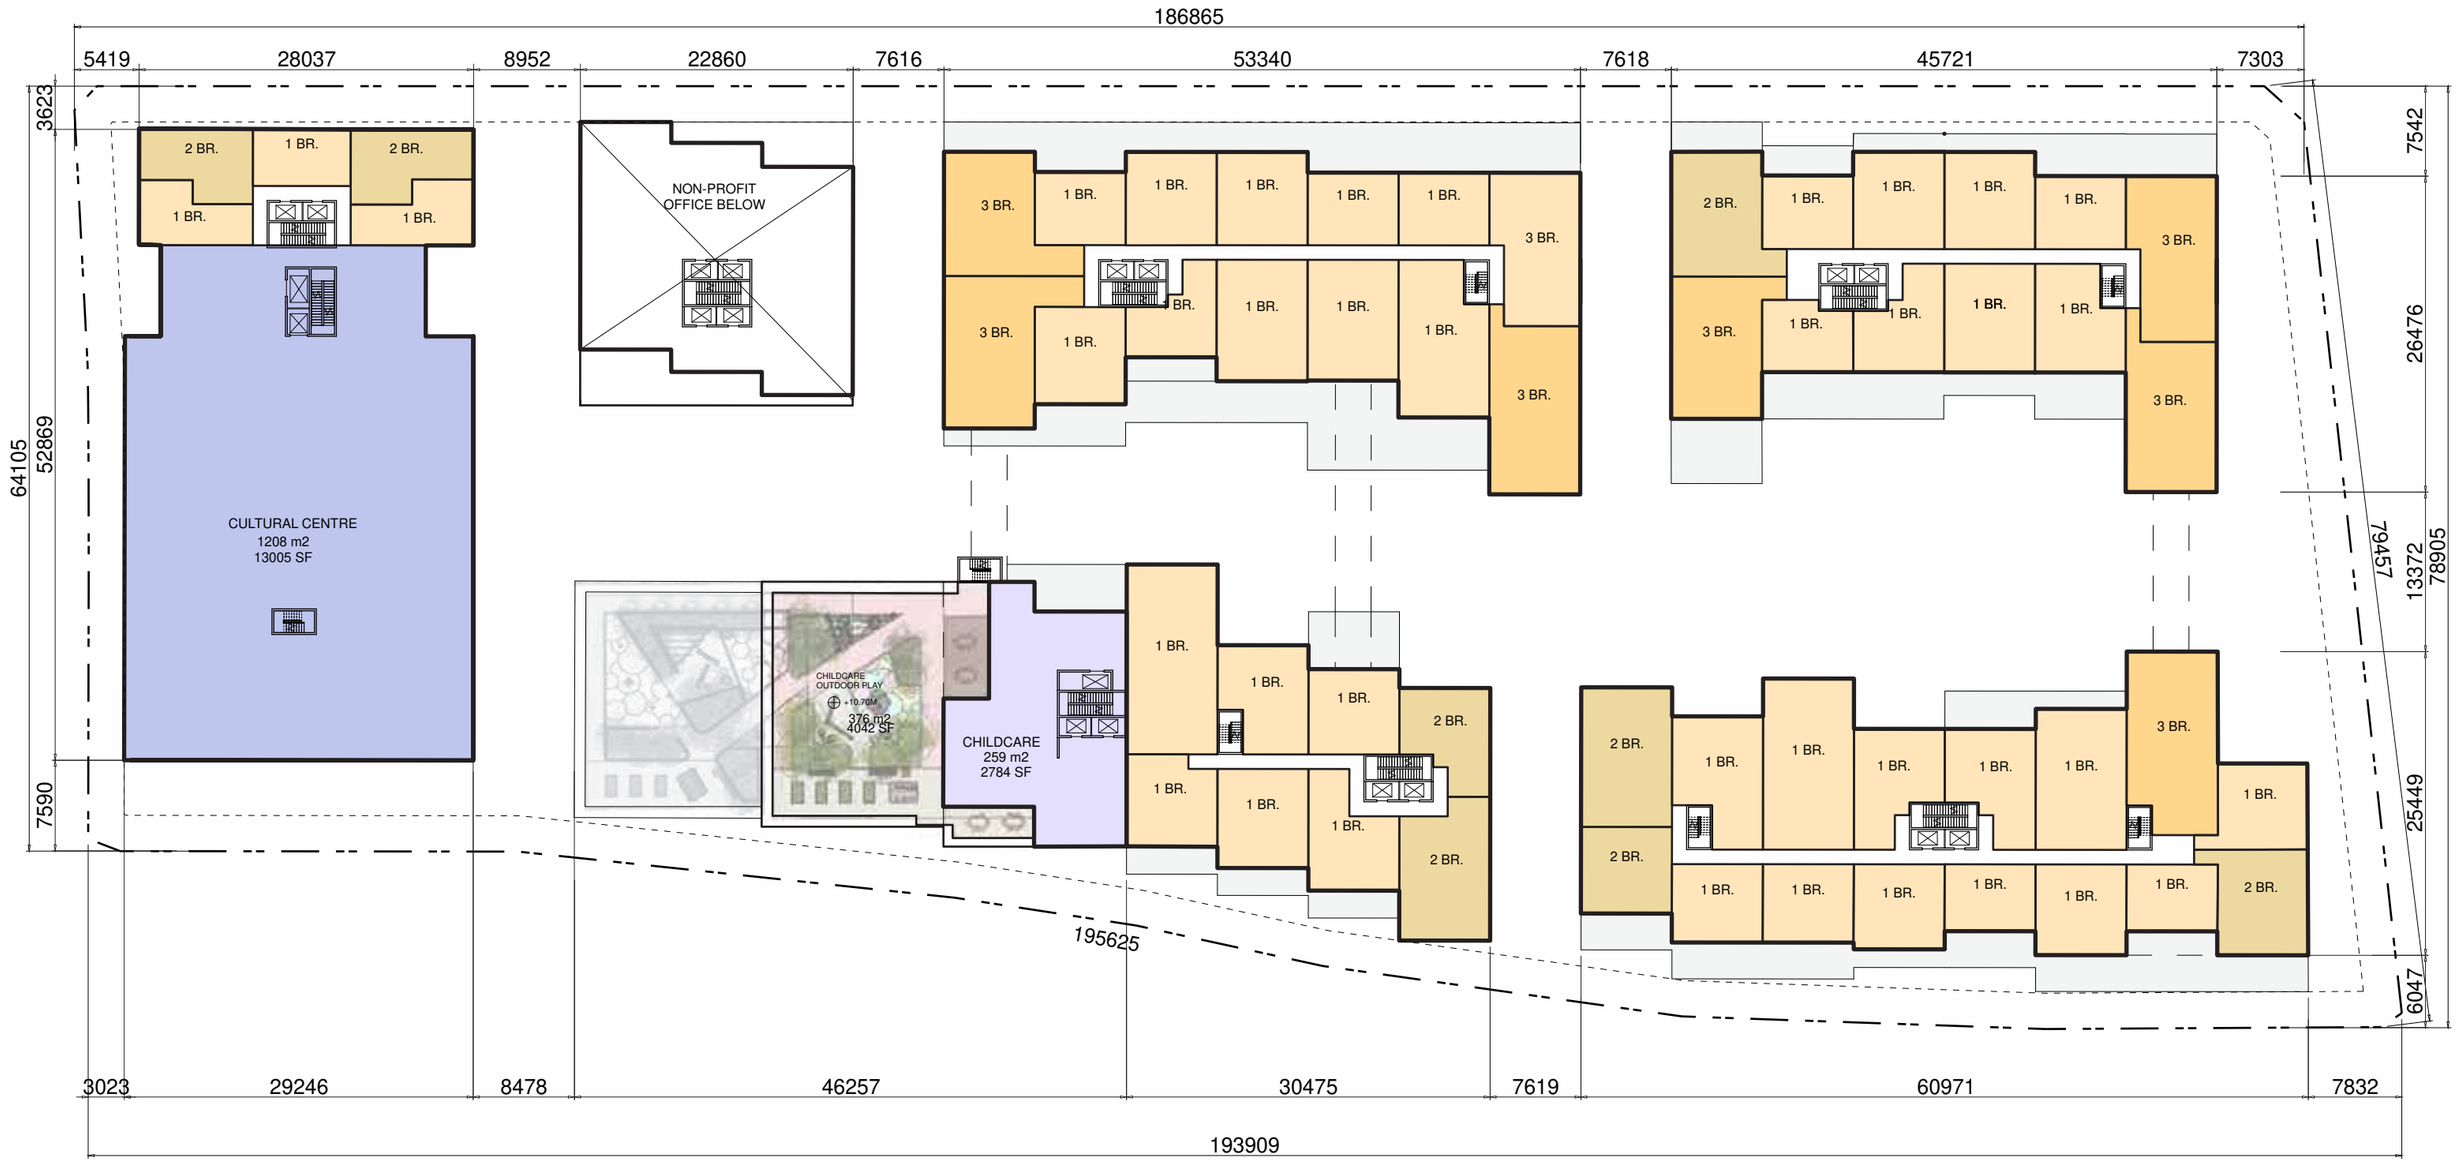


TABLE OF AREAS

BUILDING D FLOORPLATE AREA	1481 m2	(15941 SF)
BUILDING F FLOORPLATE AREA	1097 m2	(11808 SF)
BUILDING G FLOORPLATE AREA	905 m2	(9741 SF)
BUILDING H FLOORPLATE AREA	259 m2	(2784 SF)
BUILDING I FLOORPLATE AREA	625 m2	(6729 SF)
BUILDING J FLOORPLATE AREA	1185 m2	(12758 SF)

Residential Level 3 Plan *1:500*

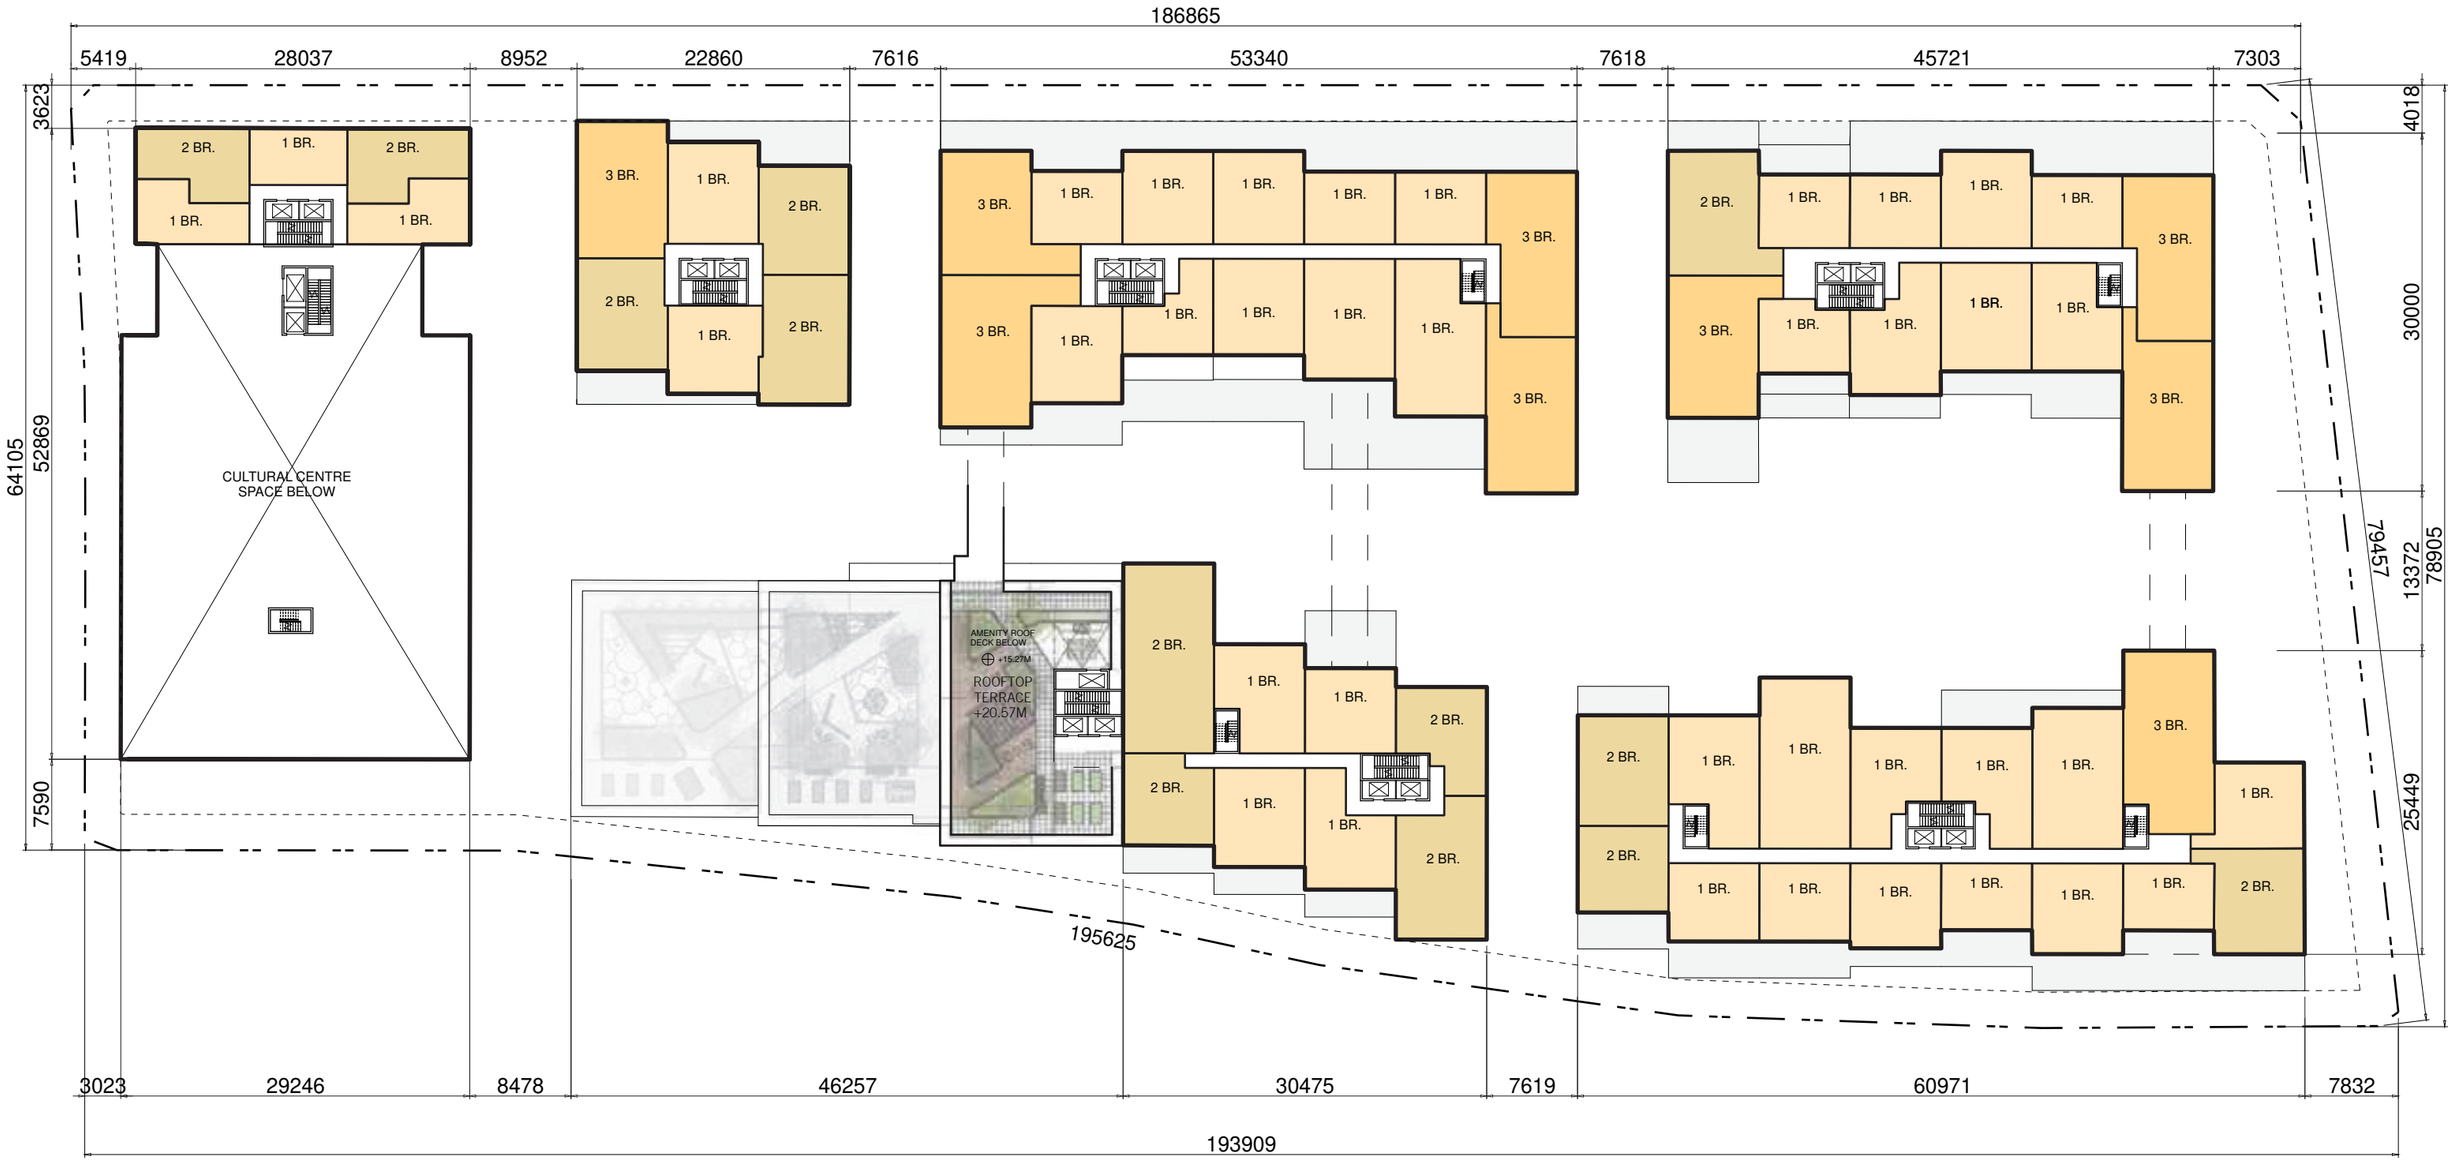

LEGEND

1 BR 2 BR 3 BR RESIDENTIAL

CIRCULATION
RESIDENTIAL AMENITY SPACE
COMMERCIAL / OFFICE
CRU
CULTURAL CENTRE
DAYCARE FACILITY
PARKING
SERVICE

Residential Level 4 Plan *1:500*

TABLE OF AREAS

BUILDING D FLOORPLATE AREA	273 m2	(2934 SF)
BUILDING E FLOORPLATE AREA	473 m2	(5088 SF)
BUILDING F FLOORPLATE AREA	1080 m2	(11629 SF)
BUILDING G FLOORPLATE AREA	907 m2	(9759 SF)
BUILDING I FLOORPLATE AREA	625 m2	(6729 SF)
BUILDING J FLOORPLATE AREA	1167 m2	(12557 SF)

7.2 898 MAIN ST PLANS /



TABLE OF AREAS

BUILDING D FLOORPLATE AREA	1164 m2 (12532 SF)
BUILDING E FLOORPLATE AREA	473 m2 (5089 SF)
BUILDING F FLOORPLATE AREA	1027 m2 (11051 SF)
BUILDING G FLOORPLATE AREA	705 m2 (7583 SF)
BUILDING I FLOORPLATE AREA	558 m2 (6009 SF)
BUILDING J FLOORPLATE AREA	1104 m2 (11884 SF)

Residential Level 5 Plan *1:500*



LEGEND

- CIRCULATION
- RESIDENTIAL AMENITY SPACE
- COMMERCIAL / OFFICE
- CRU
- CULTURAL CENTRE
- DAYCARE FACILITY
- PARKING
- SERVICE

1 BR 2 BR 3 BR RESIDENTIAL

Residential Level 6 Plan *1:500*

TABLE OF AREAS

BUILDING D FLOORPLATE AREA	273 m2	(2934 SF)
BUILDING E FLOORPLATE AREA	473 m2	(5089 SF)
BUILDING F FLOORPLATE AREA	998 m2	(10740 SF)
BUILDING G FLOORPLATE AREA	534 m2	(5745 SF)
BUILDING I FLOORPLATE AREA	558 m2	(6009 SF)
BUILDING J FLOORPLATE AREA	767 m2	(8256 SF)



TABLE OF AREAS

BUILDING D FLOORPLATE AREA	273 m2	(2934 SF)
BUILDING E FLOORPLATE AREA	473 m2	(5089 SF)
BUILDING F FLOORPLATE AREA	998 m2	(10740 SF)
BUILDING G FLOORPLATE AREA	409 m2	(4397 SF)
BUILDING I FLOORPLATE AREA	406 m2	(4366 SF)
BUILDING J FLOORPLATE AREA	767 m2	(8256 SF)

Residential Level 7 Plan *1:500*



LEGEND

- CIRCULATION
- RESIDENTIAL AMENITY SPACE
- COMMERCIAL / OFFICE
- CRU
- CULTURAL CENTRE
- DAYCARE FACILITY
- PARKING
- SERVICE

1 BR 2 BR 3 BR RESIDENTIAL

Residential Level 8 Plan *1:500*

TABLE OF AREAS

BUILDING D FLOORPLATE AREA	273 m2	(2934 SF)
BUILDING E FLOORPLATE AREA	442 m2	(4763 SF)
BUILDING F FLOORPLATE AREA	527 m2	(5668 SF)
BUILDING G FLOORPLATE AREA	409 m2	(4397 SF)
BUILDING I FLOORPLATE AREA	288 m2	(3104 SF)
BUILDING J FLOORPLATE AREA	641 m2	(6905 SF)


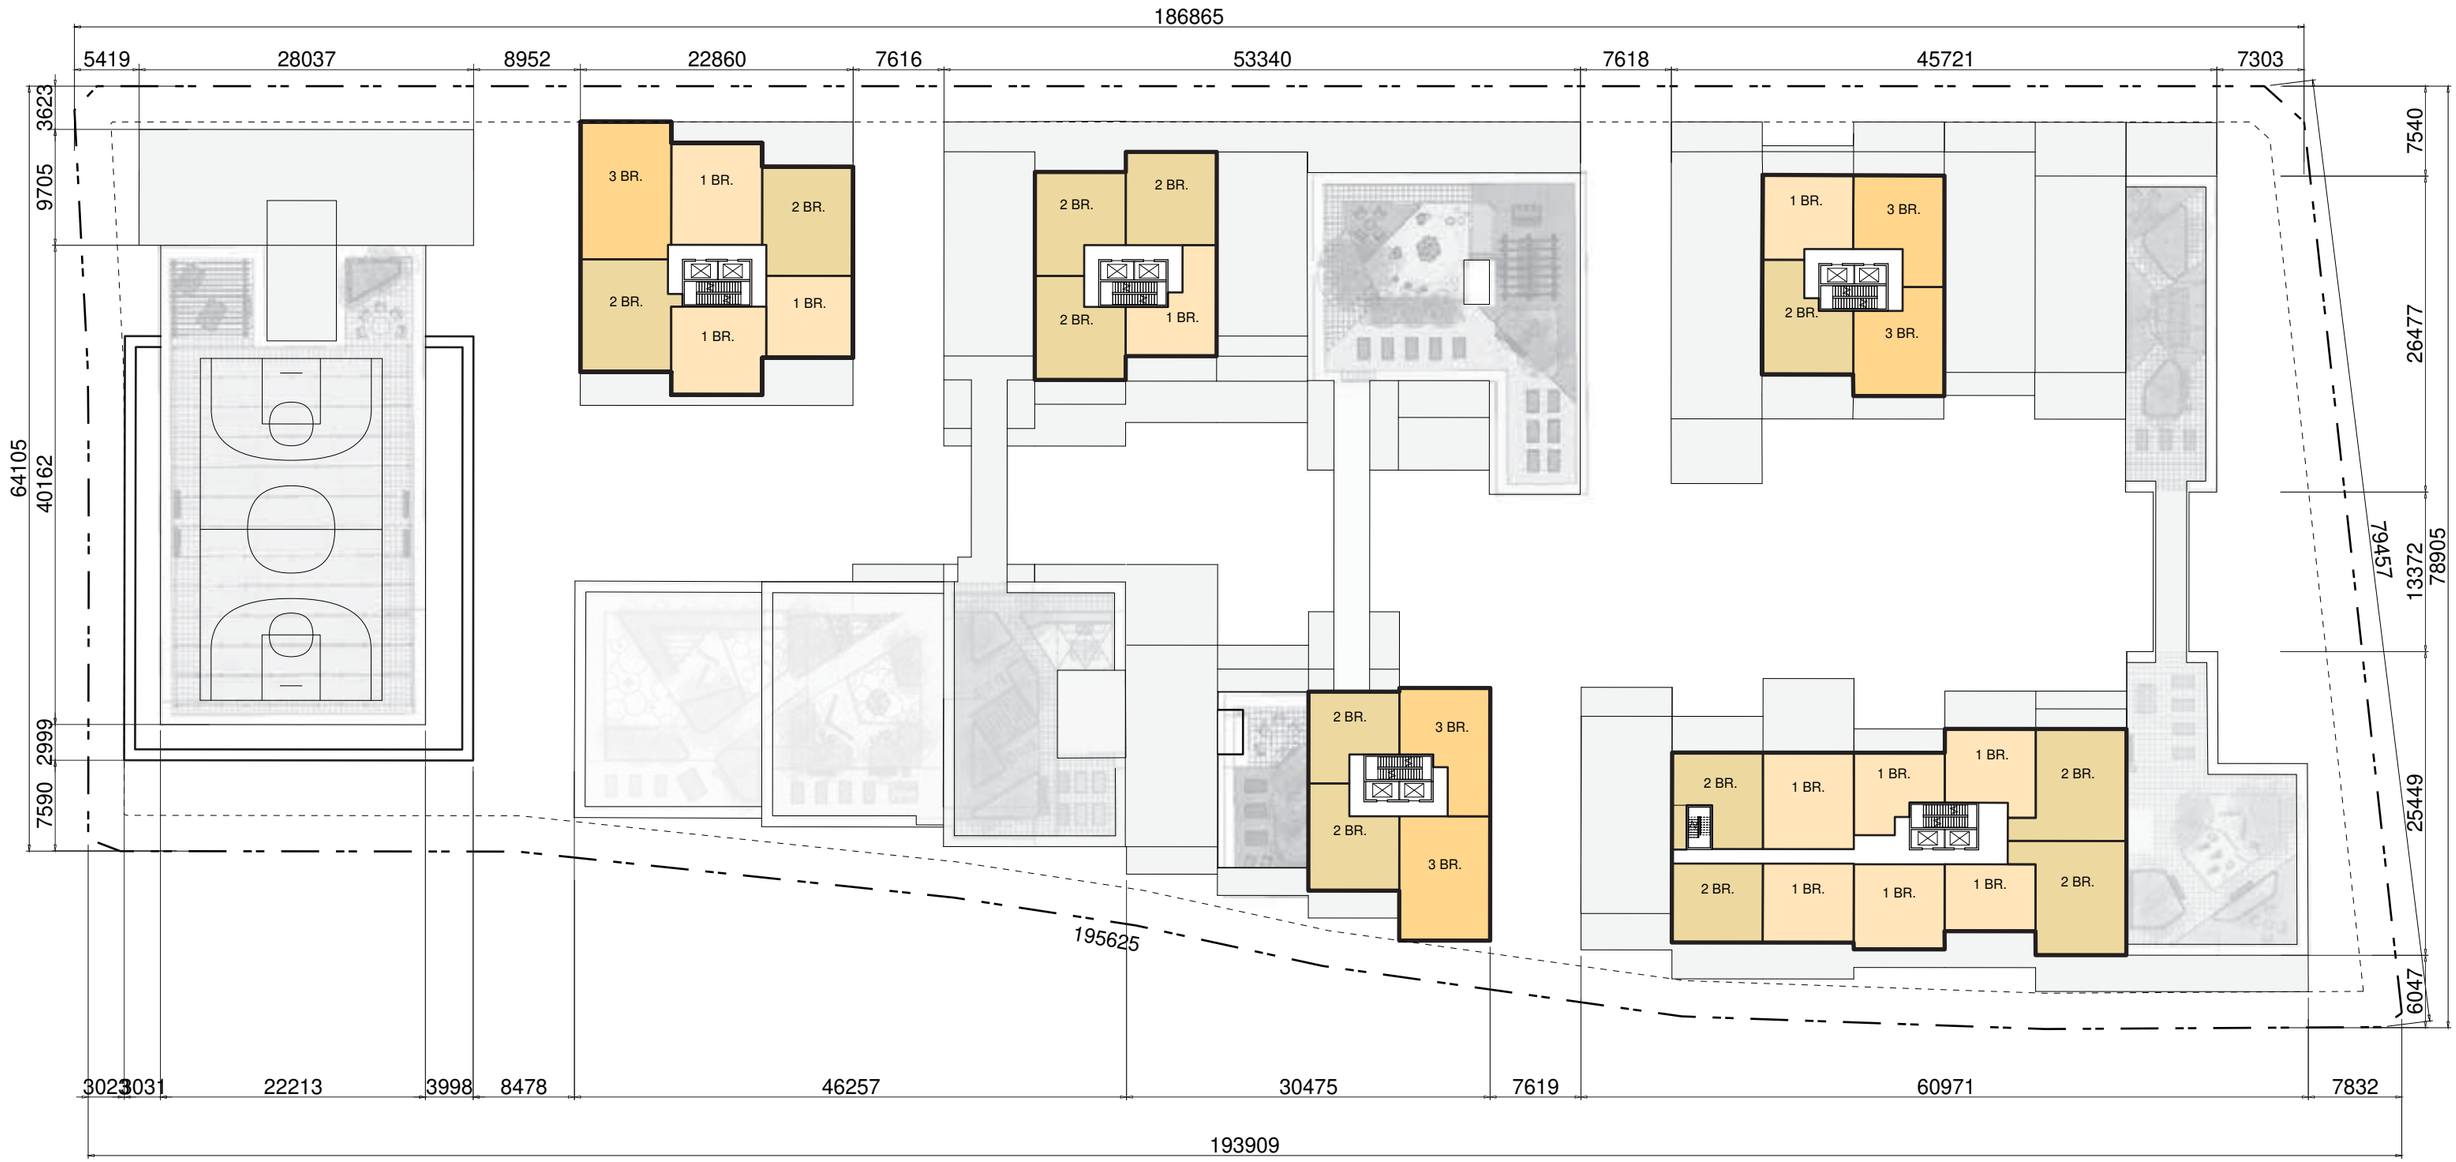


TABLE OF AREAS

BUILDING E FLOORPLATE AREA	442 m2	(4763 SF)
BUILDING F FLOORPLATE AREA	263 m2	(2833 SF)
BUILDING G FLOORPLATE AREA	269 m2	(2891 SF)
BUILDING I FLOORPLATE AREA	288 m2	(3104 SF)
BUILDING J FLOORPLATE AREA	641 m2	(6905 SF)

Residential Level 9 Plan *1:500*

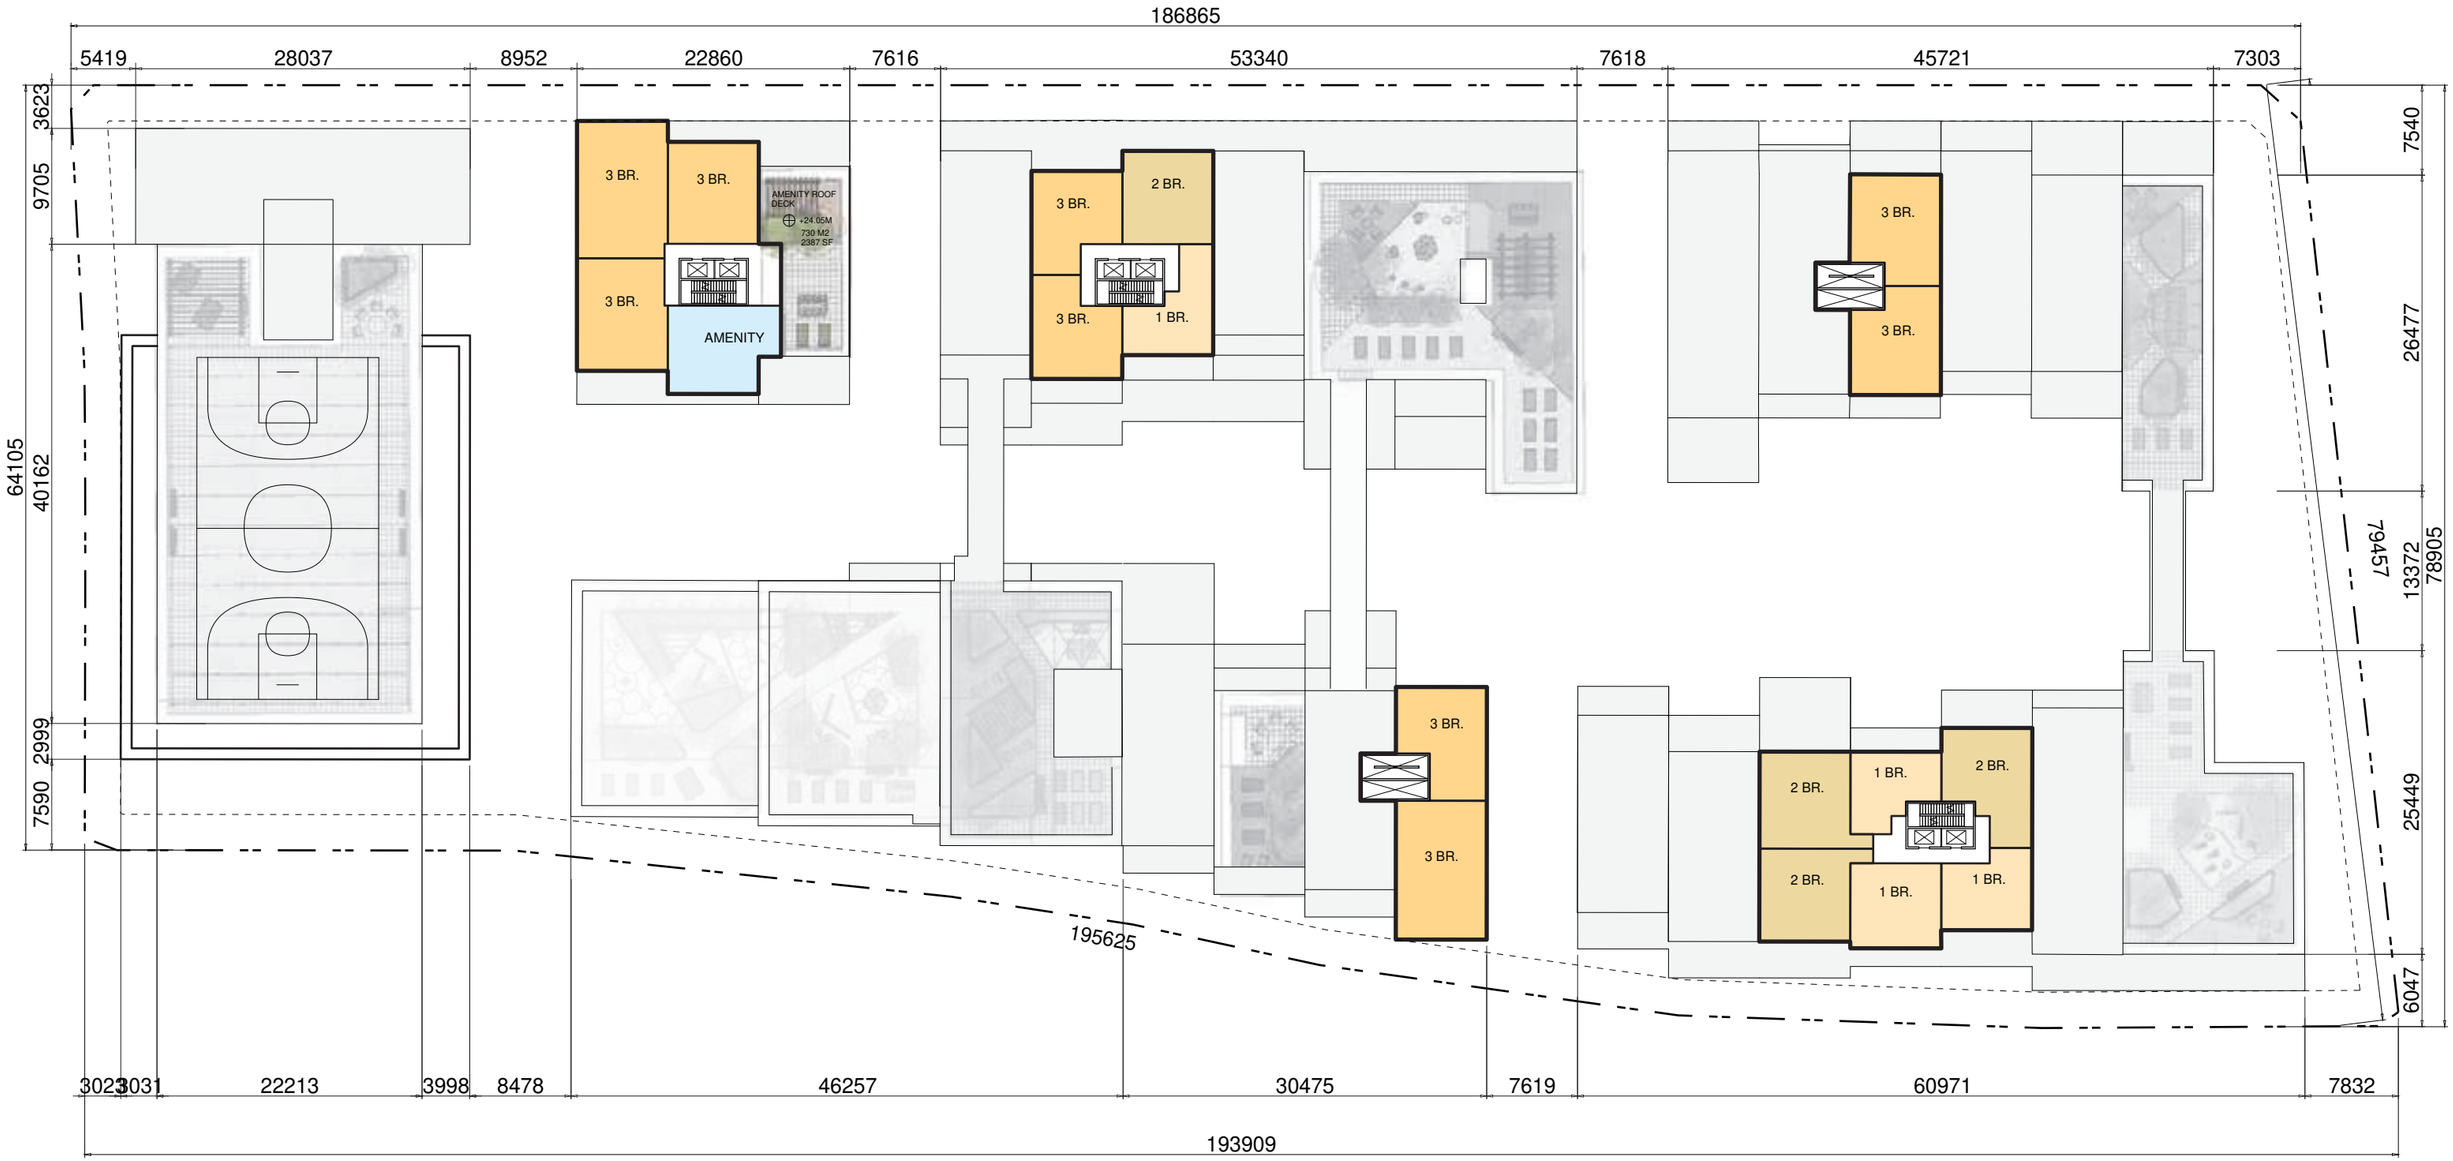

LEGEND

- CIRCULATION
- RESIDENTIAL AMENITY SPACE
- COMMERCIAL / OFFICE
- CRU
- CULTURAL CENTRE
- DAYCARE FACILITY
- PARKING
- SERVICE

1 BR 2 BR 3 BR RESIDENTIAL

Residential Level 10 Plan *1:500*

TABLE OF AREAS

BUILDING E	FLOORPLATE AREA	338 m2	(3640 SF)
BUILDING F	FLOORPLATE AREA	263 m2	(2833 SF)
BUILDING G	FLOORPLATE AREA	153 m2	(1642 SF)
BUILDING I	FLOORPLATE AREA	173 m2	(1863 SF)
BUILDING J	FLOORPLATE AREA	376 m2	(4047 SF)

7.2 898 MAIN ST PLANS /


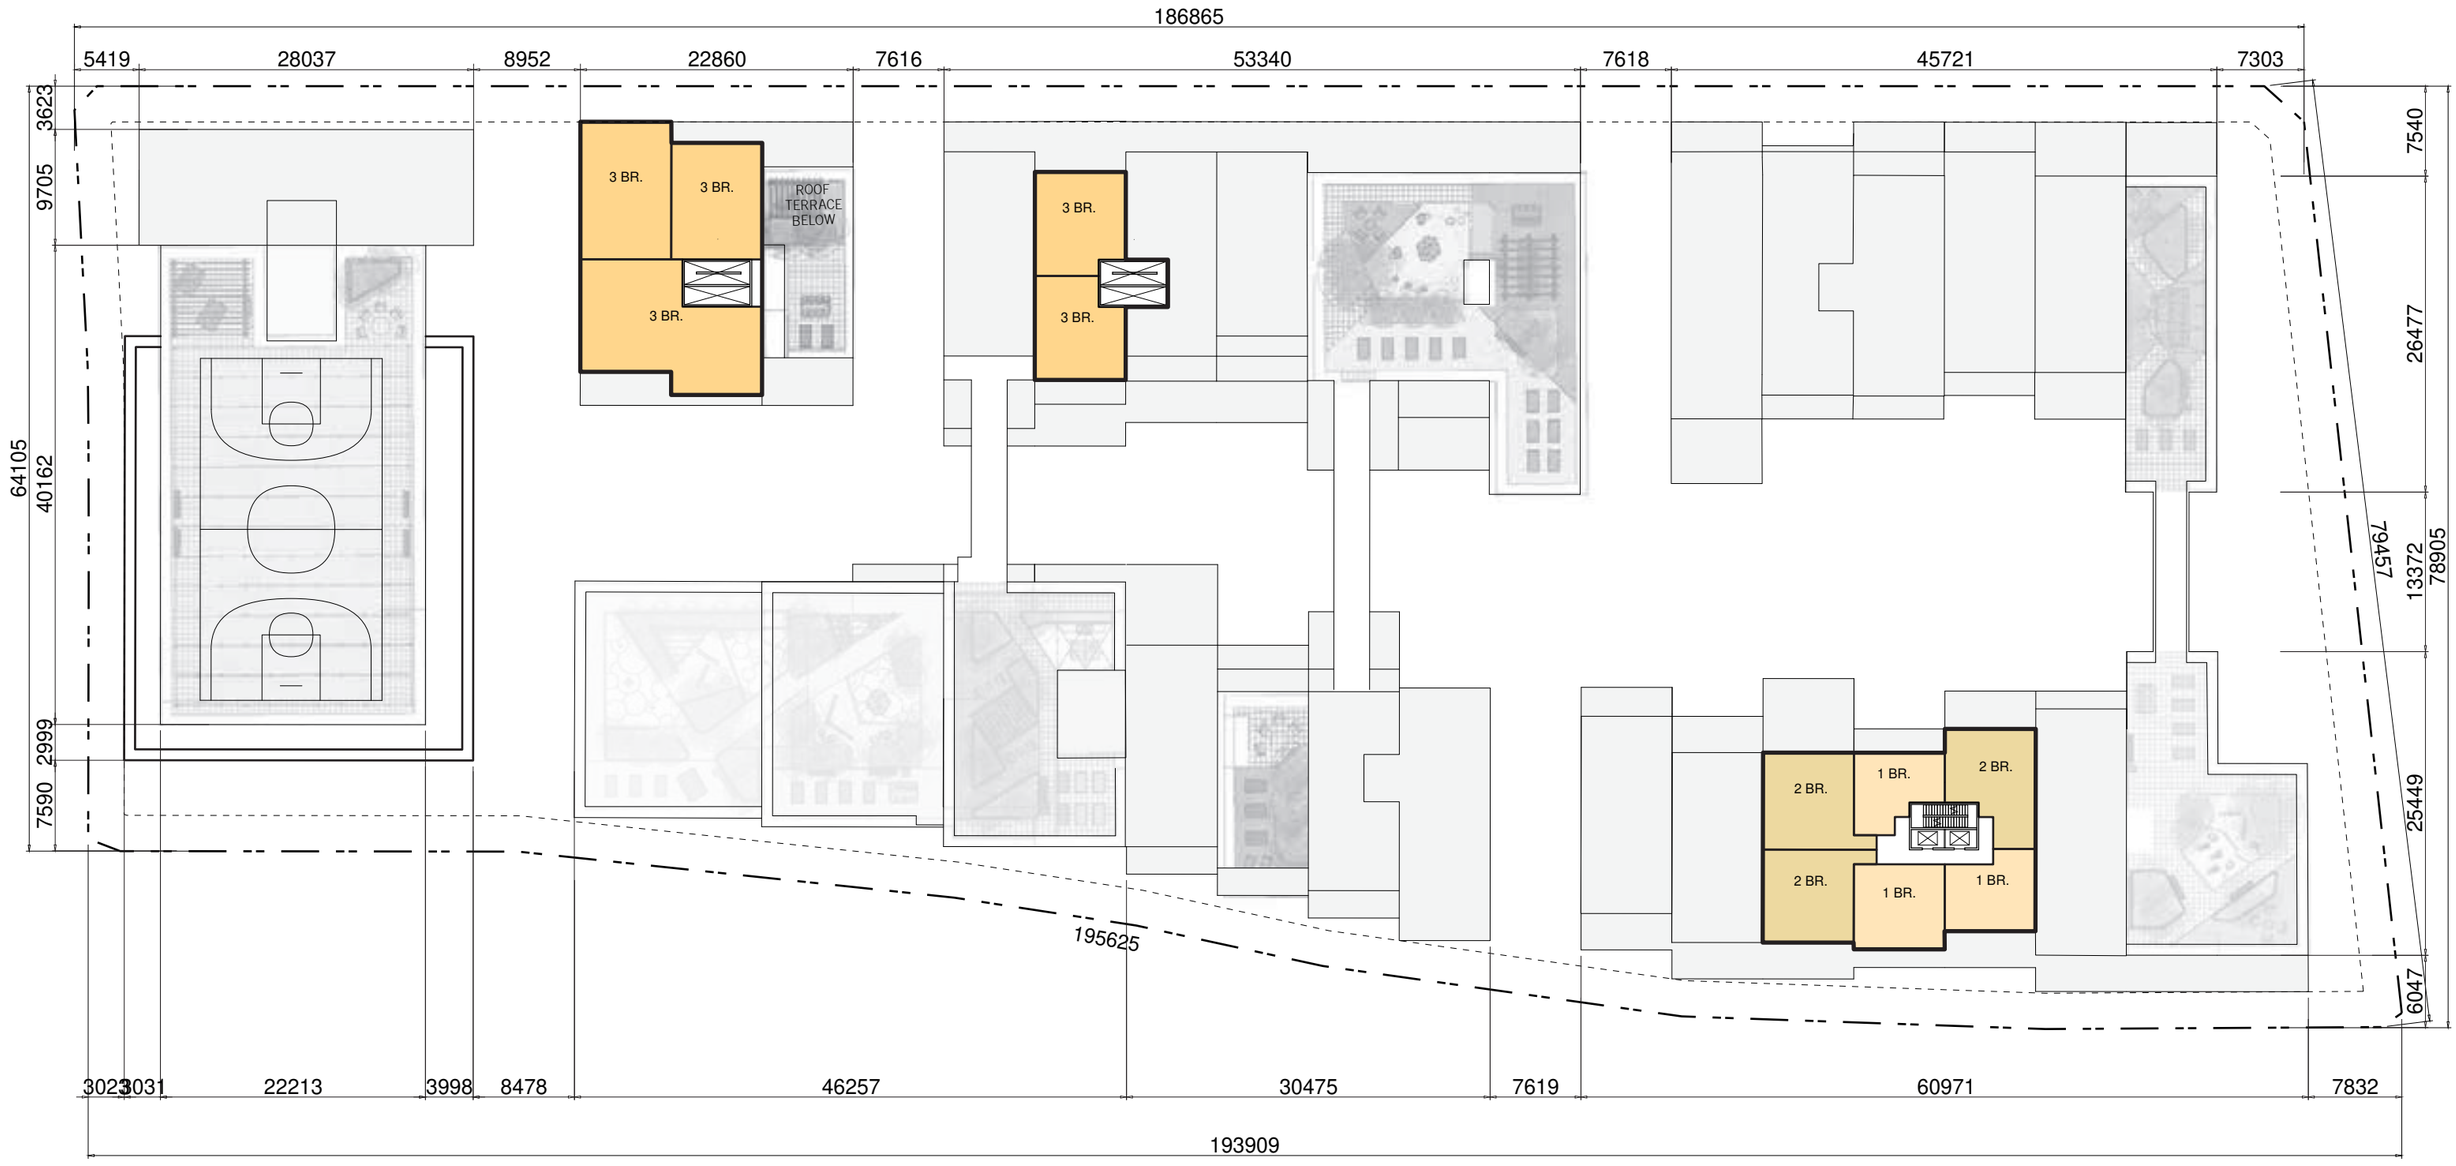


TABLE OF AREAS

BUILDING E FLOORPLATE AREA	321 m2	(3451 SF)
BUILDING F FLOORPLATE AREA	147 m2	(1580 SF)
BUILDING J FLOORPLATE AREA	376 m2	(4047 SF)

Residential Level 11 Plan *1:500*

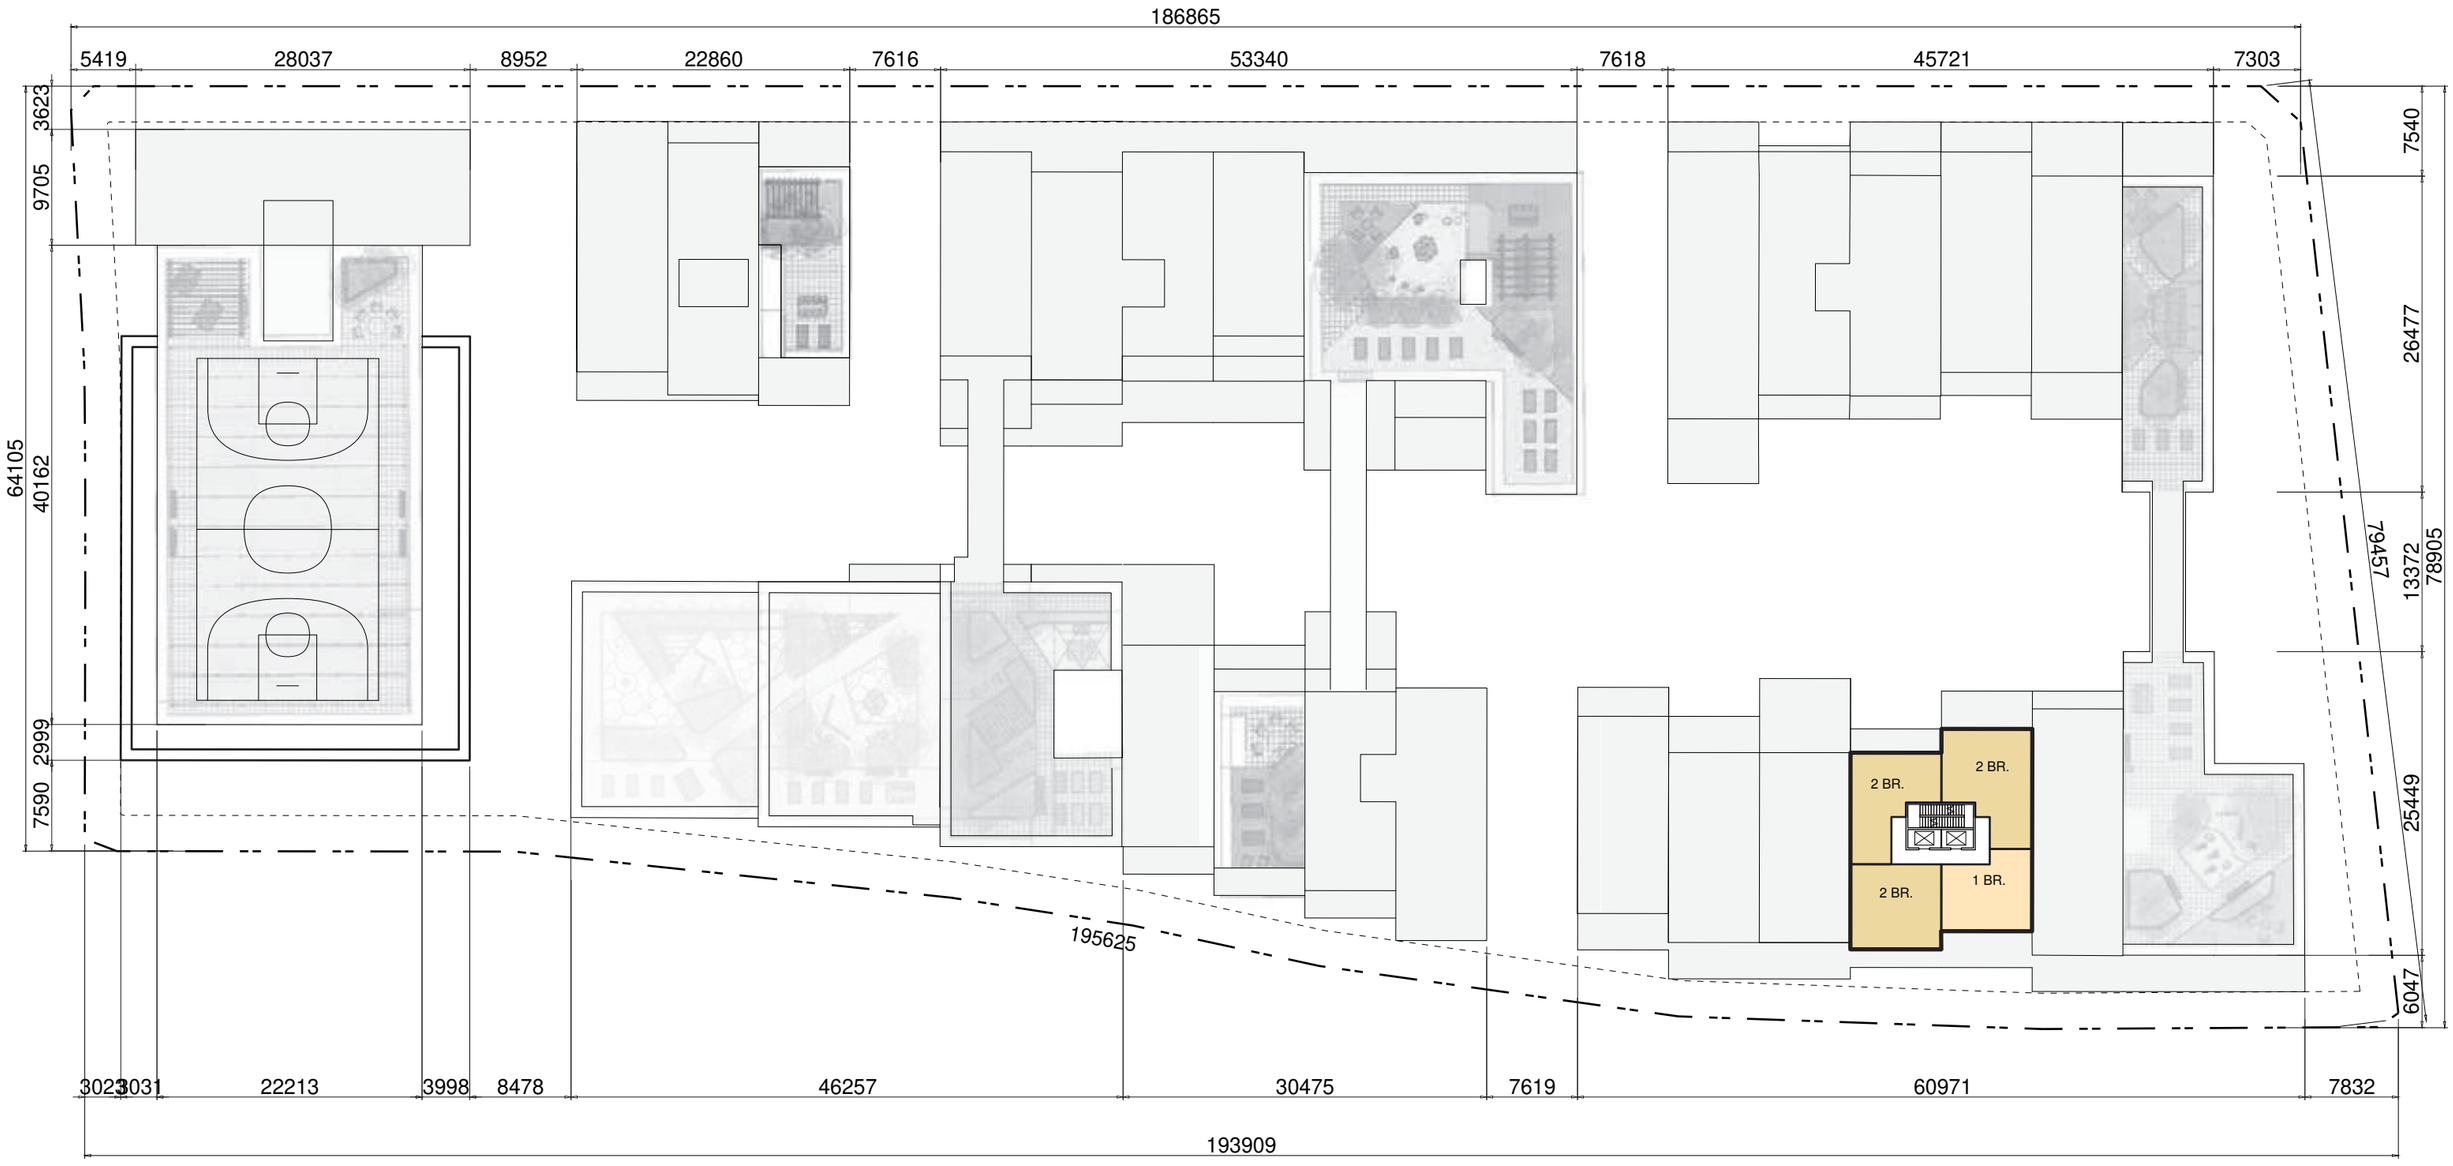

LEGEND

- CIRCULATION
- RESIDENTIAL AMENITY SPACE
- COMMERCIAL / OFFICE
- CRU
- CULTURAL CENTRE
- DAYCARE FACILITY
- PARKING
- SERVICE
- RESIDENTIAL — 1 BR, 2 BR, 3 BR

TABLE OF AREAS

BUILDING J FLOORPLATE AREA _____ 255 m2 (2740 SF)

Residential Level 12 Plan *1:500*


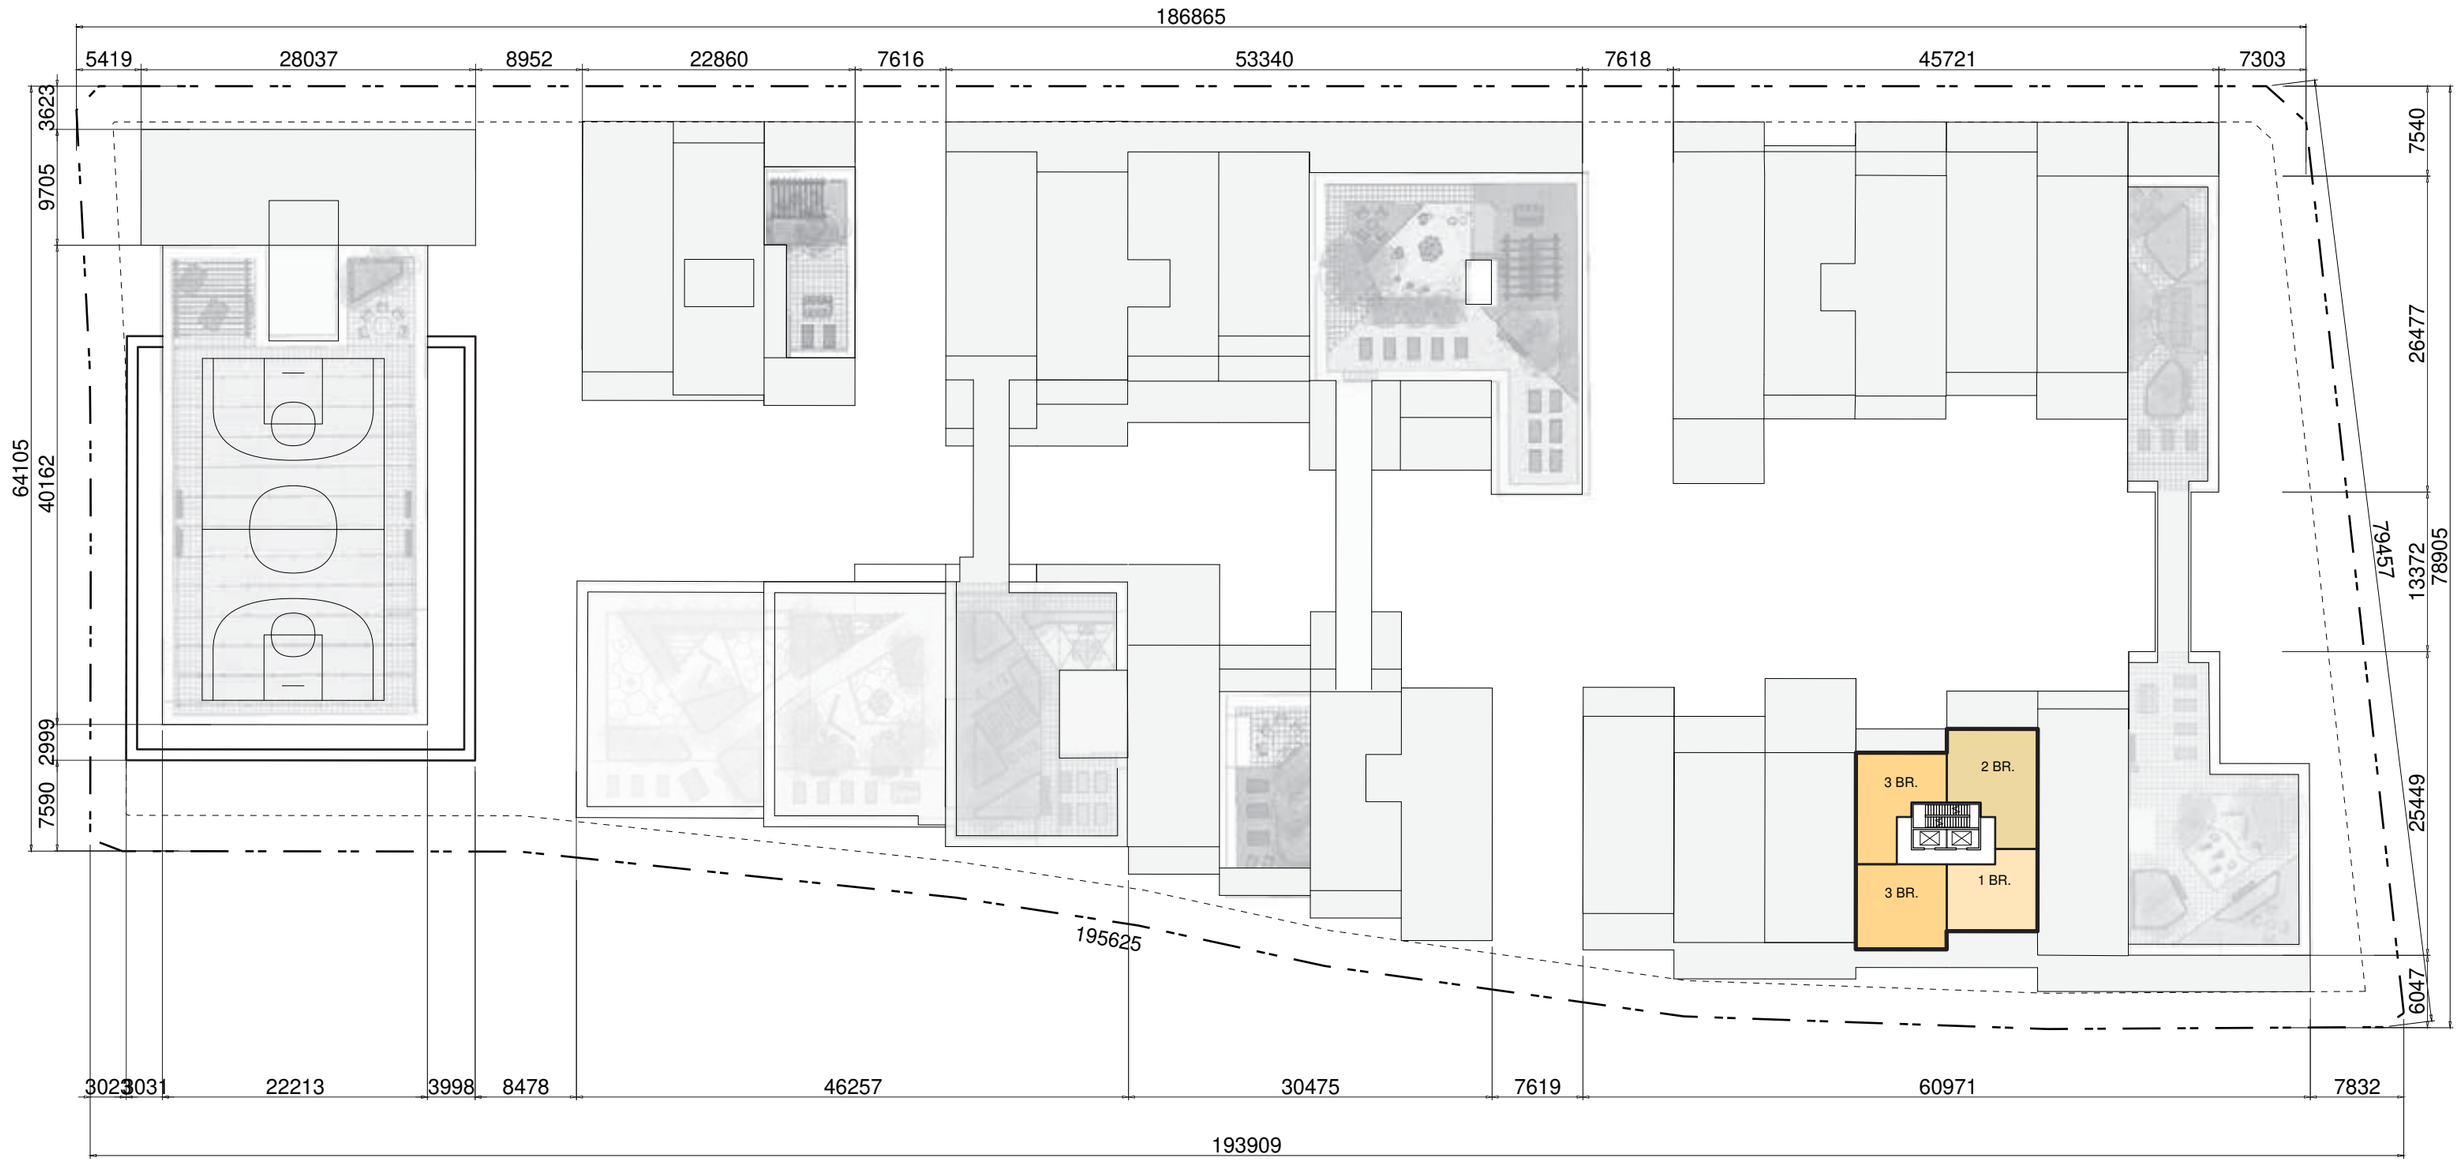


TABLE OF AREAS

BUILDING J FLOORPLATE AREA _____ 255 m2 (2740 SF)

Residential Level 13 Plan *1:500*

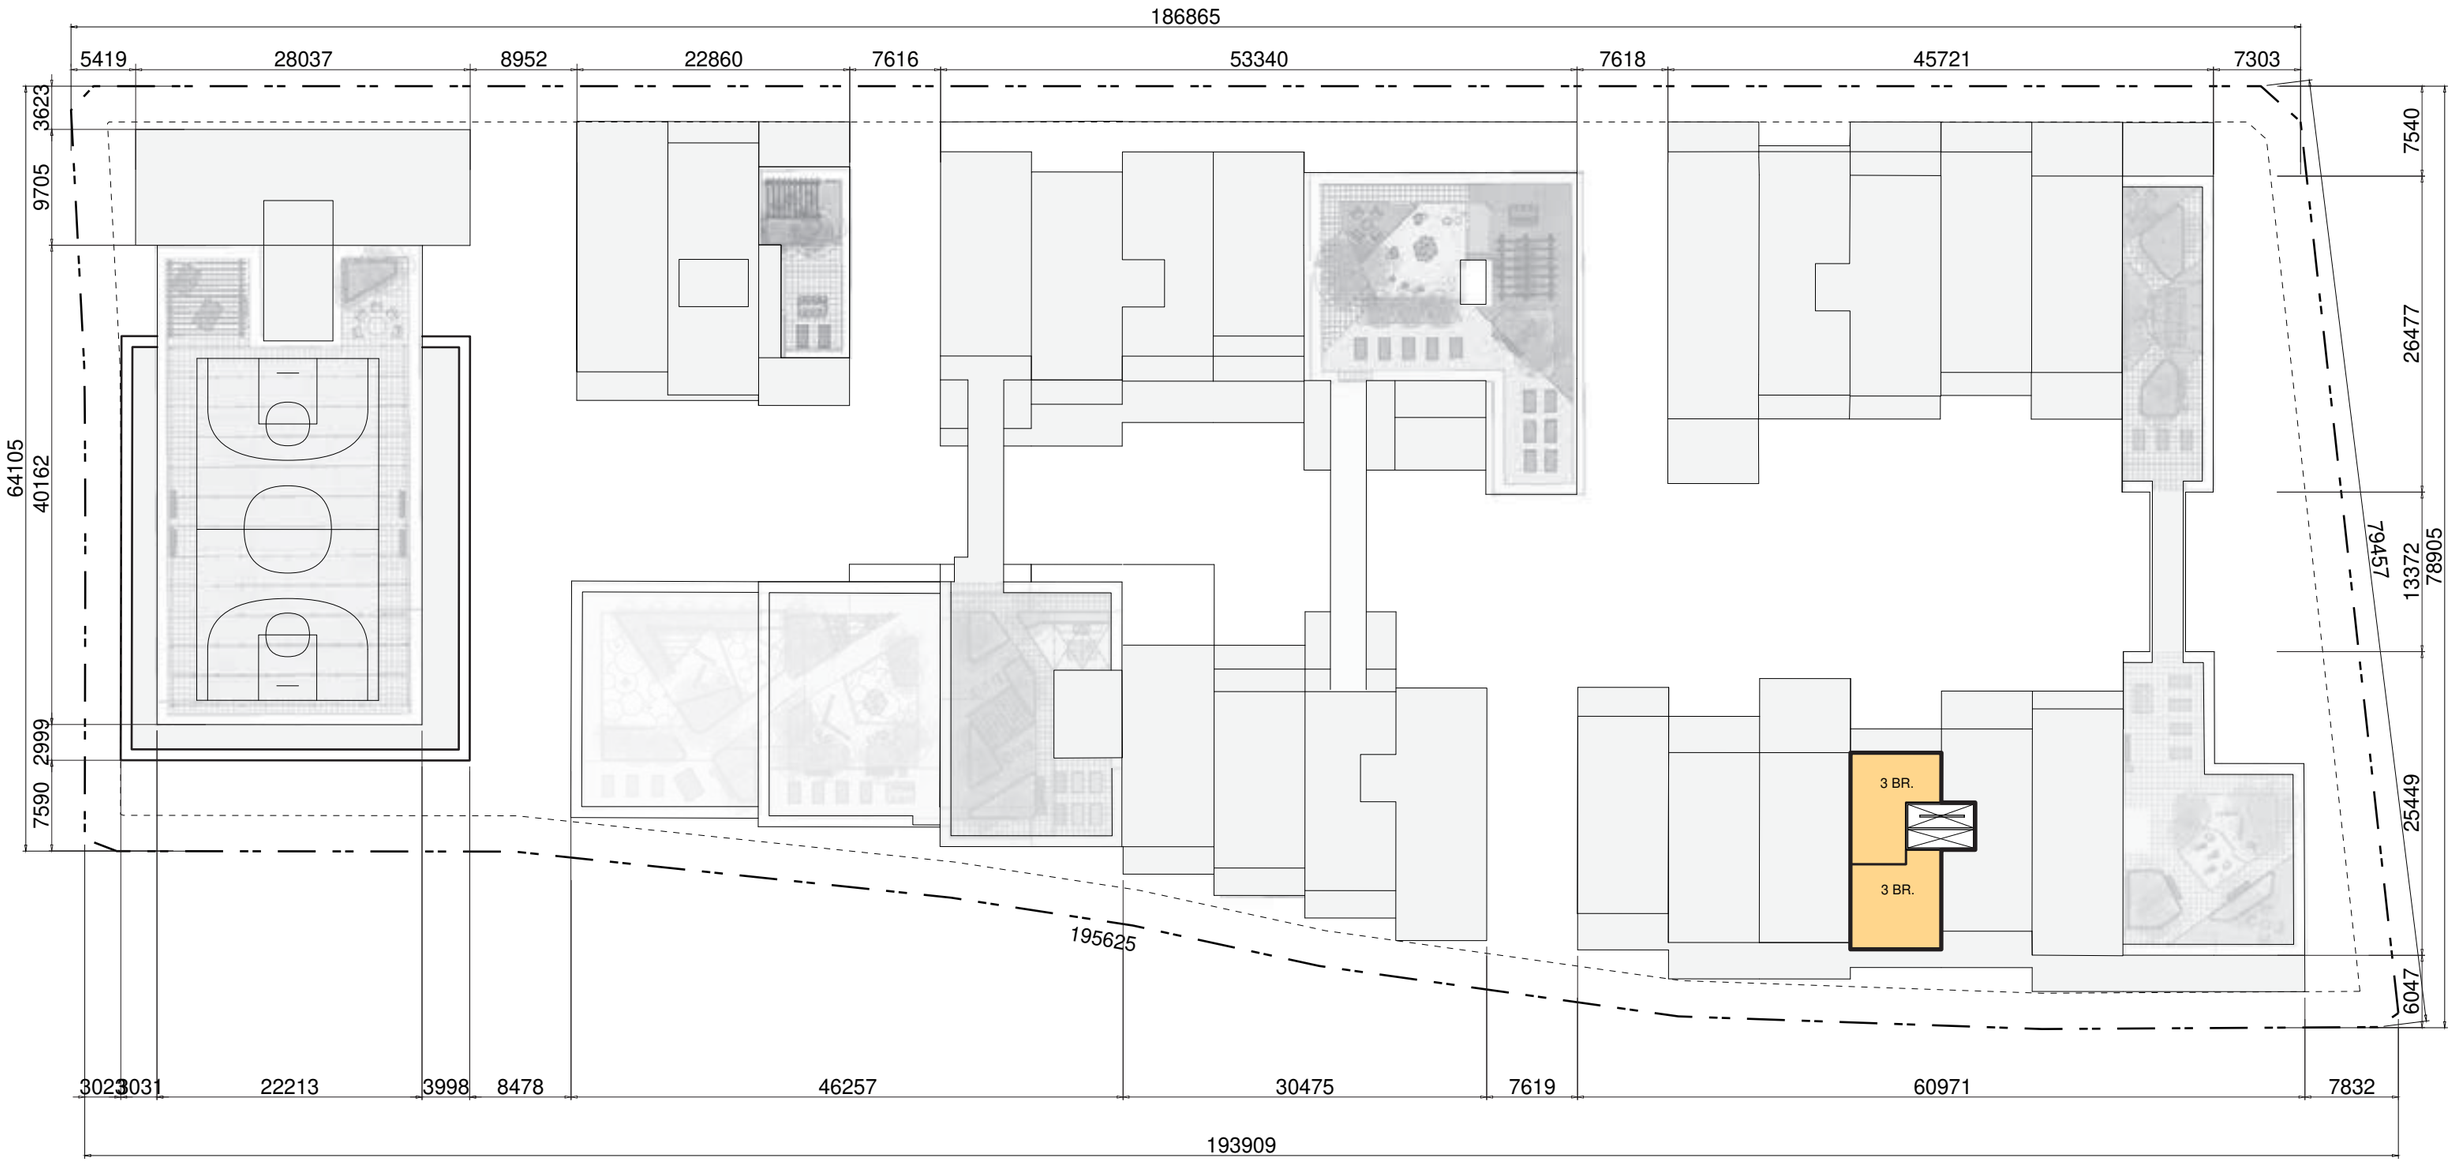

LEGEND


- CIRCULATION
- RESIDENTIAL AMENITY SPACE
- COMMERCIAL / OFFICE
- CRU
- CULTURAL CENTRE
- DAYCARE FACILITY
- PARKING
- SERVICE
- RESIDENTIAL — 1 BR, 2 BR, 3 BR

TABLE OF AREAS

BUILDING J FLOORPLATE AREA _____ 137 m2 (1472 SF)

Residential Level 14 Plan *1:500*

7.2 898 MAIN ST PLANS /

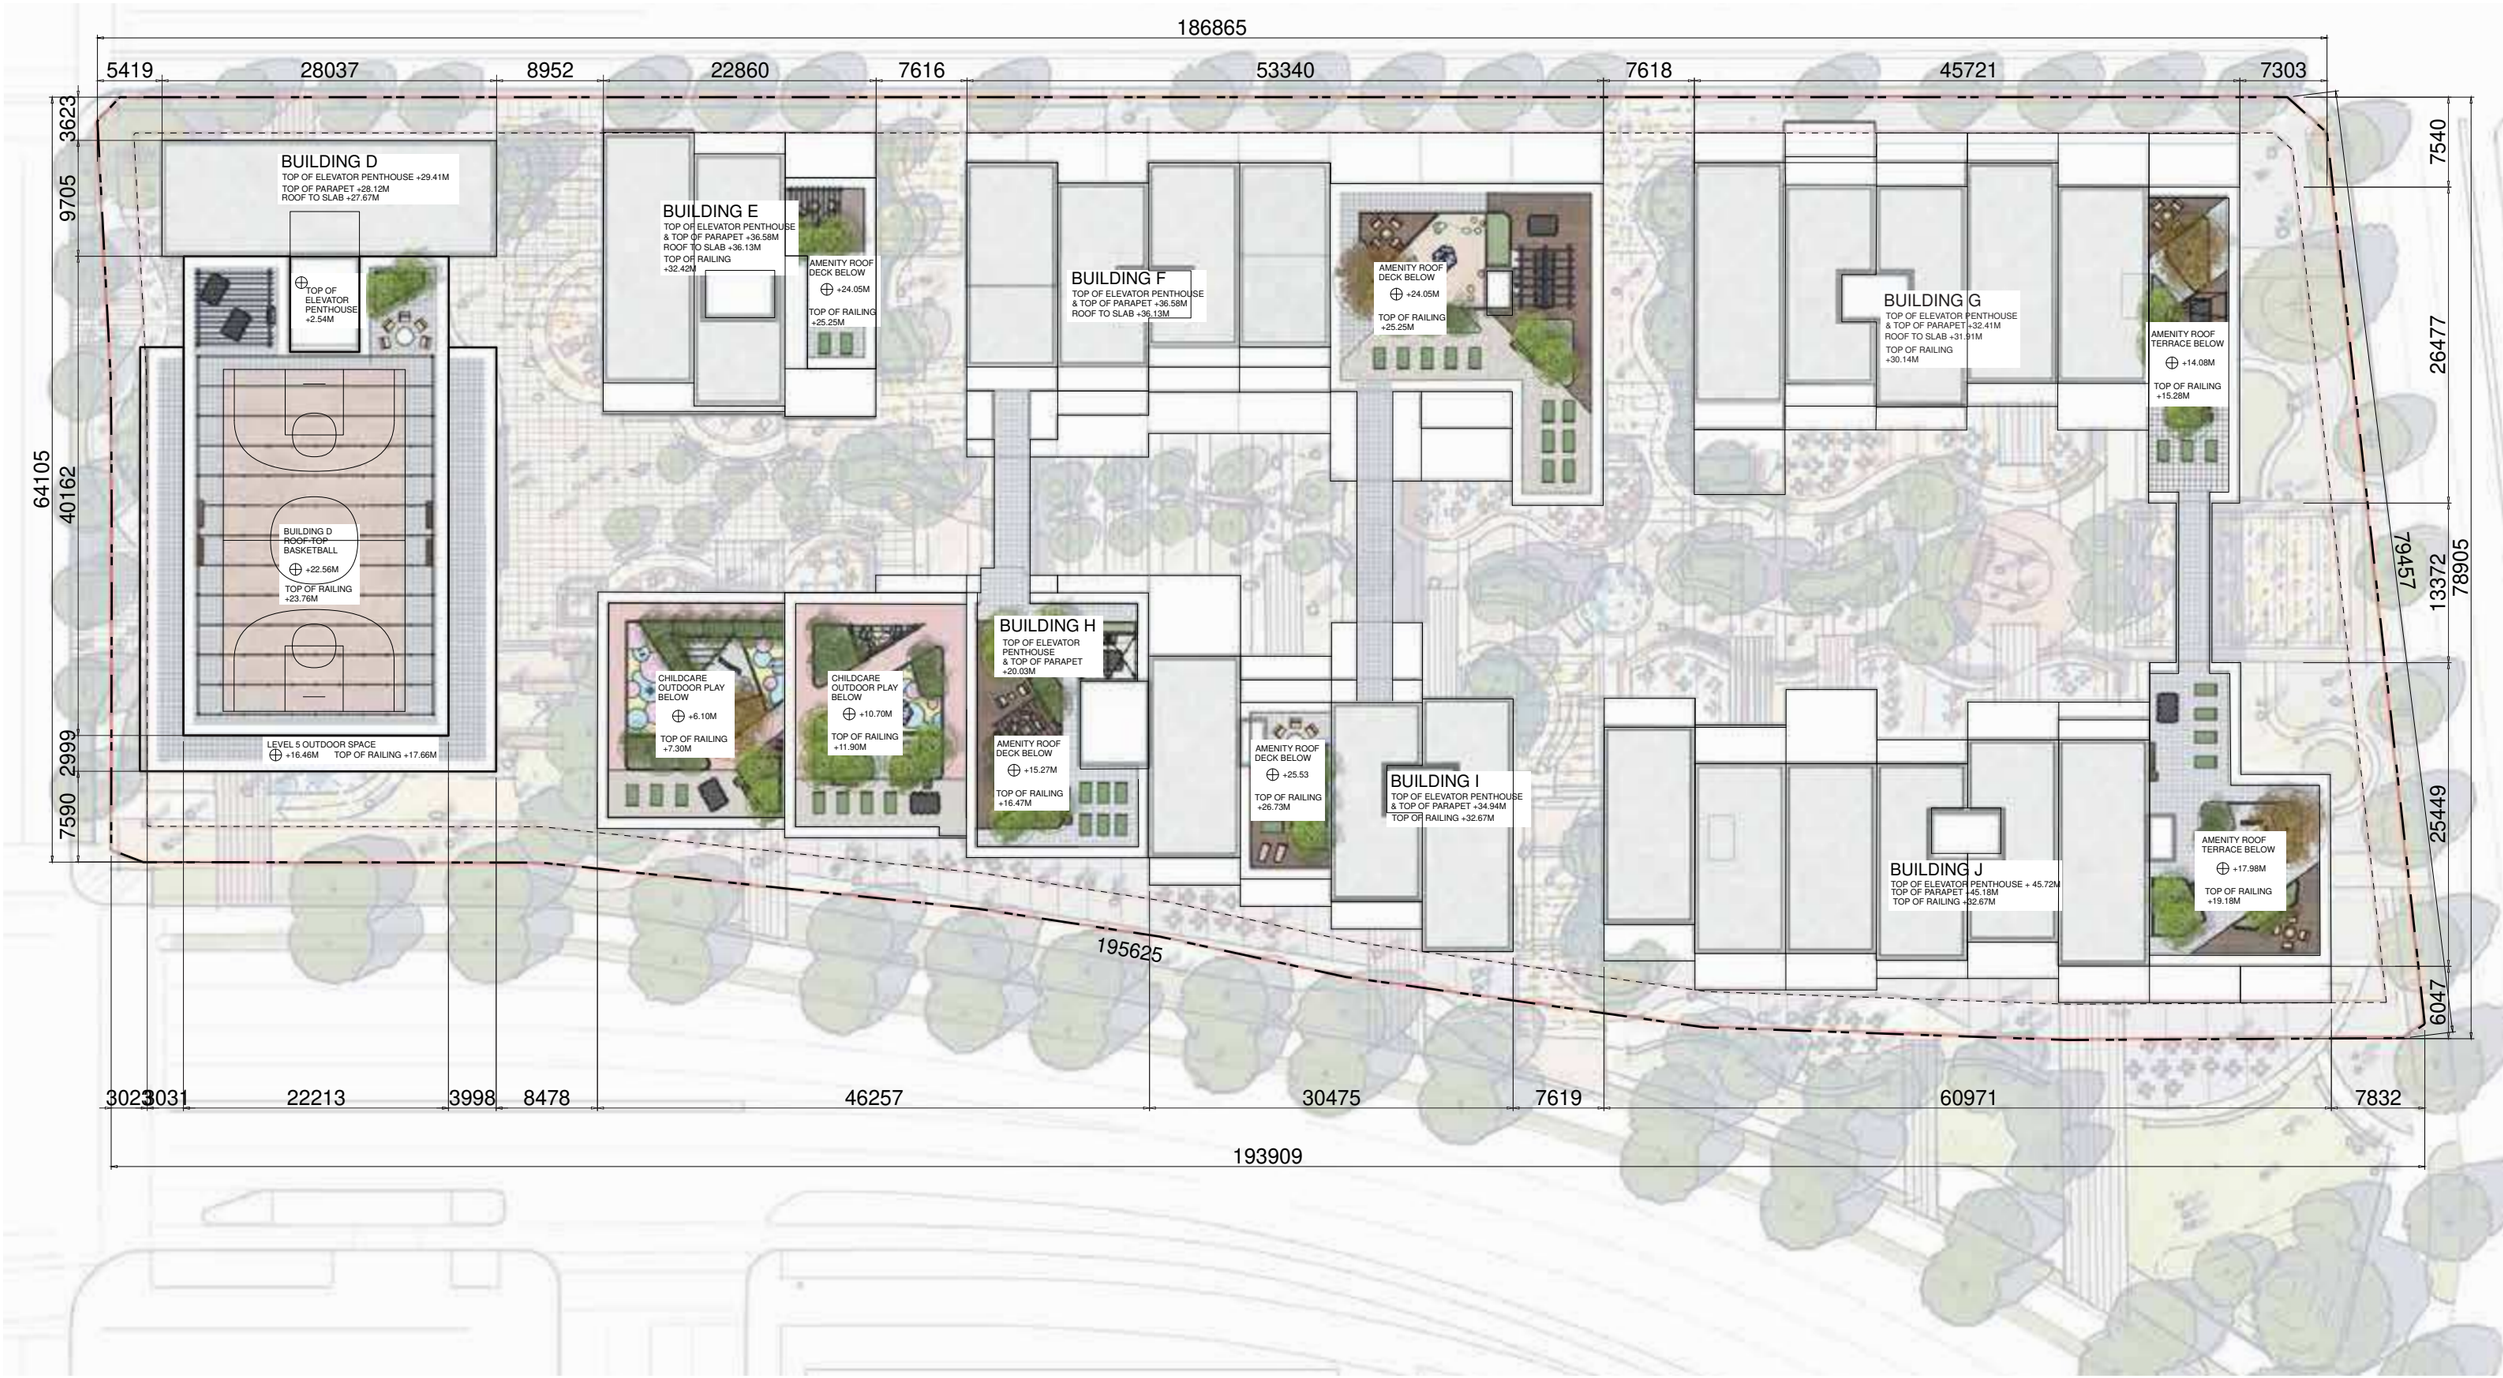

Roof Level Plan *1:500*