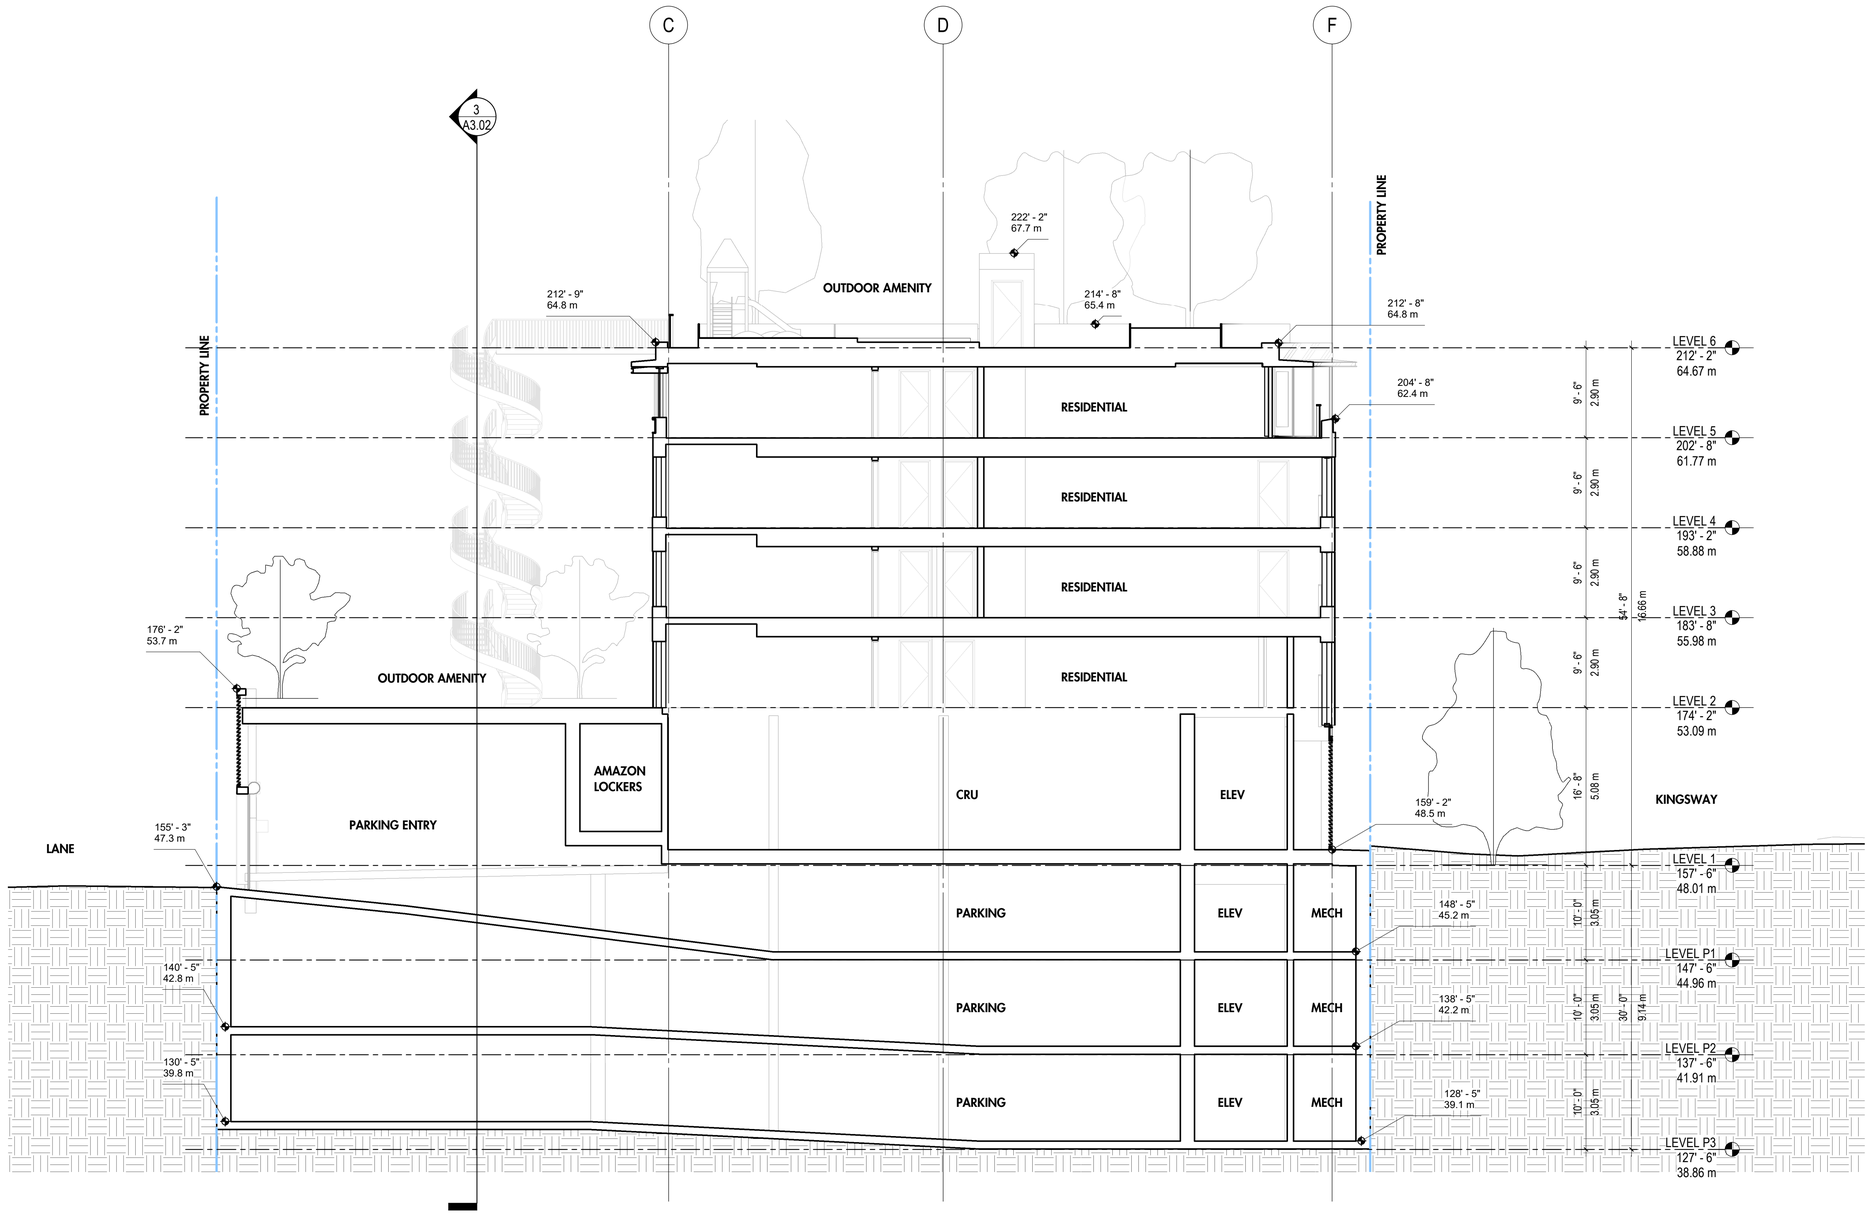

1 / A3.01 **BUILDING SECTION 1**
1/8" = 1'-0"

2019-07-24 11:08:52

ZGF

ZGF Architects Inc.
355 Burrard Street,
Suite 350
Vancouver, BC V6C 2G8
T: 604 558 8390

www.zgf.com

Revisions

1 Issued For Rezoning 7/24/19

VAHA KINGSWAY

1001 KINGSWAY
VANCOUVER BC V5V 3C7

Drawing Title

SECTIONS,
BUILDING

Date:	7/24/2019
Job No:	24845.akin
Drawn By:	KB
Checked By:	AT

Drawing No.

A3.01

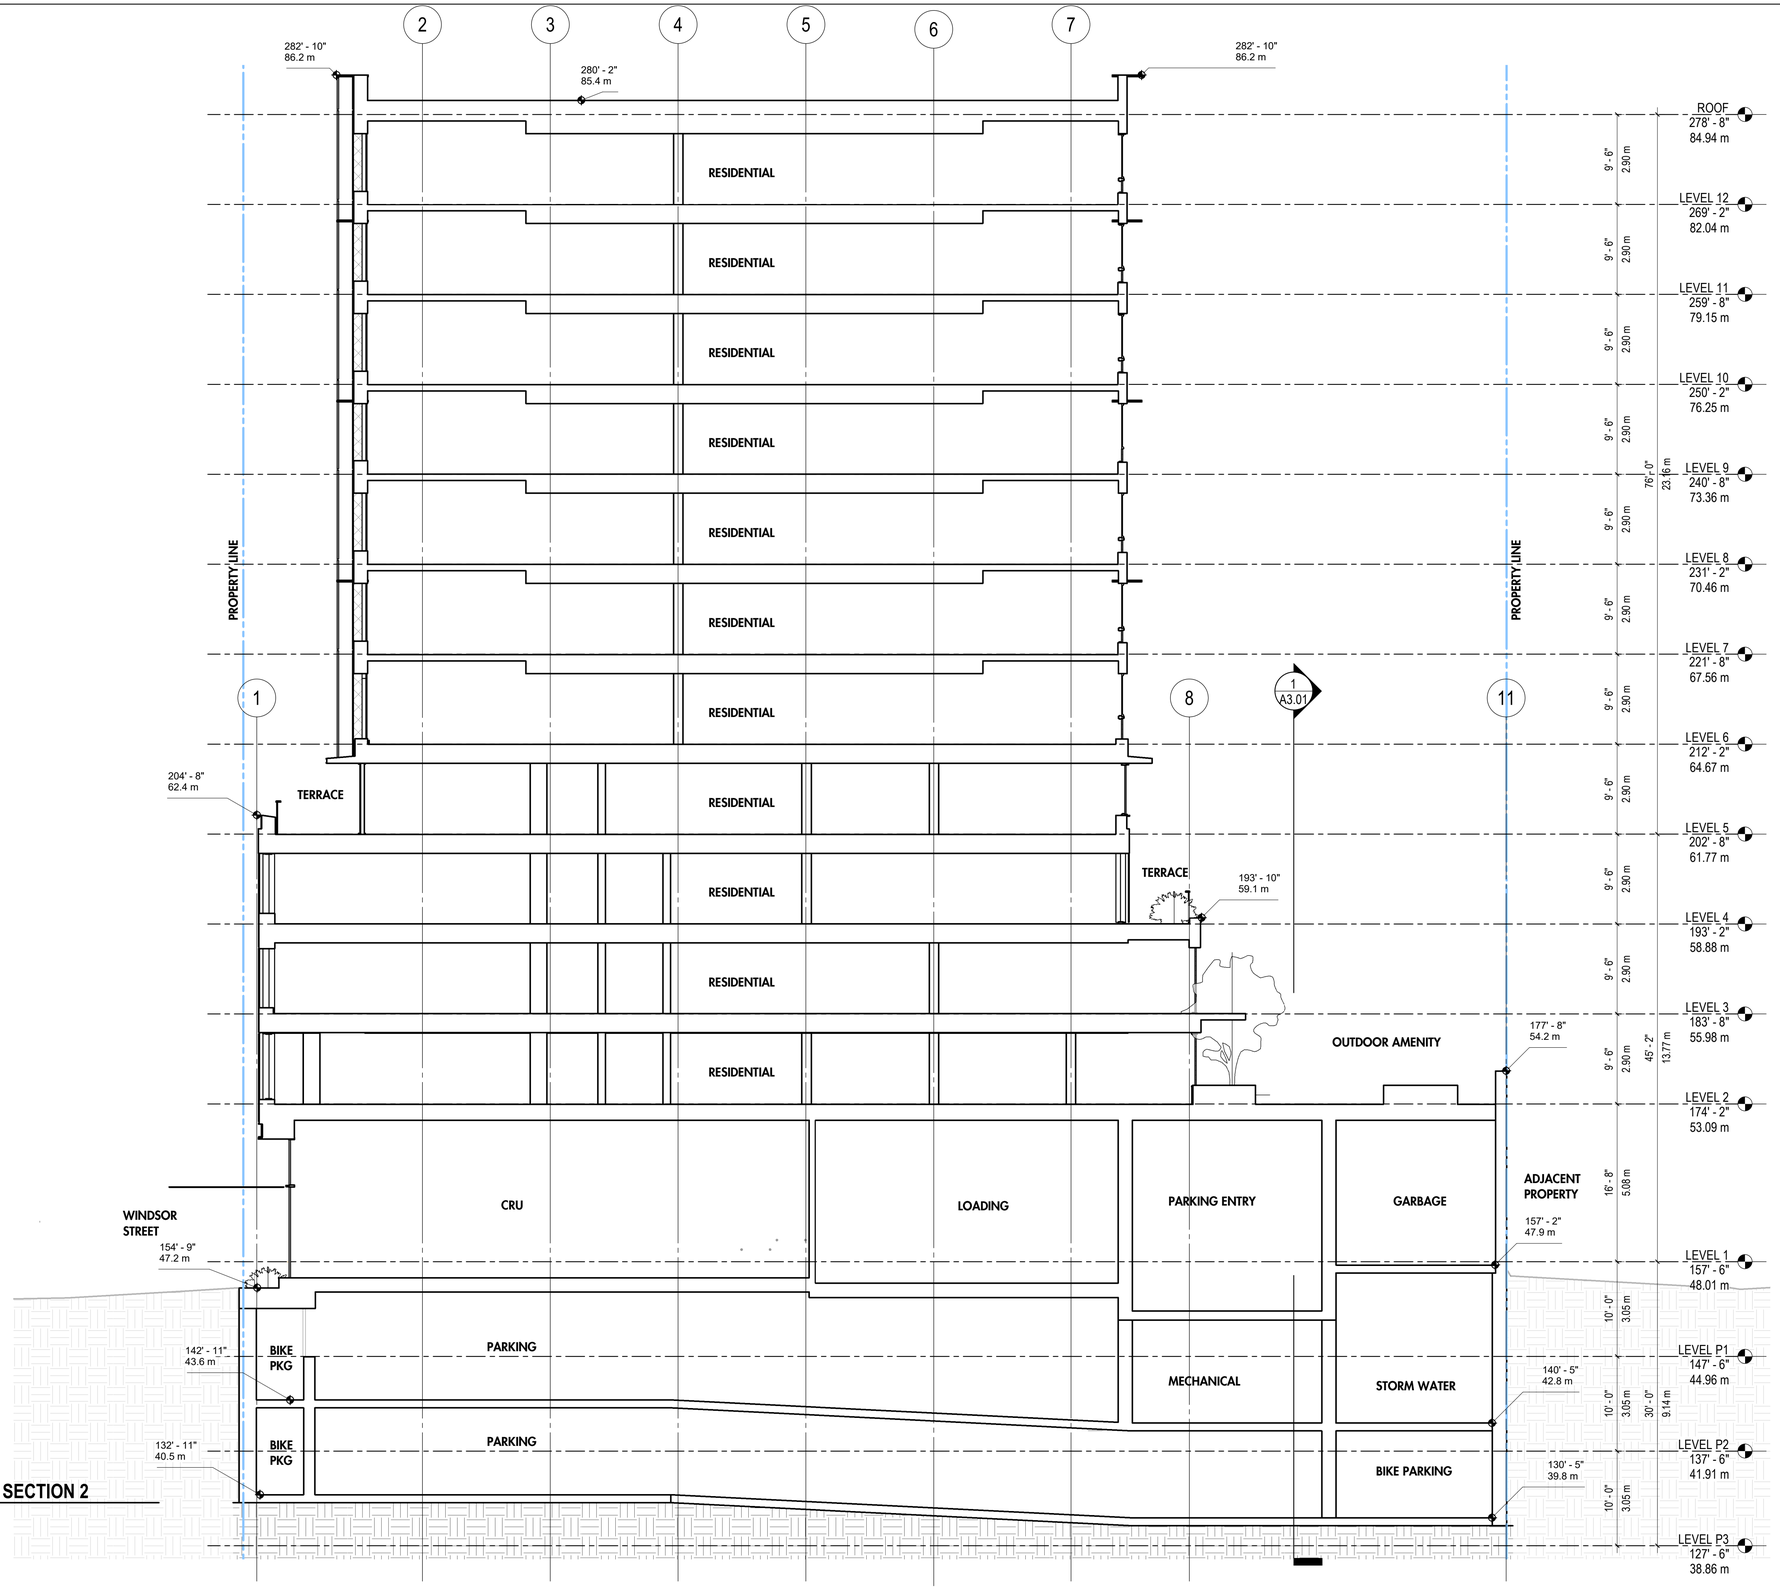

3 A3.02 **BUILDING SECTION 2**
1/8" = 1'-0"

2019-07-24 11:08:54

ZGF

ZGF Architects Inc.
355 Burrard Street,
Suite 350
Vancouver, BC V6C 2G8
T: 604 558 8390

www.zgf.com

Revisions

1 Issued For Rezoning 7/24/19

VAHA KINGSWAY

1001 KINGSWAY
VANCOUVER BC V5V 3C7

Drawing Title

SECTION,
BUILDING

Date:	7/24/2019
Job No:	24845.akin
Drawn By:	KB
Checked By:	AT

Drawing No.

A3.02

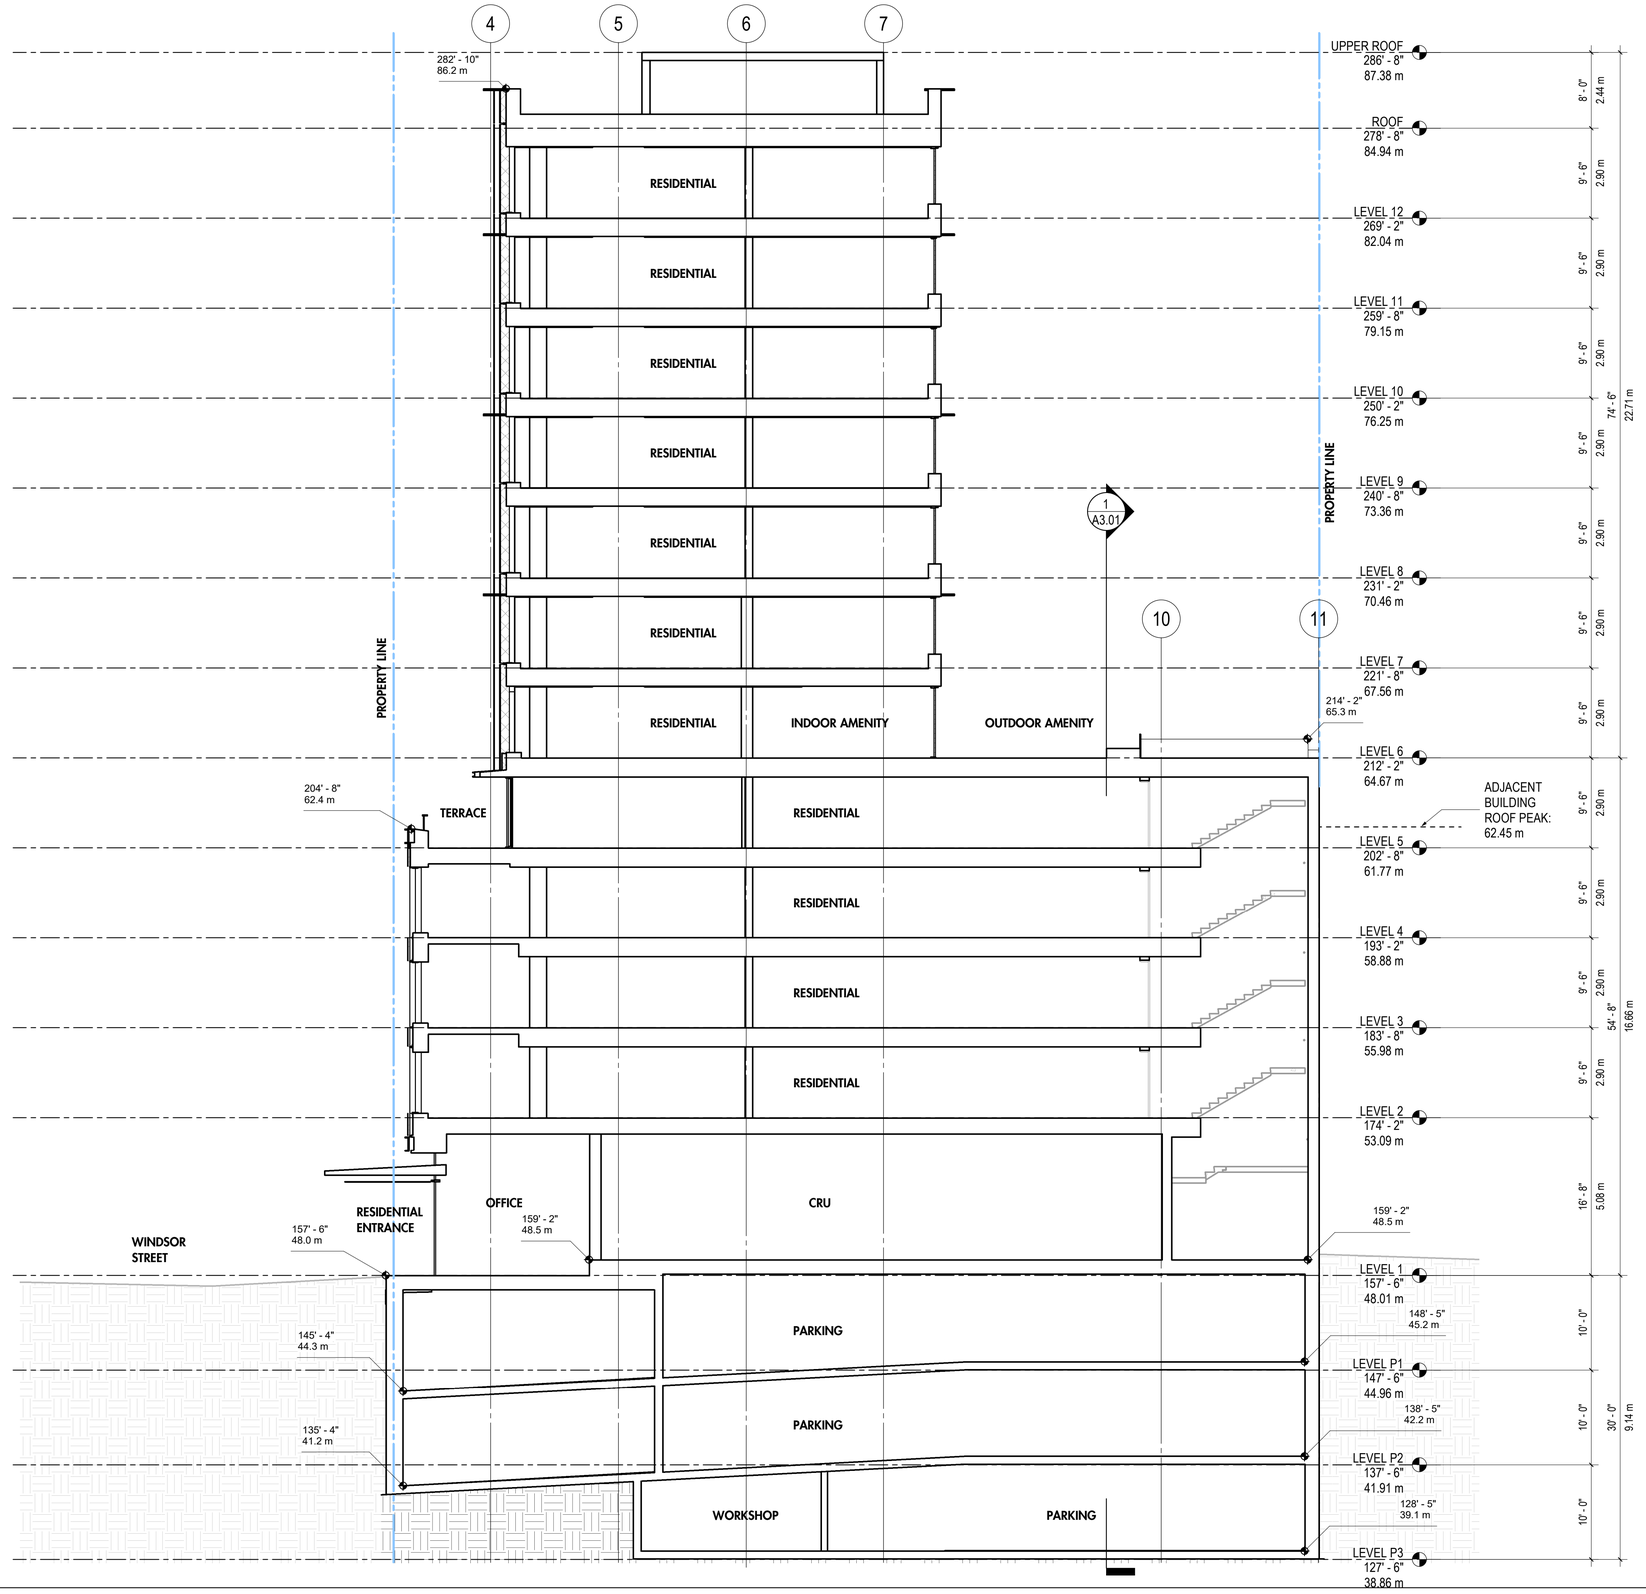

1 A3.03 **BUILDING SECTION 3**
1/8" = 1'-0"

2019-07-24 11:08:56

ZGF

ZGF Architects Inc.
355 Burrard Street,
Suite 350
Vancouver, BC V6C 2G8
T: 604 558 8390

www.zgf.com

Revisions

1 Issued For Rezoning 7/24/19

VAHA KINGSWAY

1001 KINGSWAY
VANCOUVER BC V5V 3C7

Drawing Title

SECTION,
BUILDING

Date:	7/24/2019
Job No:	24845.akin
Drawn By:	KB
Checked By:	AT

Drawing No.

A3.03