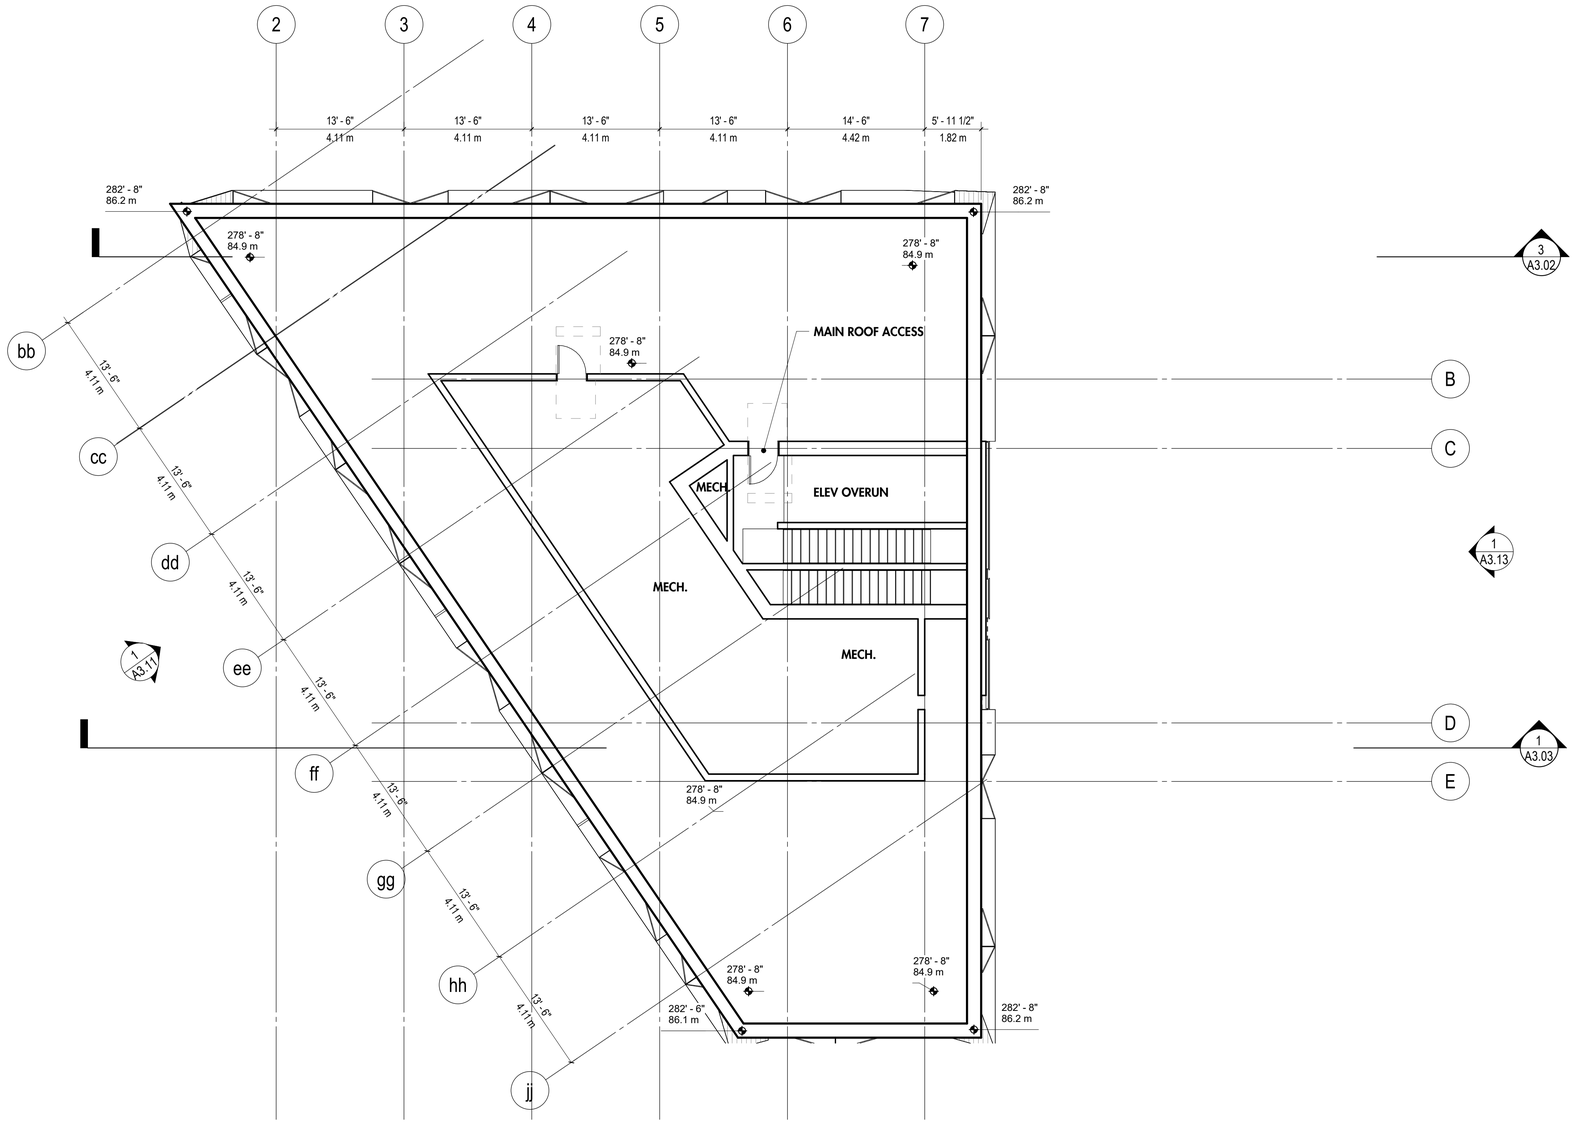

1 ROOF PLAN
A2.11 1/8" = 1'-0"

2019-07-24 11:08:49

ZGF

ZGF Architects Inc.
355 Burrard Street,
Suite 350
Vancouver, BC V6C 2G8
T: 604 558 8390

www.zgf.com

Revisions

1 Issued For Rezoning 7/24/19

VAHA KINGSWAY

1001 KINGSWAY
VANCOUVER BC V5V 3C7

Drawing Title

PLAN, ROOF

Date:	7/24/2019
Job No:	24845.akin
Drawn By:	KB
Checked By:	AT

Drawing No.

A2.11