



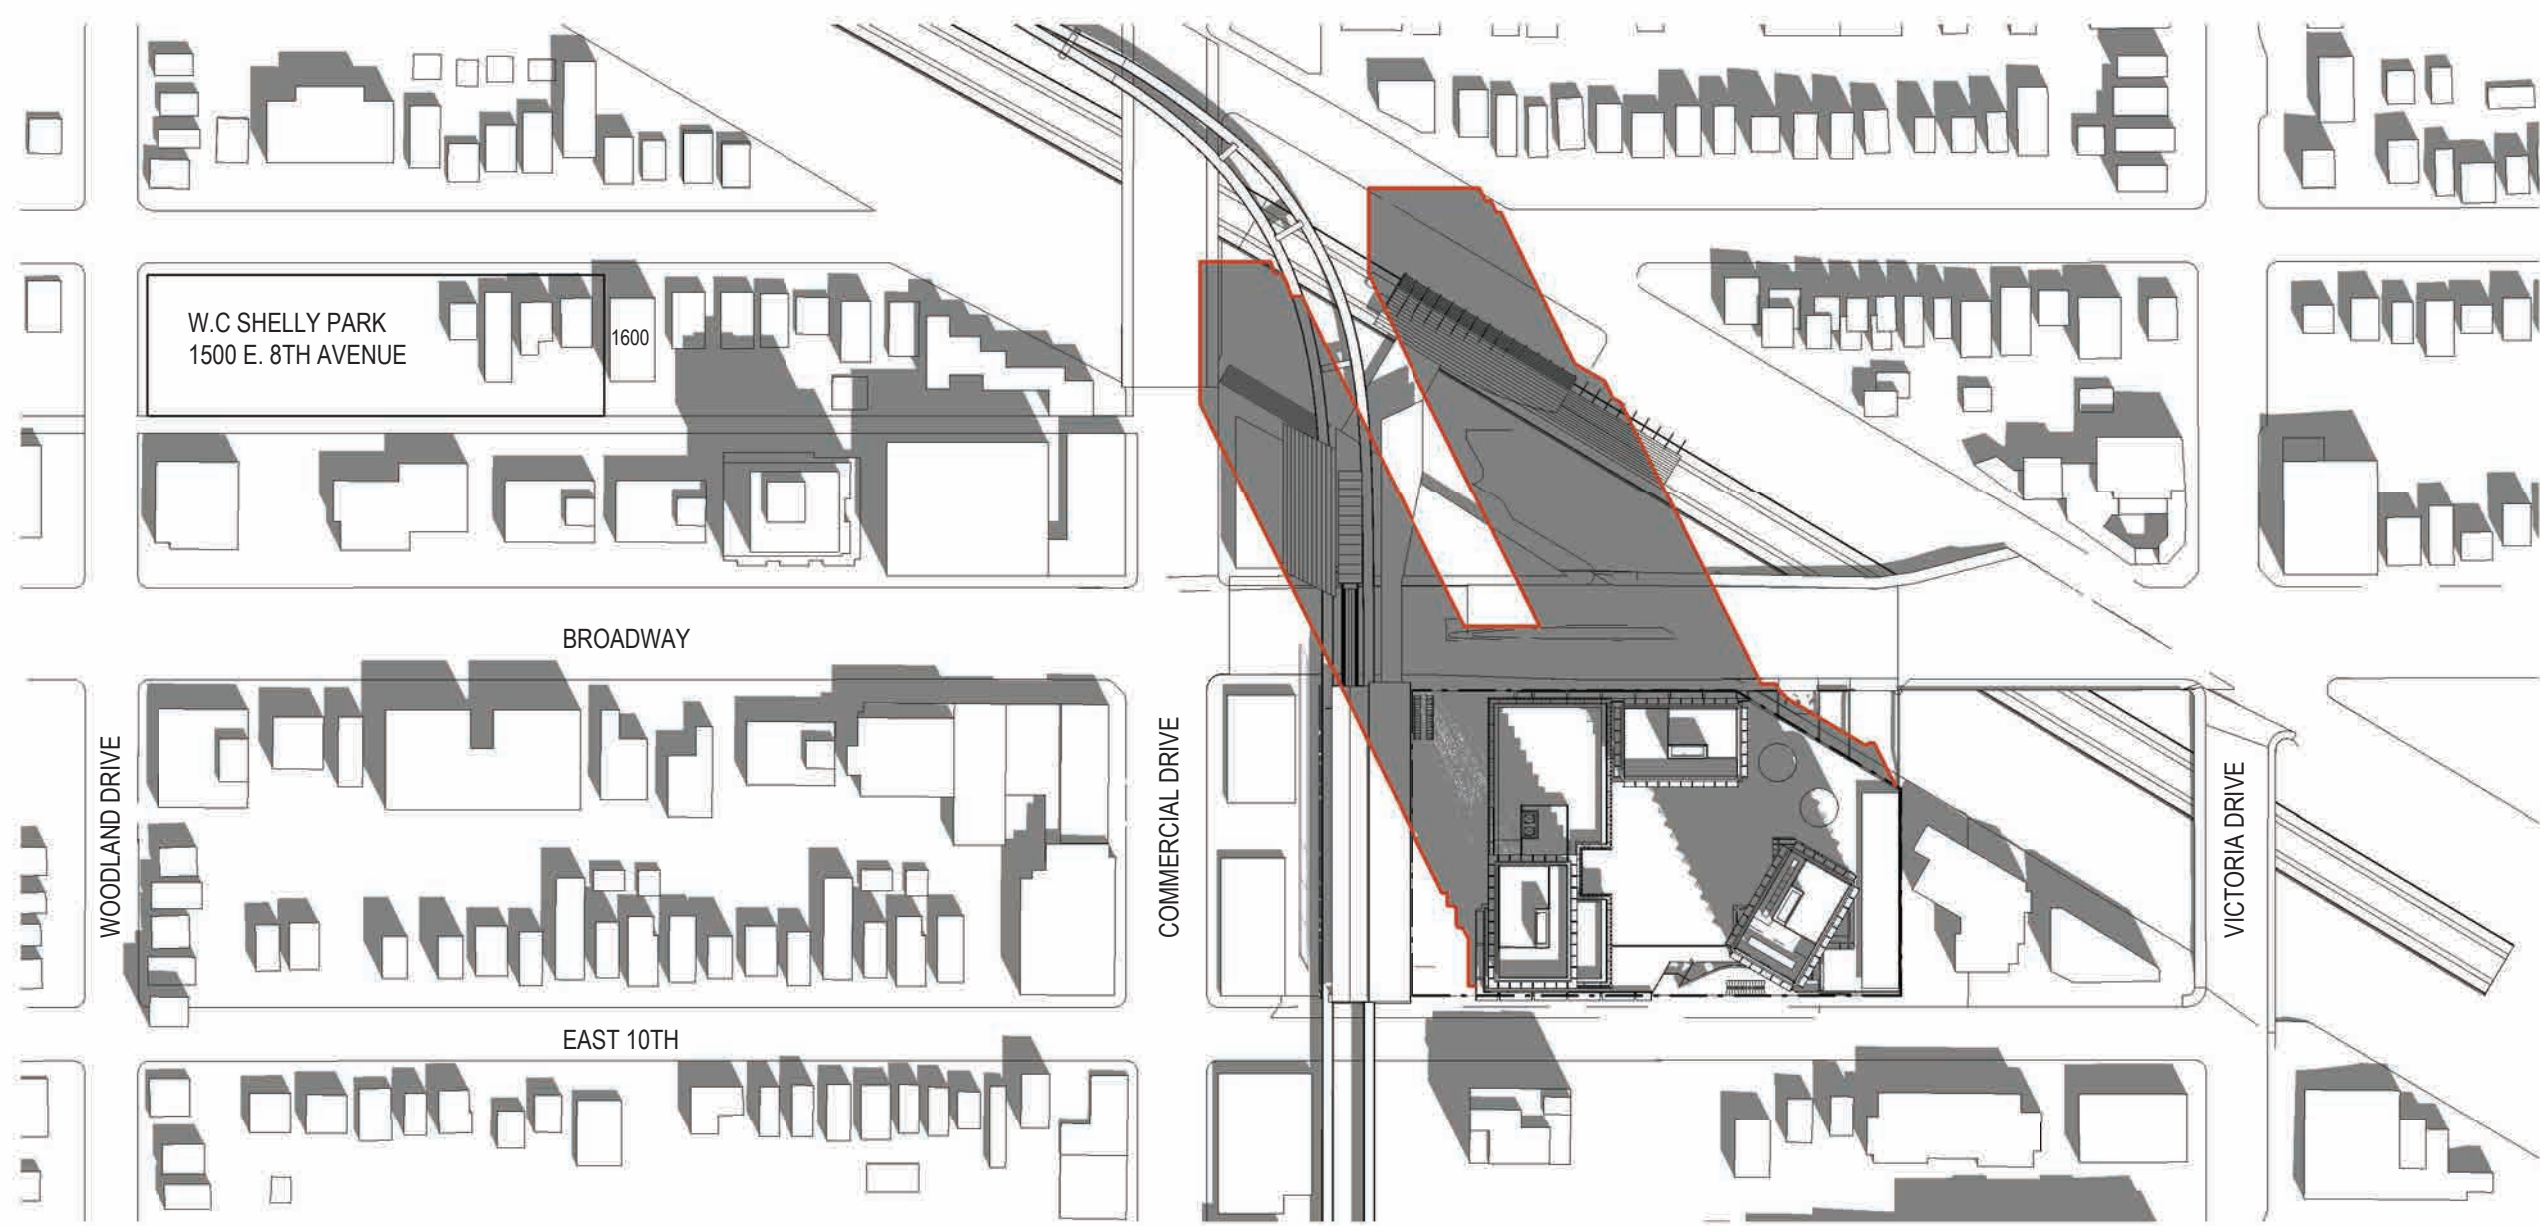


10 MARCH 21 - 10AM  
1:2000

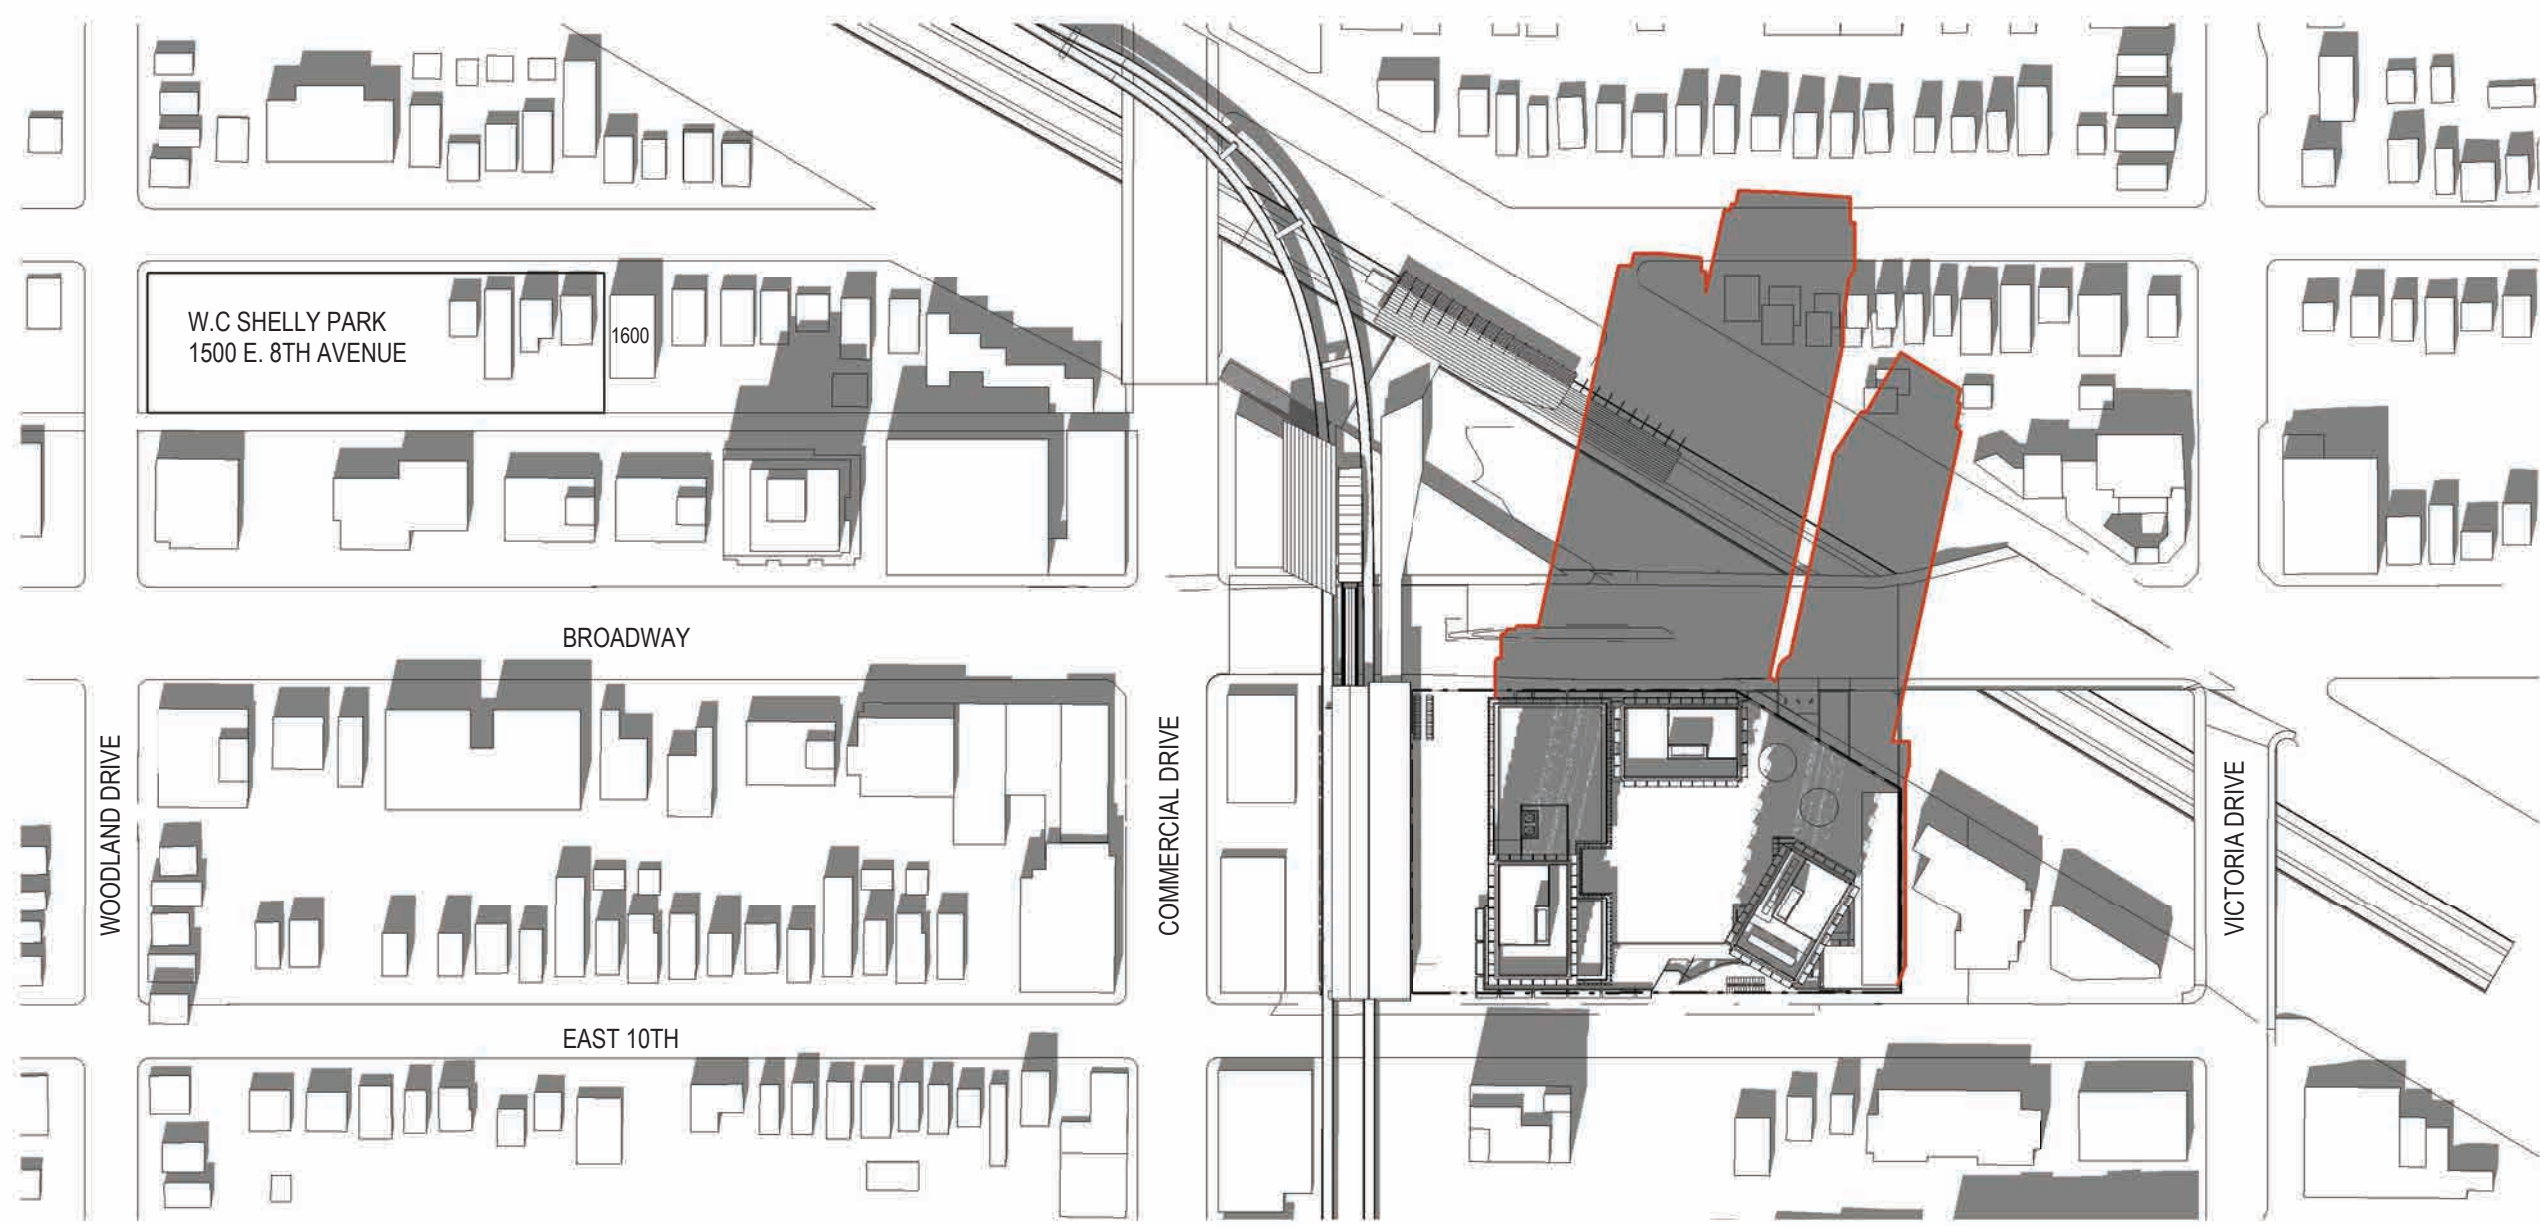


7 MARCH 21 - 12PM  
1:2000




4 MARCH 21 - 2PM  
1:2000

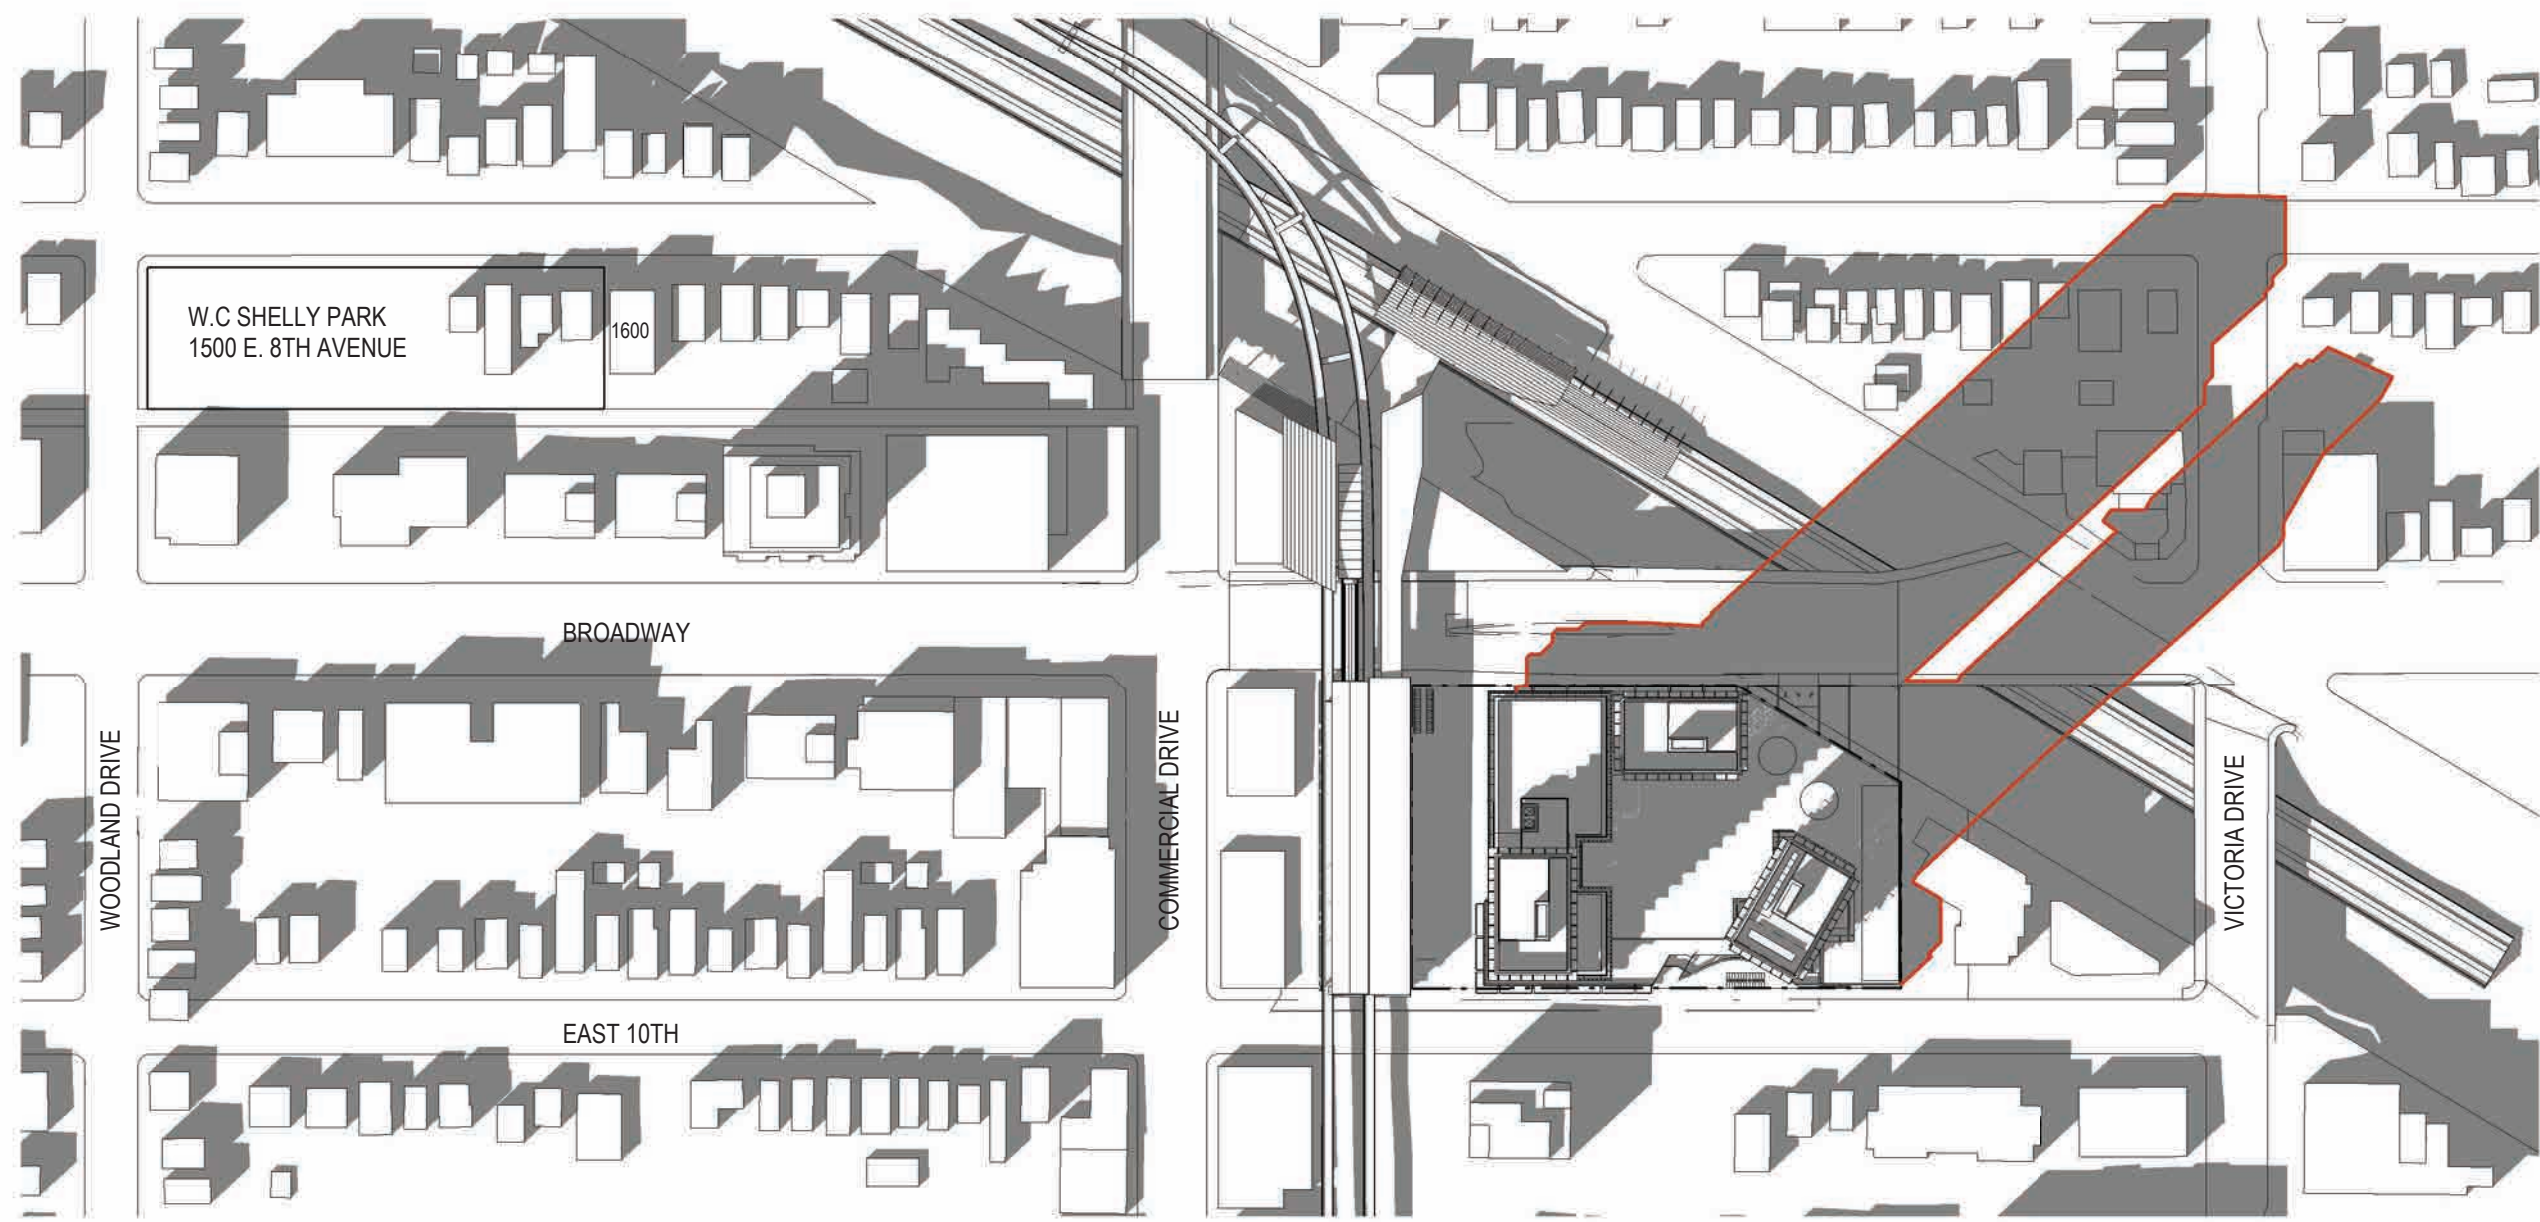


1 MARCH 21 - 4PM  
1:2000

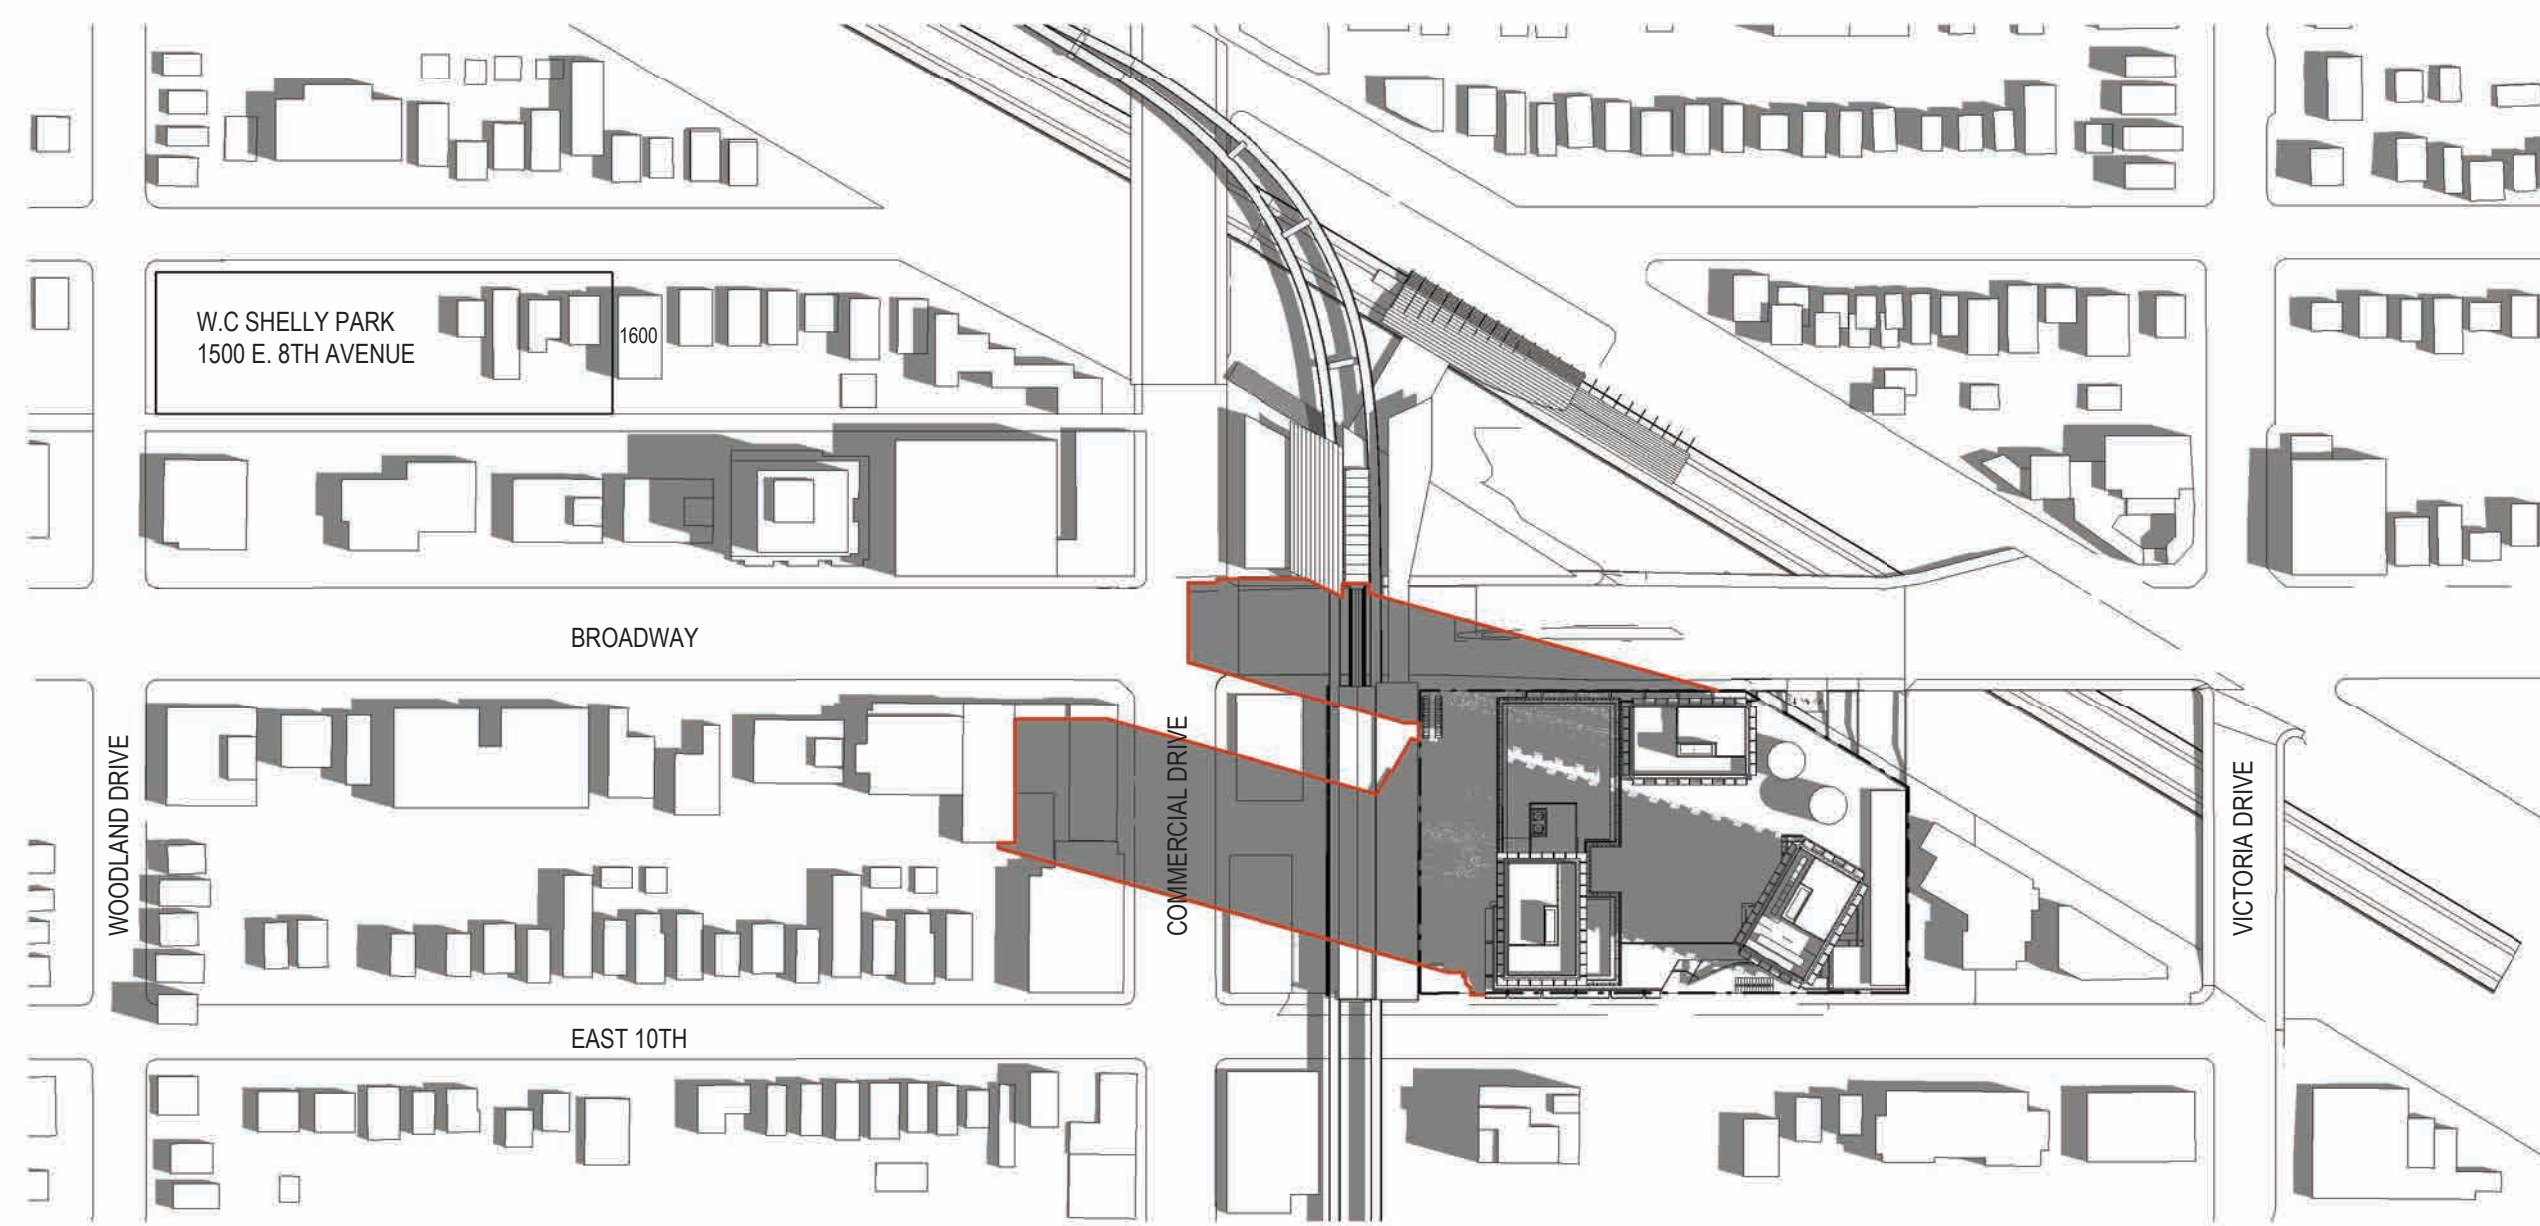


11 JUNE 21 - 10AM  
1:2000

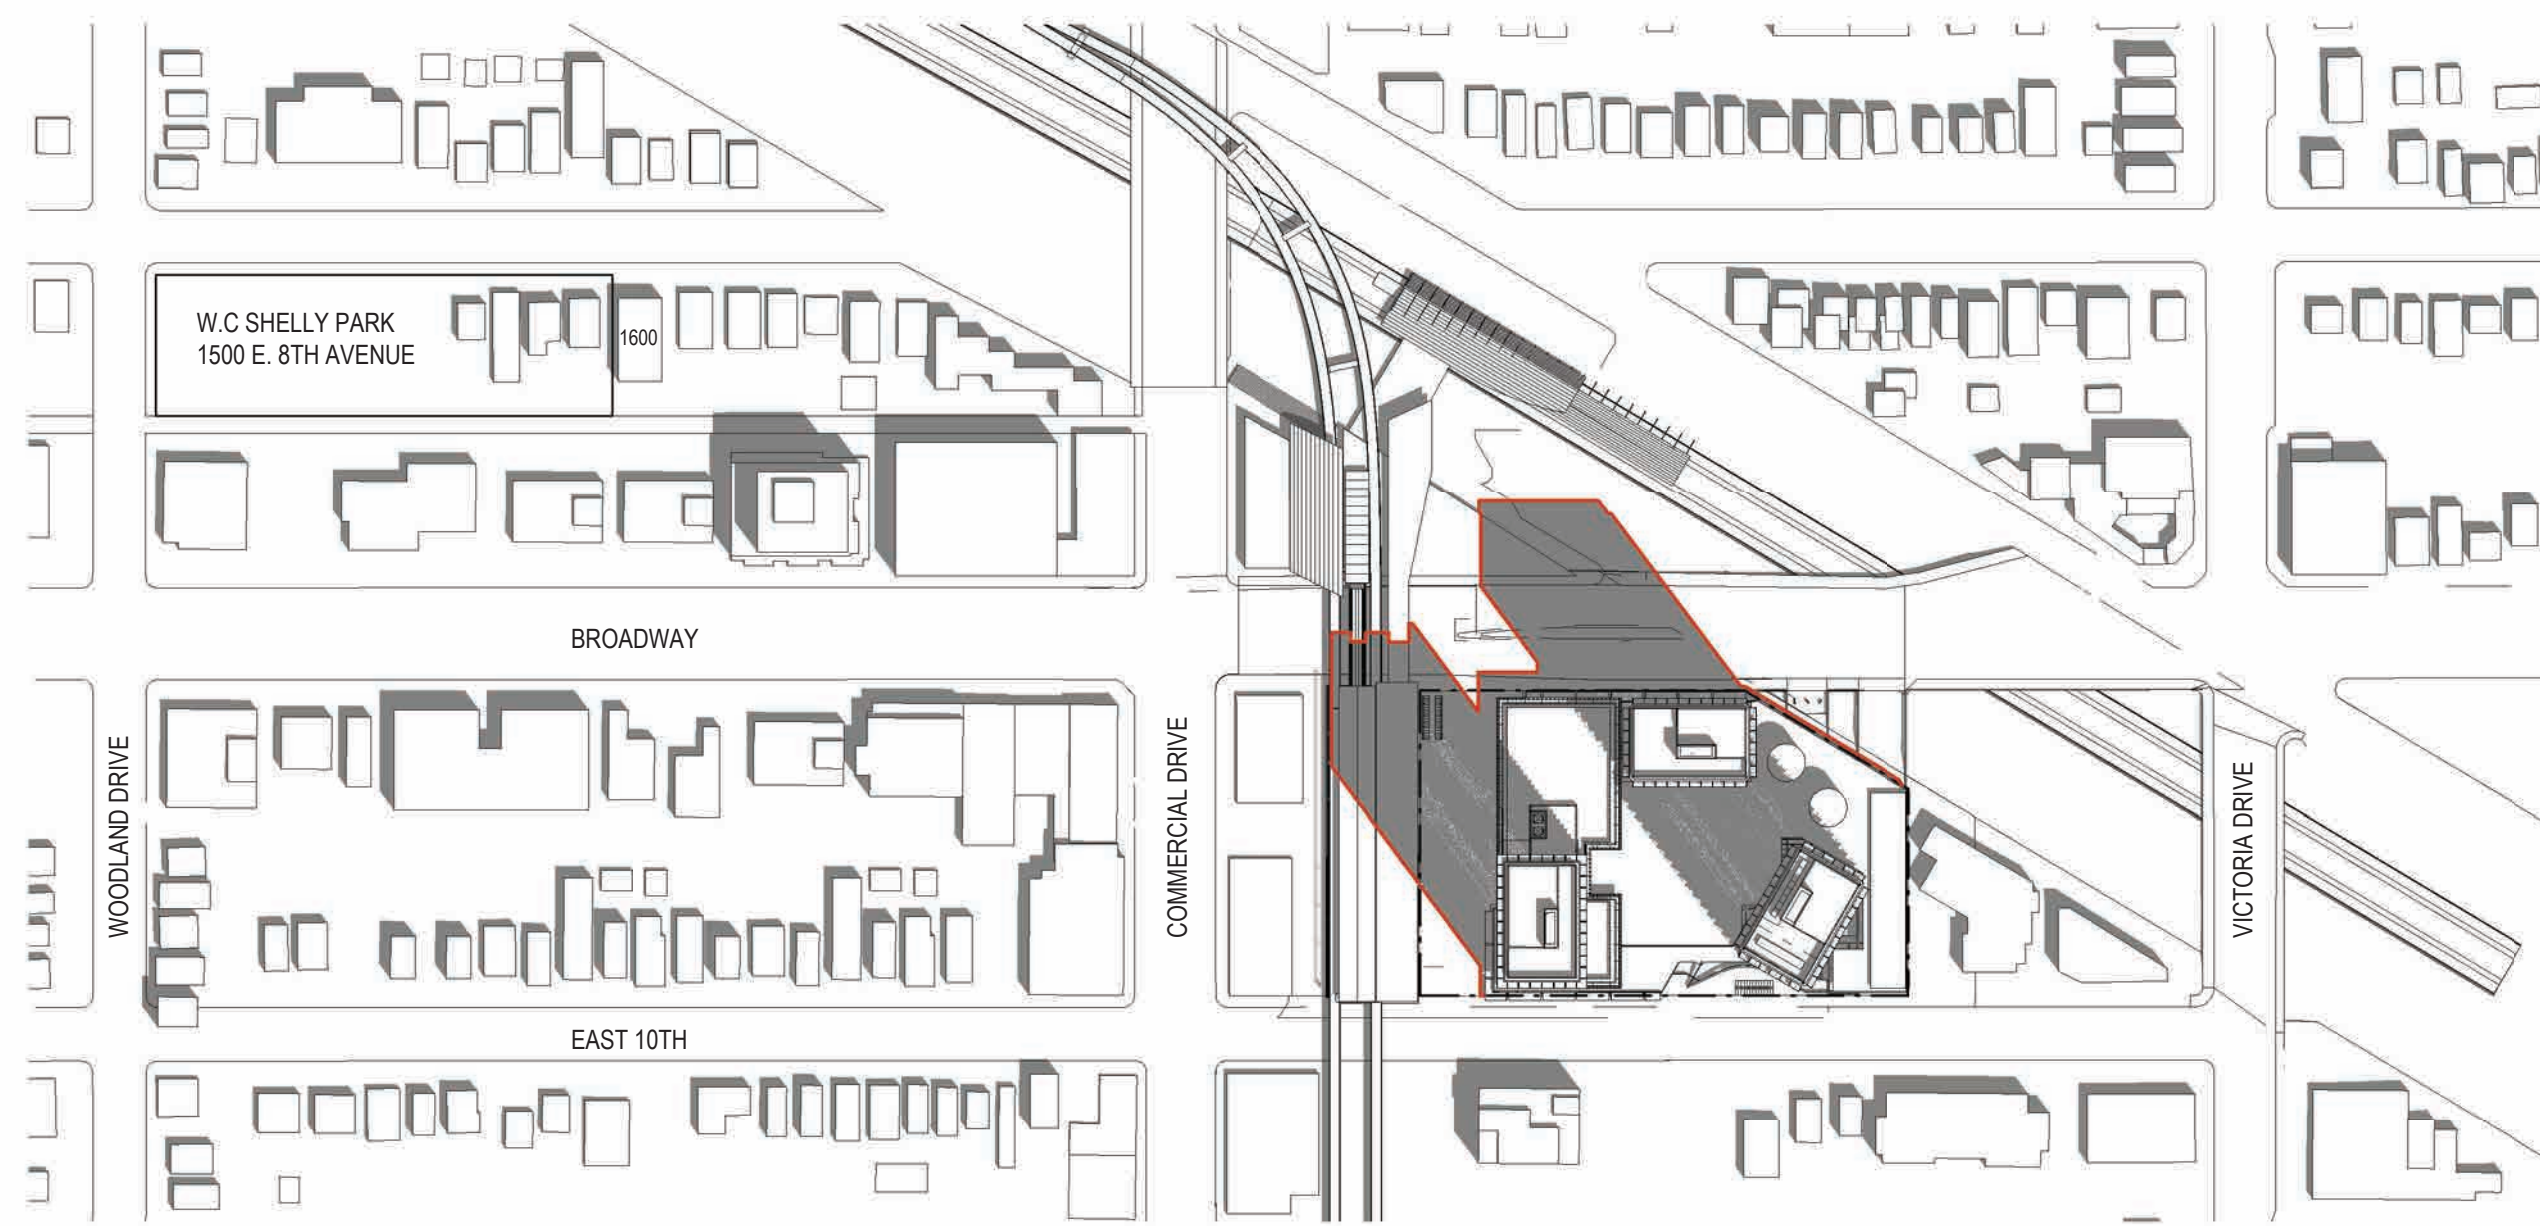


8 JUNE 21 - 12PM  
1:2000

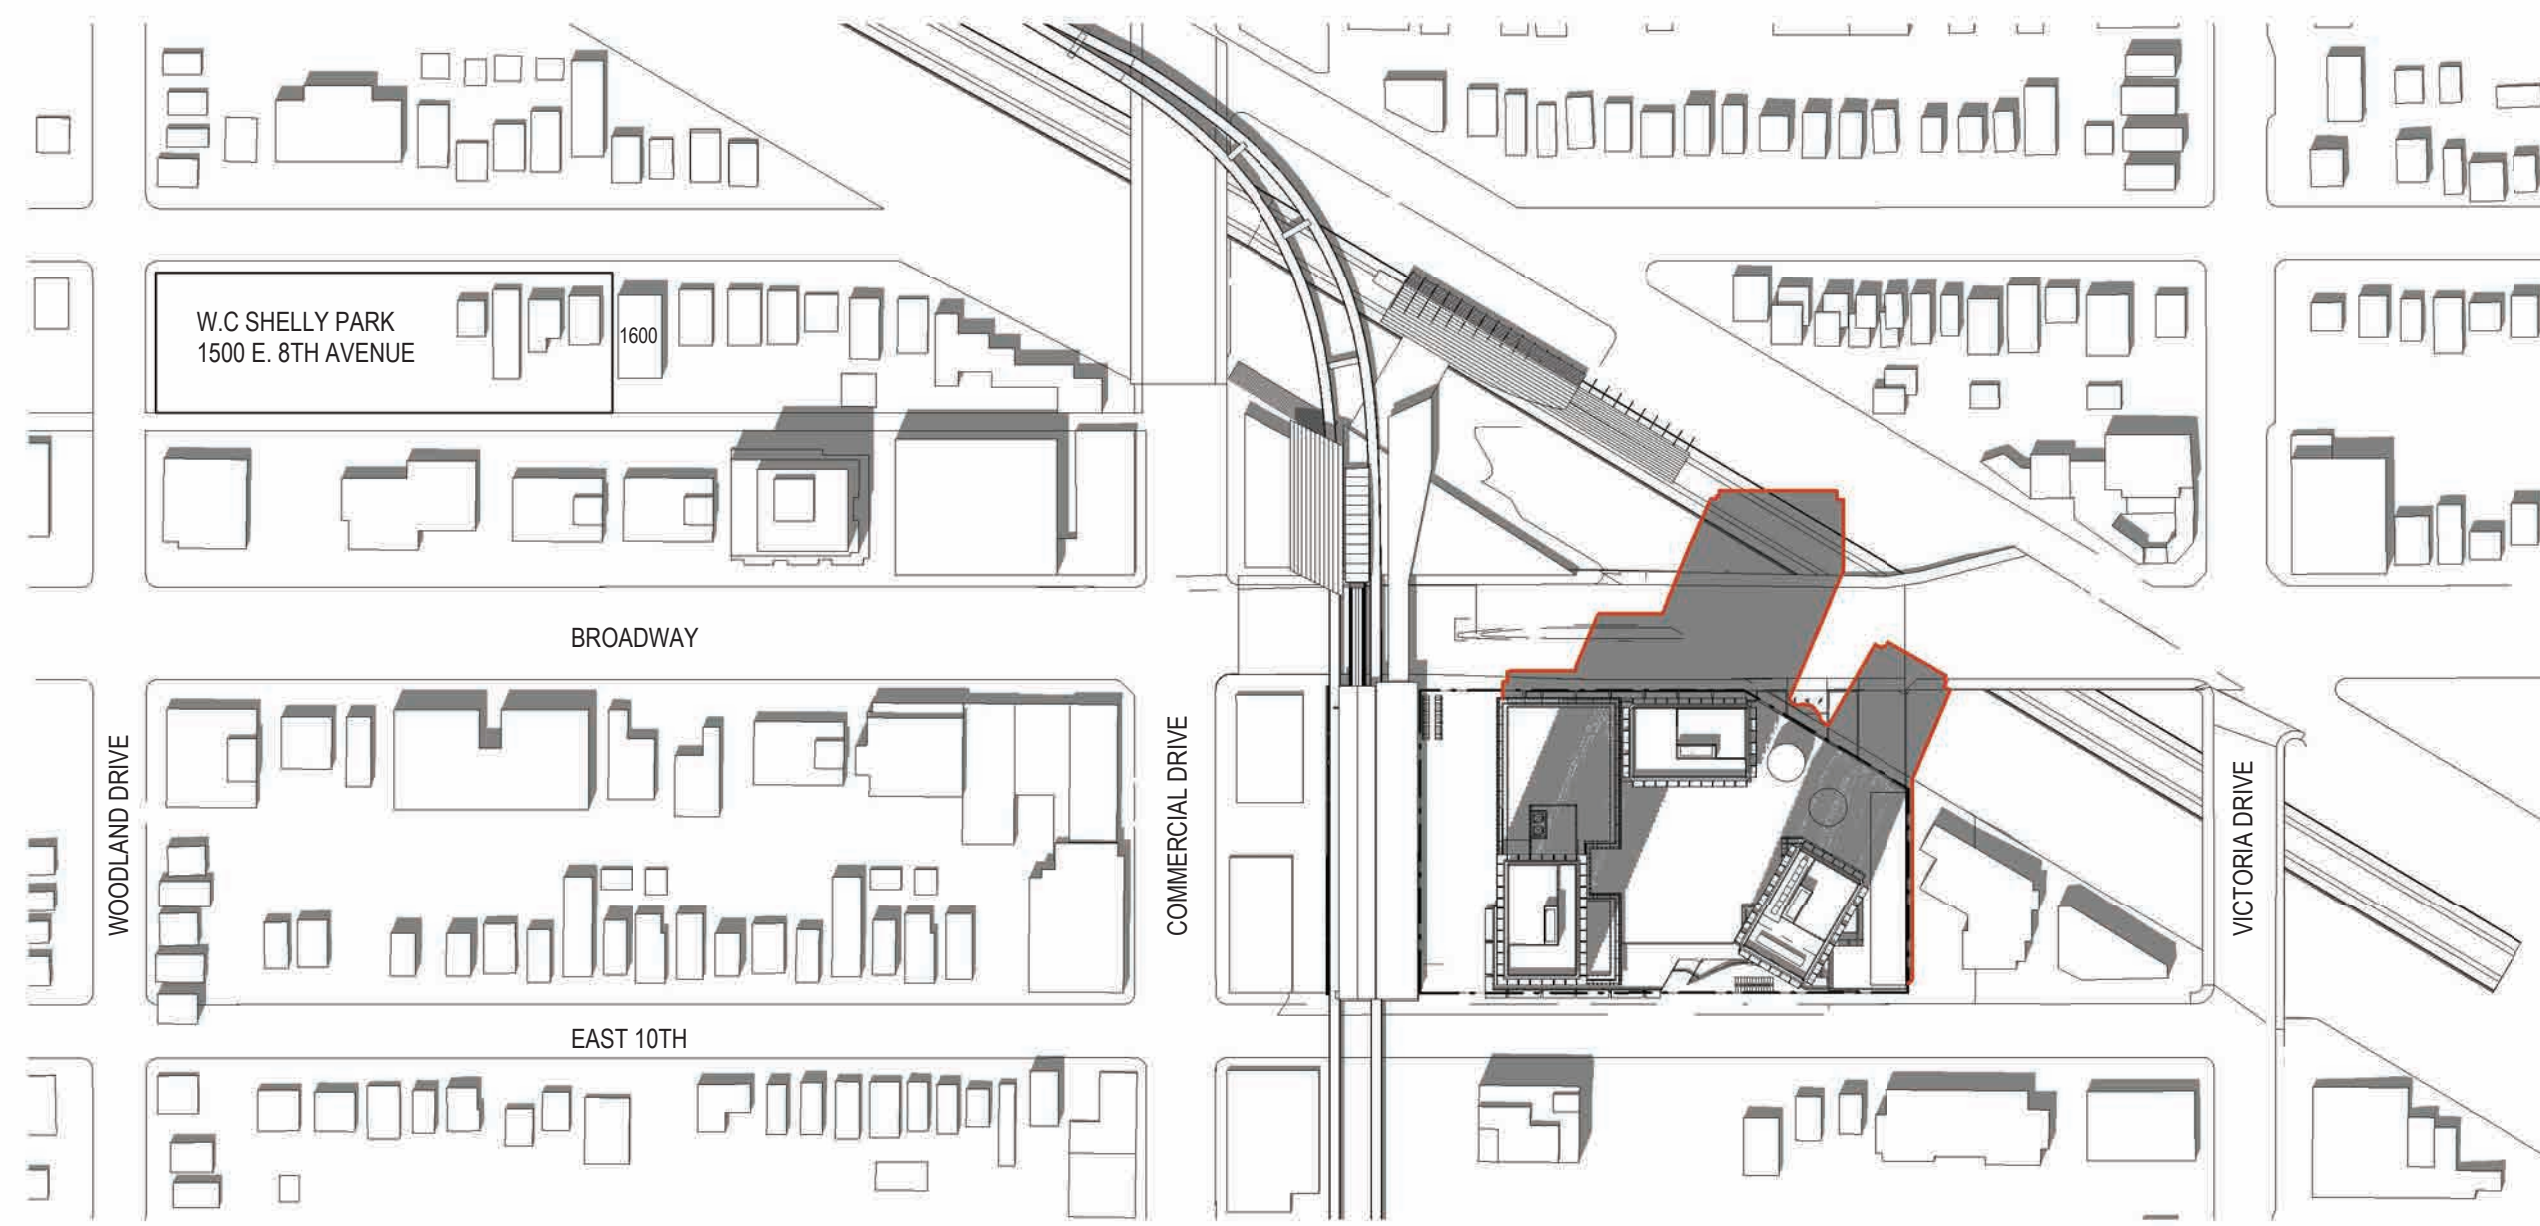


5 JUNE 21 - 2PM  
1:2000

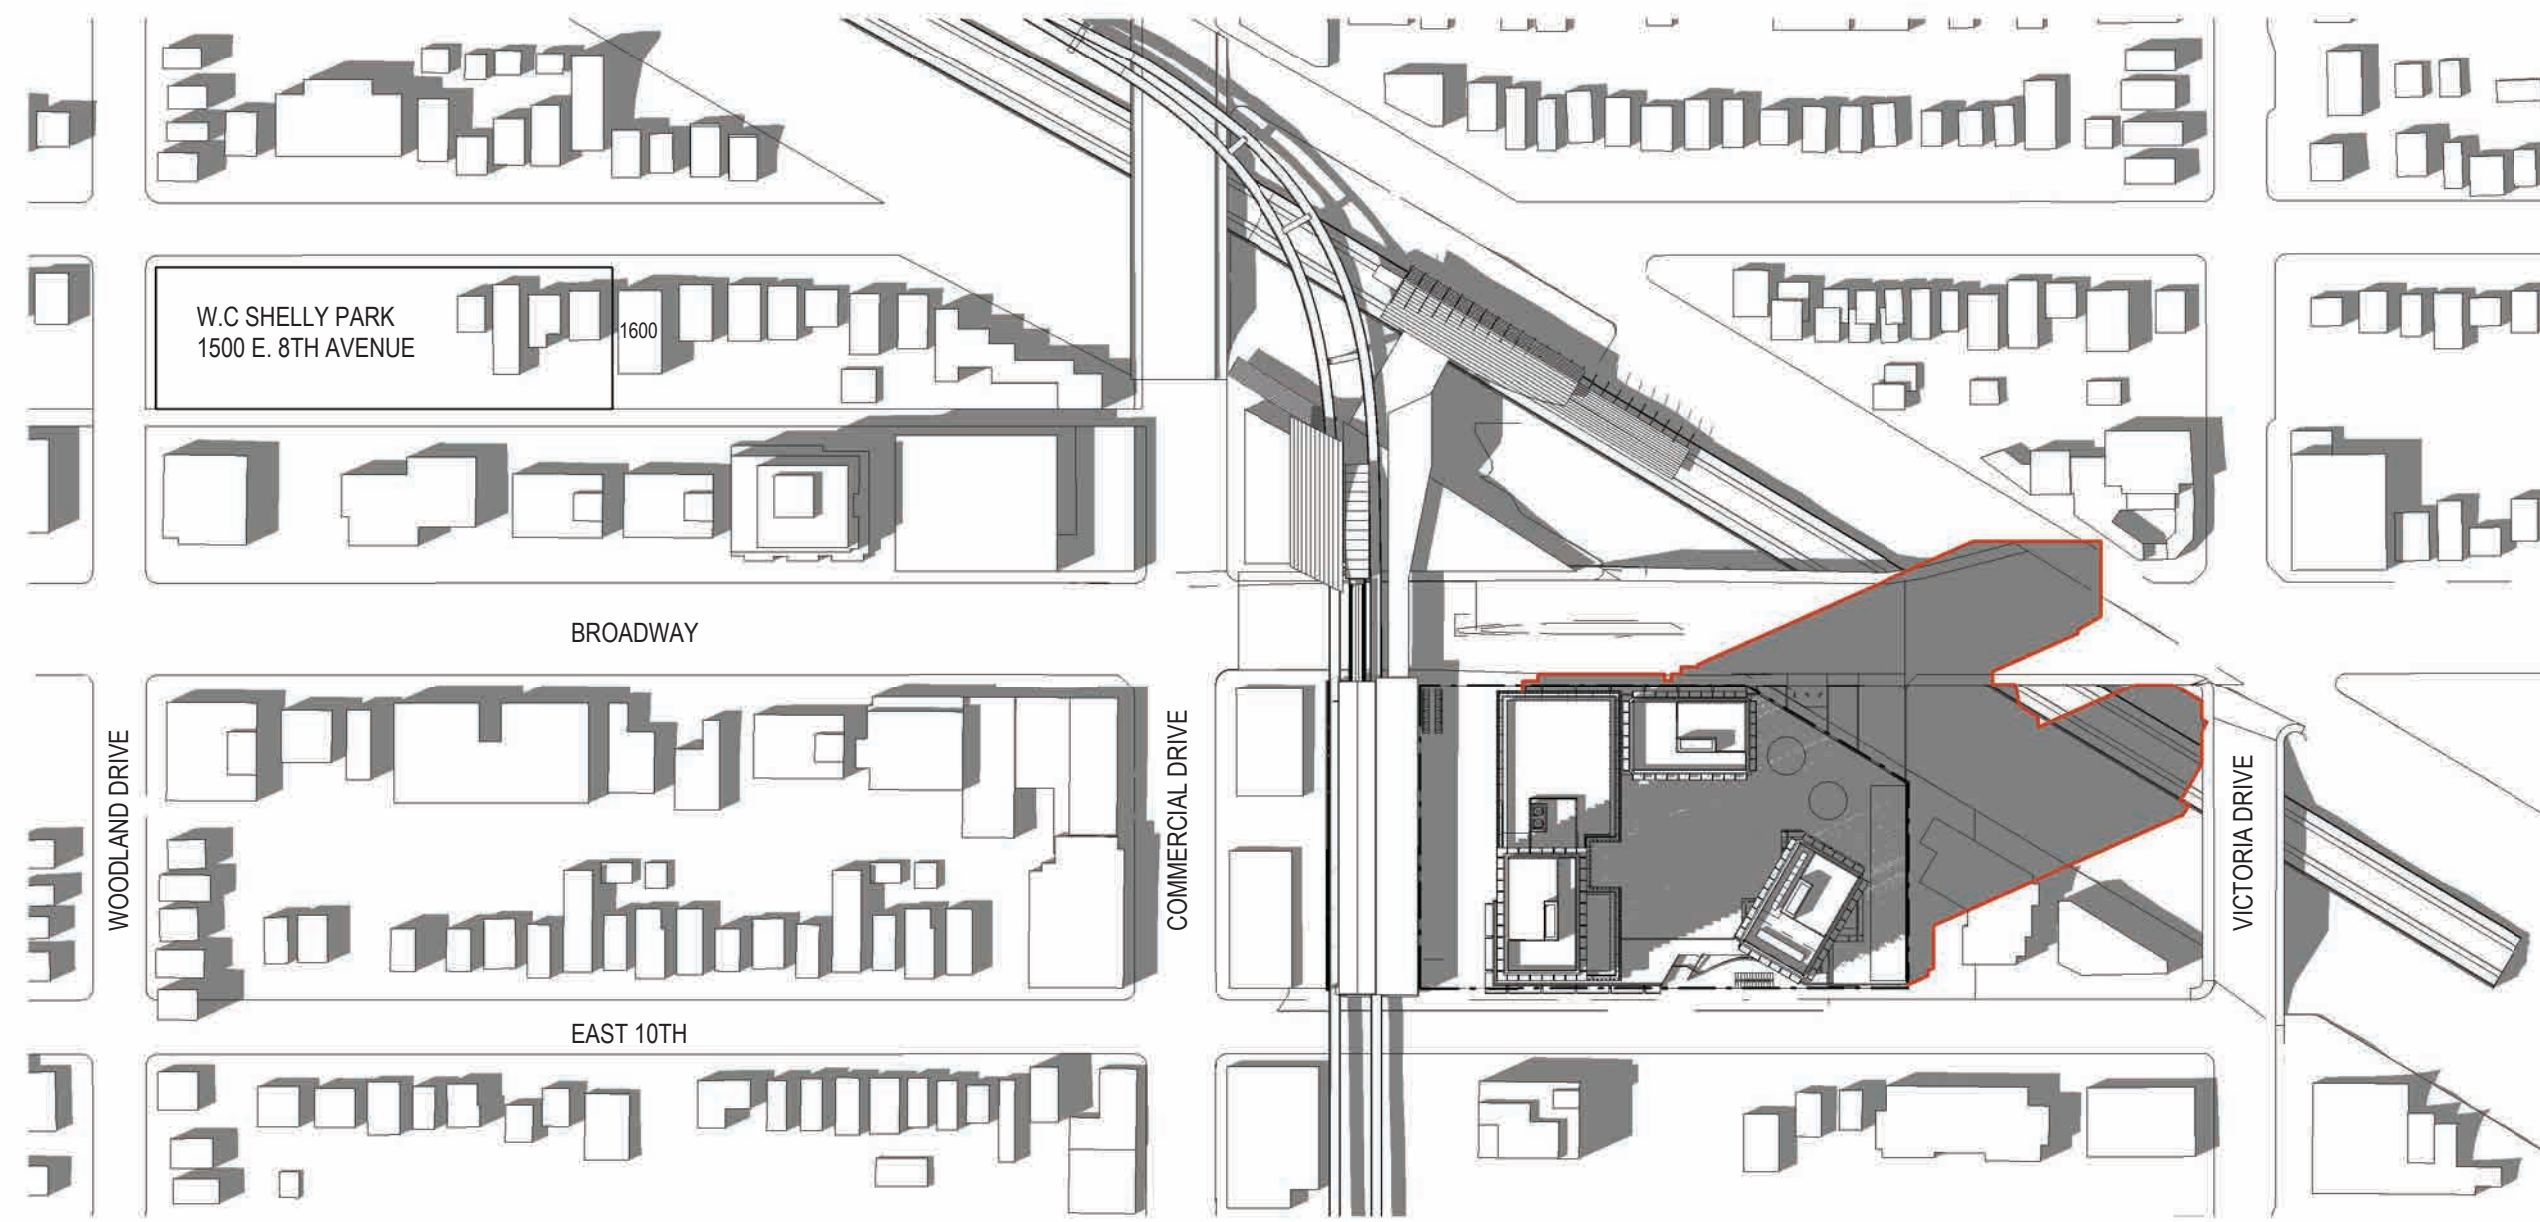


2 JUNE 21 - 4PM  
1:2000

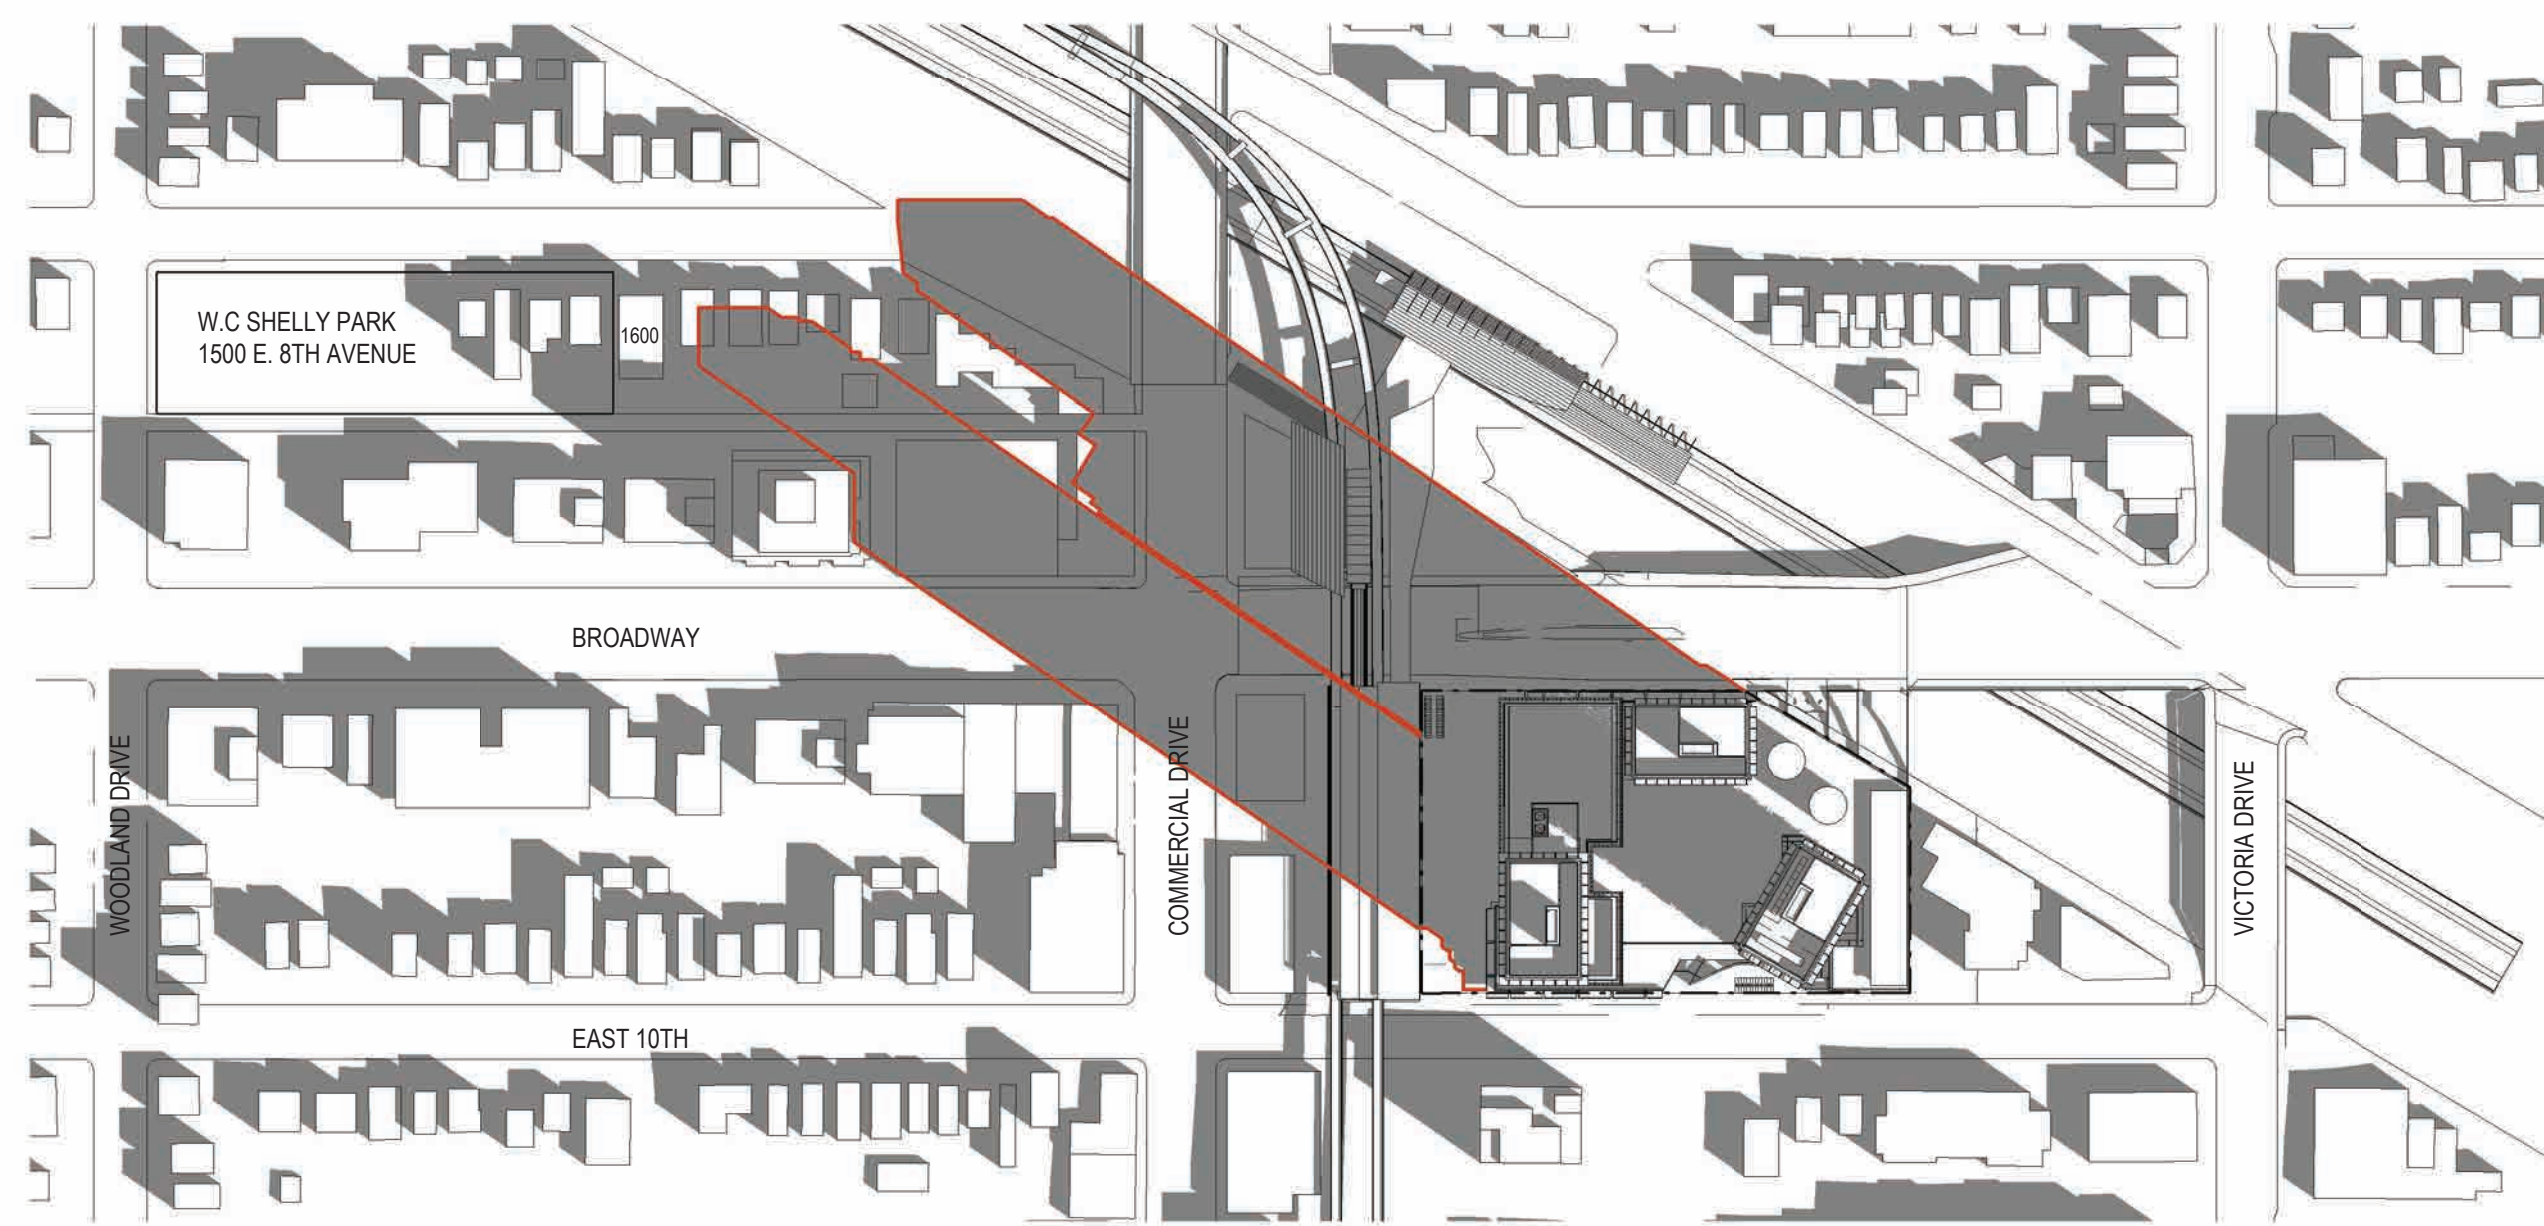


12 SEPT 21 - 10AM  
1:2000

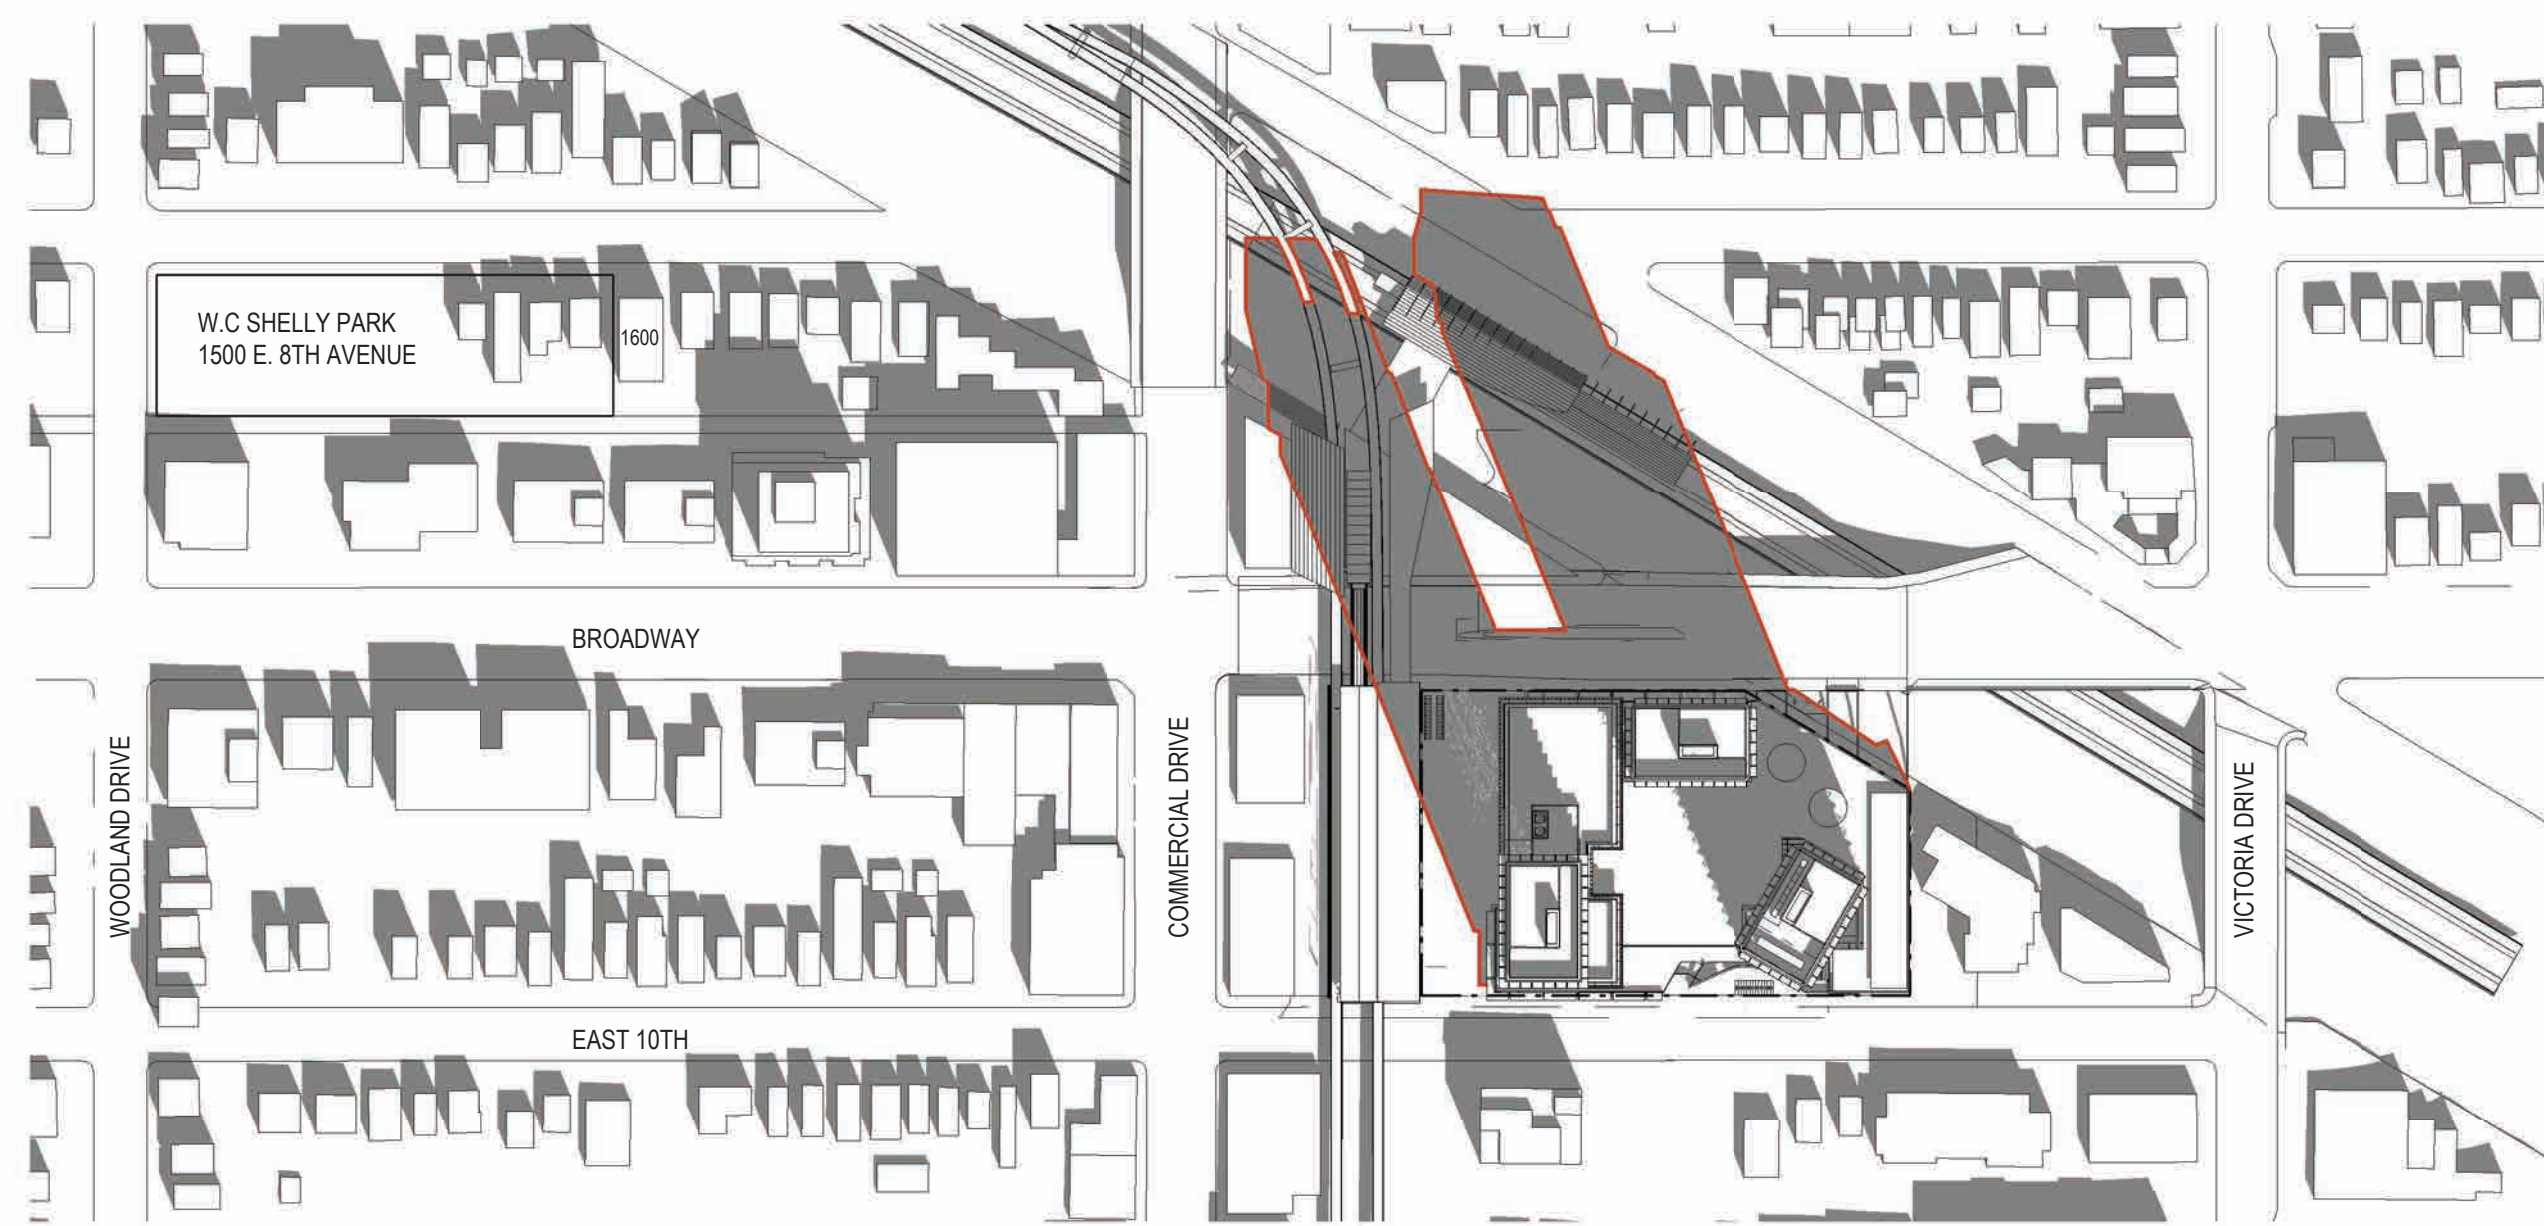

9 SEPT 21 - 12PM  
1:2000

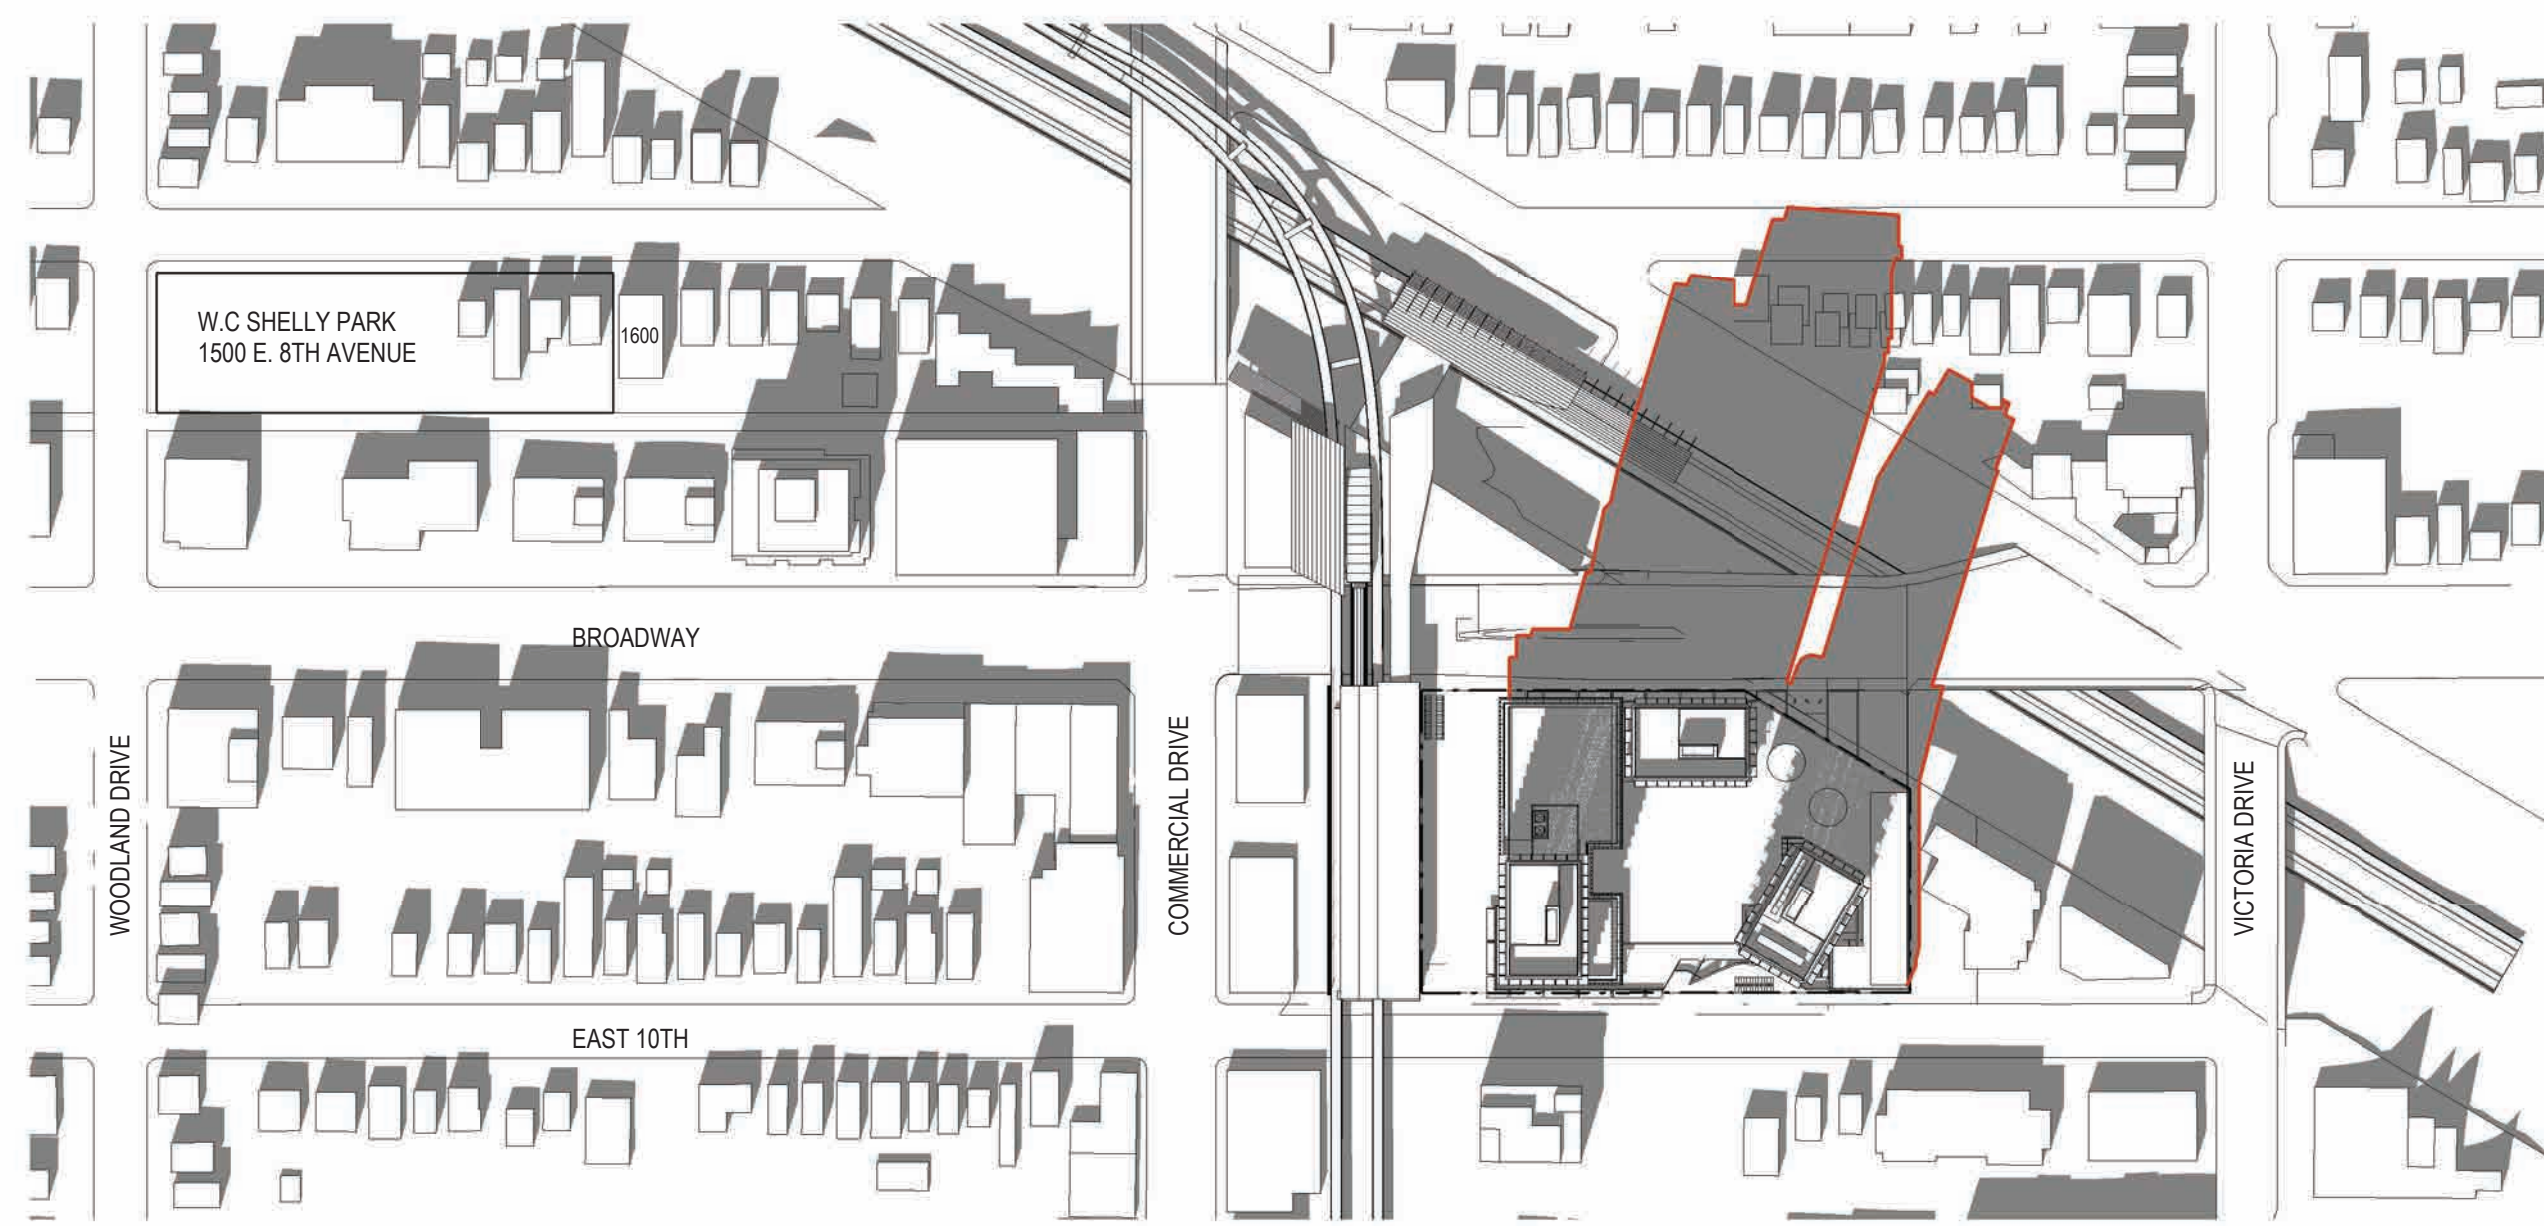

6 SEPT 21 - 2PM  
1:2000

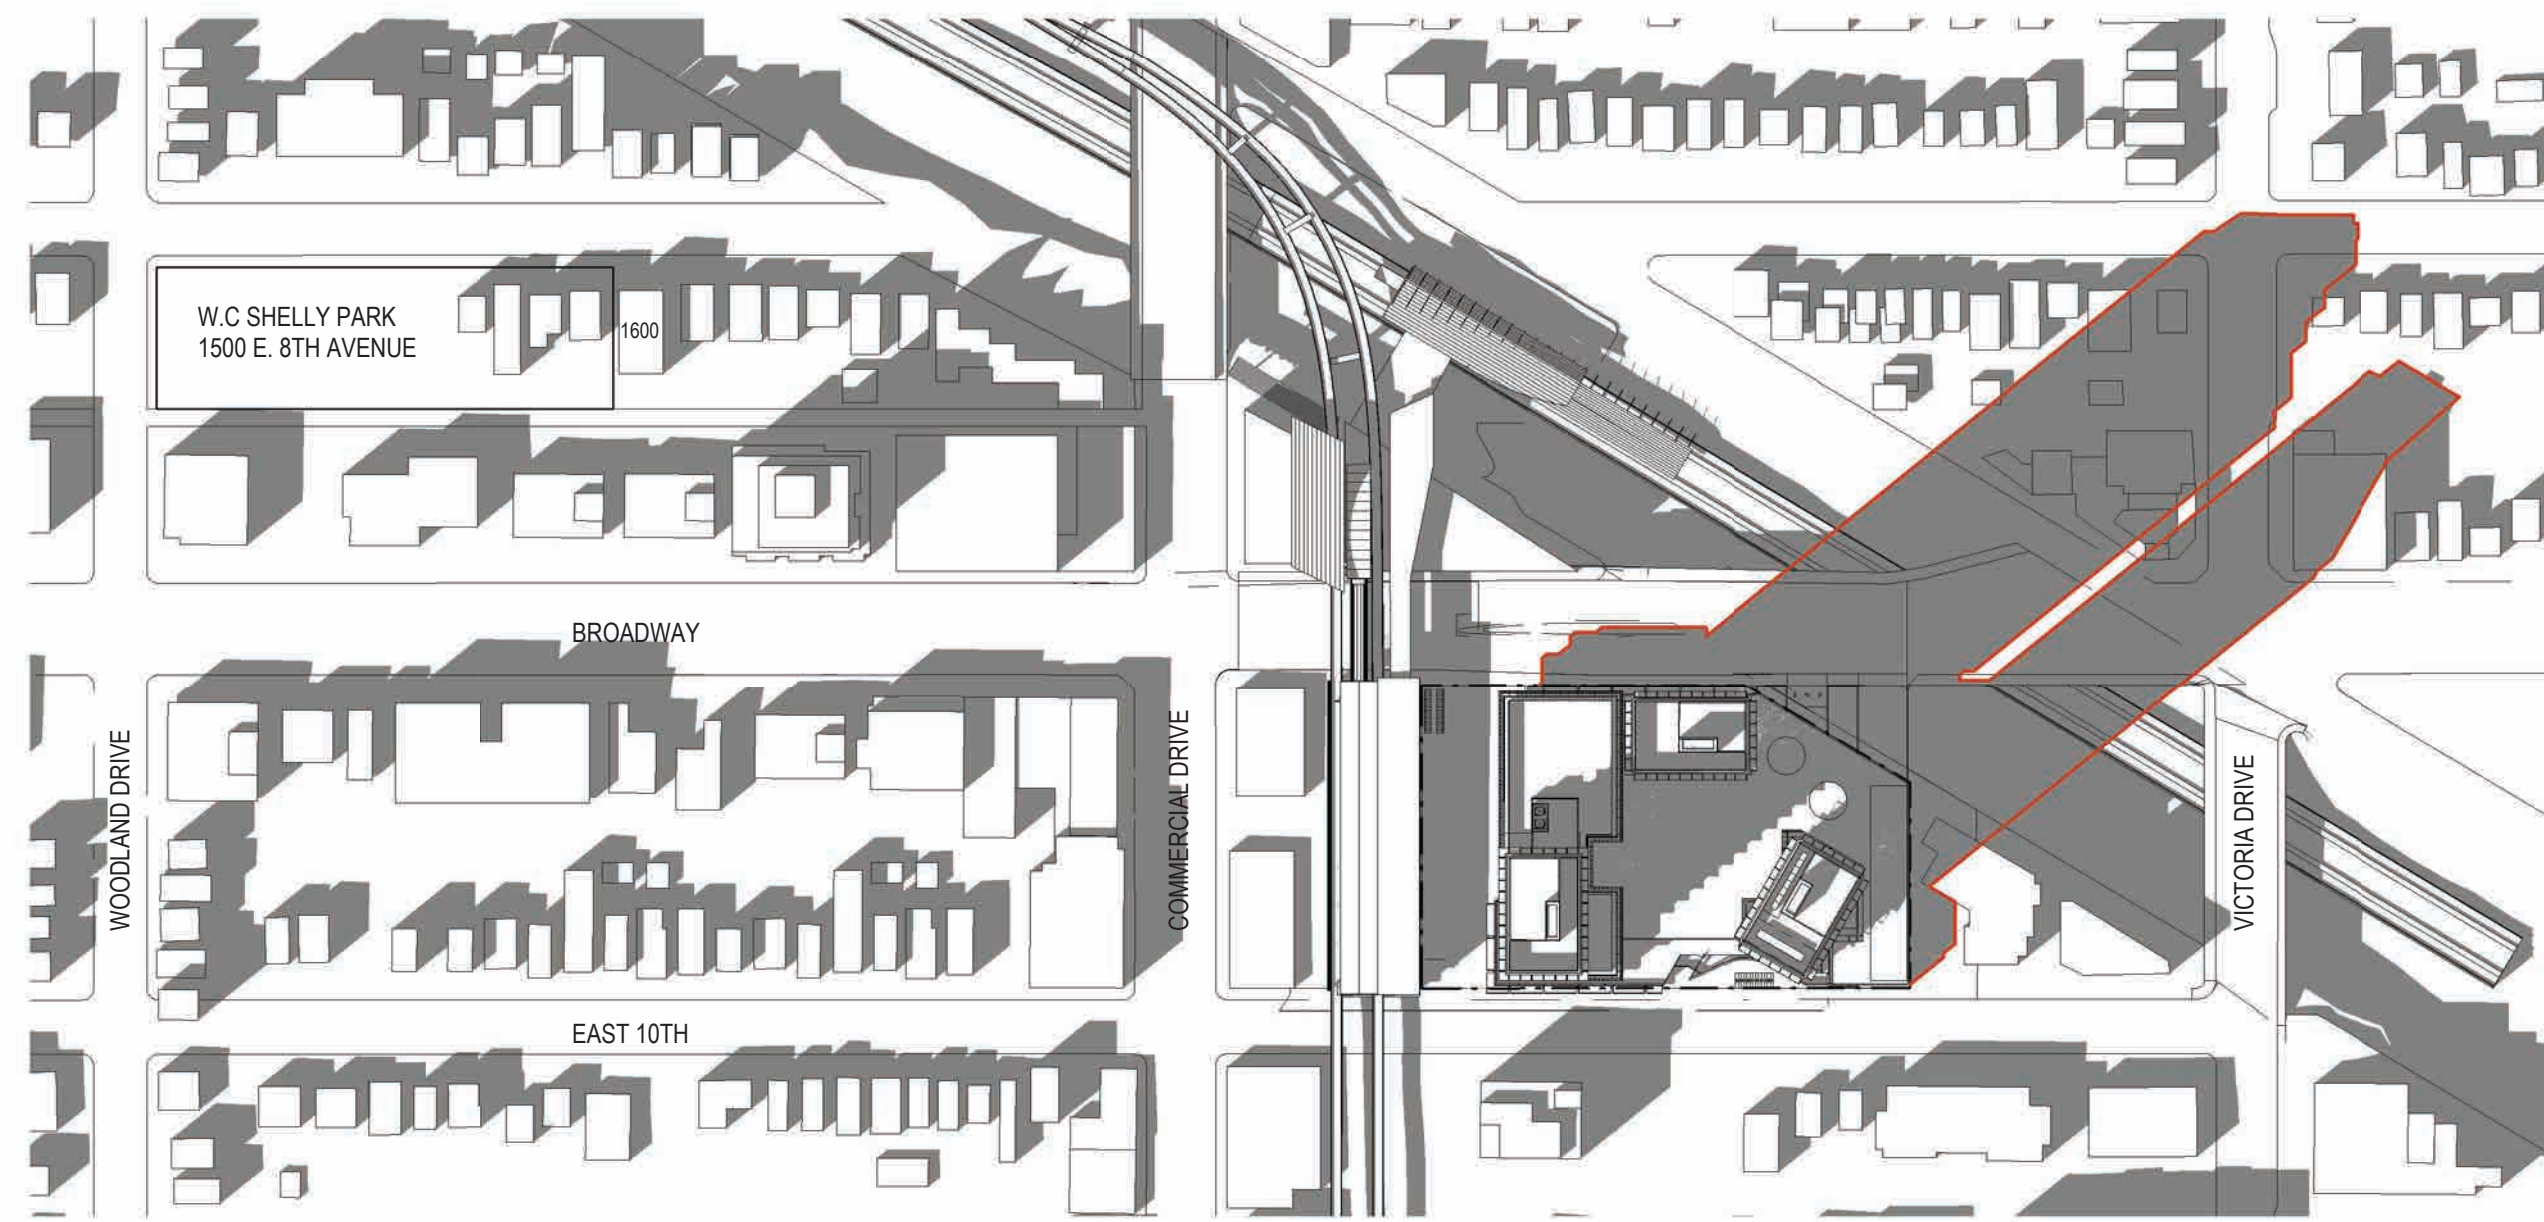

3 SEPT 21 - 4PM  
1:2000


PROJECT

BROADWAY +  
COMMERCIAL




Crombie REIT +  
Westbank Corp.

KEYPLAN

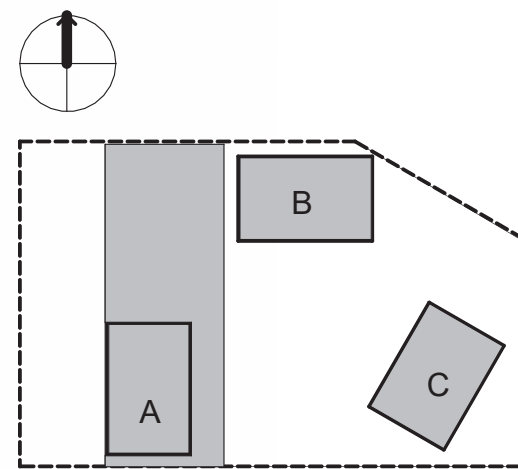

ISSUE CHART

1 ISSUED FOR REZONING 2024.05.06

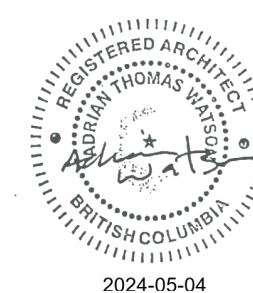

|            |            |
|------------|------------|
| Job Number | 411812.000 |
| Drawn      | Author     |
| Checked    | Checker    |
| Approved   | Approver   |
|            | TITLE      |

SHADOW ANALYSIS

SHEET NUMBER

G05-01