


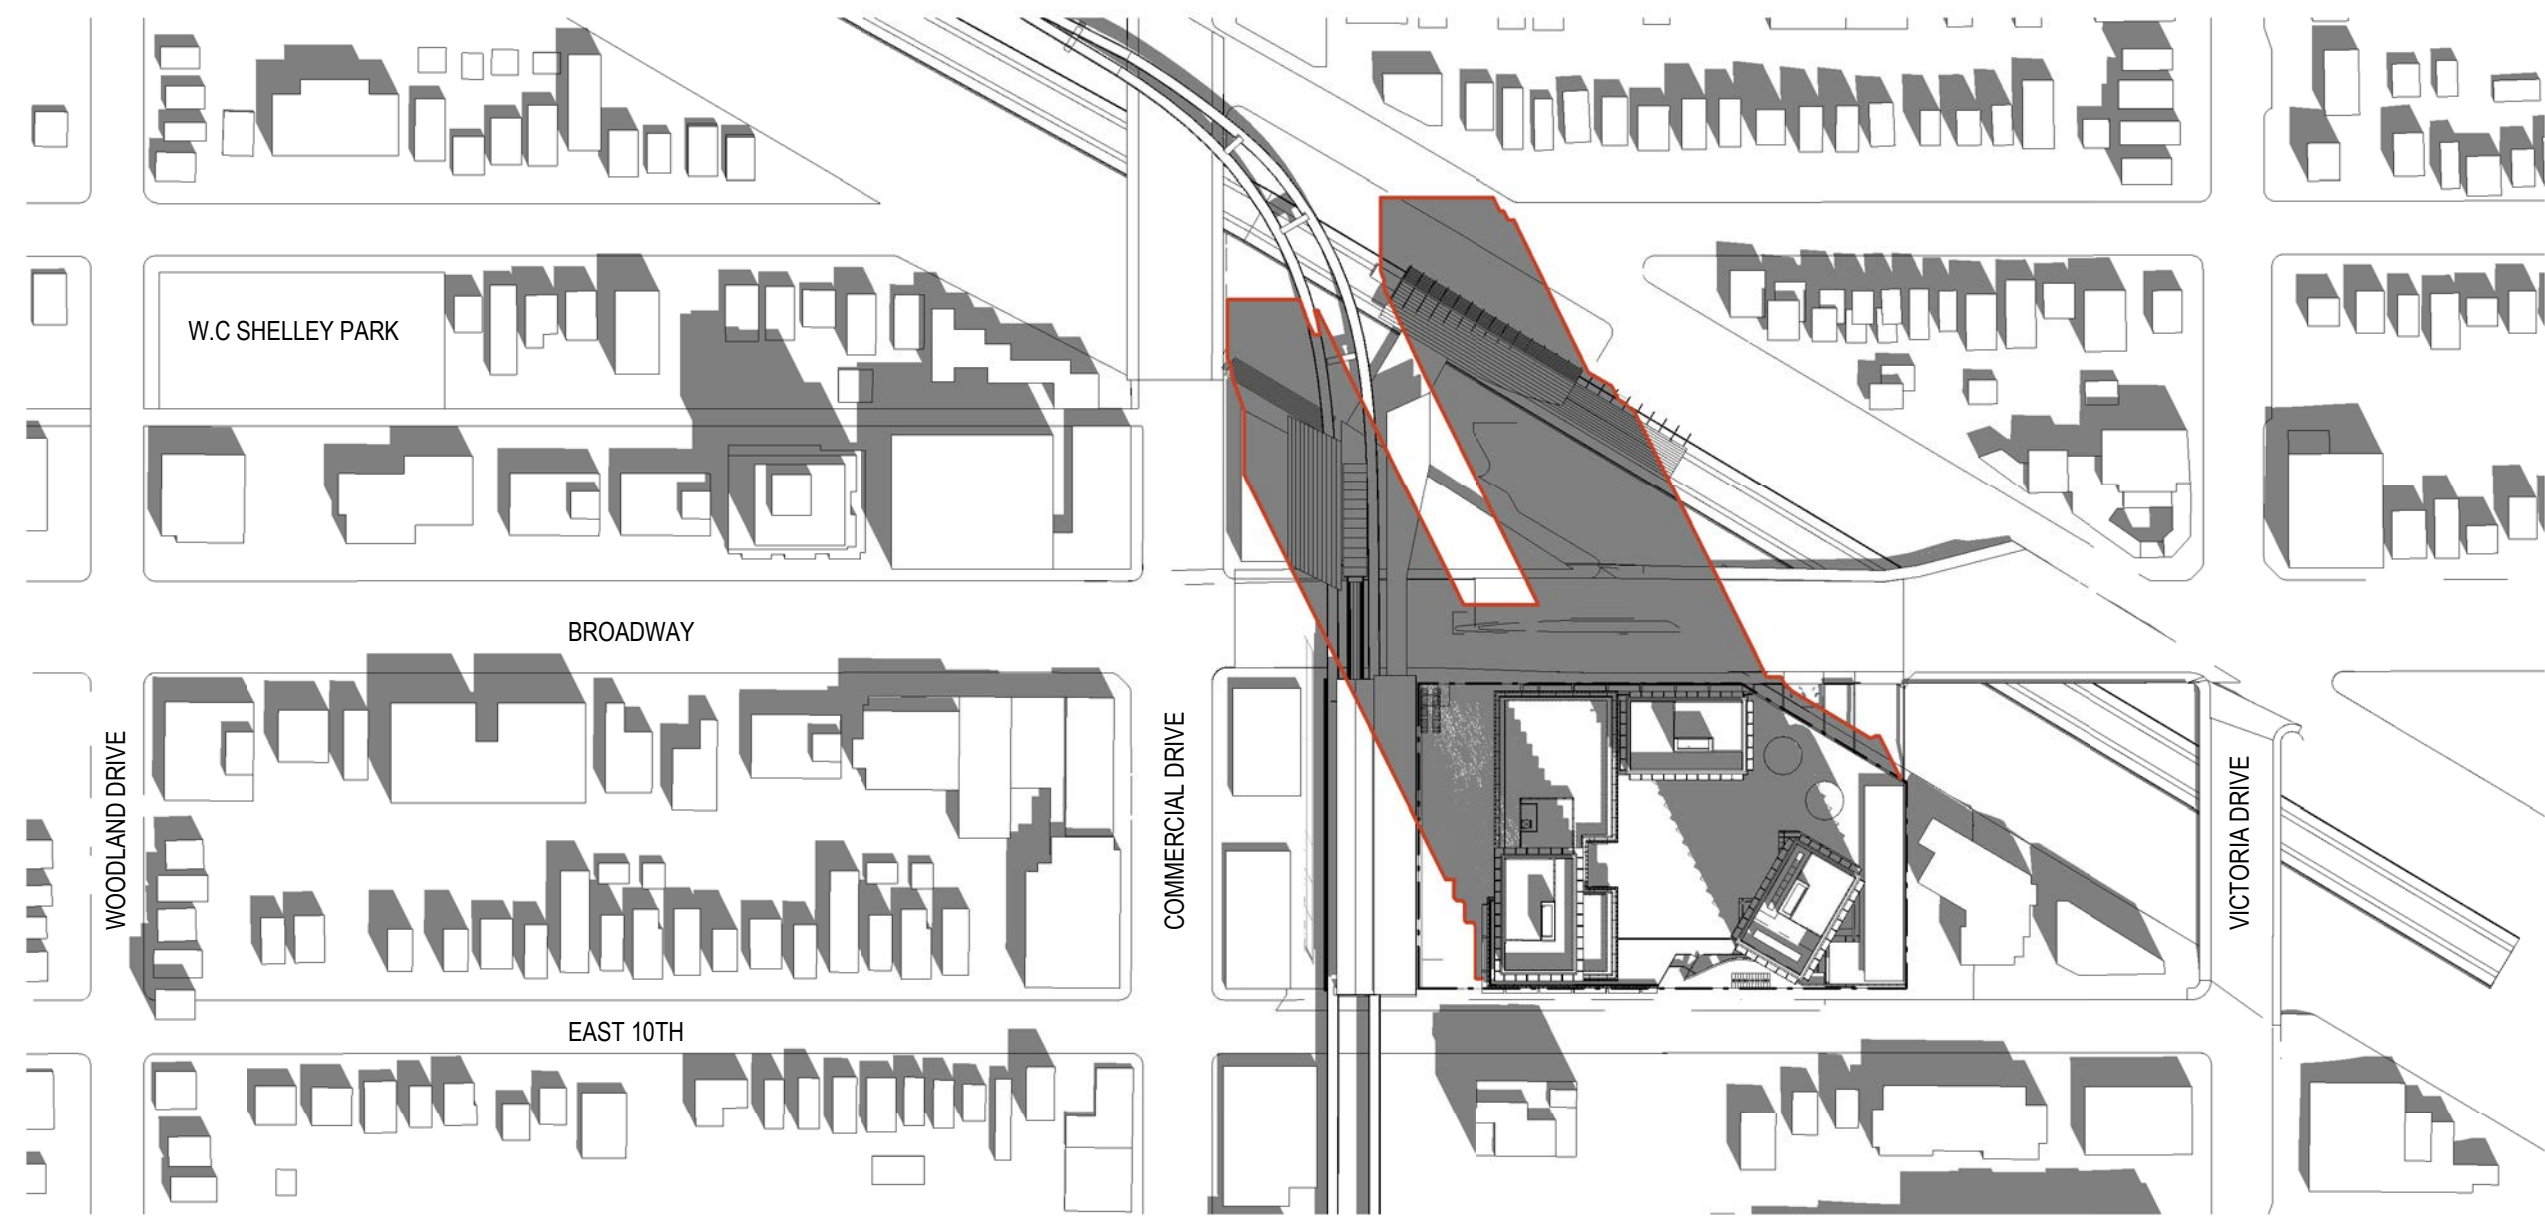


10 MARCH 21 - 10AM
1:2000




7 MARCH 21 - 12PM
1:2000




4 MARCH 21 - 2PM
1:2000

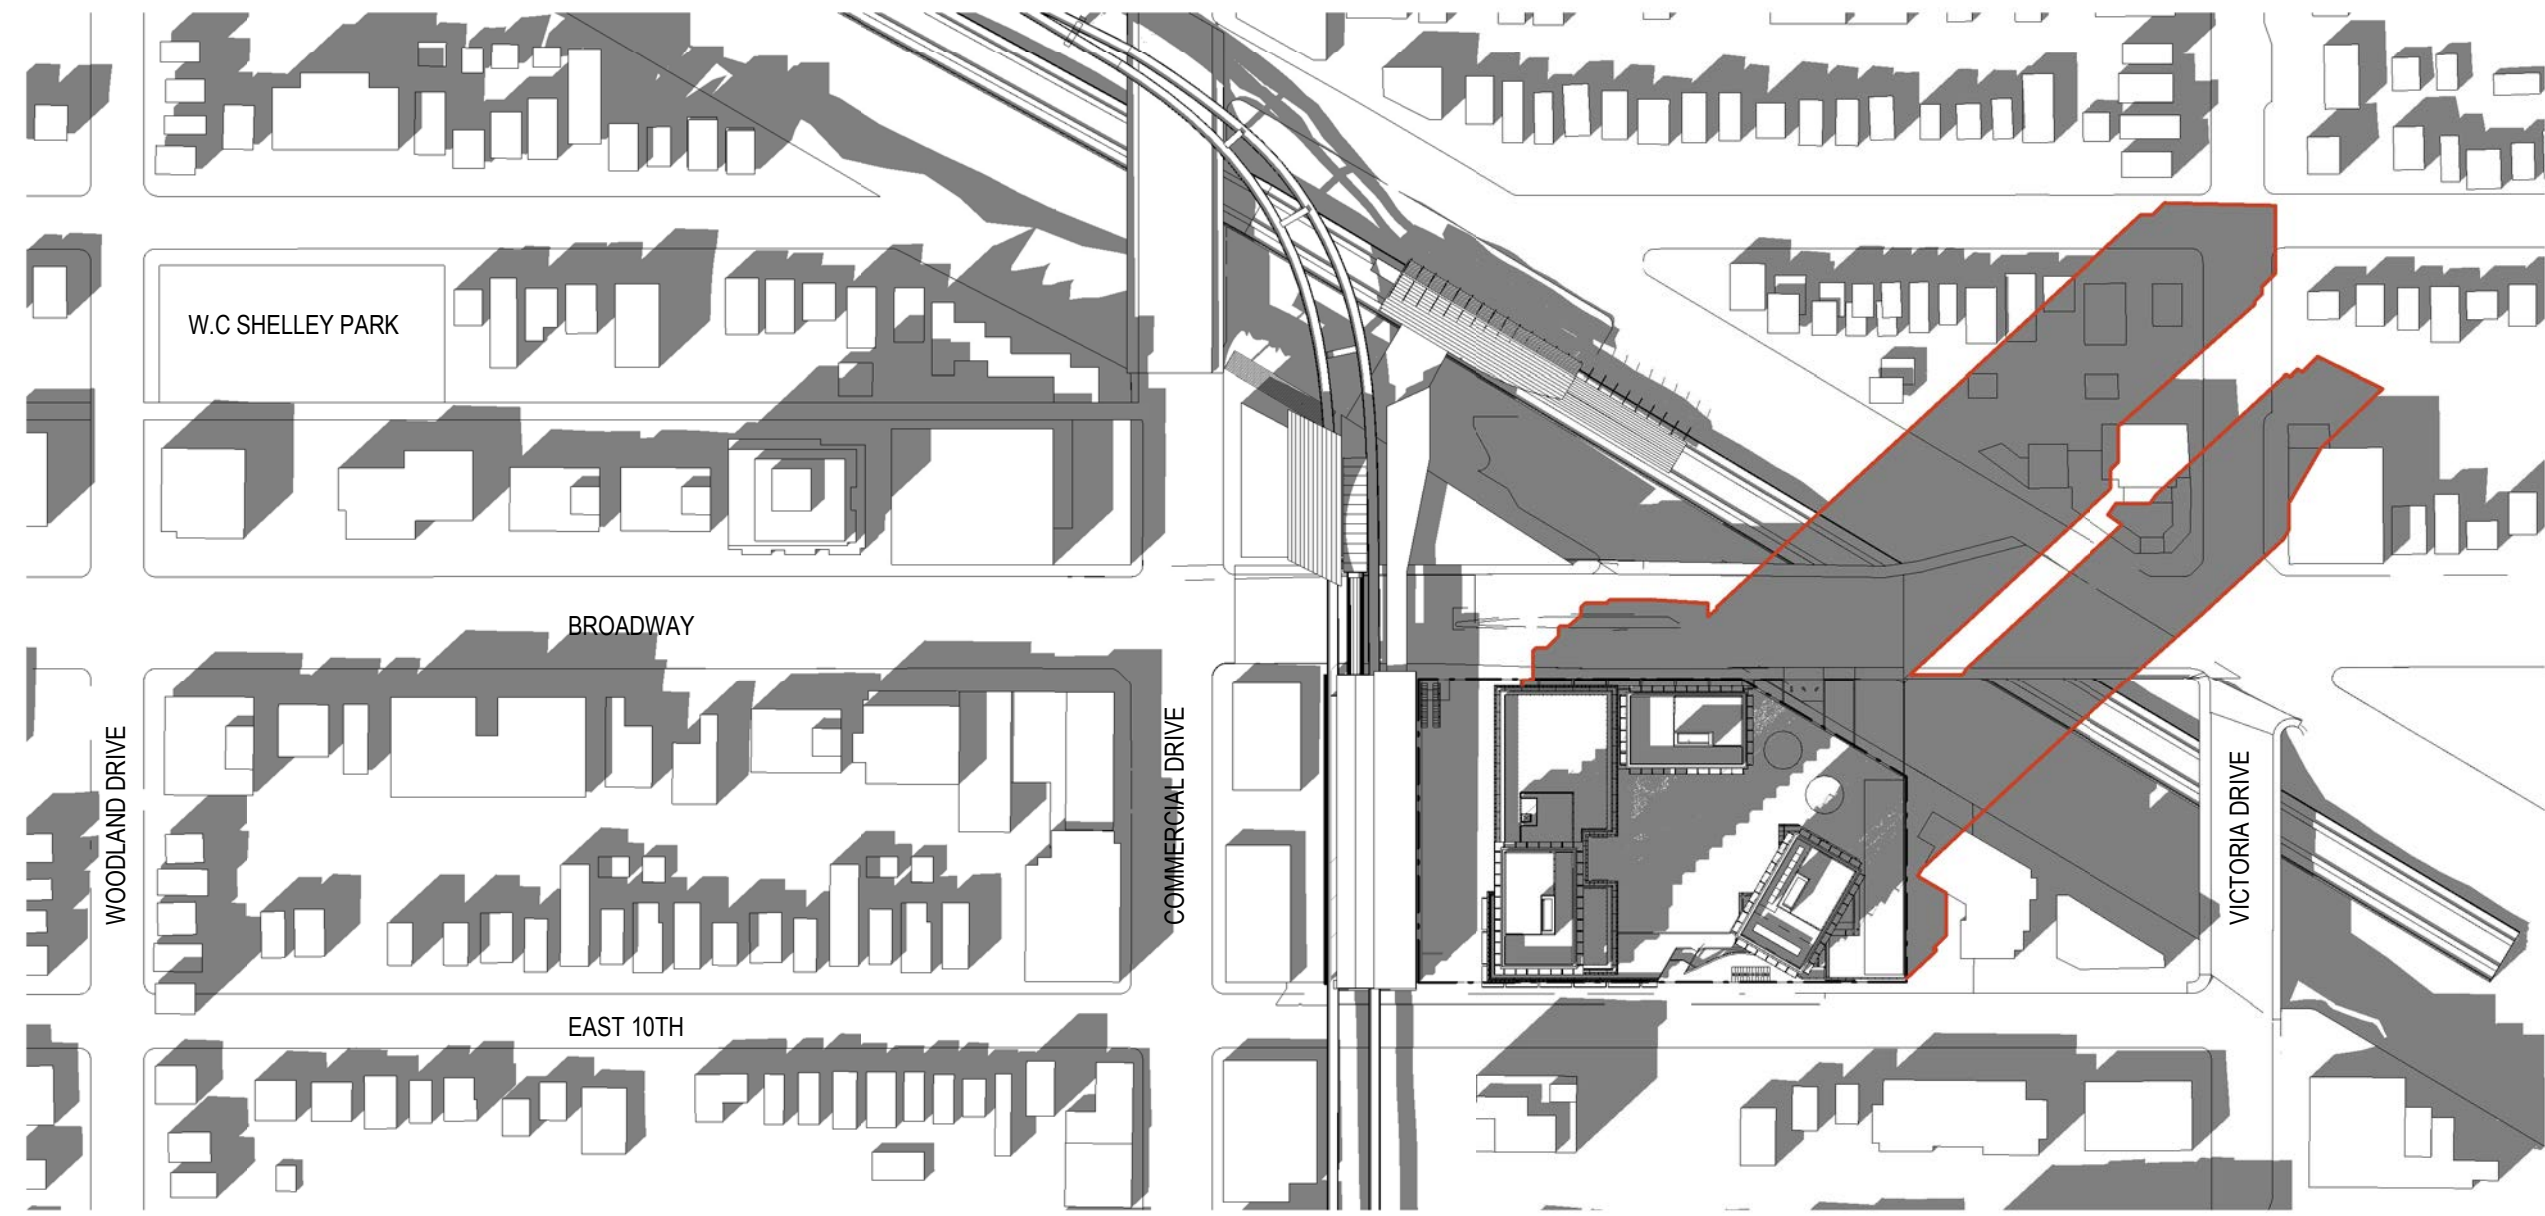


1 MARCH 21 - 4PM
1:2000

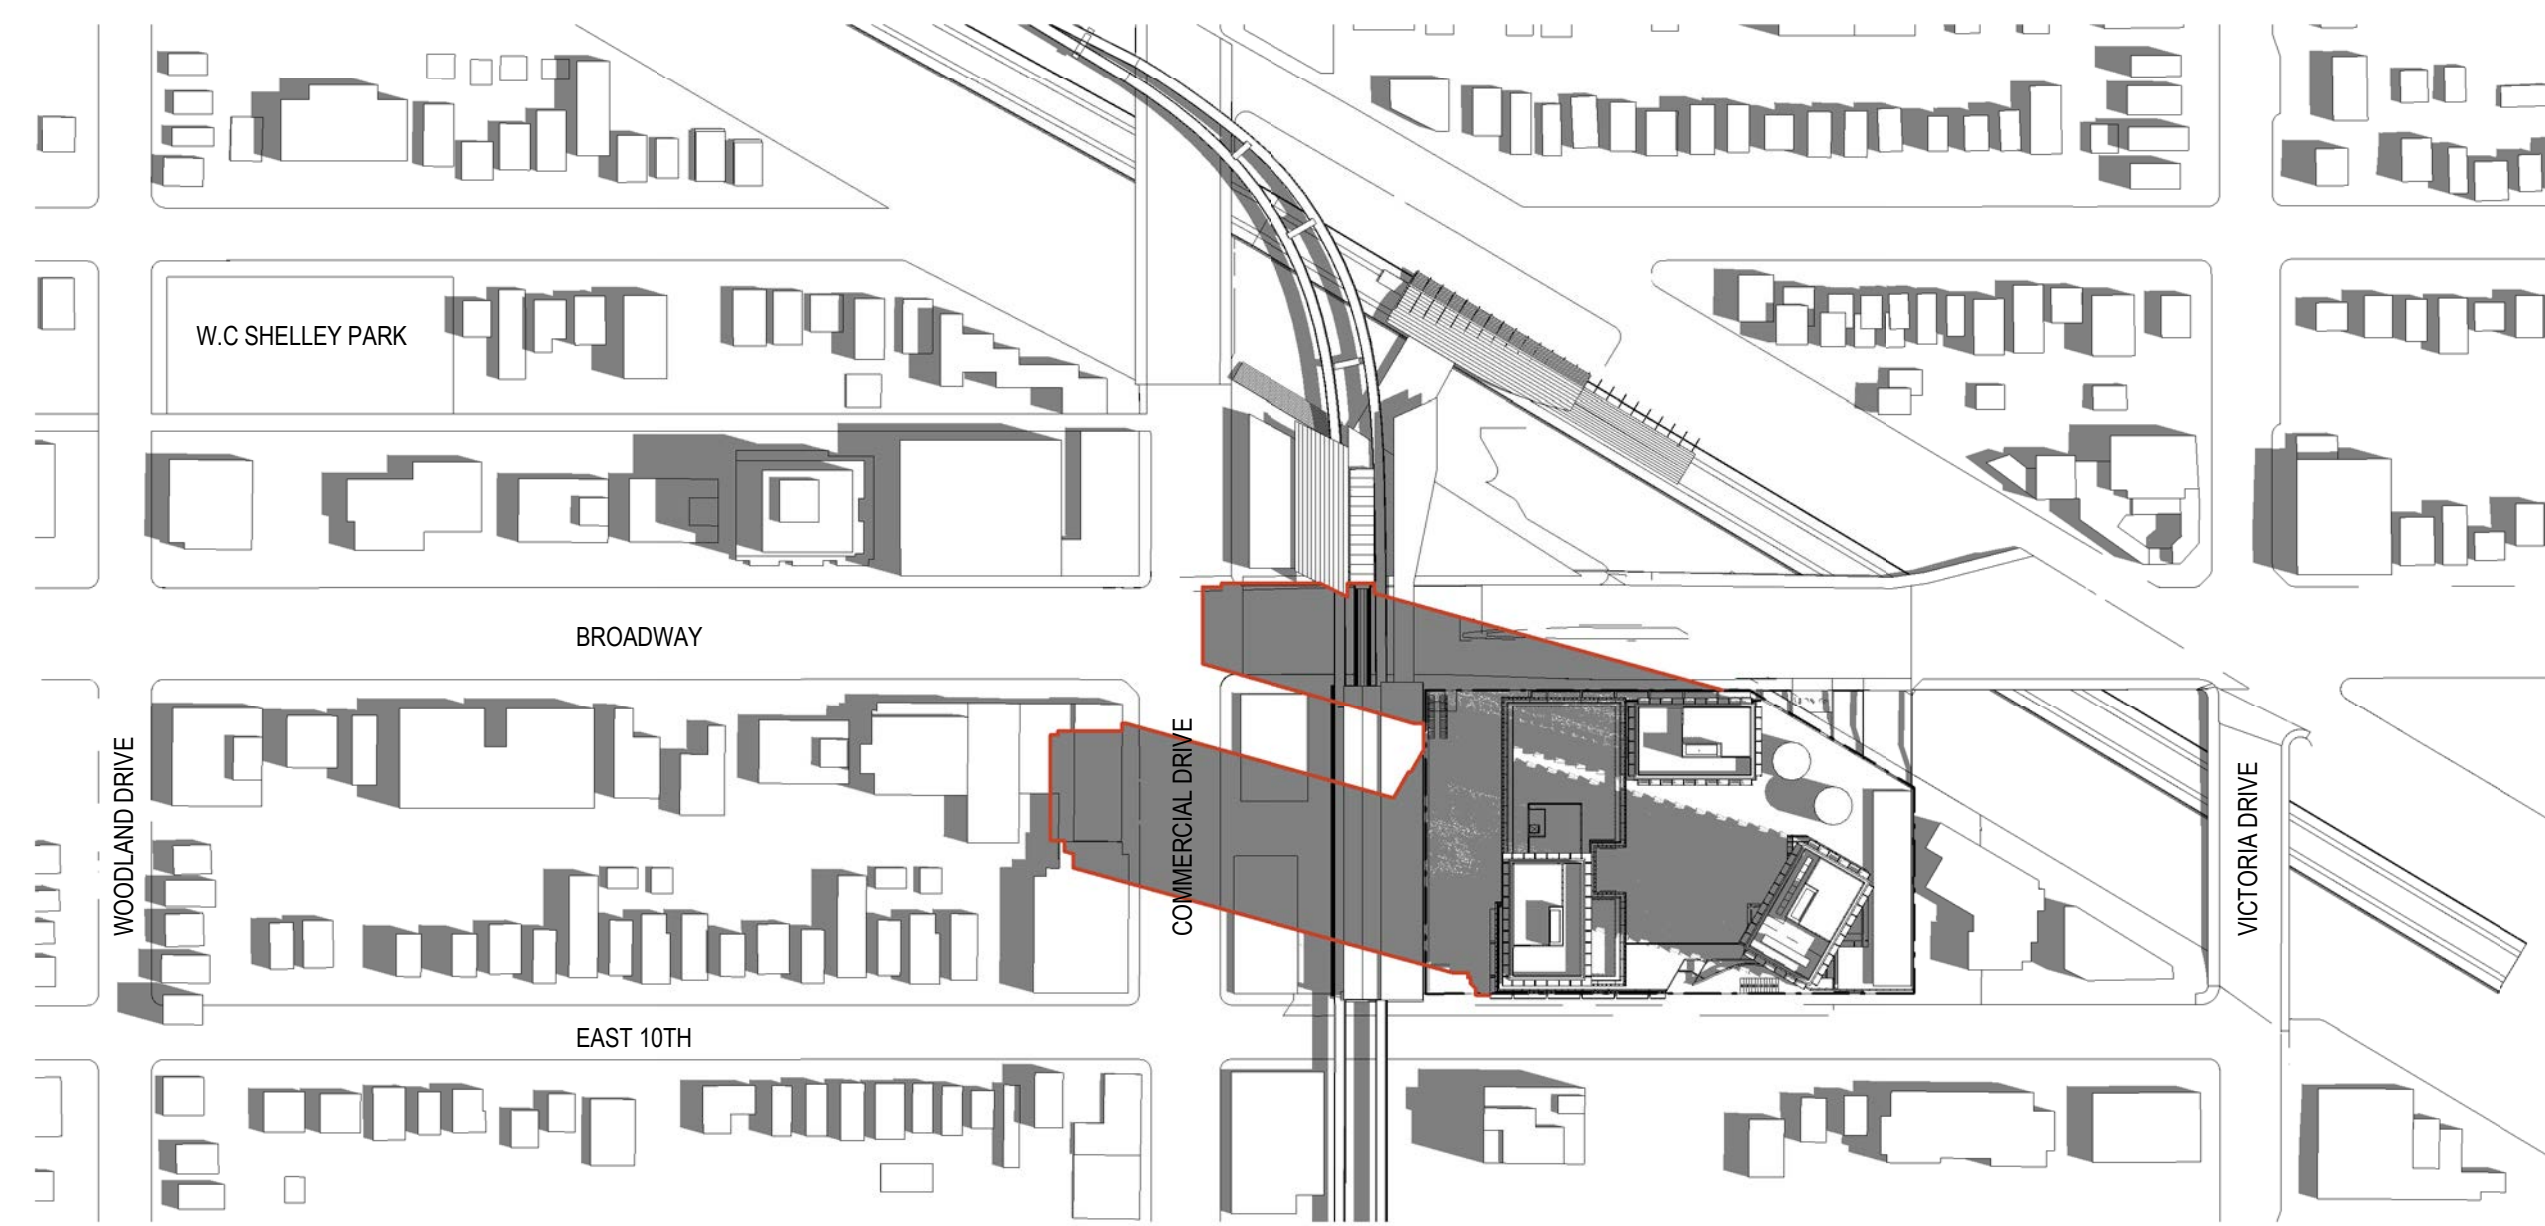


11 JUNE 21 - 10AM
1:2000

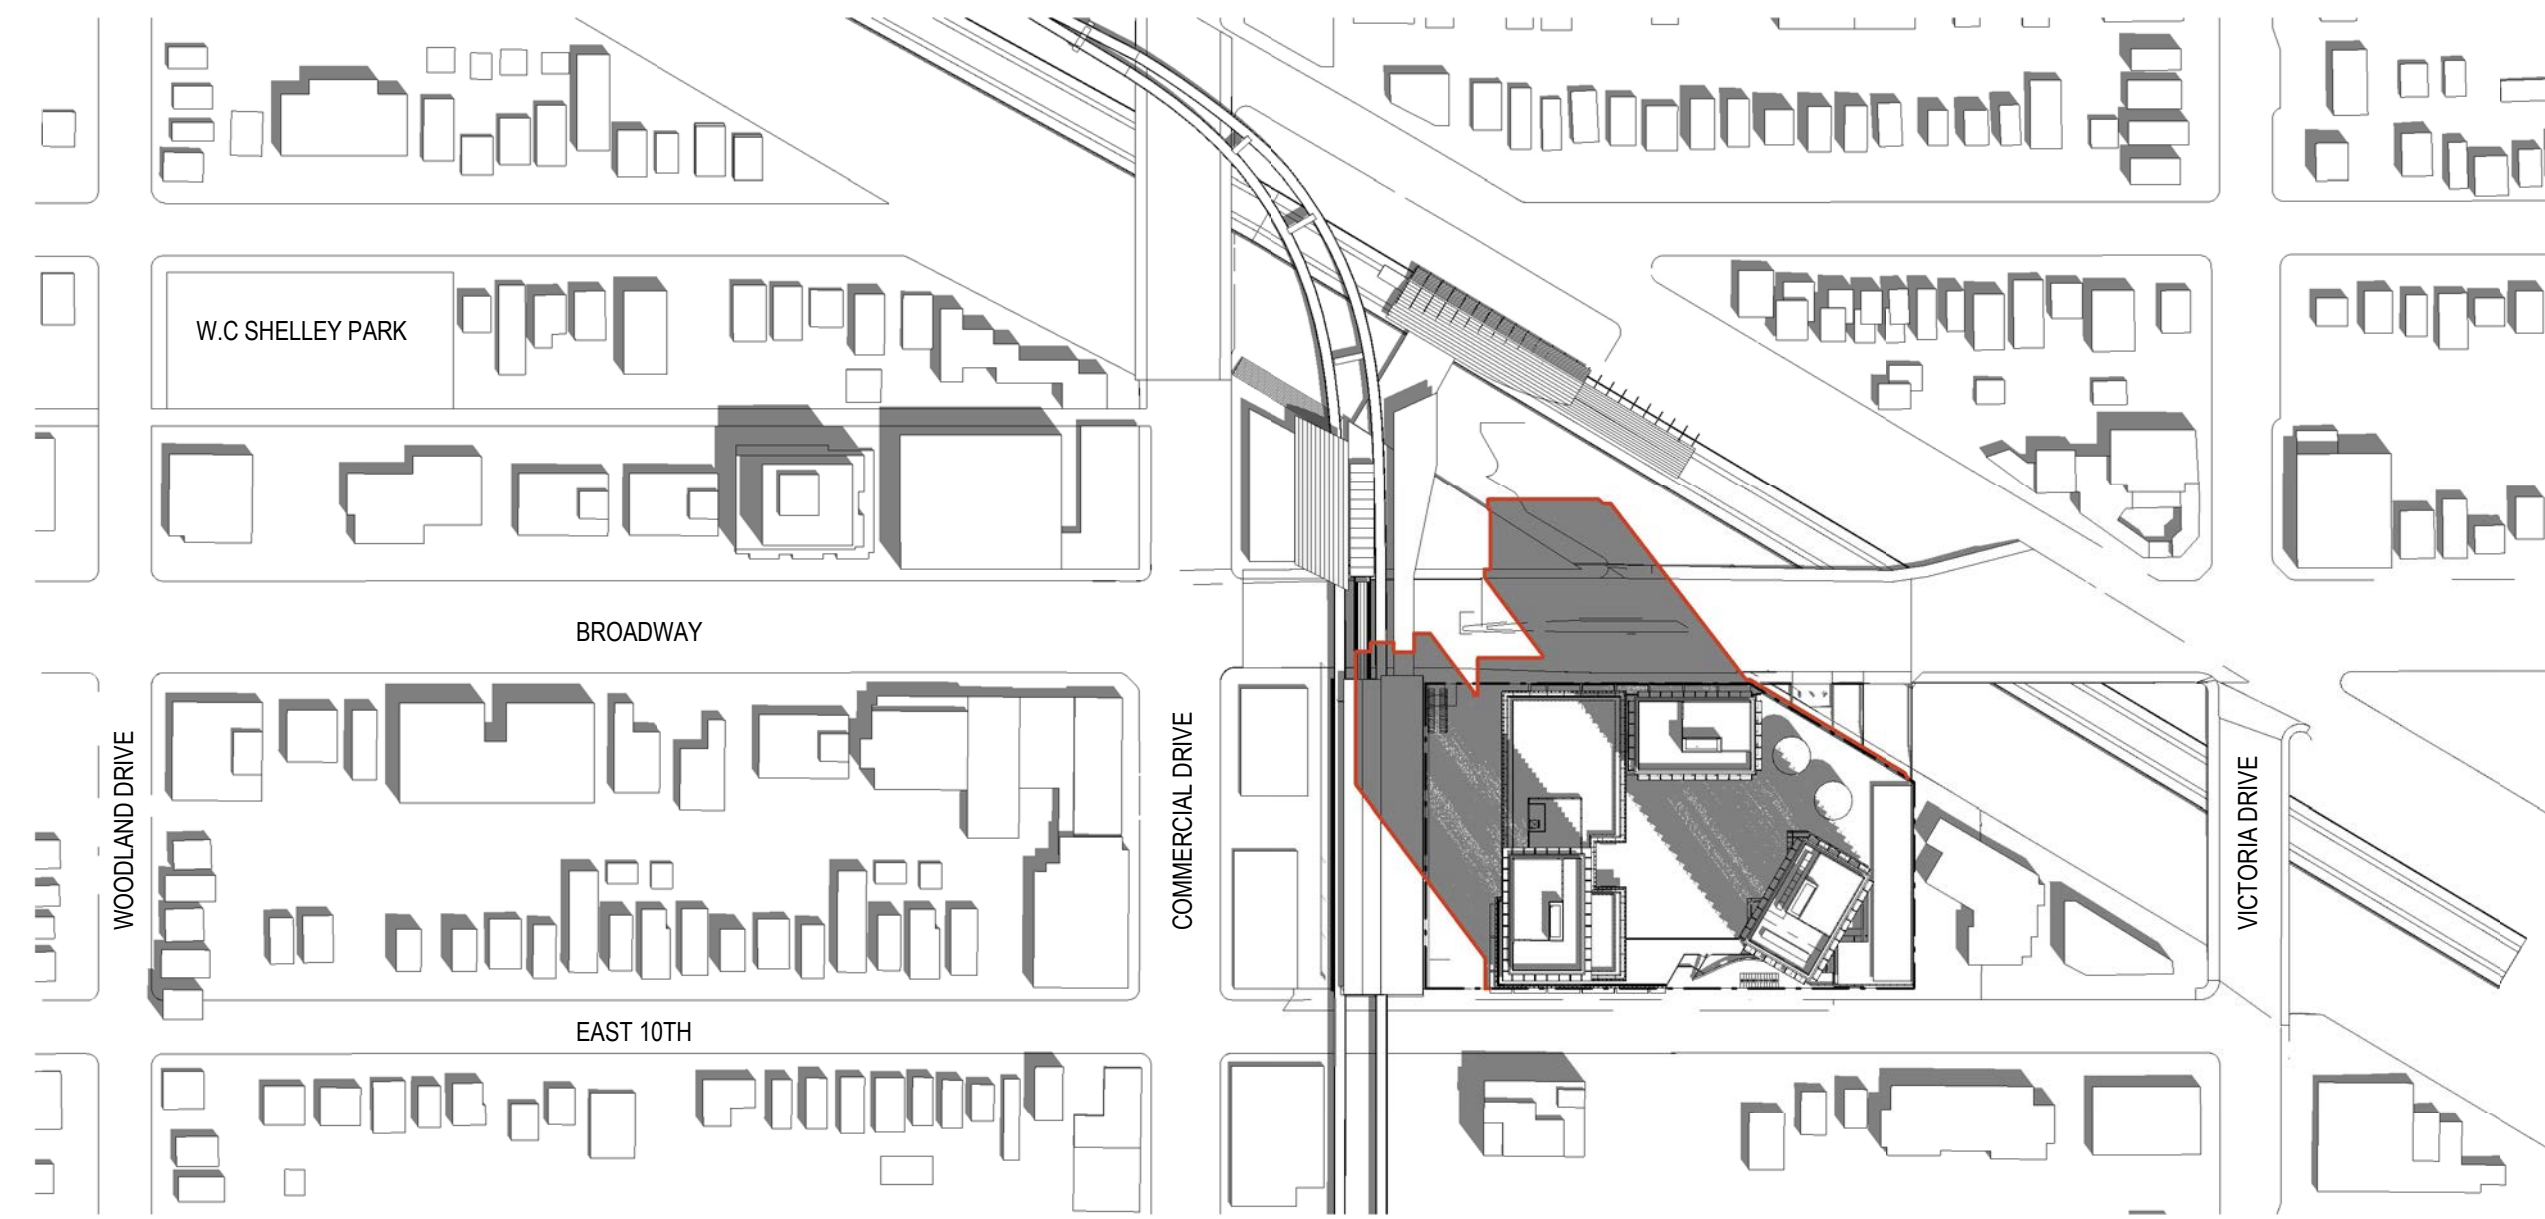

8 JUNE 21 - 12PM
1:2000

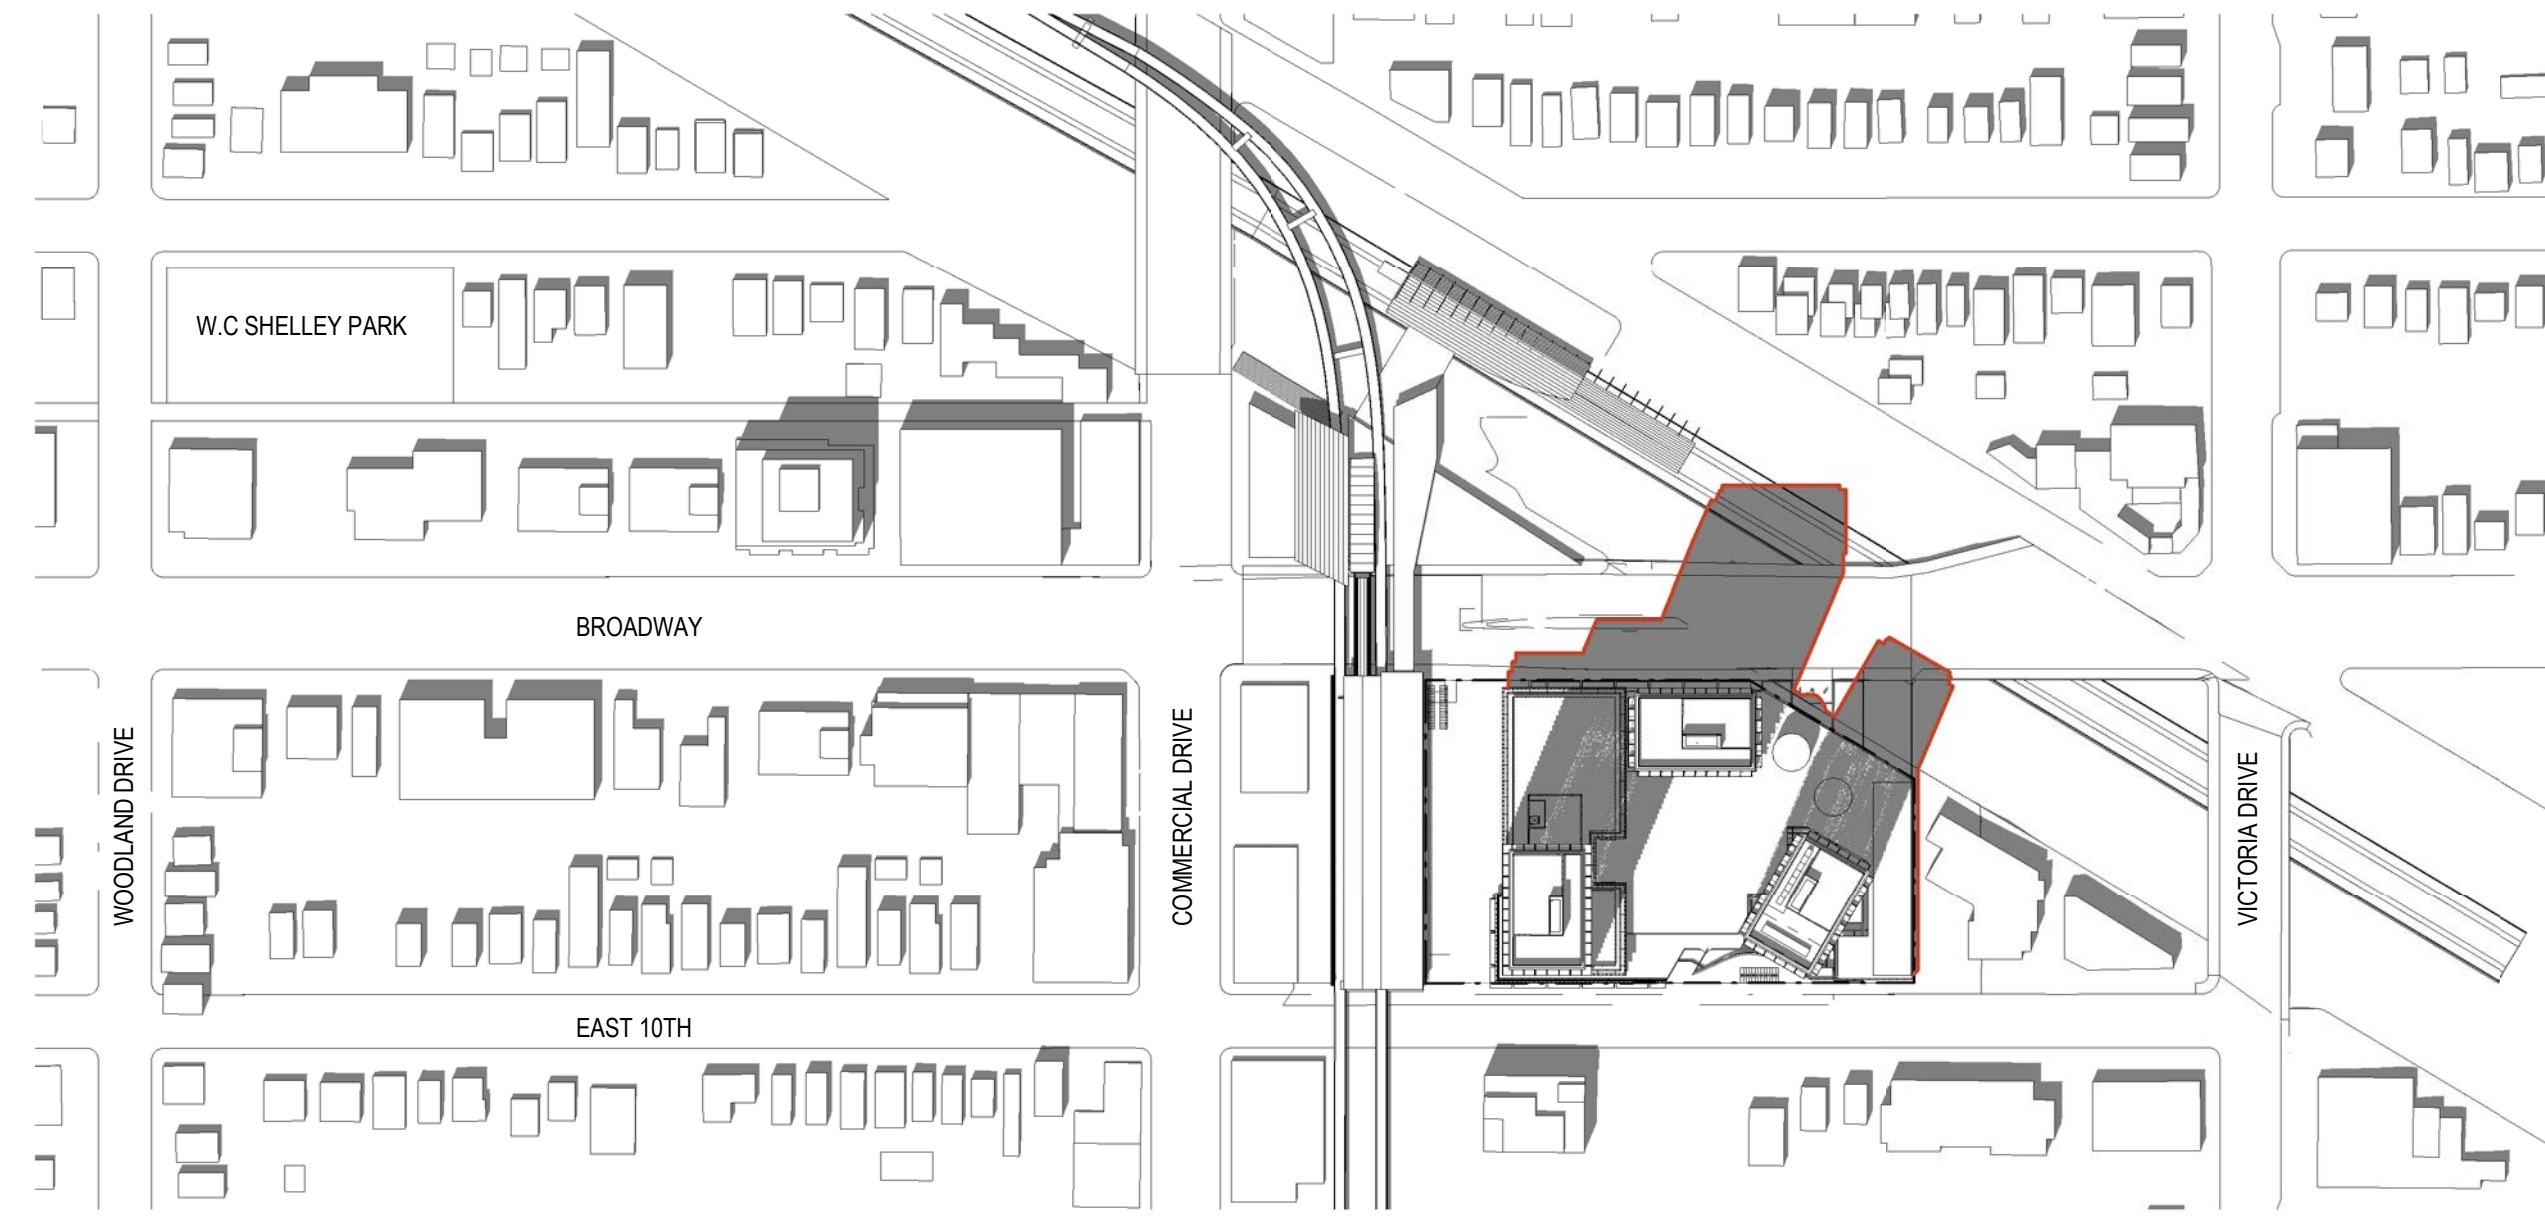


5 JUNE 21 - 2PM
1:2000

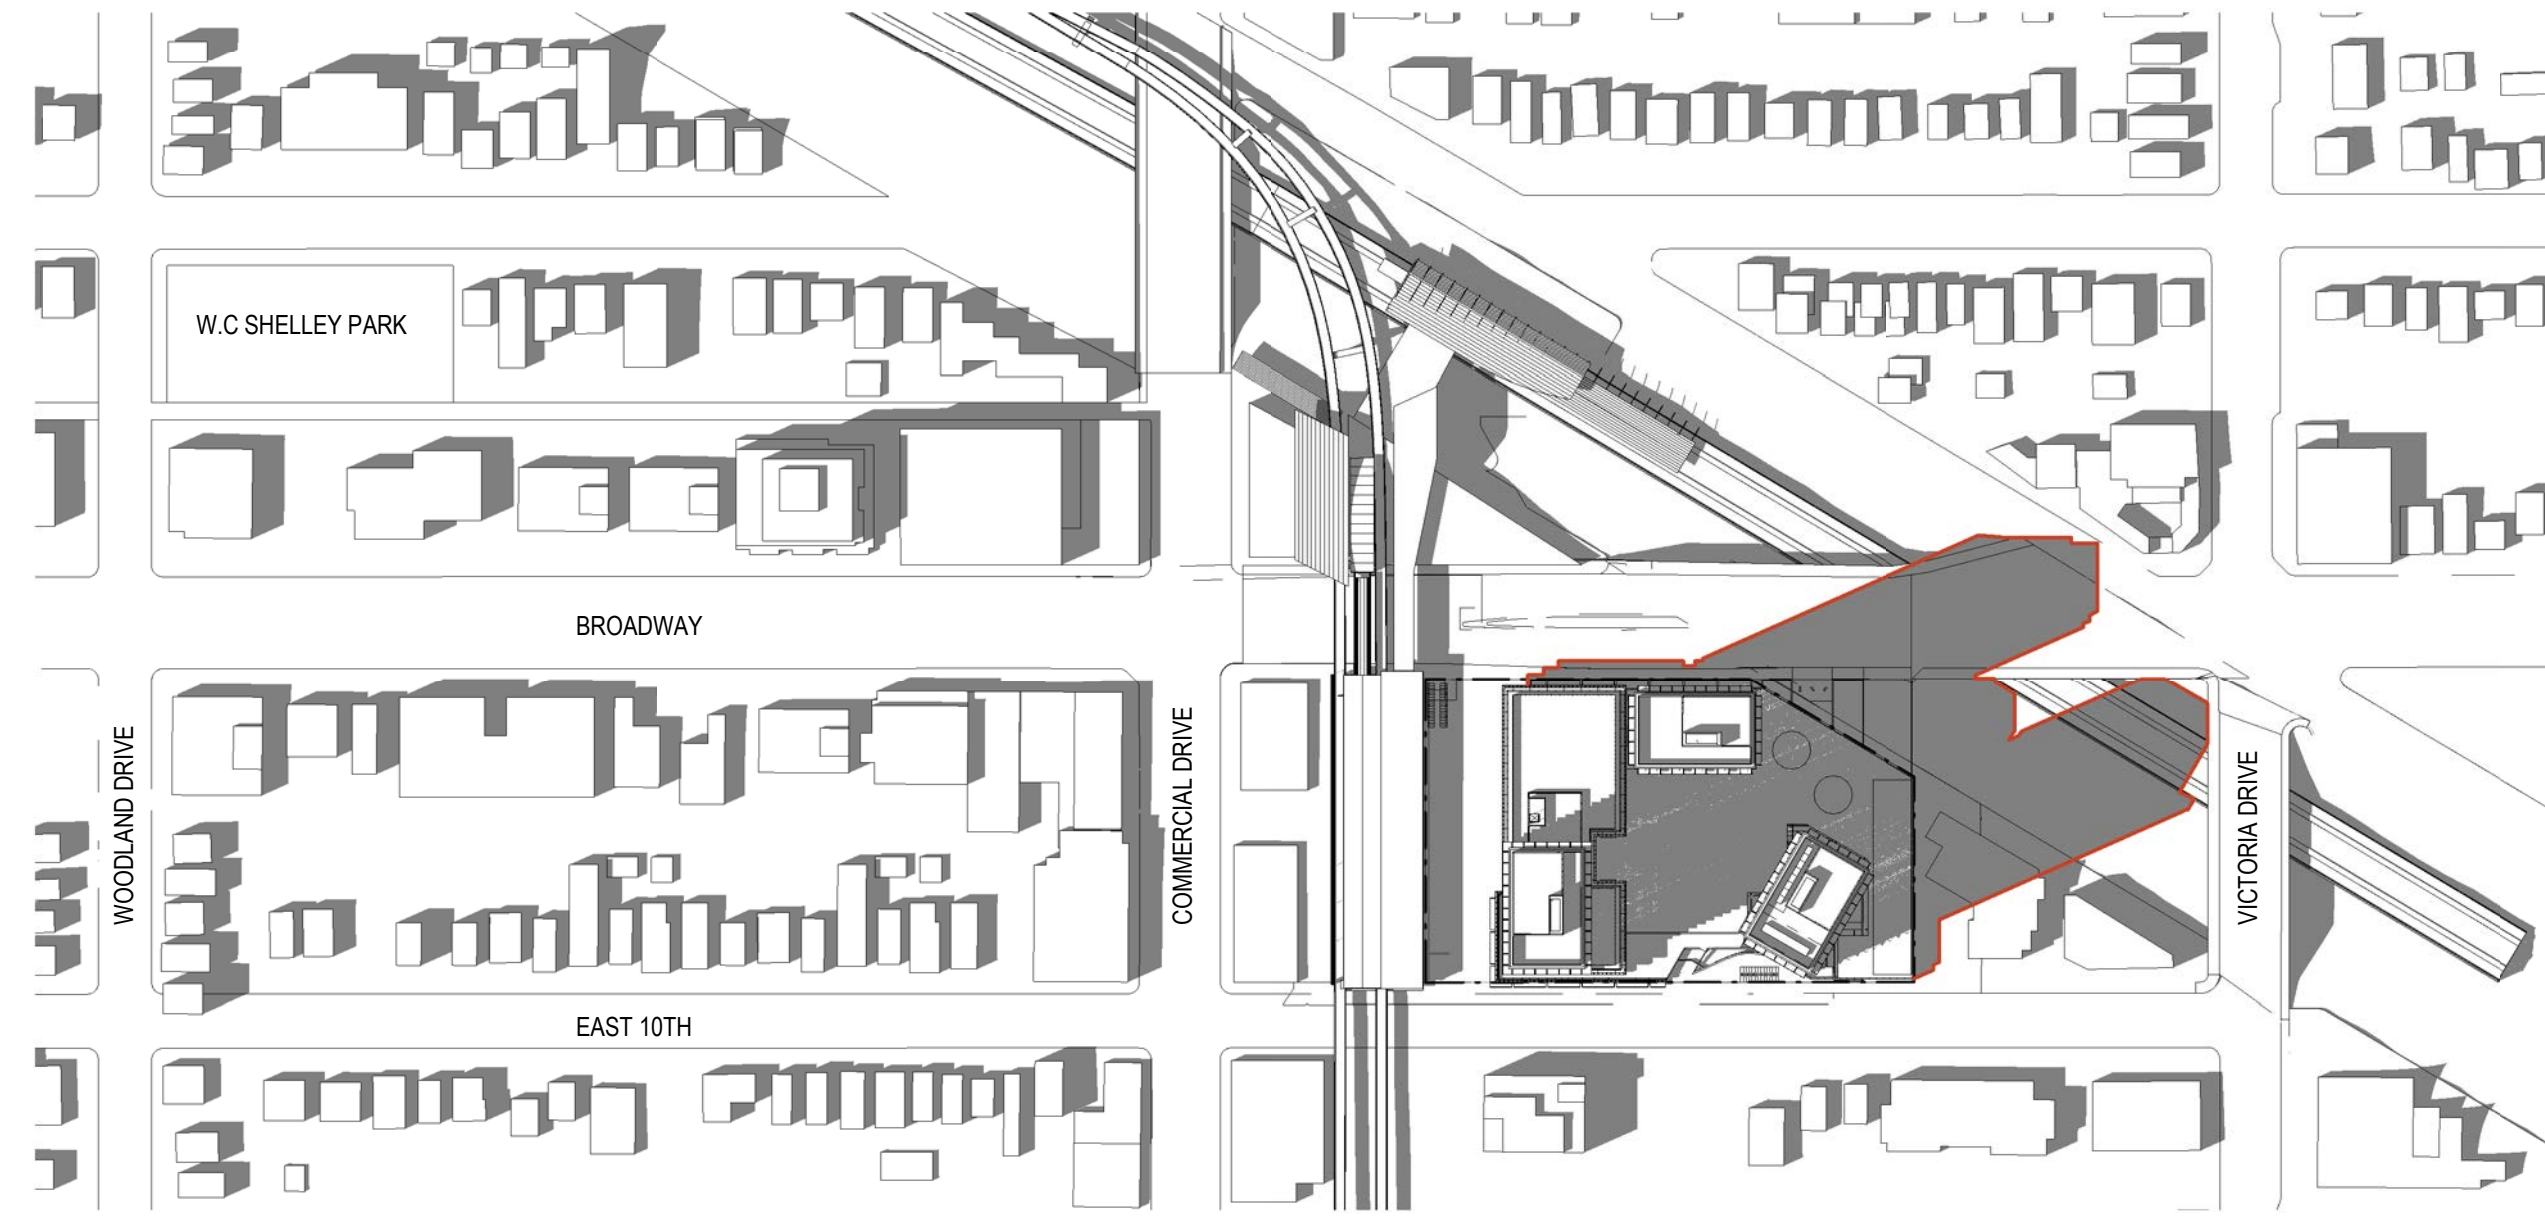


2 JUNE 21 - 4PM
1:2000




12 SEPT 21 - 10AM
1:2000

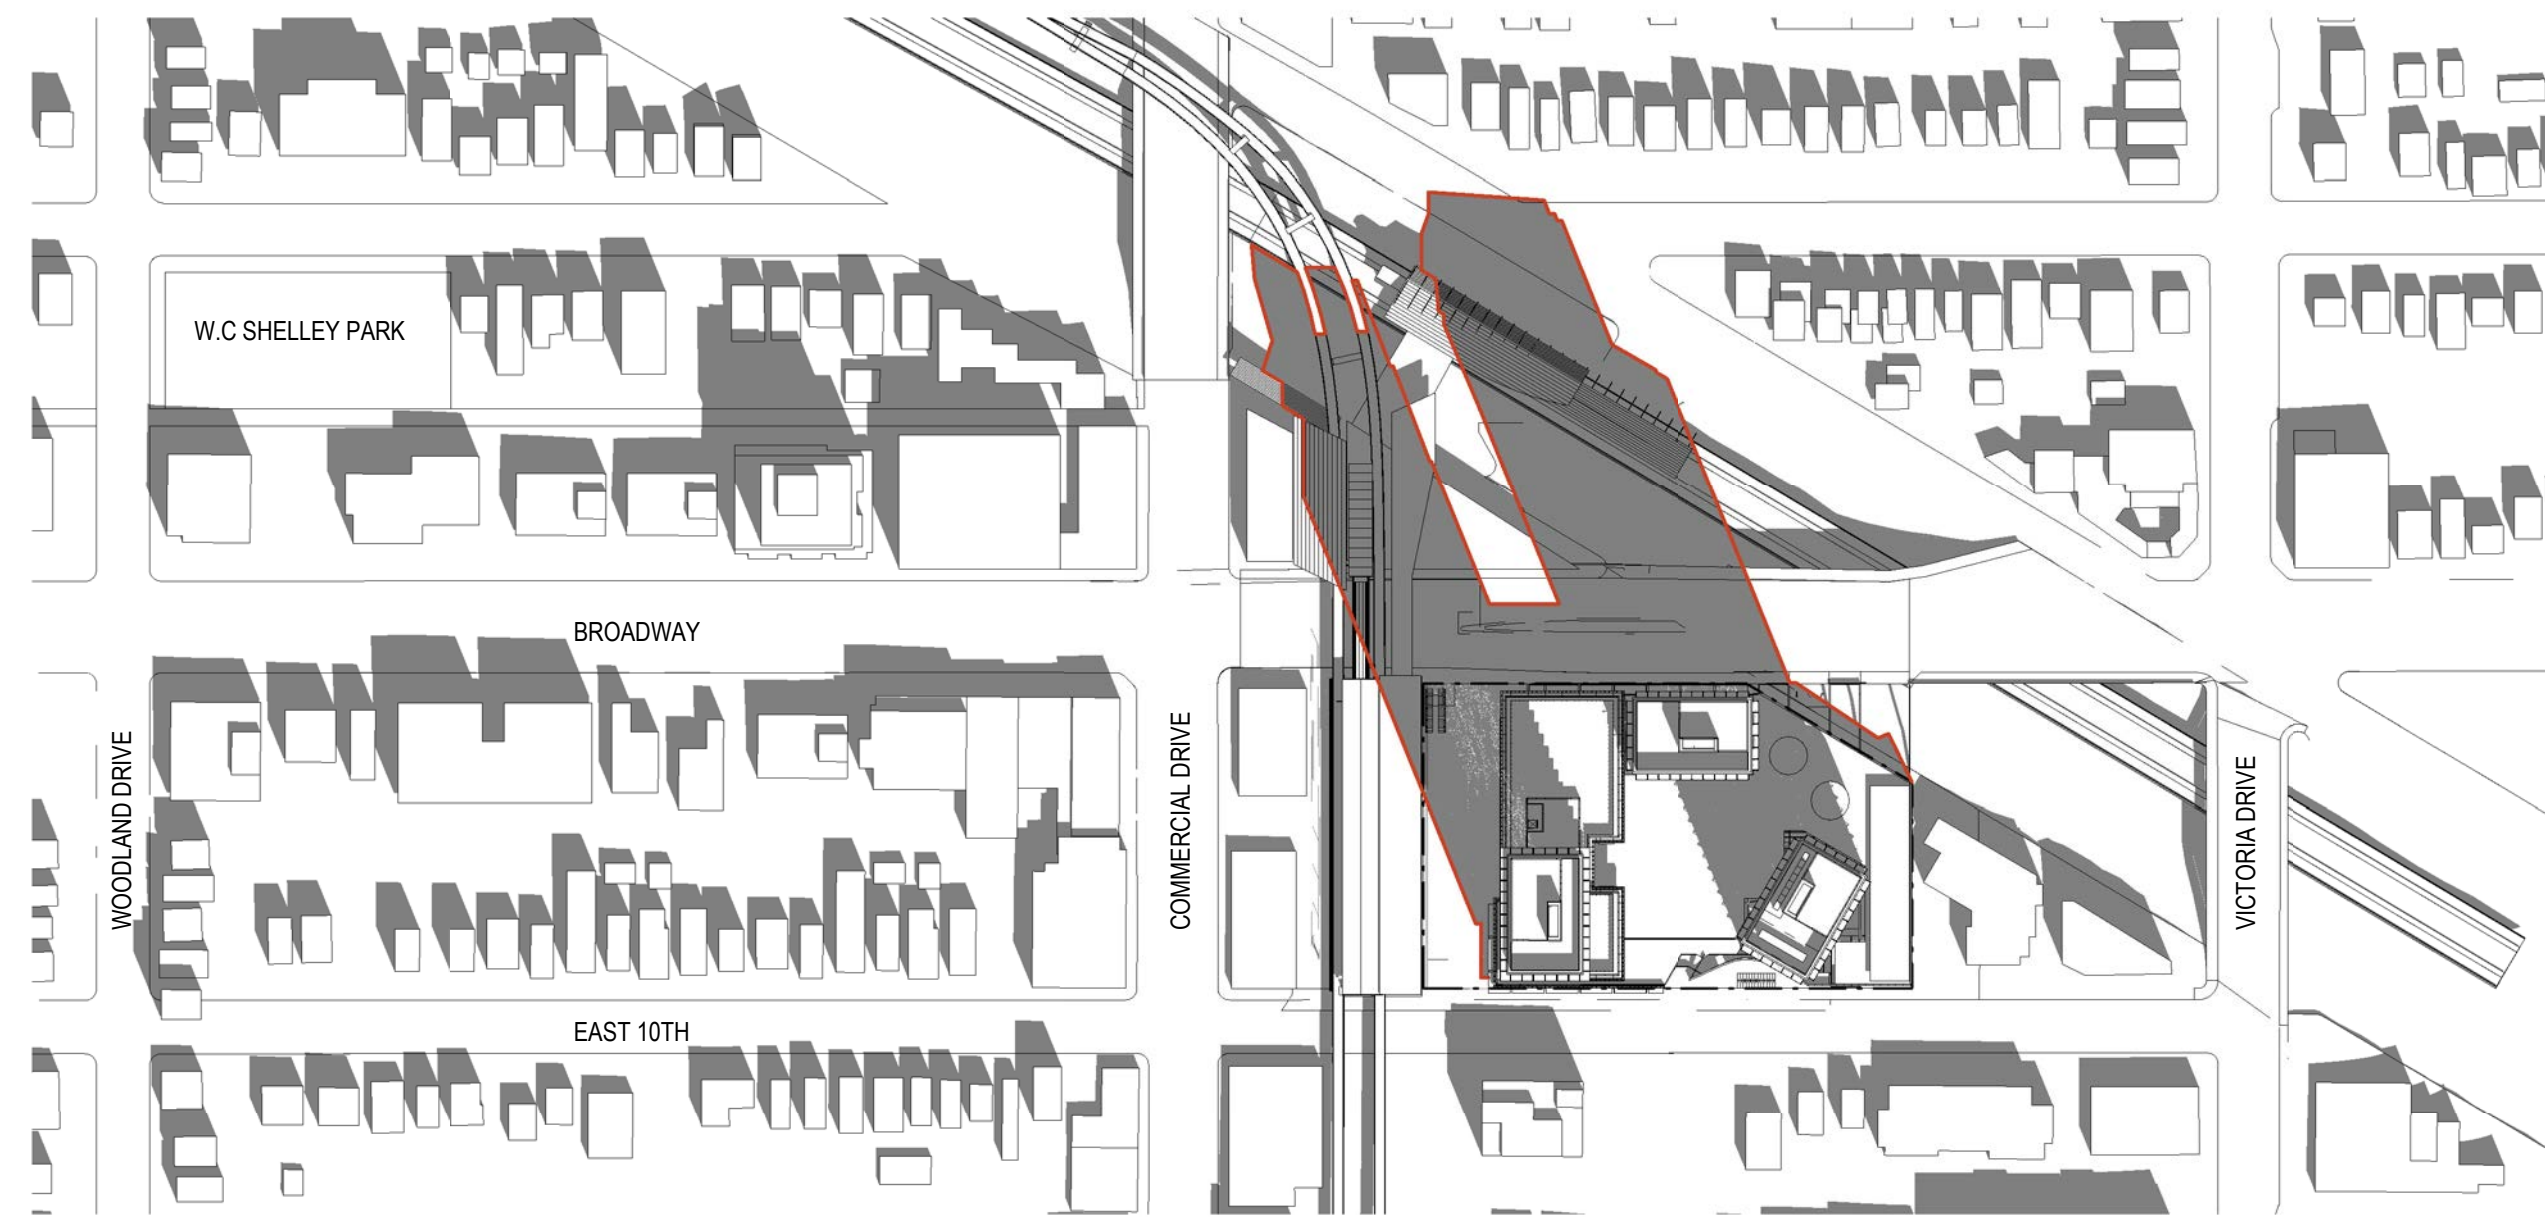

9 SEPT 21 - 12PM
1:2000

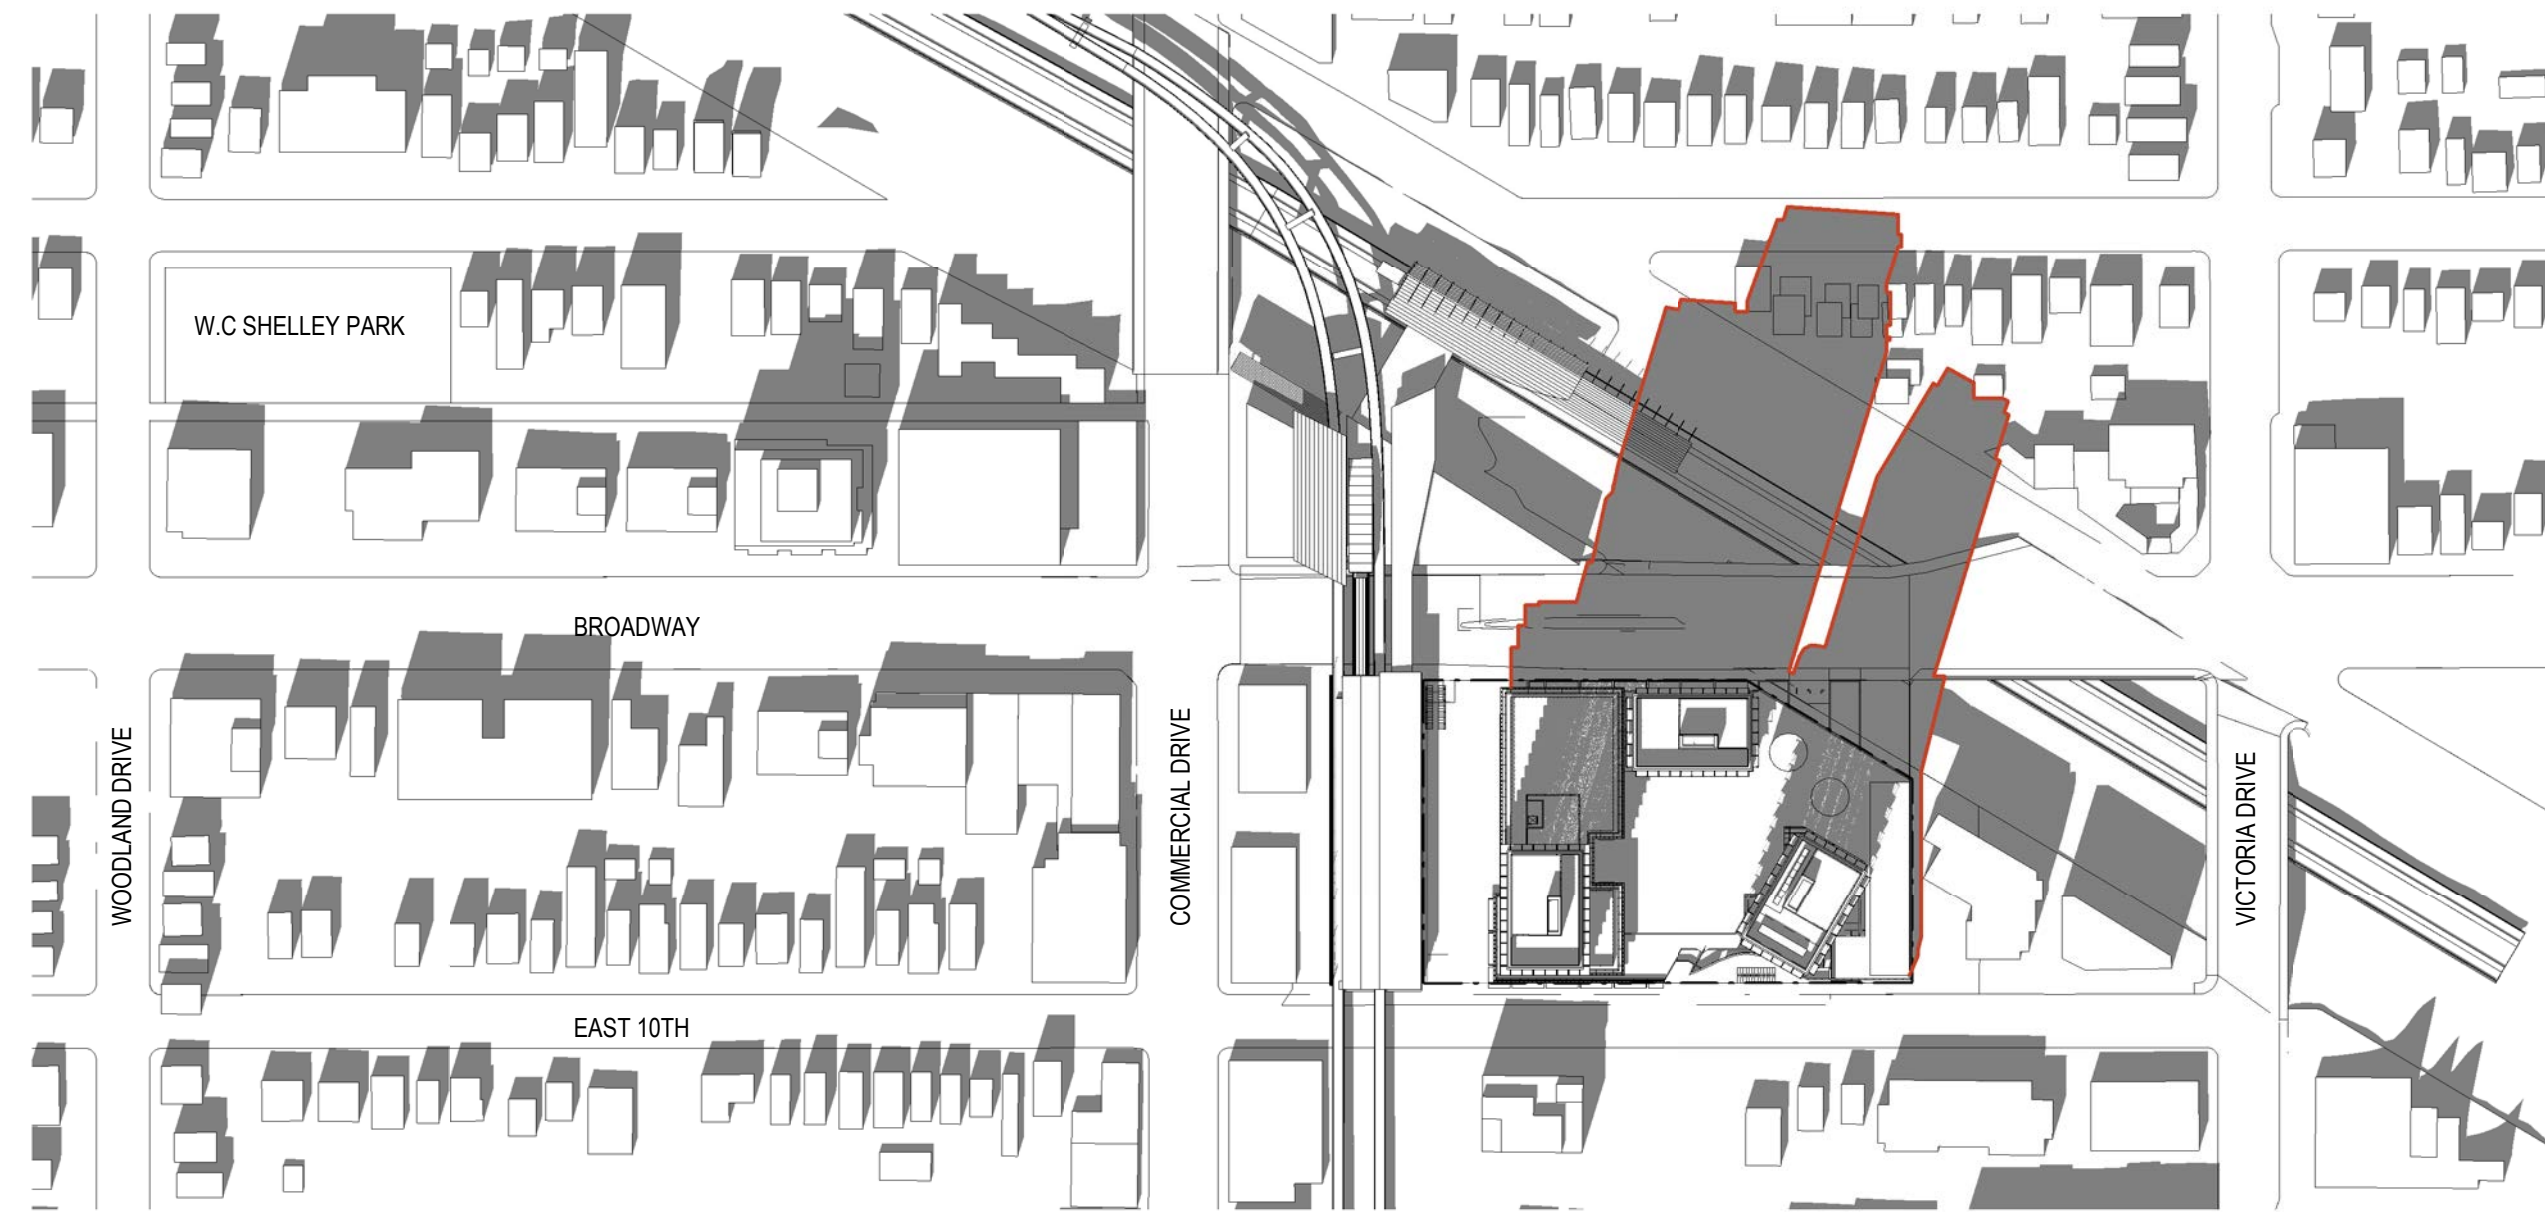

6 SEPT 21 - 2PM
1:2000

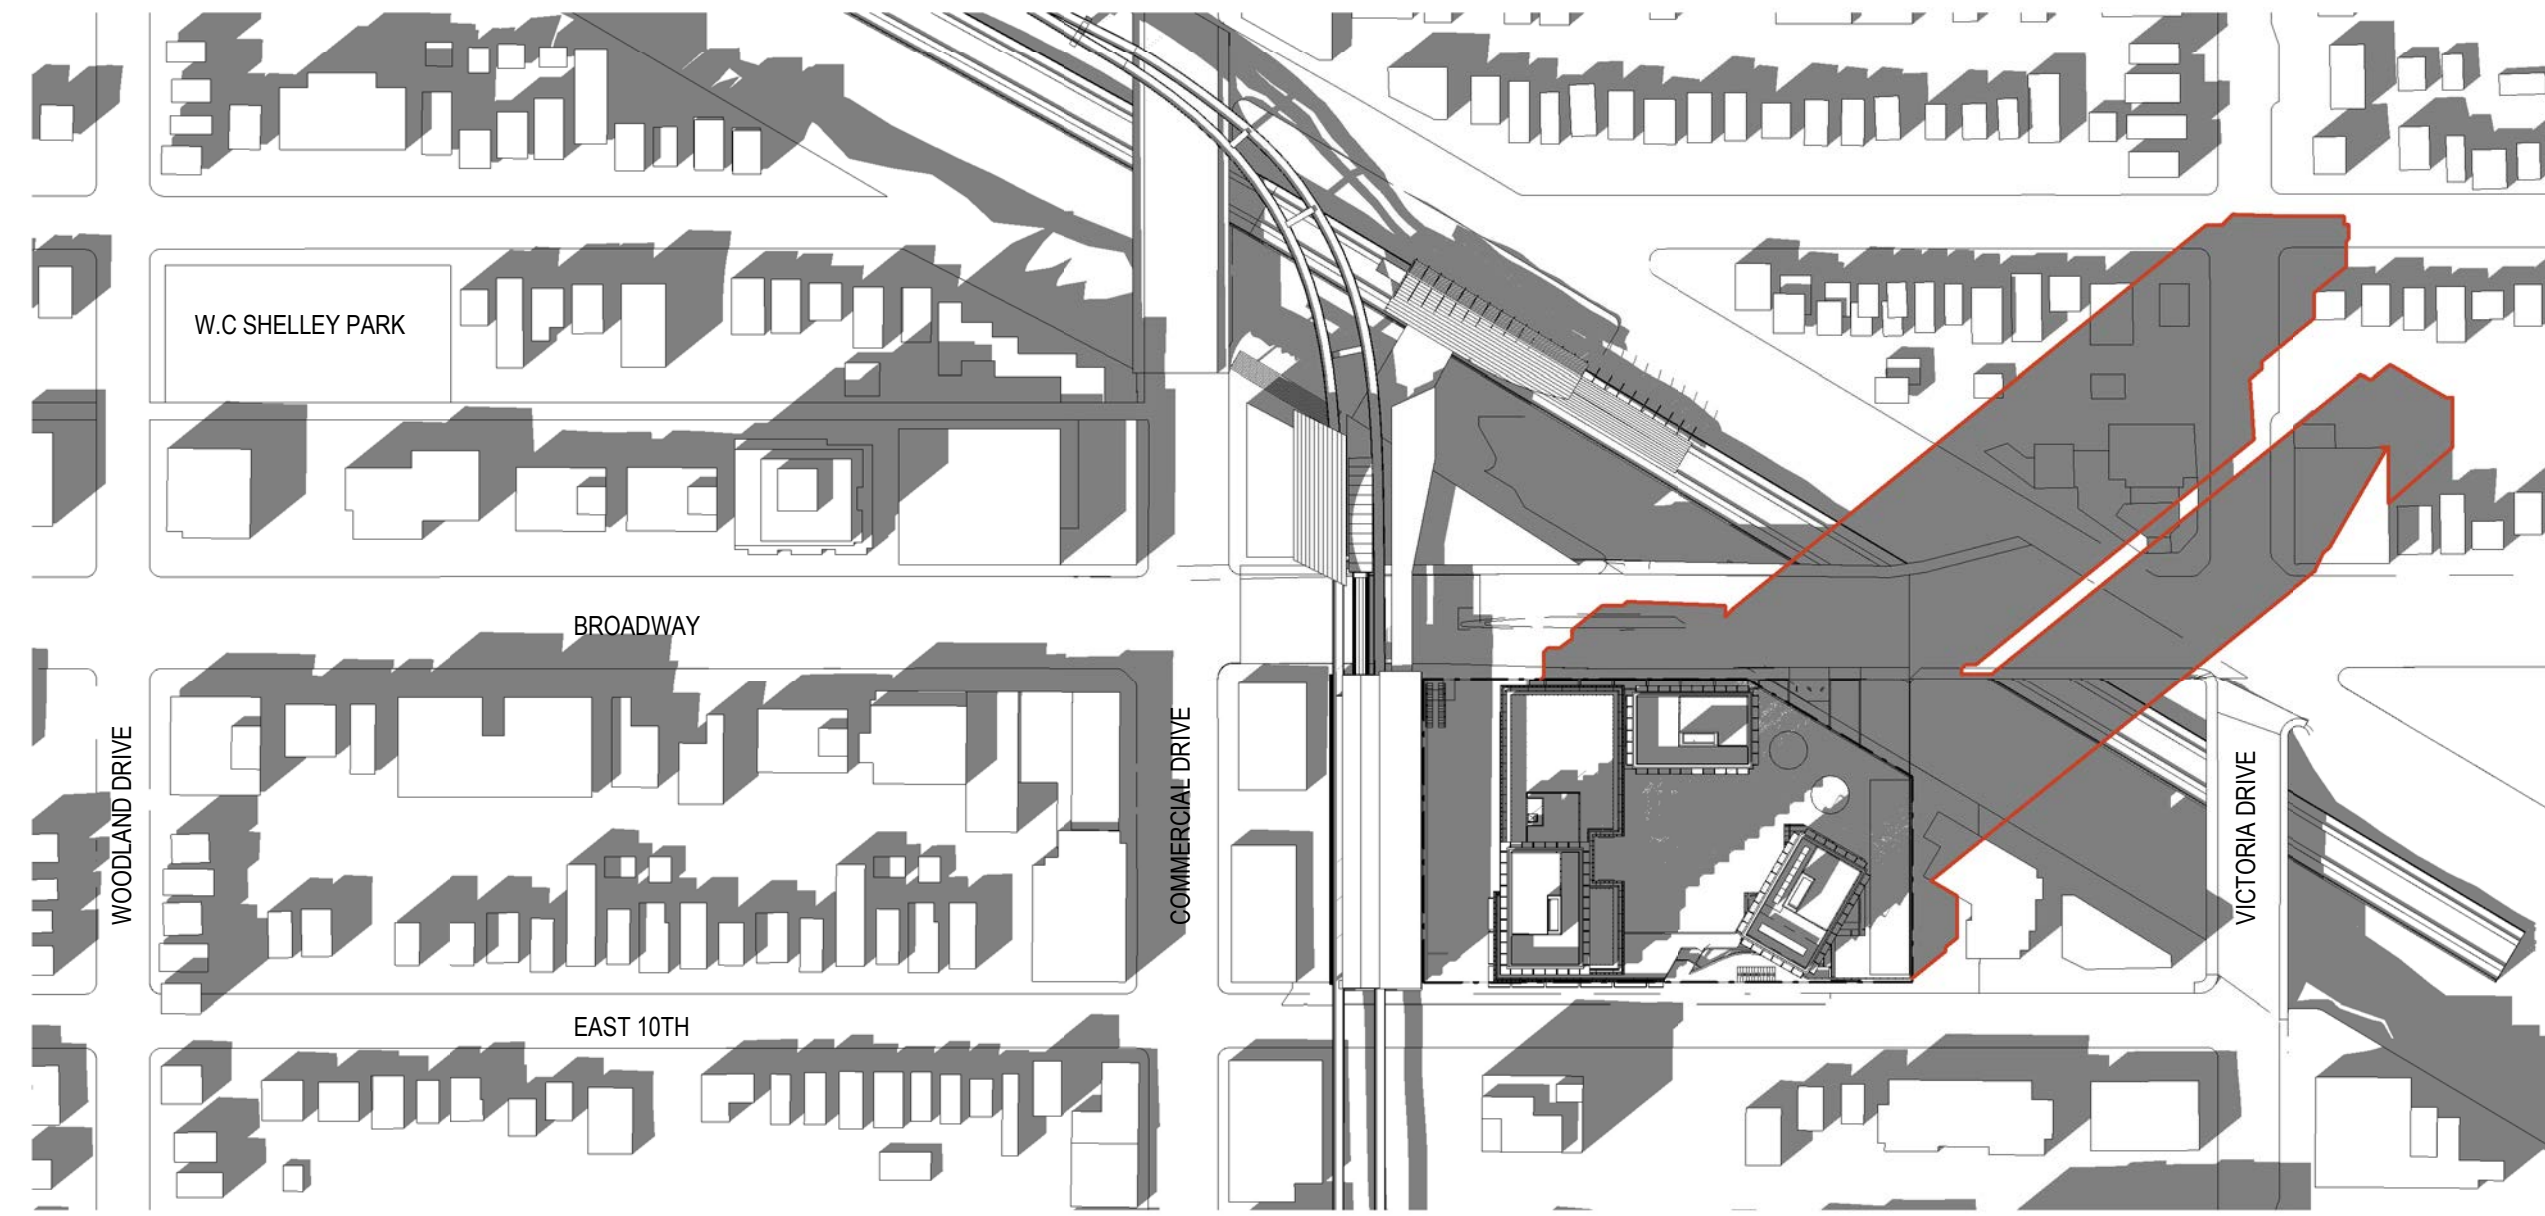

3 SEPT 21 - 4PM
1:2000


PROJECT

BROADWAY +
COMMERCIAL



Crombie REIT +
Westbank Corp.

KEYPLAN

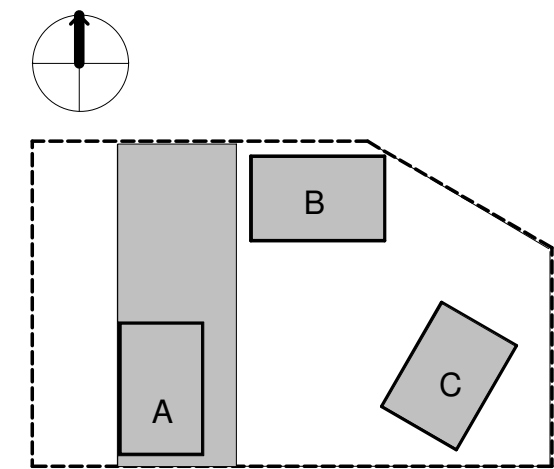

ISSUE CHART
1 ISSUED FOR REZONING 21-07-2023

Job Number	411812-000
Drawn	Author
Checked	Checker
Approved	Approver
TITLE	

SHADOW ANALYSIS

SHEET NUMBER

G05-01