



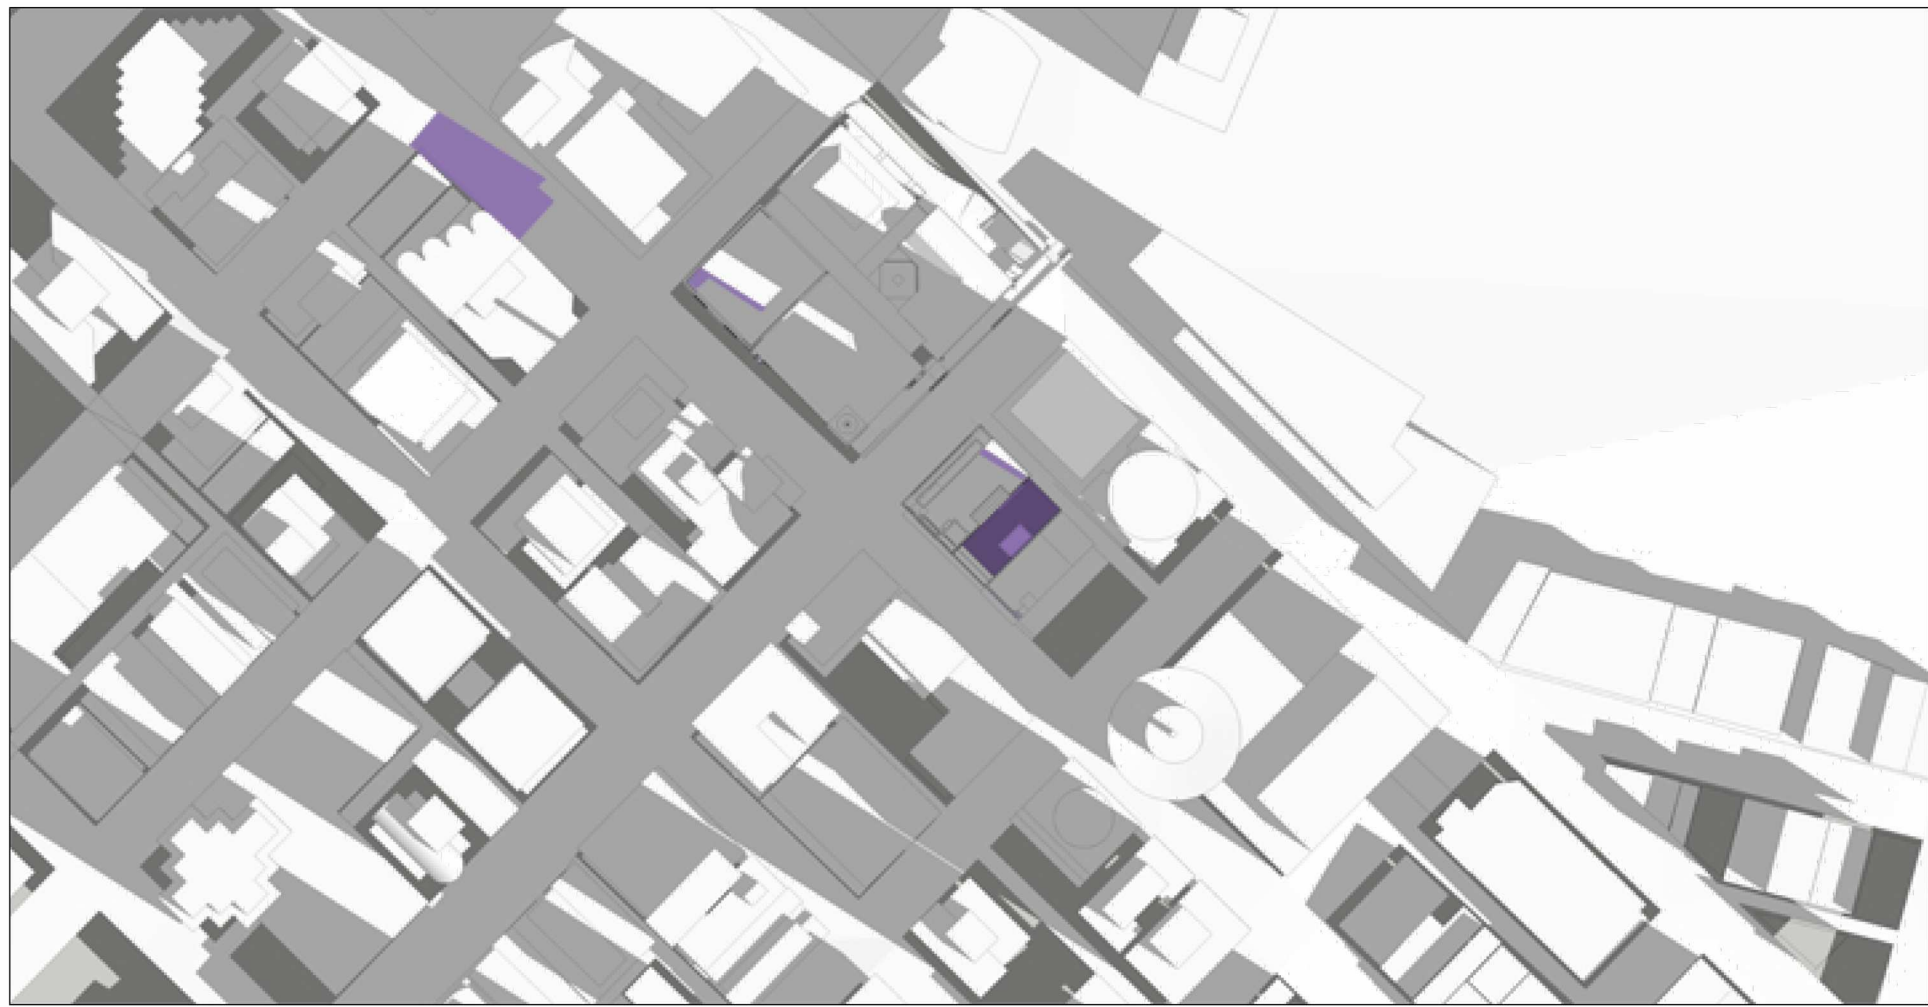


10:00 AM
MARCH 20, 2014 EQUINOX (PDT)

9:00 AM
SEPTEMBER 23, 2014 EQUINOX (PST)

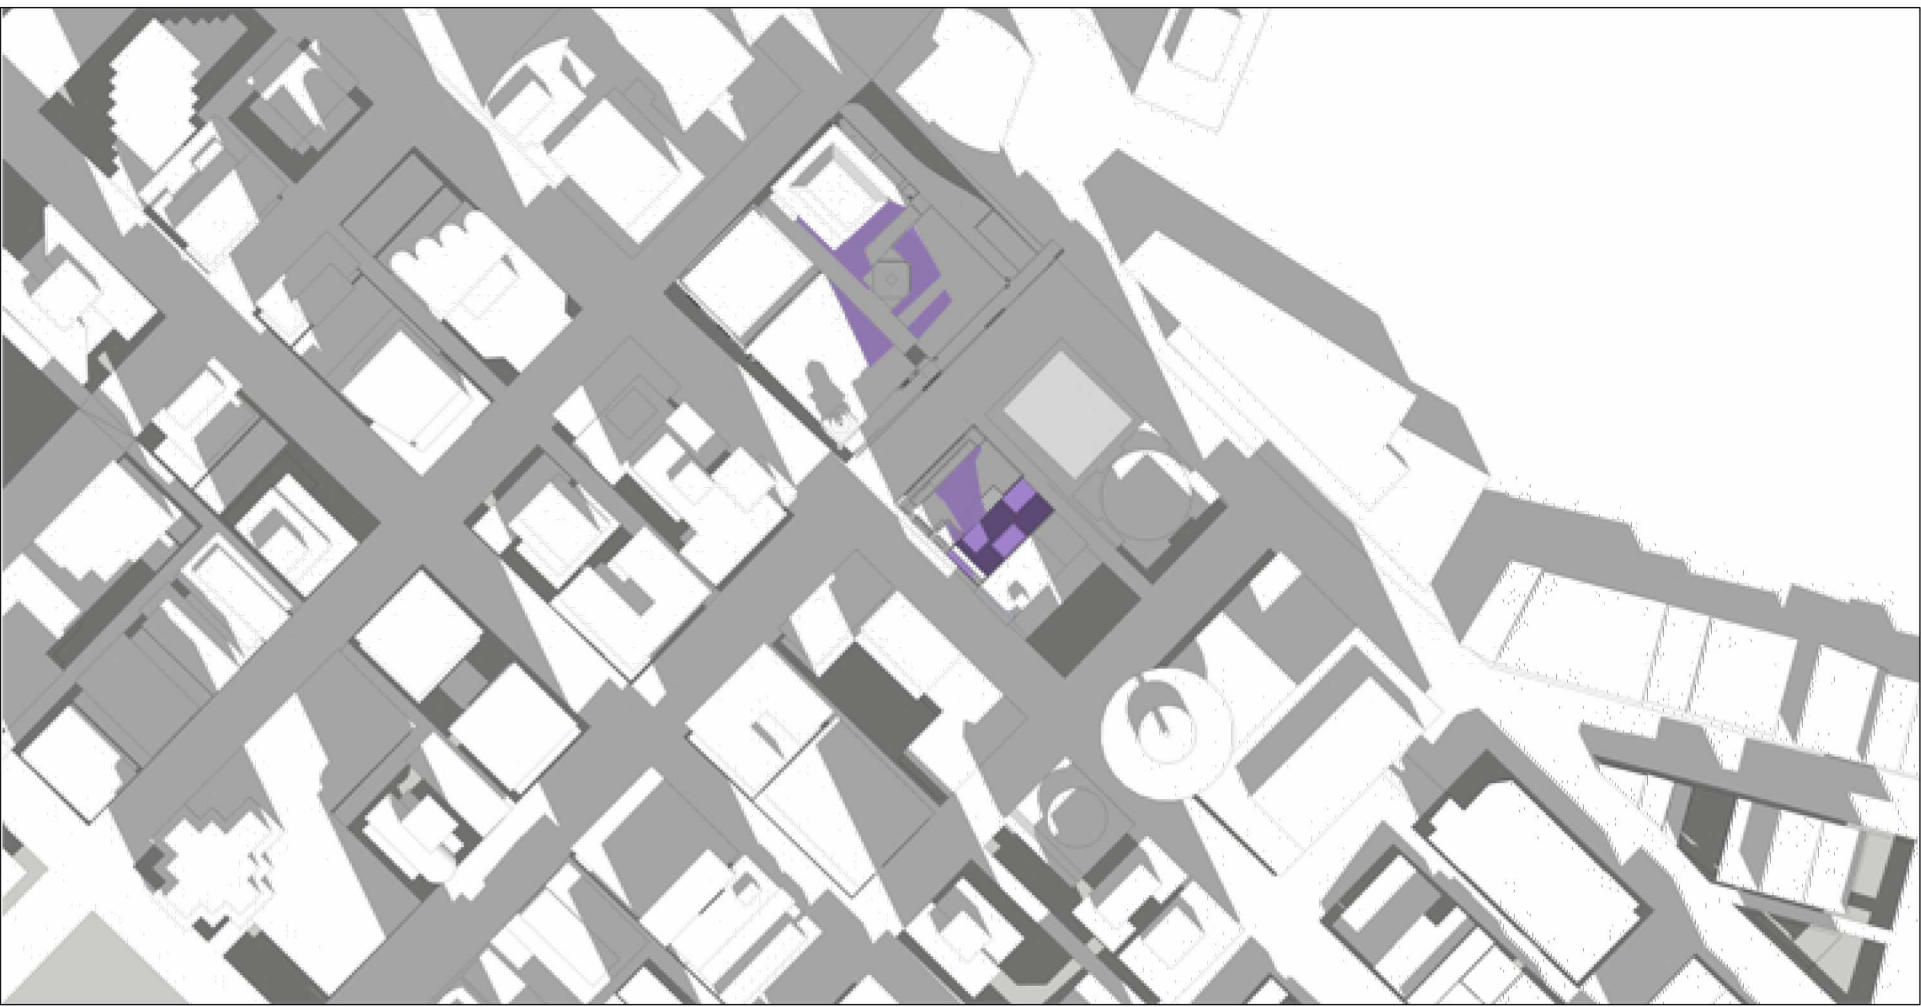


12:00 PM
MARCH 20, 2014 EQUINOX (PDT)

11:00 AM
SEPTEMBER 23, 2014 EQUINOX (PST)

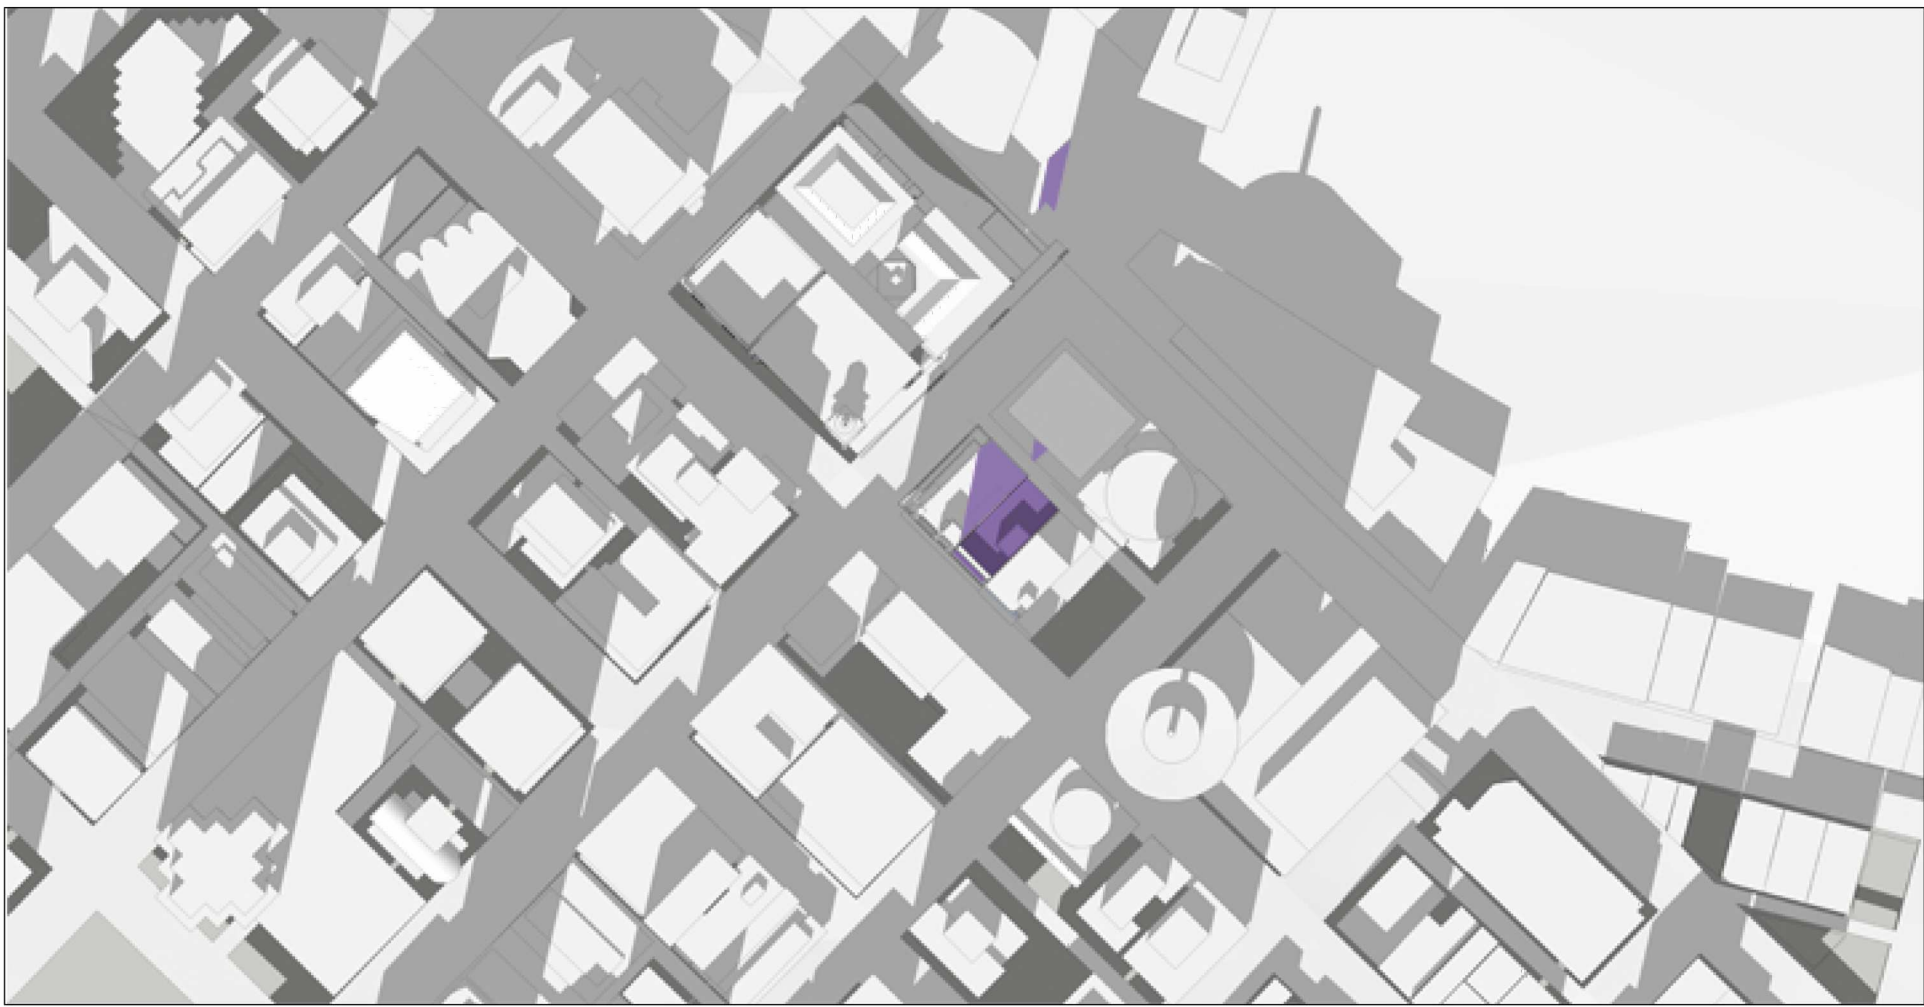

2:00 PM
MARCH 20, 2014 EQUINOX (PDT)

1:00 PM
SEPTEMBER 23, 2014 EQUINOX (PST)

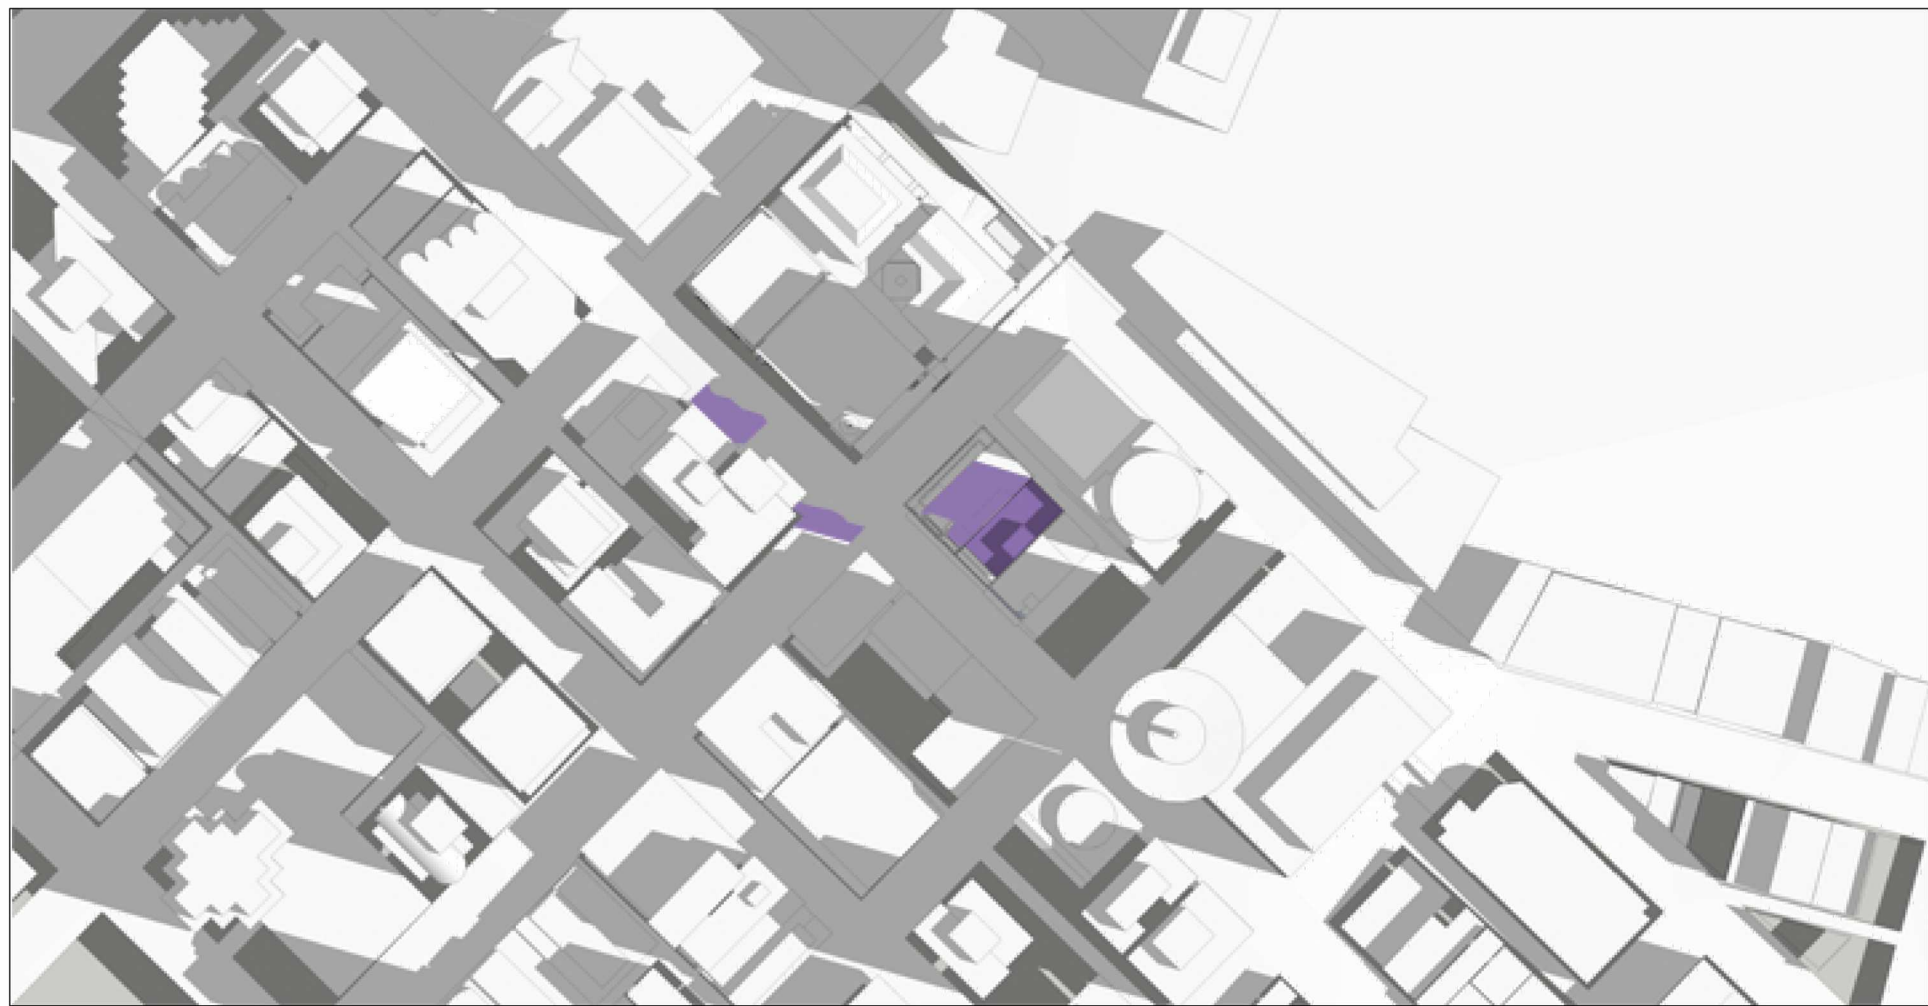

10:00 AM
JUNE 21, 2014 SUMMER SOLSTICE



12:00 PM
JUNE 21, 2014 SUMMER SOLSTICE





2:00 PM
JUNE 21, 2014 SUMMER SOLSTICE

M C M


Musson
Cattell
Mackey
Partnership

Architects Designers Planners

Oceanic Plaza
1066 West Hastings Street
Suite 1900
Vancouver, British Columbia
Canada V6E 3X1
T. 604.687.2990
F. 604.687.1771
MCMPartichitects.com

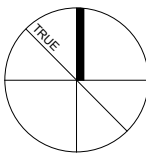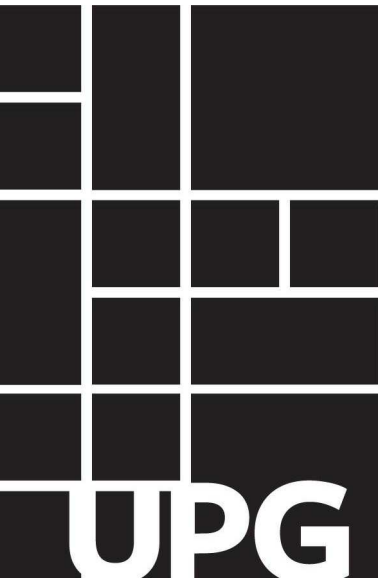

1	2026-06-12	ISSUED FOR DP
#	YYYY-MM-DD	REVISION

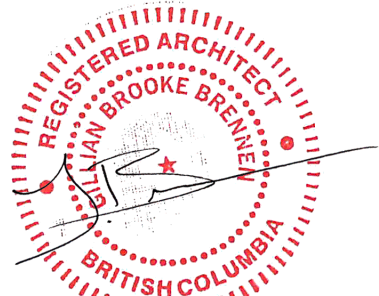

2026-06-24
Seal

665 W. HASTINGS
HOTEL & OFFICE

665 West Hastings Street,
Vancouver BC

Project
SHADOW
ANALYSIS

Drawing

Scale

Project 226018

Sheet
A-005